| PROJECT REFERENCE NO. | SHEET NO. |
|---|---|
| R-5810 | EC-12/CONST.04 |
| R/W SHEET NO. | |
| ROADWAY DESIGN ENGINEER | HYDRAULICS ENGINEER |

NOTE:
UTILIZE FABRIC INSERT INLET PROTECTION IN LIEU OF TYPE C INLET PROTECTION WHERE WATER MIGHT POND ON ROADWAY USED BY PUBLIC TRAFFIC.

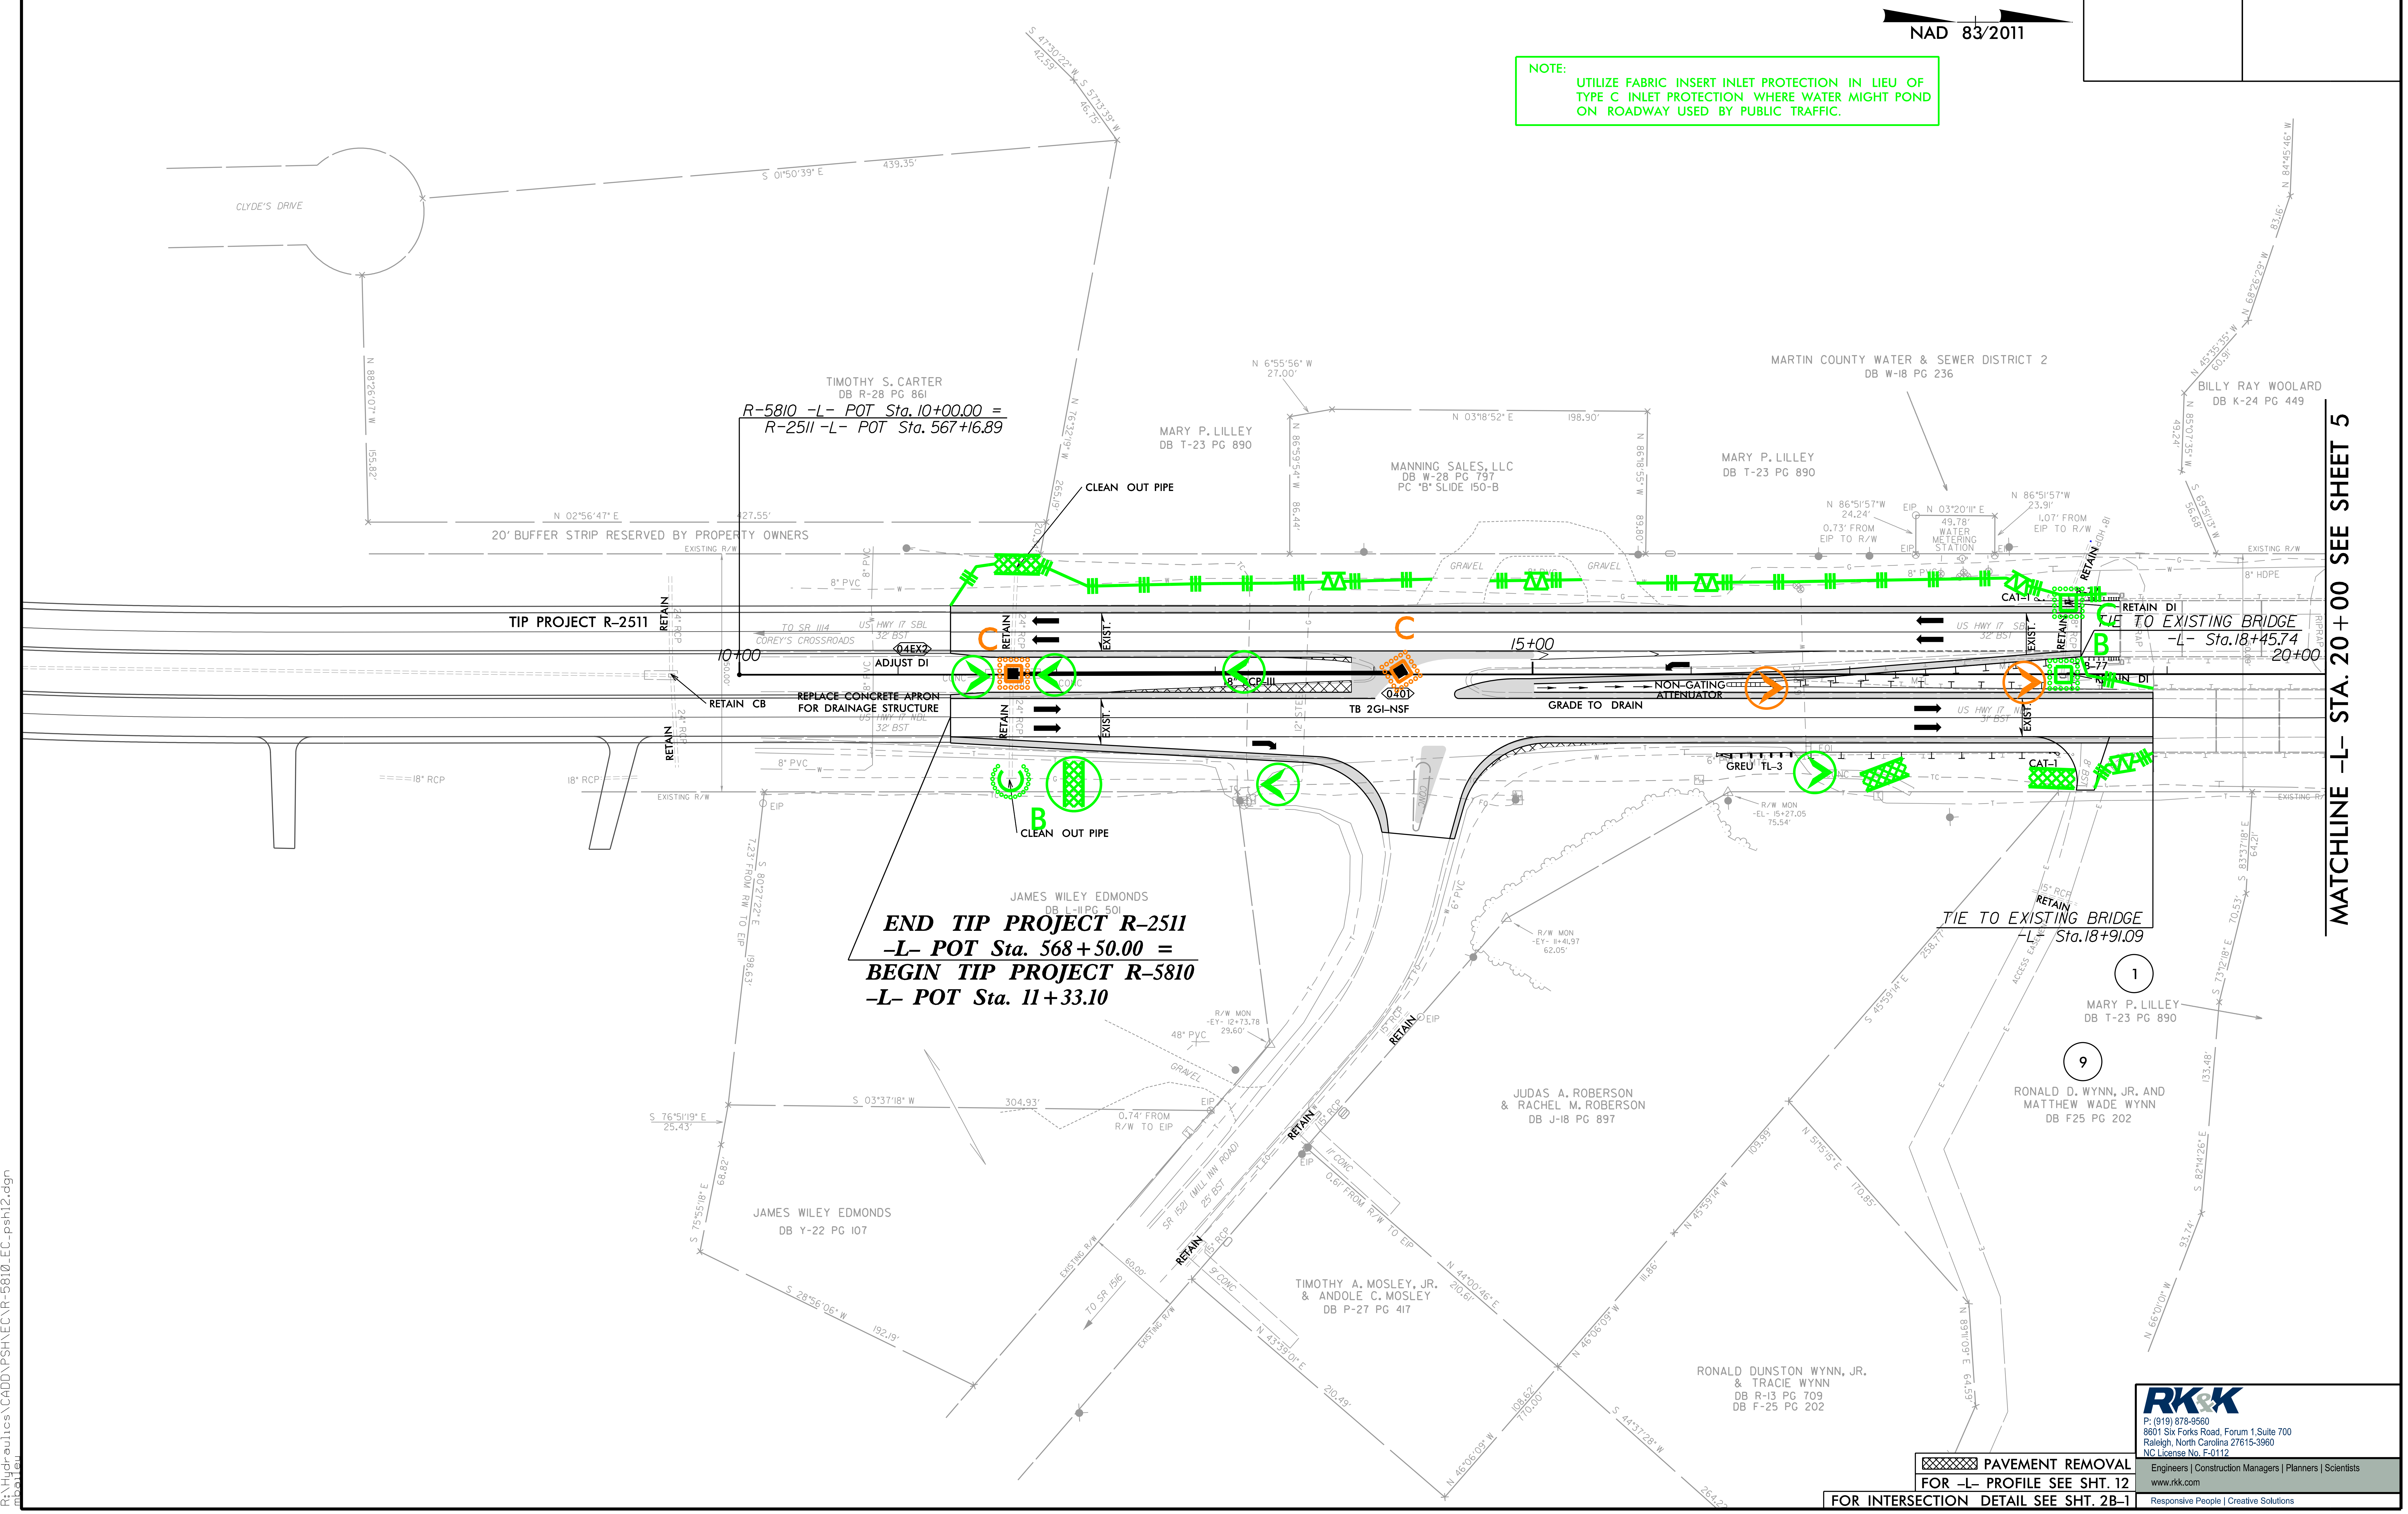

| | |
|---|---|
| ▨ | PAVEMENT REMOVAL |

FOR -L- PROFILE SEE SHT. 12
FOR INTERSECTION DETAIL SEE SHT. 2B-1

RK&K
P: (919) 878-9560
8601 Six Forks Road, Forum 1,Suite 700
Raleigh, North Carolina 27615-3960
NC License No. F-0112
Engineers | Construction Managers | Planners | Scientists
www.rkk.com
Responsive People | Creative Solutions

8/17/99
7/10/2026
R:\Hydraulics\CADD\PSH\EC\R-5810_EC_psh12.dgn
mbailey