


PROJECT REFERENCE NO.		SHEET NO.
R-5810		EC-15/CONST.07
RW SHEET NO.		
ROADWAY DESIGN ENGINEER	HYDRAULICS ENGINEER	

NAD 83/2011

NOTE:
UTILIZE FABRIC INSERT INLET PROTECTION IN LIEU OF
TYPE C INLET PROTECTION WHERE WATER MIGHT POND
ON ROADWAY USED BY PUBLIC TRAFFIC.

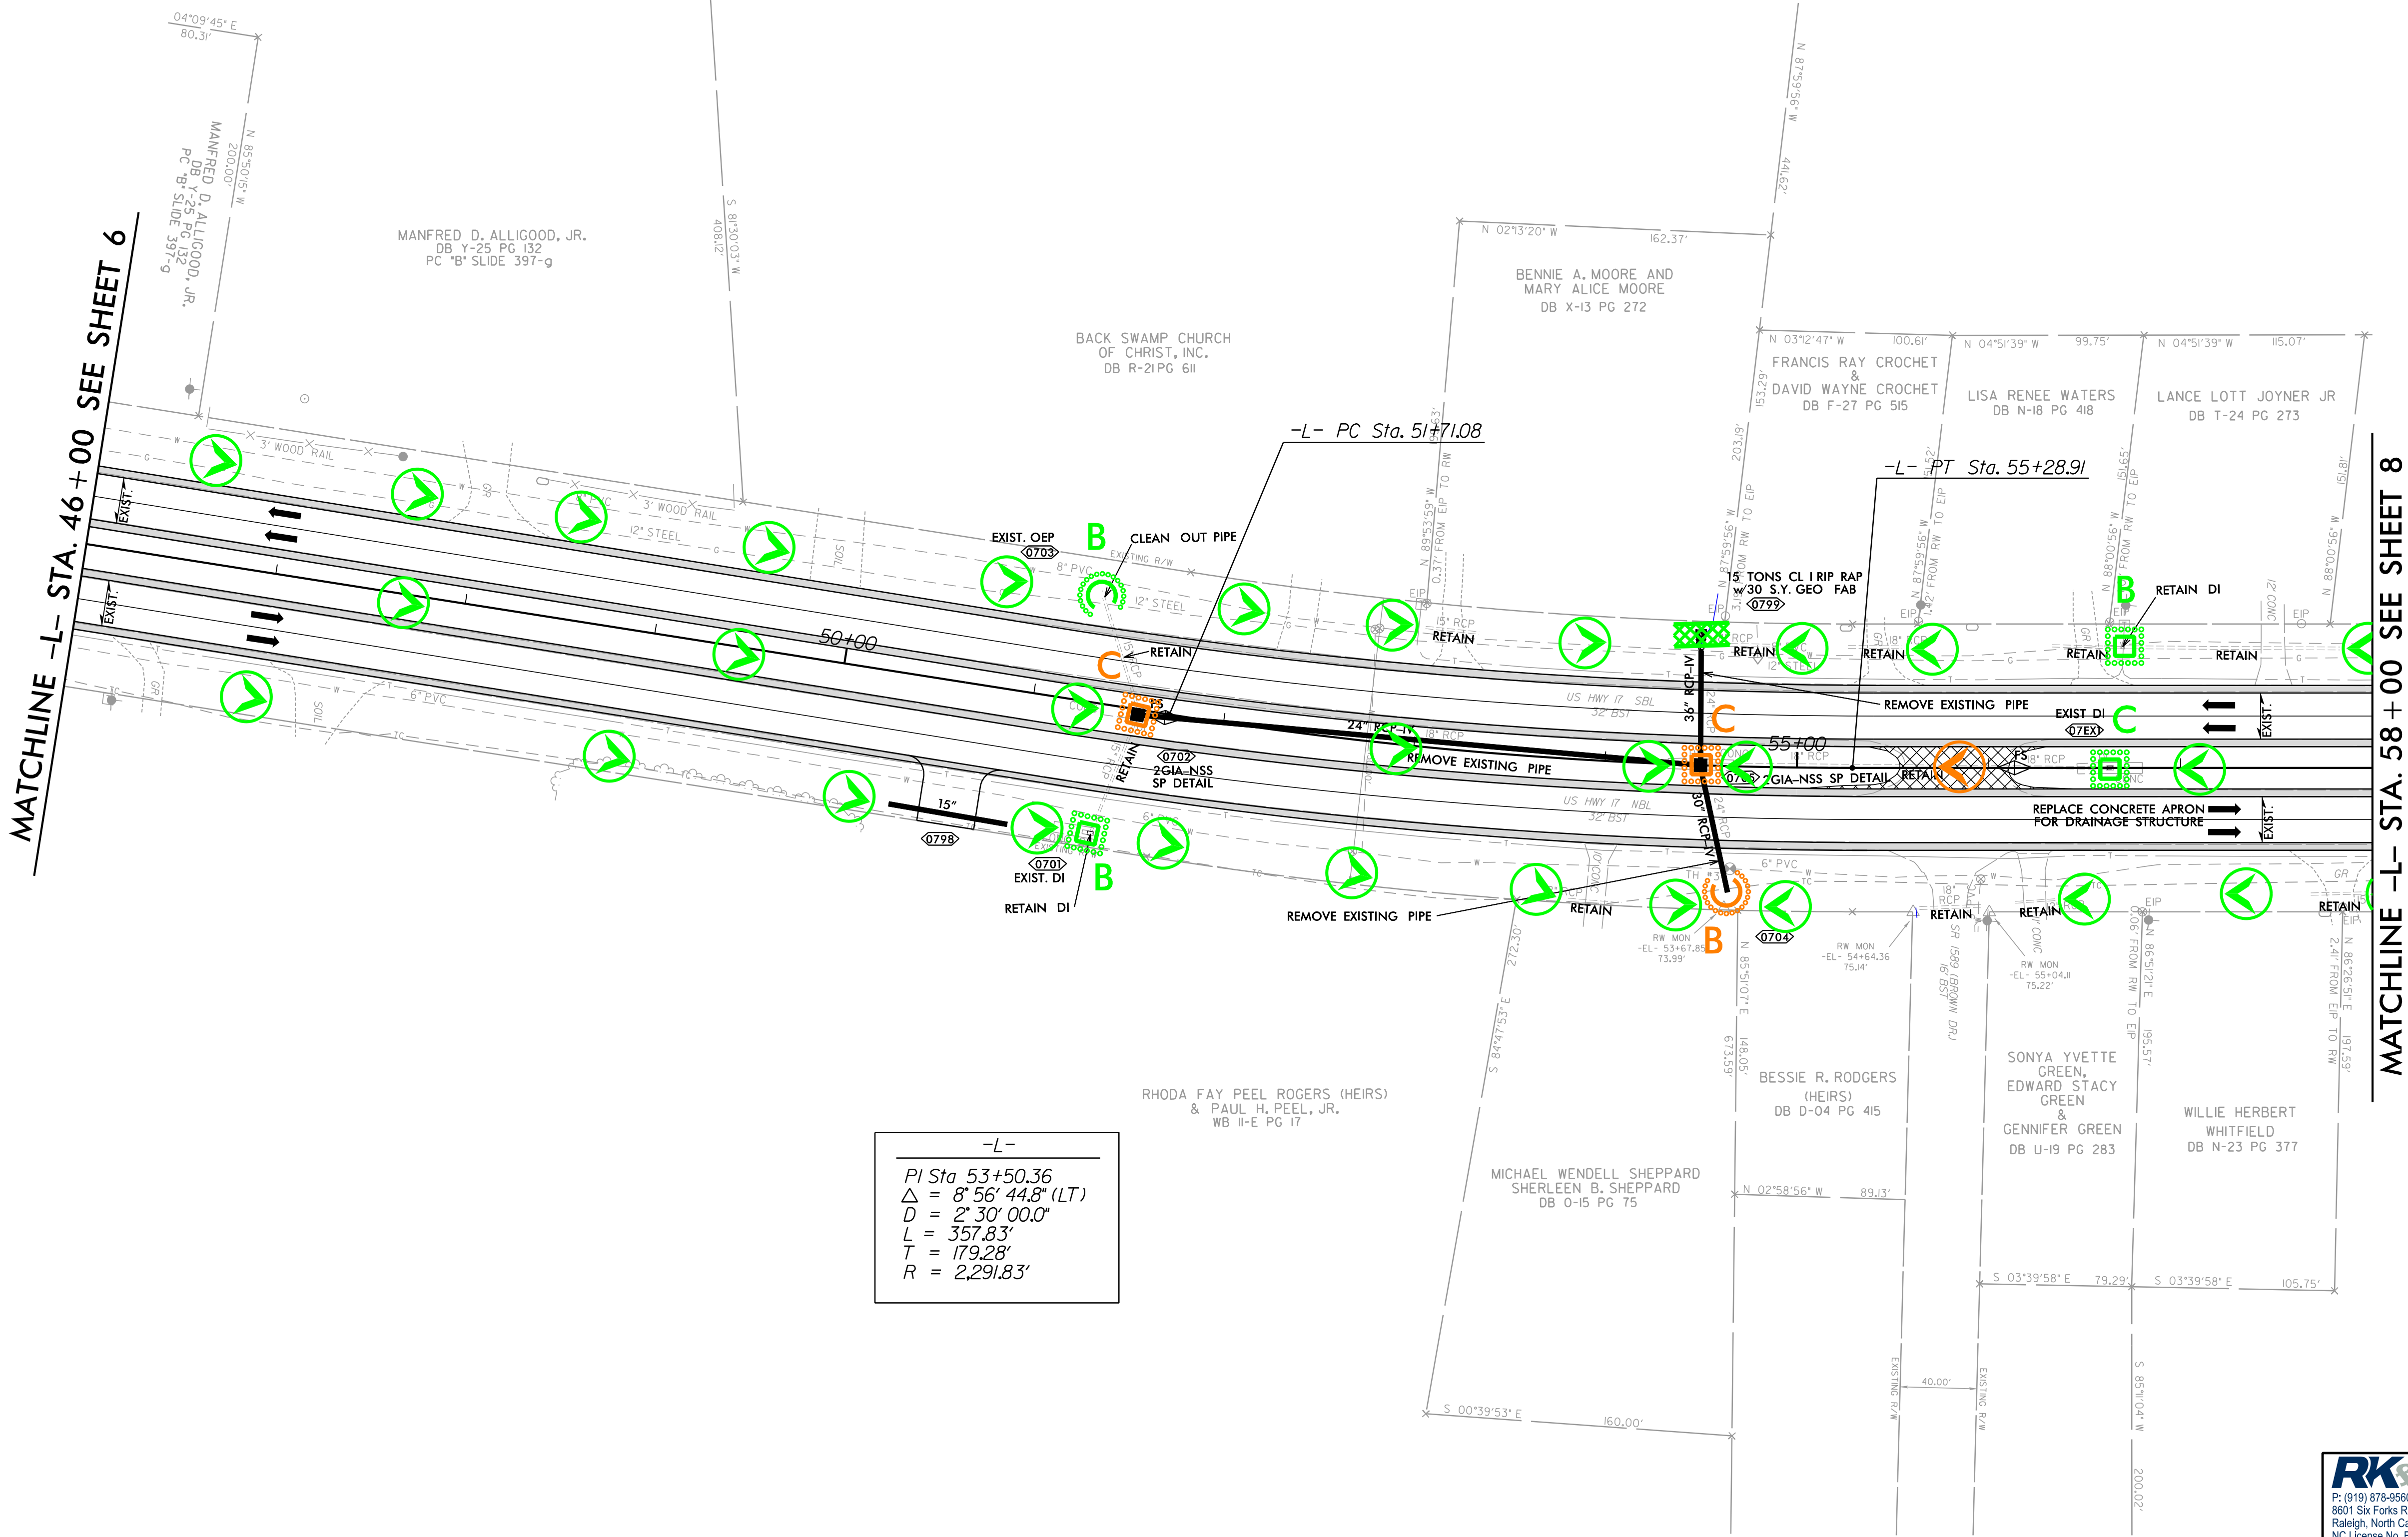

-L-
PI Sta 53+50.36
 $\Delta = 8^{\circ}56'44.8\" (LT)$
 $D = 2^{\circ}30'00.0\"$
 $L = 357.83'$
 $T = 179.28'$
 $R = 2,291.83'$



P. (919) 878-9550
8601 Six Forks Road, Forum 1 Suite 700
Raleigh, North Carolina 27615-3960
NC License No. F-0112

Engineers | Construction Managers | Planners | Scientists
www.rk.com

Responsive People | Creative Solutions

PAVEMENT REMOVAL
FOR -L- PROFILE SEE SHT. 14 & 15