


PROJECT REFERENCE NO.		SHEET NO.
R-5810		EC-16/CONST.08
RW SHEET NO.		
ROADWAY DESIGN ENGINEER		HYDRAULICS ENGINEER

NAD 83/2011

NOTE:
UTILIZE FABRIC INSERT INLET PROTECTION IN LIEU OF TYPE C INLET PROTECTION WHERE WATER MIGHT POND ON ROADWAY USED BY PUBLIC TRAFFIC.

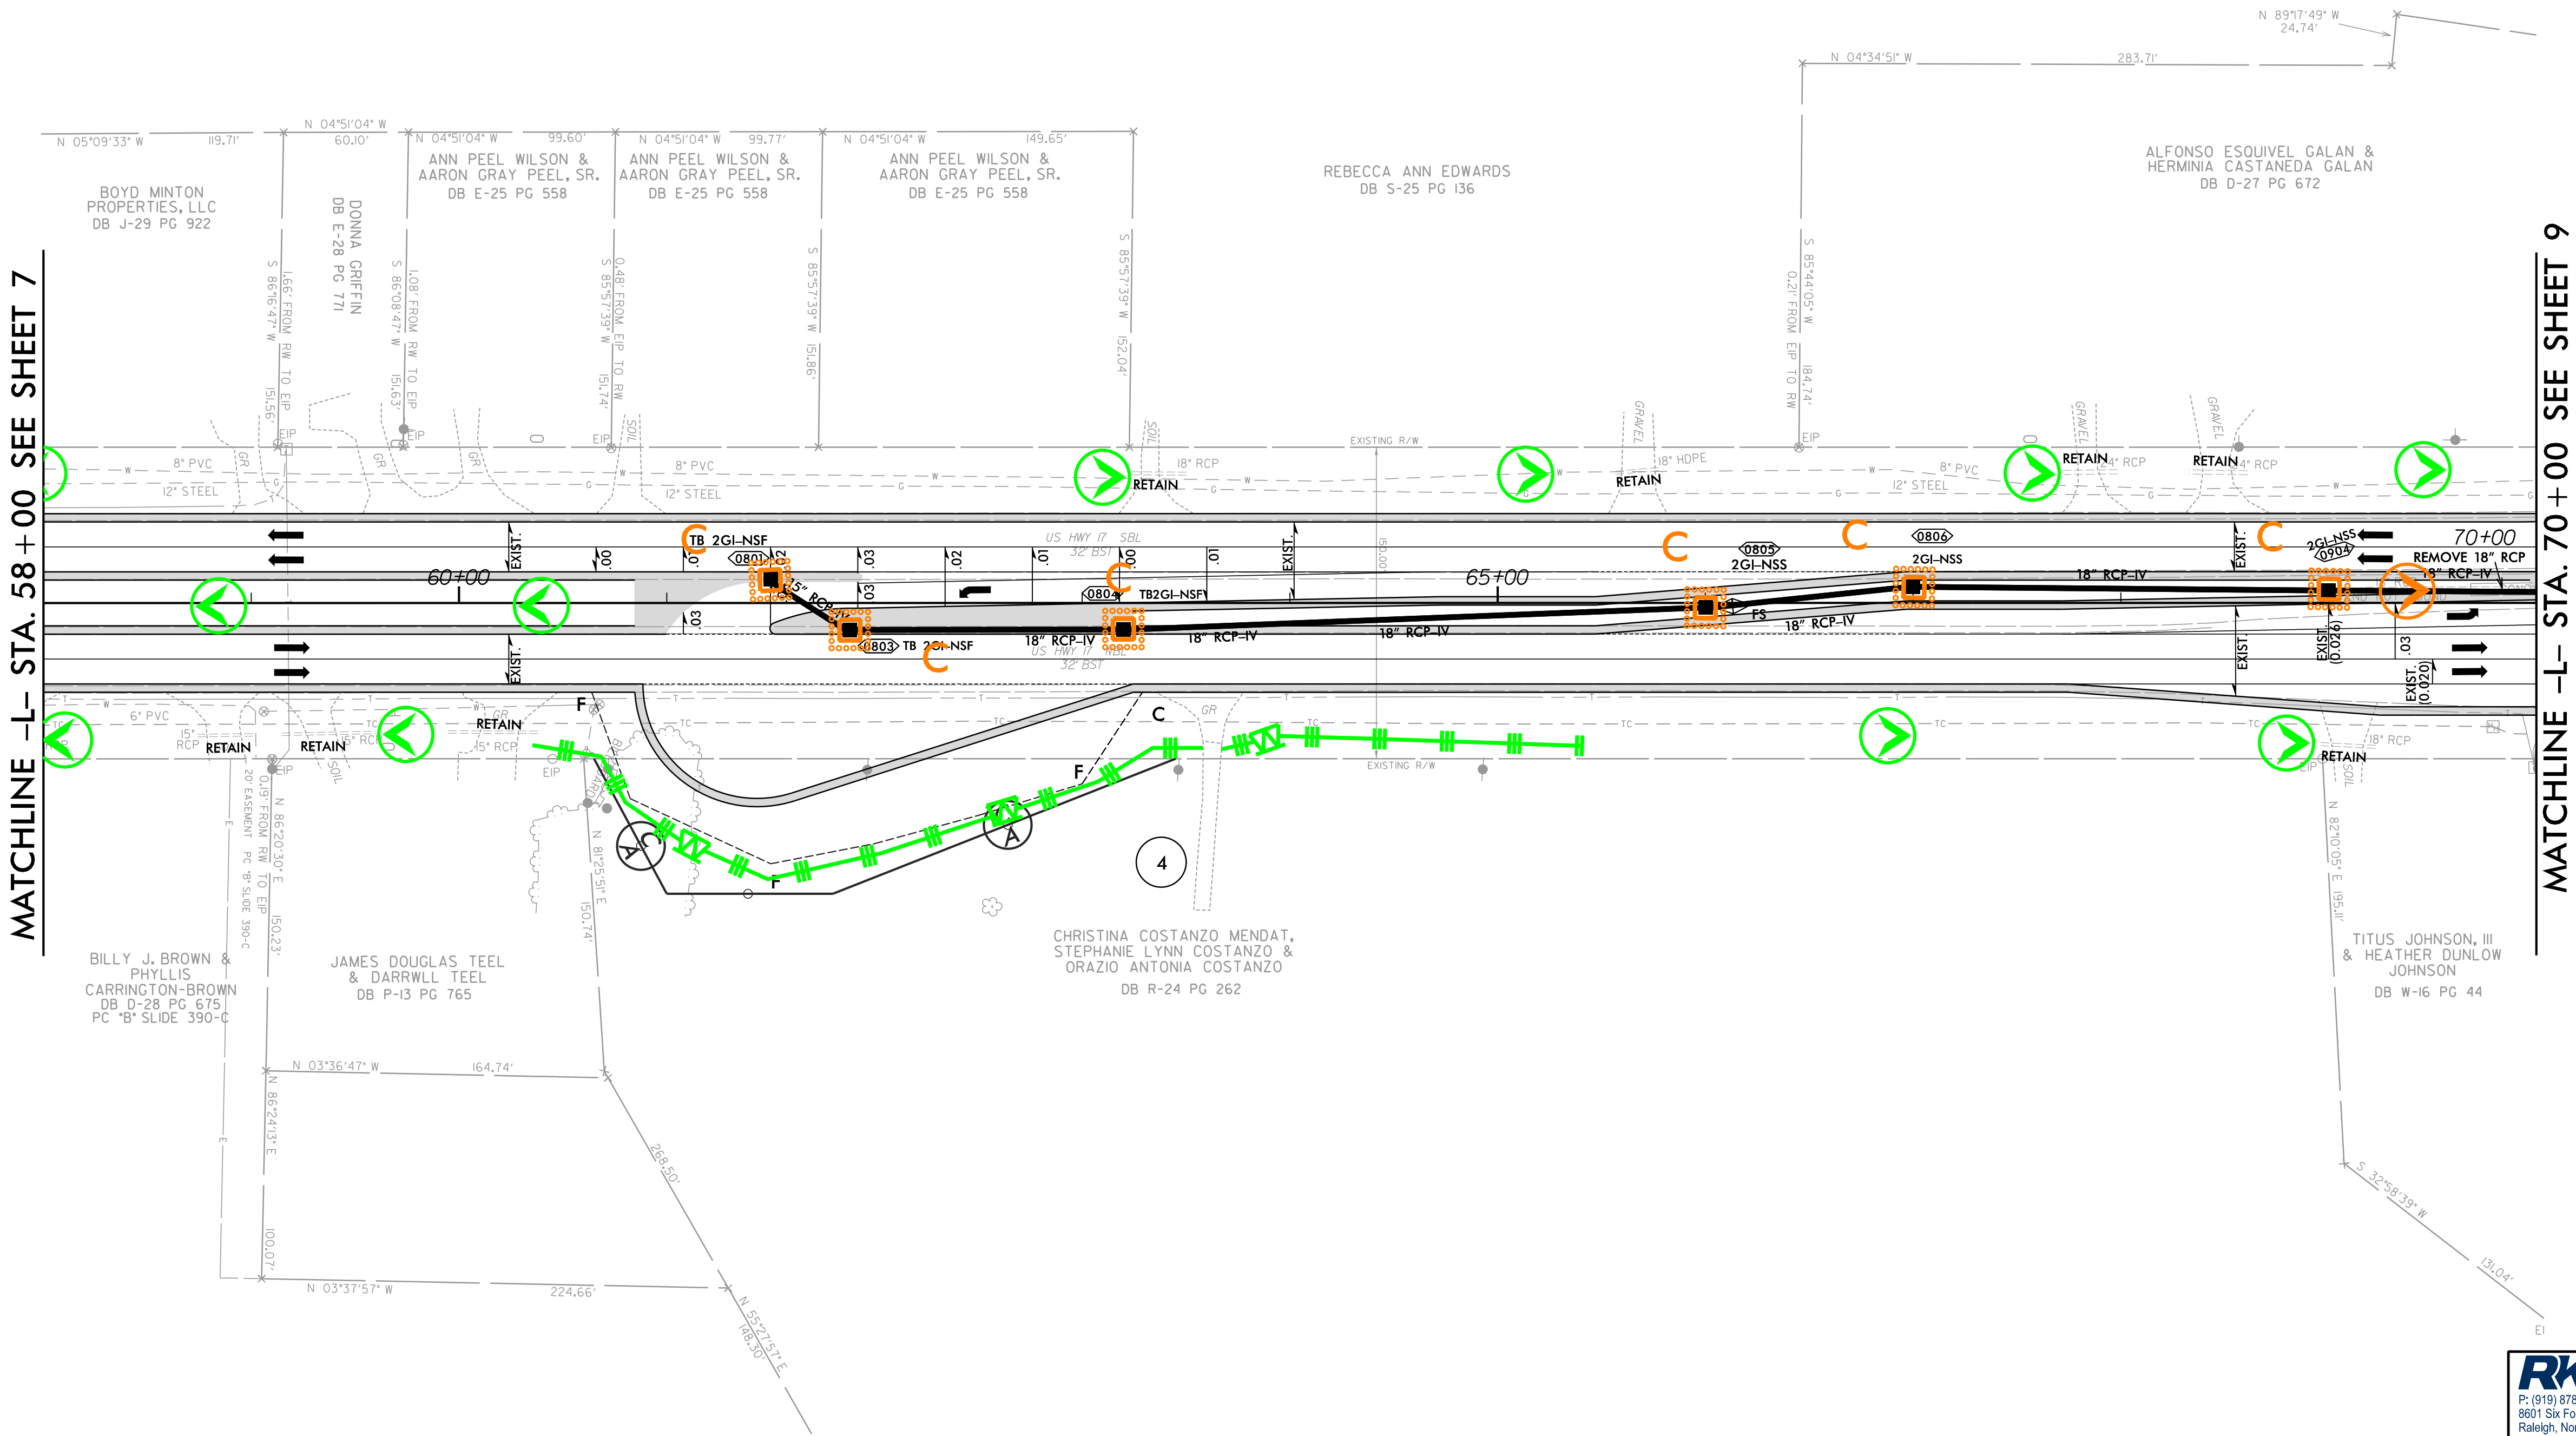

MATCHLINE -L- STA. 58+00 SEE SHEET 7

MATCHLINE -L- STA. 70+00 SEE SHEET 9



P: (919) 378-9550
6601 Six Forks Road, Forum 1 Suite 700
Raleigh, North Carolina 27615-3960
NC License No. F-0112

Engineers | Construction Managers | Planners | Scientists
www.rk.com

FOR -L- PROFILE SEE SHT. 15 & 16
FOR INTERSECTION DETAIL SEE SHT. 2B-2