

8/17/99

7/10/2026
R:\Hydraulics\CADD\PSH\EC\R-5810_EC_psh18.dgn
mboyle


PROJECT REFERENCE NO.		SHEET NO.
R-5810		EC-18/CONST.10
RW SHEET NO.		
ROADWAY DESIGN ENGINEER	HYDRAULICS ENGINEER	

NAD 83/2011

NOTE:
UTILIZE FABRIC INSERT INLET PROTECTION IN LIEU OF
TYPE C INLET PROTECTION WHERE WATER MIGHT POND
ON ROADWAY USED BY PUBLIC TRAFFIC.

MATCHLINE -L- STA. 83 + 00 SEE SHEET 9

MATCHLINE -L- STA. 96 + 00 SEE SHEET 11

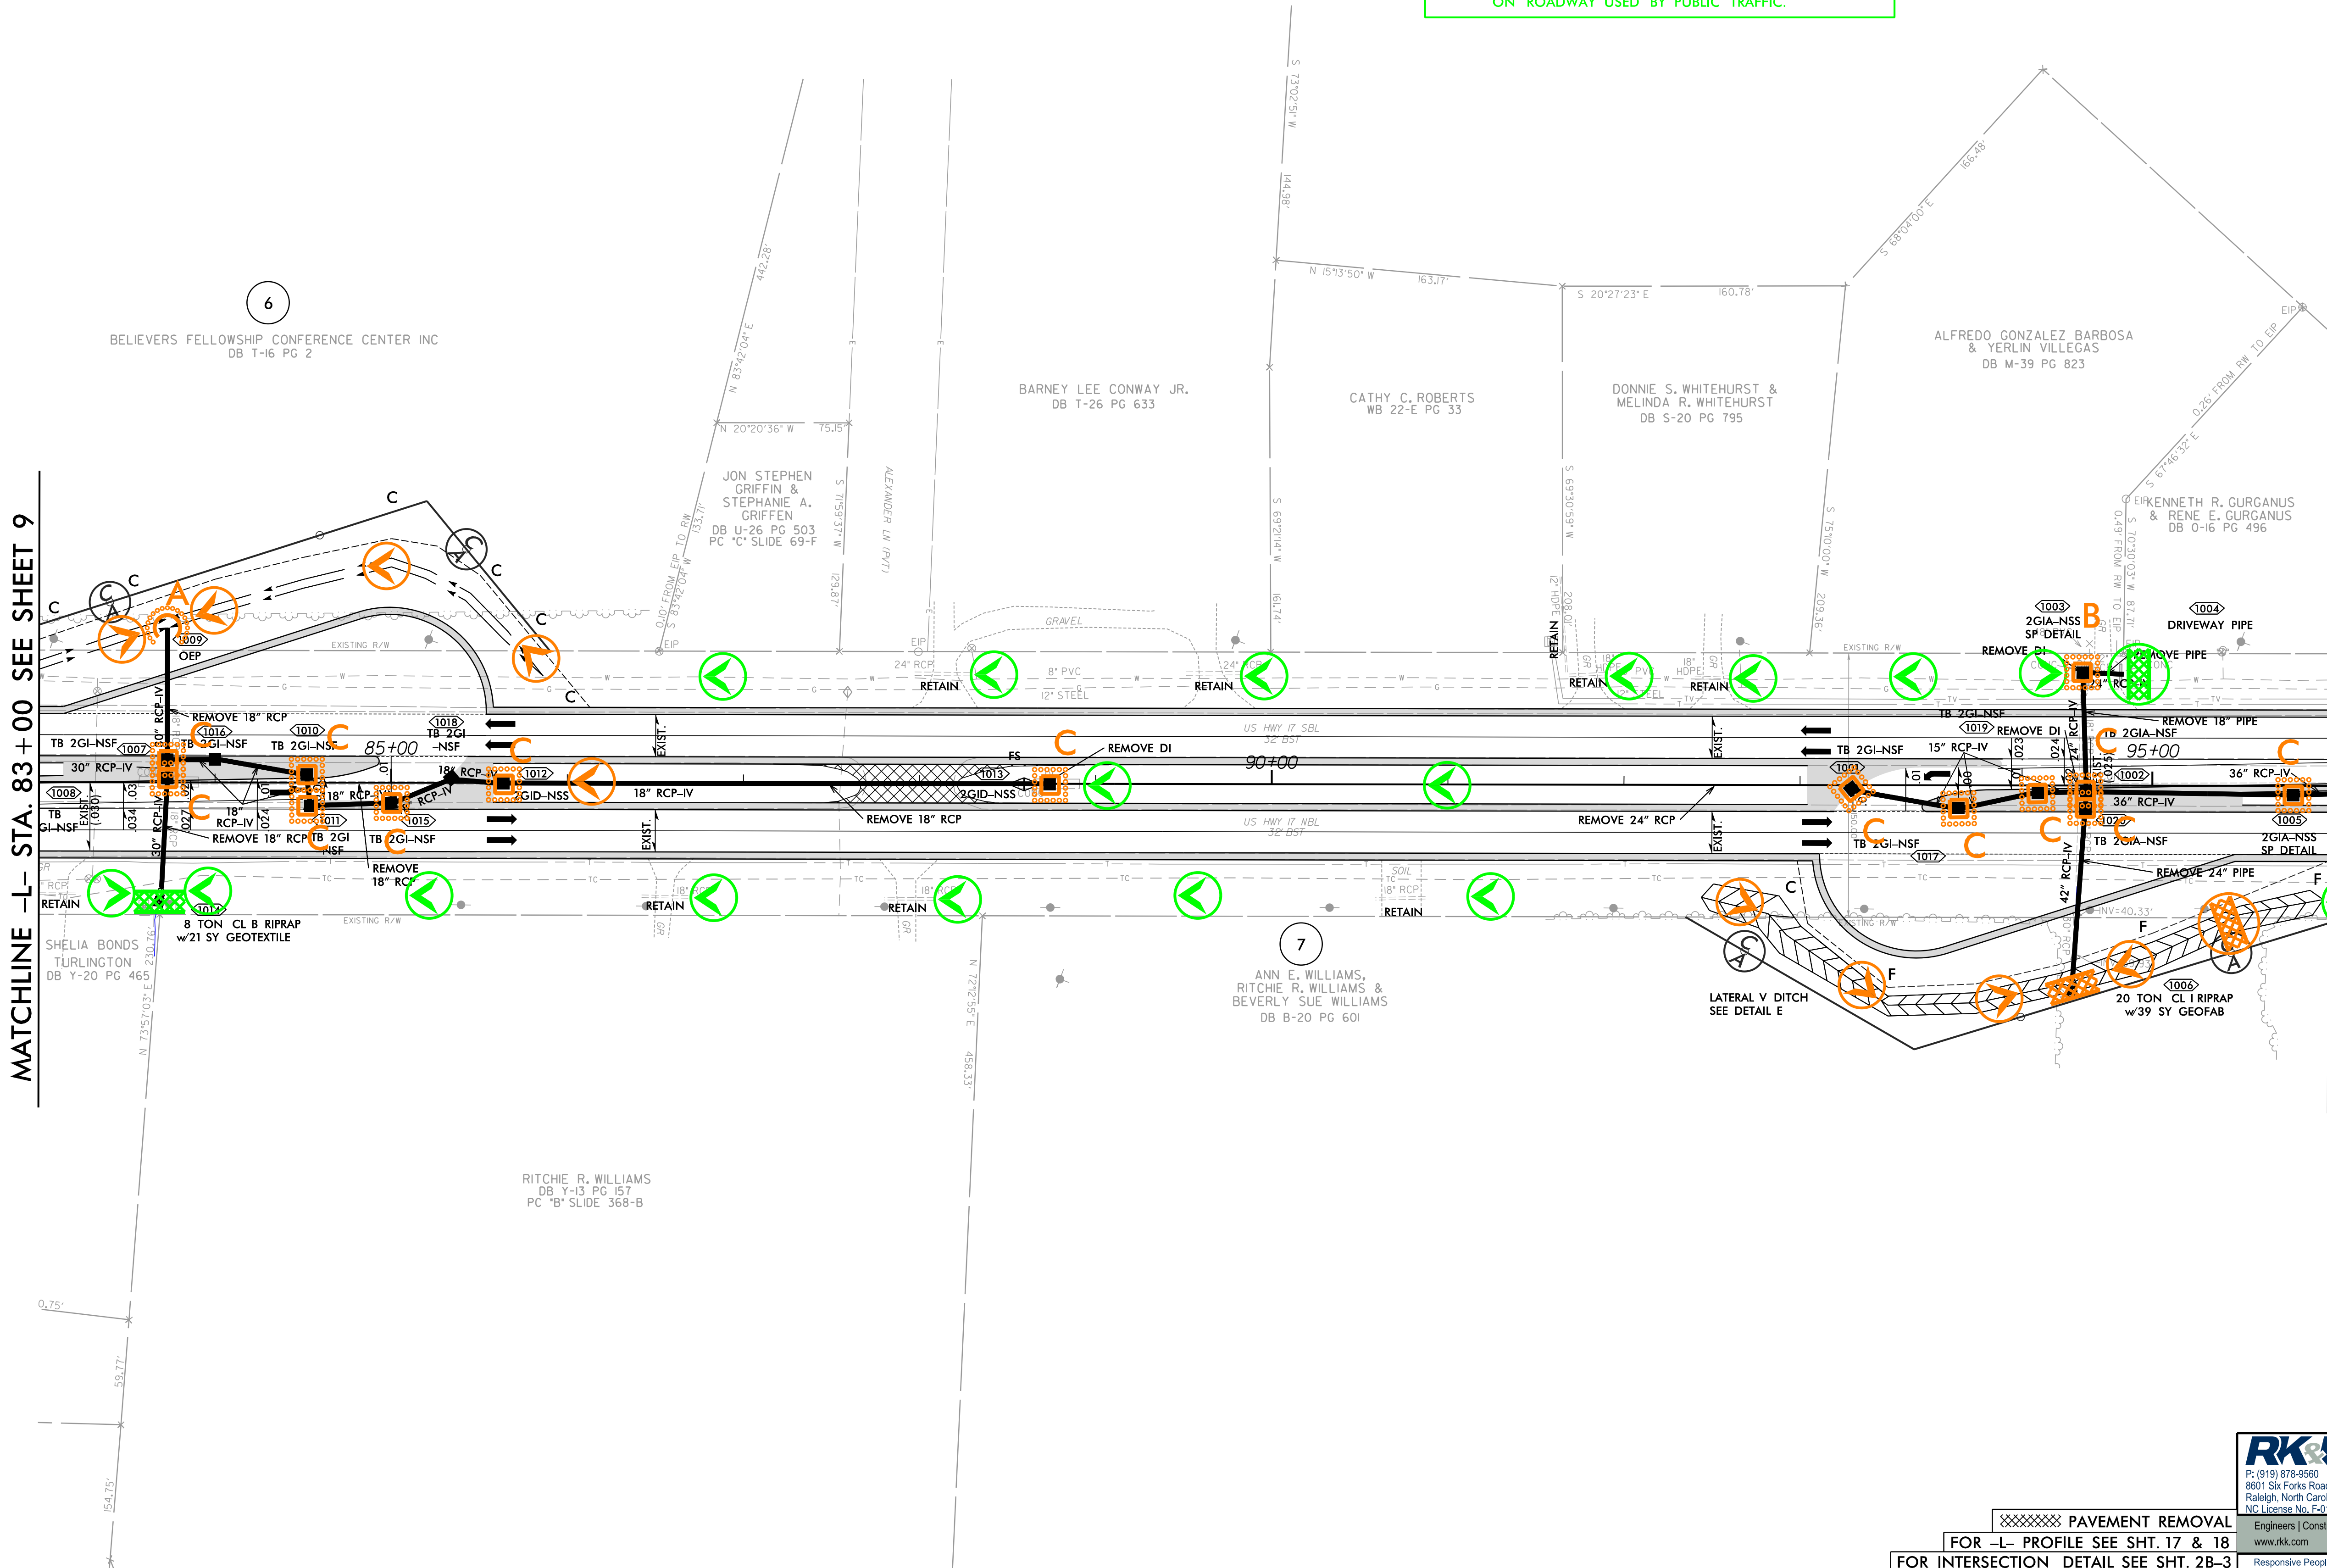

P: (919) 878-9550
8601 Six Forks Road, Forum 1 Suite 700
Raleigh, North Carolina 27615-3960
NC License No. F-0112

Engineers | Construction Managers | Planners | Scientists
www.rkk.com
Responsive People | Creative Solutions

PAVEMENT REMOVAL
FOR -L- PROFILE SEE SHT. 17 & 18
FOR INTERSECTION DETAIL SEE SHT. 2B-3