



PROJECT REFERENCE NO.	SHEET NO.
R-5810	EC-19/CONST.11
RW SHEET NO.	
ROADWAY DESIGN ENGINEER	HYDRAULICS ENGINEER

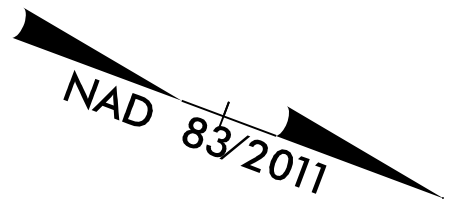

NOTE:
UTILIZE FABRIC INSERT INLET PROTECTION IN LIEU OF
TYPE C INLET PROTECTION WHERE WATER MIGHT POND
ON ROADWAY USED BY PUBLIC TRAFFIC.

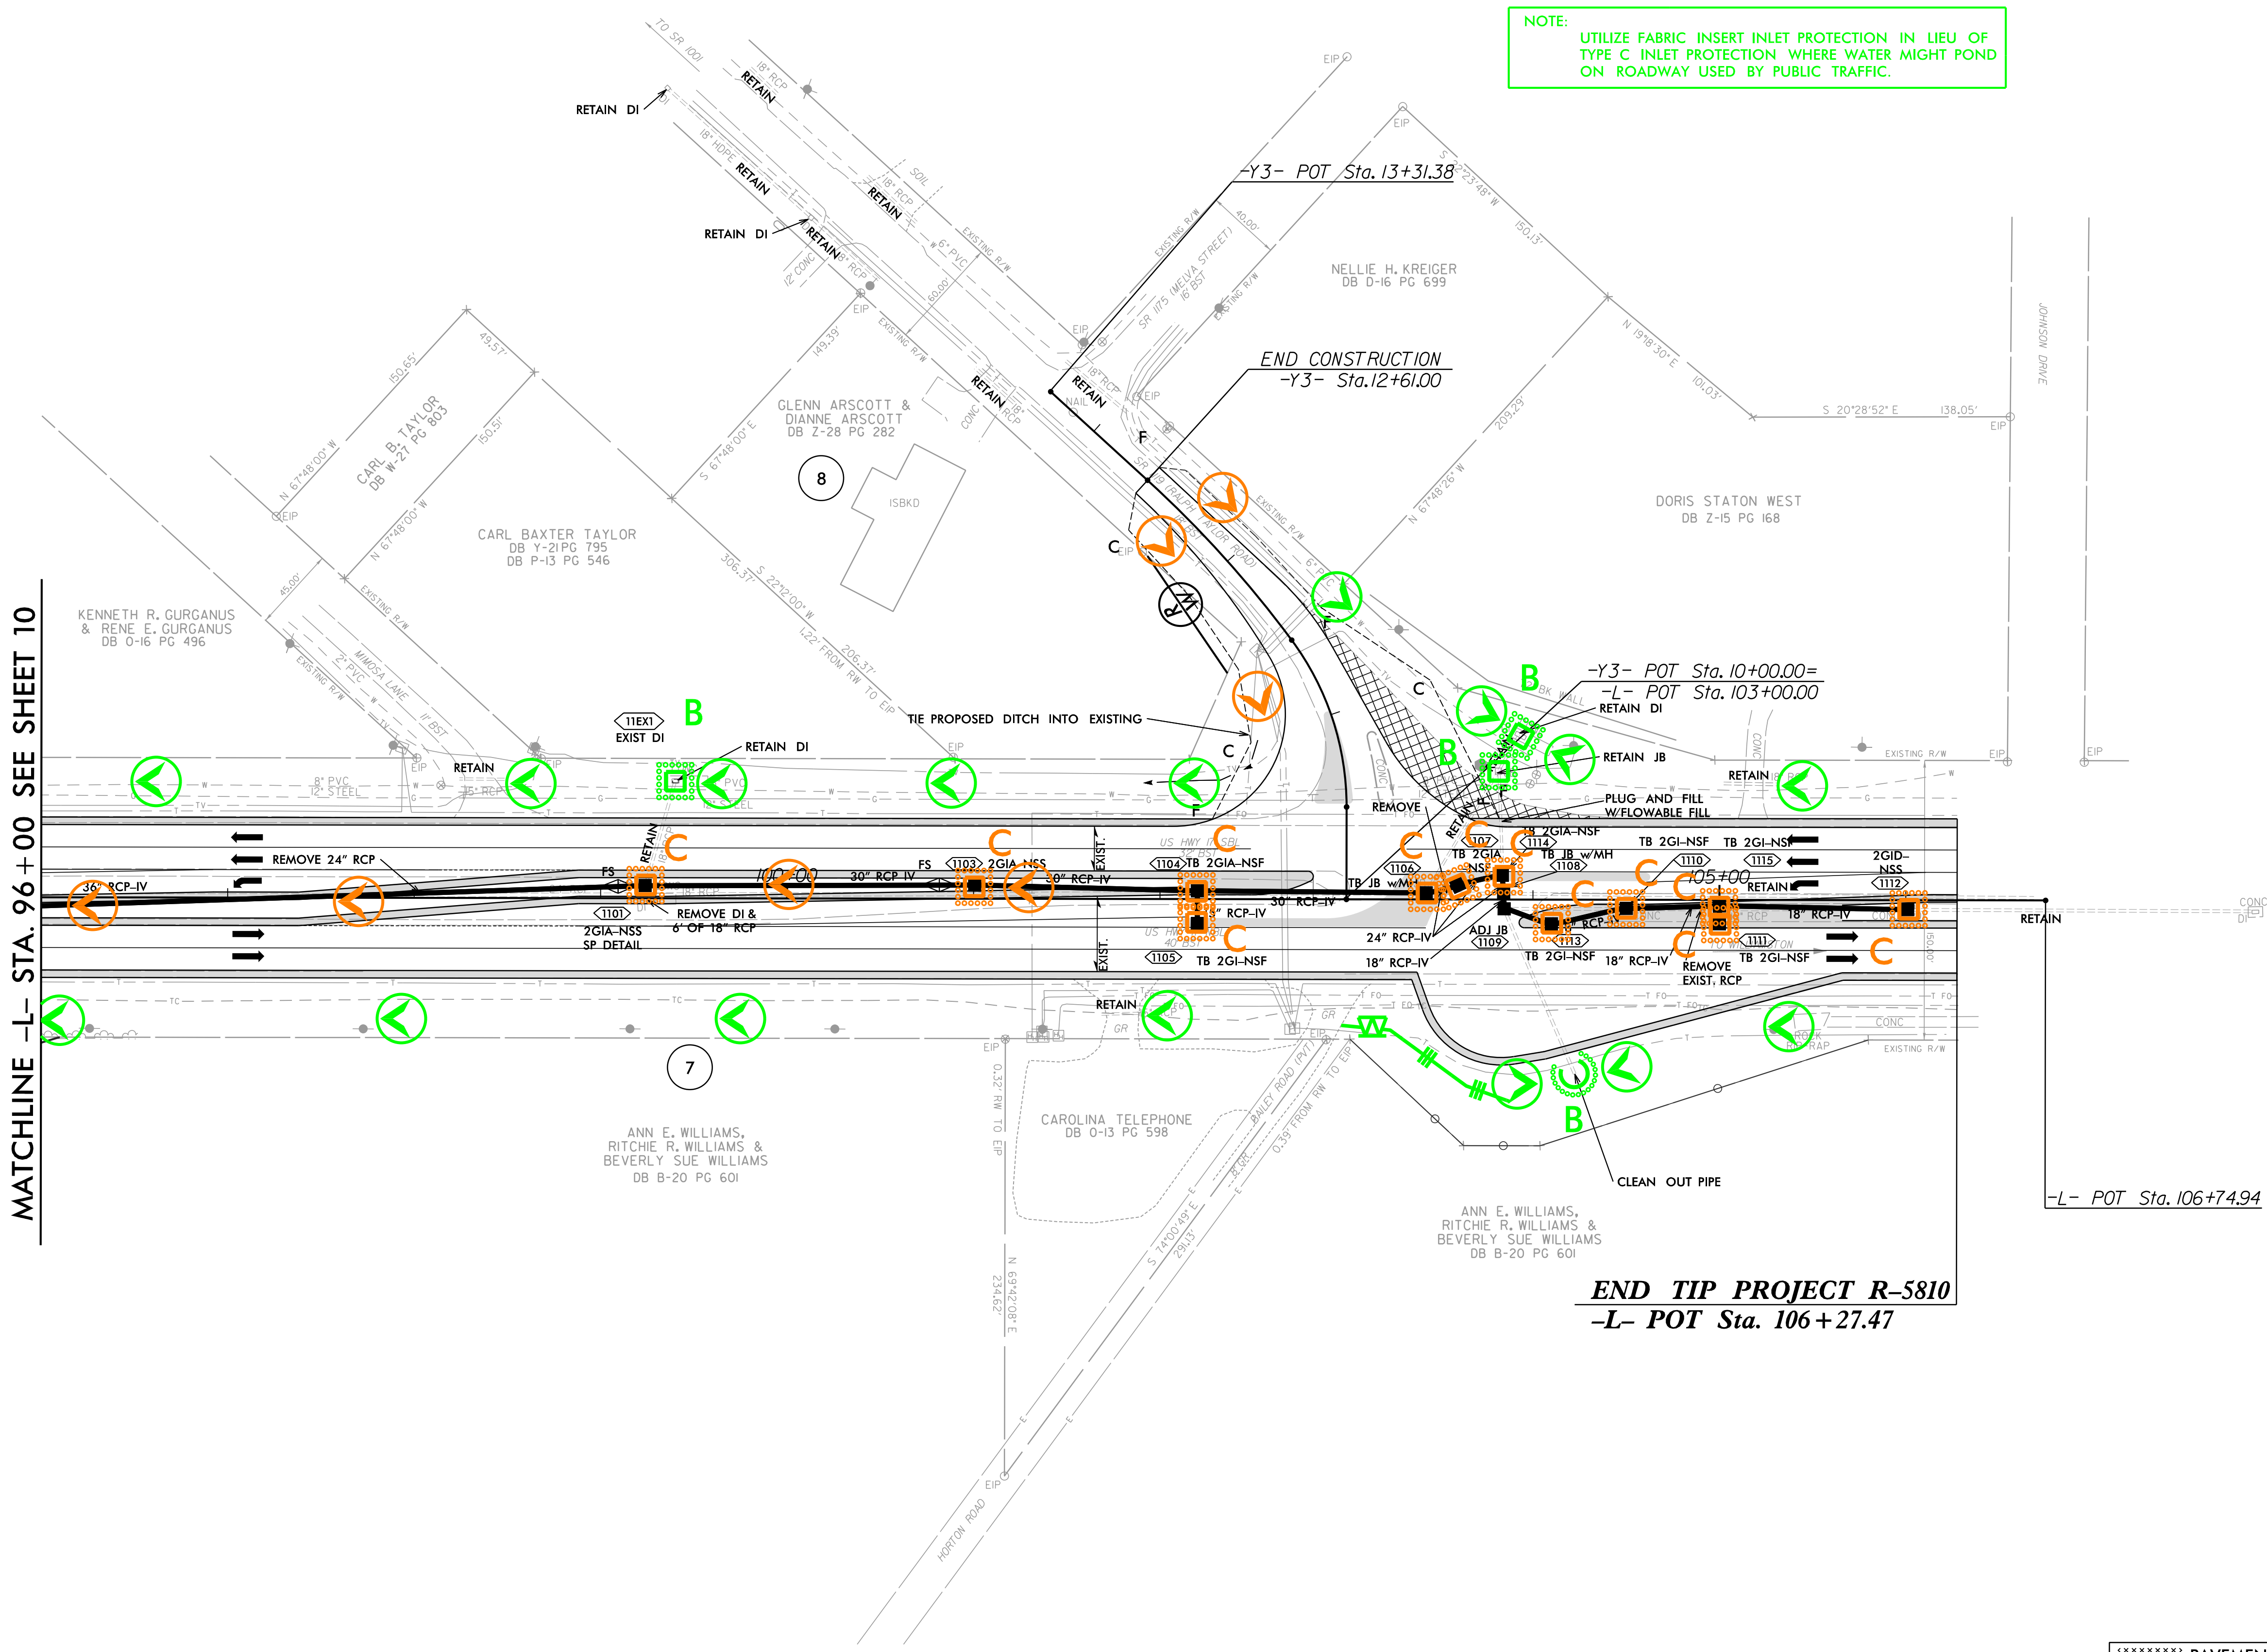

XXXXXXXX PAVEMENT REMOVAL
FOR -L- PROFILE SEE SHT. 18
FOR -Y3- PROFILE SEE SHT. 19
FOR INTERSECTION DETAIL SEE SHT. 2B-4

RK&K
P: (919) 878-9550
6601 Six Forks Road, Forum 1 Suite 700
Raleigh, North Carolina 27615-3960
NC License No. F-0112
www.rk.com

Engineers | Construction Managers | Planners | Scientists
Responsive People | Creative Solutions

8/17/99
7/10/2026
R:\Projects\2026\19\Hydraulics\CADD\PSH\EC\R-5810_EC_psh19.dgn
rpk