

8/19/2026
R-5810-SON.TSH.dgn
Default

CONTRACT: C205216

T.I.P.: R-5810

STATE OF NORTH CAROLINA
DEPARTMENT OF TRANSPORTATION

SIGNING PLAN
MARTIN COUNTY

LOCATION: US 17 FROM SR 1521 (MILL INN ROAD) TO
SR 1119 (RALPH TAYLOR ROAD)

PROJECT REFERENCE NO.	SHEET NO.
R-5810	SIGN-1
APPROVED: DocuSigned by: David T. Sears 088183F38E5741E	
DATE: 8/19/2026	
SEAL 	
DOCUMENT NOT CONSIDERED FINAL UNLESS ALL SIGNATURES COMPLETED	

ROADWAY STANDARD DRAWING

THE FOLLOWING ROADWAY STANDARDS AS APPEAR IN "ROADWAY STANDARD DRAWINGS" -
CONTRACT STANDARDS AND DEVELOPMENT UNIT - N.C. DEPARTMENT OF TRANSPORTATION -
RALEIGH, N.C., DATED JANUARY 2024 ARE APPLICABLE TO THIS PROJECT AND BY REFERENCE
HEREBY ARE CONSIDERED A PART OF THESE PLANS:

STD. NO.	TITLE
901.50	ARROWS AND SHIELDS
903.20	WOOD SIGN SUPPORT
904.10	ORIENTATION OF GROUND MOUNTED SIGNS
904.50	MOUNTING OF TYPE 'D', 'E' AND 'F' SIGNS ON 'U' CHANNEL POSTS(SHEET 2 OF 2)
910.30	SIGNING UNSIGNALIZED REDUCED CONFLICT INTERSECTION(SHEET 1 OF 2)
910.30	SIGNING SIGNALIZED REDUCED CONFLICT INTERSECTION(SHEET 2 OF 2)
910.50	SIGNING FOR SPEED REDUCTION ZONE

GENERAL NOTES

- . SIGNS FURNISHED BY THE CONTRACTOR.
- . ALL TYPE 'D' SIGNS SHALL BE MOUNTED ON ONE U-CHANNEL POSTS UNLESS OTHERWISE INDICATED ON THE PLANS.
- . IF REMOVAL OR RELOCATION OF SIGNS ON PRIVATE STREET (NON-STATE MAINTAINED) IS REQUIRED DUE TO CONSTRUCTION, THE CONTRACTOR SHALL INFORM THE ENGINEER. THE WORK WILL BE COMPLETED BY OTHERS.
- . WHEN NOT STATIONED OR DIMENSIONED ON PLANS, ALL 'E' AND 'F' SIGNS SHALL BE FIELD LOCATED BY THE ENGINEER
- . ALL EXISTING SIGNS ON "U" CHANNEL POST WITHIN THE PROJECT LIMITS SHALL BE REMOVED AND DISPOSED OF UNLESS OTHERWISE NOTED ON PLANS.
- . THE BACKGROUND FOR TYPE E & F SIGNS SHALL BE TYPE C REFLECTIVE SHEETING.
- . SEE ROADWAY PLANS FOR GUARD/GUIDE RAIL DETAILS.

SUMMARY OF QUANTITIES


ITEM NO.		ITEM DESCRIPTION	QUANTITY	UNIT
DESC. NO.	SECT. NO.			
4025000000	901	CONTRACTOR FURNISHED, TYPE D SIGN	16	S.F.
4025000000	901	CONTRACTOR FURNISHED, TYPE E SIGN	229	S.F.
4025000000	901	CONTRACTOR FURNISHED, TYPE F SIGN	76	S.F.
4072000000	903	SUPPORTS, 3 LB STEEL U-CHANNEL	892	L.F.
4096000000	904	SIGN ERECTION, TYPE D	2	EA.
4102000000	904	SIGN ERECTION, TYPE E	36	EA.
4108000000	904	SIGN ERECTION, TYPE F	10	EA.
4155000000	907	DISPOSAL OF SIGN SYSTEM, U-CHANNEL	46	EA.

INDEX

SHEET NO.	DESCRIPTION
SIGN-1	TITLE SHEET
SIGN-2	E & F SIGNS
SIGN-3	SIGN DESIGN
SIGN-4-11	SIGNING PLAN SHEETS

PLAN SUBMITTED TO: N.C.D.O.T. DIVISION 1

JUSTIN R. SMITH, PE. PROJECT ENGINEER - DIVISION 1

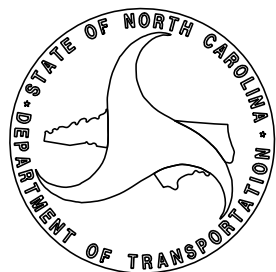

PLAN PREPARED BY: RK&K

David Sears, PE, PTOE Project Manager
Allen Tutt Project Designer



P: (919) 878-9560
8601 Six Forks Road, Forum 1, Suite 700
Raleigh, North Carolina 27615-3960
NC License No. F-0112

Engineers | Construction Managers | Planners | Scientists
www.rkk.com

Responsive People | Creative Solutions