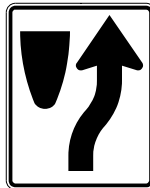
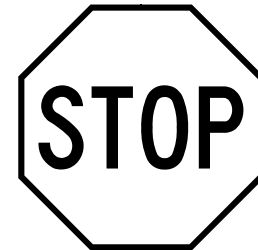
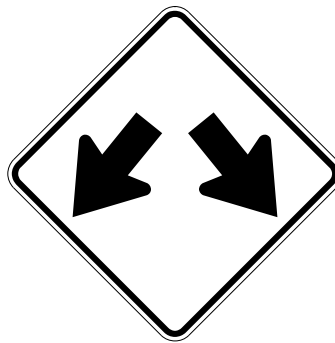
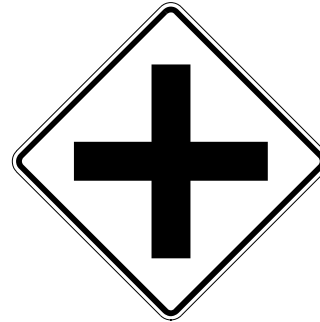
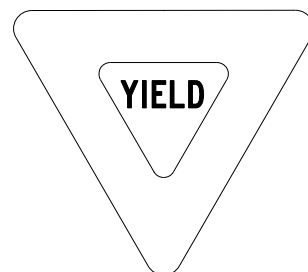


PROJECT REFERENCE NO. R-5810		SHEET NO. SIGN-2	
APPROVED: Designed by: David T. Seale DATE: 8/4/2026			
SEAL NORTH CAROLINA PROFESSIONAL SEAL 044558 ENGINEER DAVID T. SEALE			
DOCUMENT NOT CONSIDERED FINAL UNLESS ALL SIGNATURES COMPLETED			

401 QUANTITY REQ'D 4  24" X 30" R4-7 ONE "U" POST PER SIGN	402 QUANTITY REQ'D 5  36" X 12" R6-1 (R) TWO "U" POSTS PER SIGN	403 QUANTITY REQ'D 4  36" X 36" R1-1 MOUNT BELOW SIGN NO. 402 IN FOUR INSTALLATIONS	404 QUANTITY REQ'D 9  30" X 30" W12-1 ONE "U" POST PER SIGN	405 QUANTITY REQ'D 5  48" X 18" R6-1 (L) TWO "U" POSTS PER SIGN	406 QUANTITY REQ'D 2  30" X 30" W2-1 ONE "U" POST PER SIGN	
407 QUANTITY REQ'D 3  36" X 36" S4-5 ONE "U" POST PER SIGN	408 QUANTITY REQ'D 1  24" X 30" R2-1 ONE "U" POST	409 QUANTITY REQ'D 1  42" X 30" R5-1A ONE "U" POST	410 QUANTITY REQ'D 1  36" X 36" R5-1 ONE "U" POST	411 QUANTITY REQ'D 1  36" X 36" X 36" R1-2 MOUNT BELOW SIGN NO. 402 IN ONE INSTALLATION		