


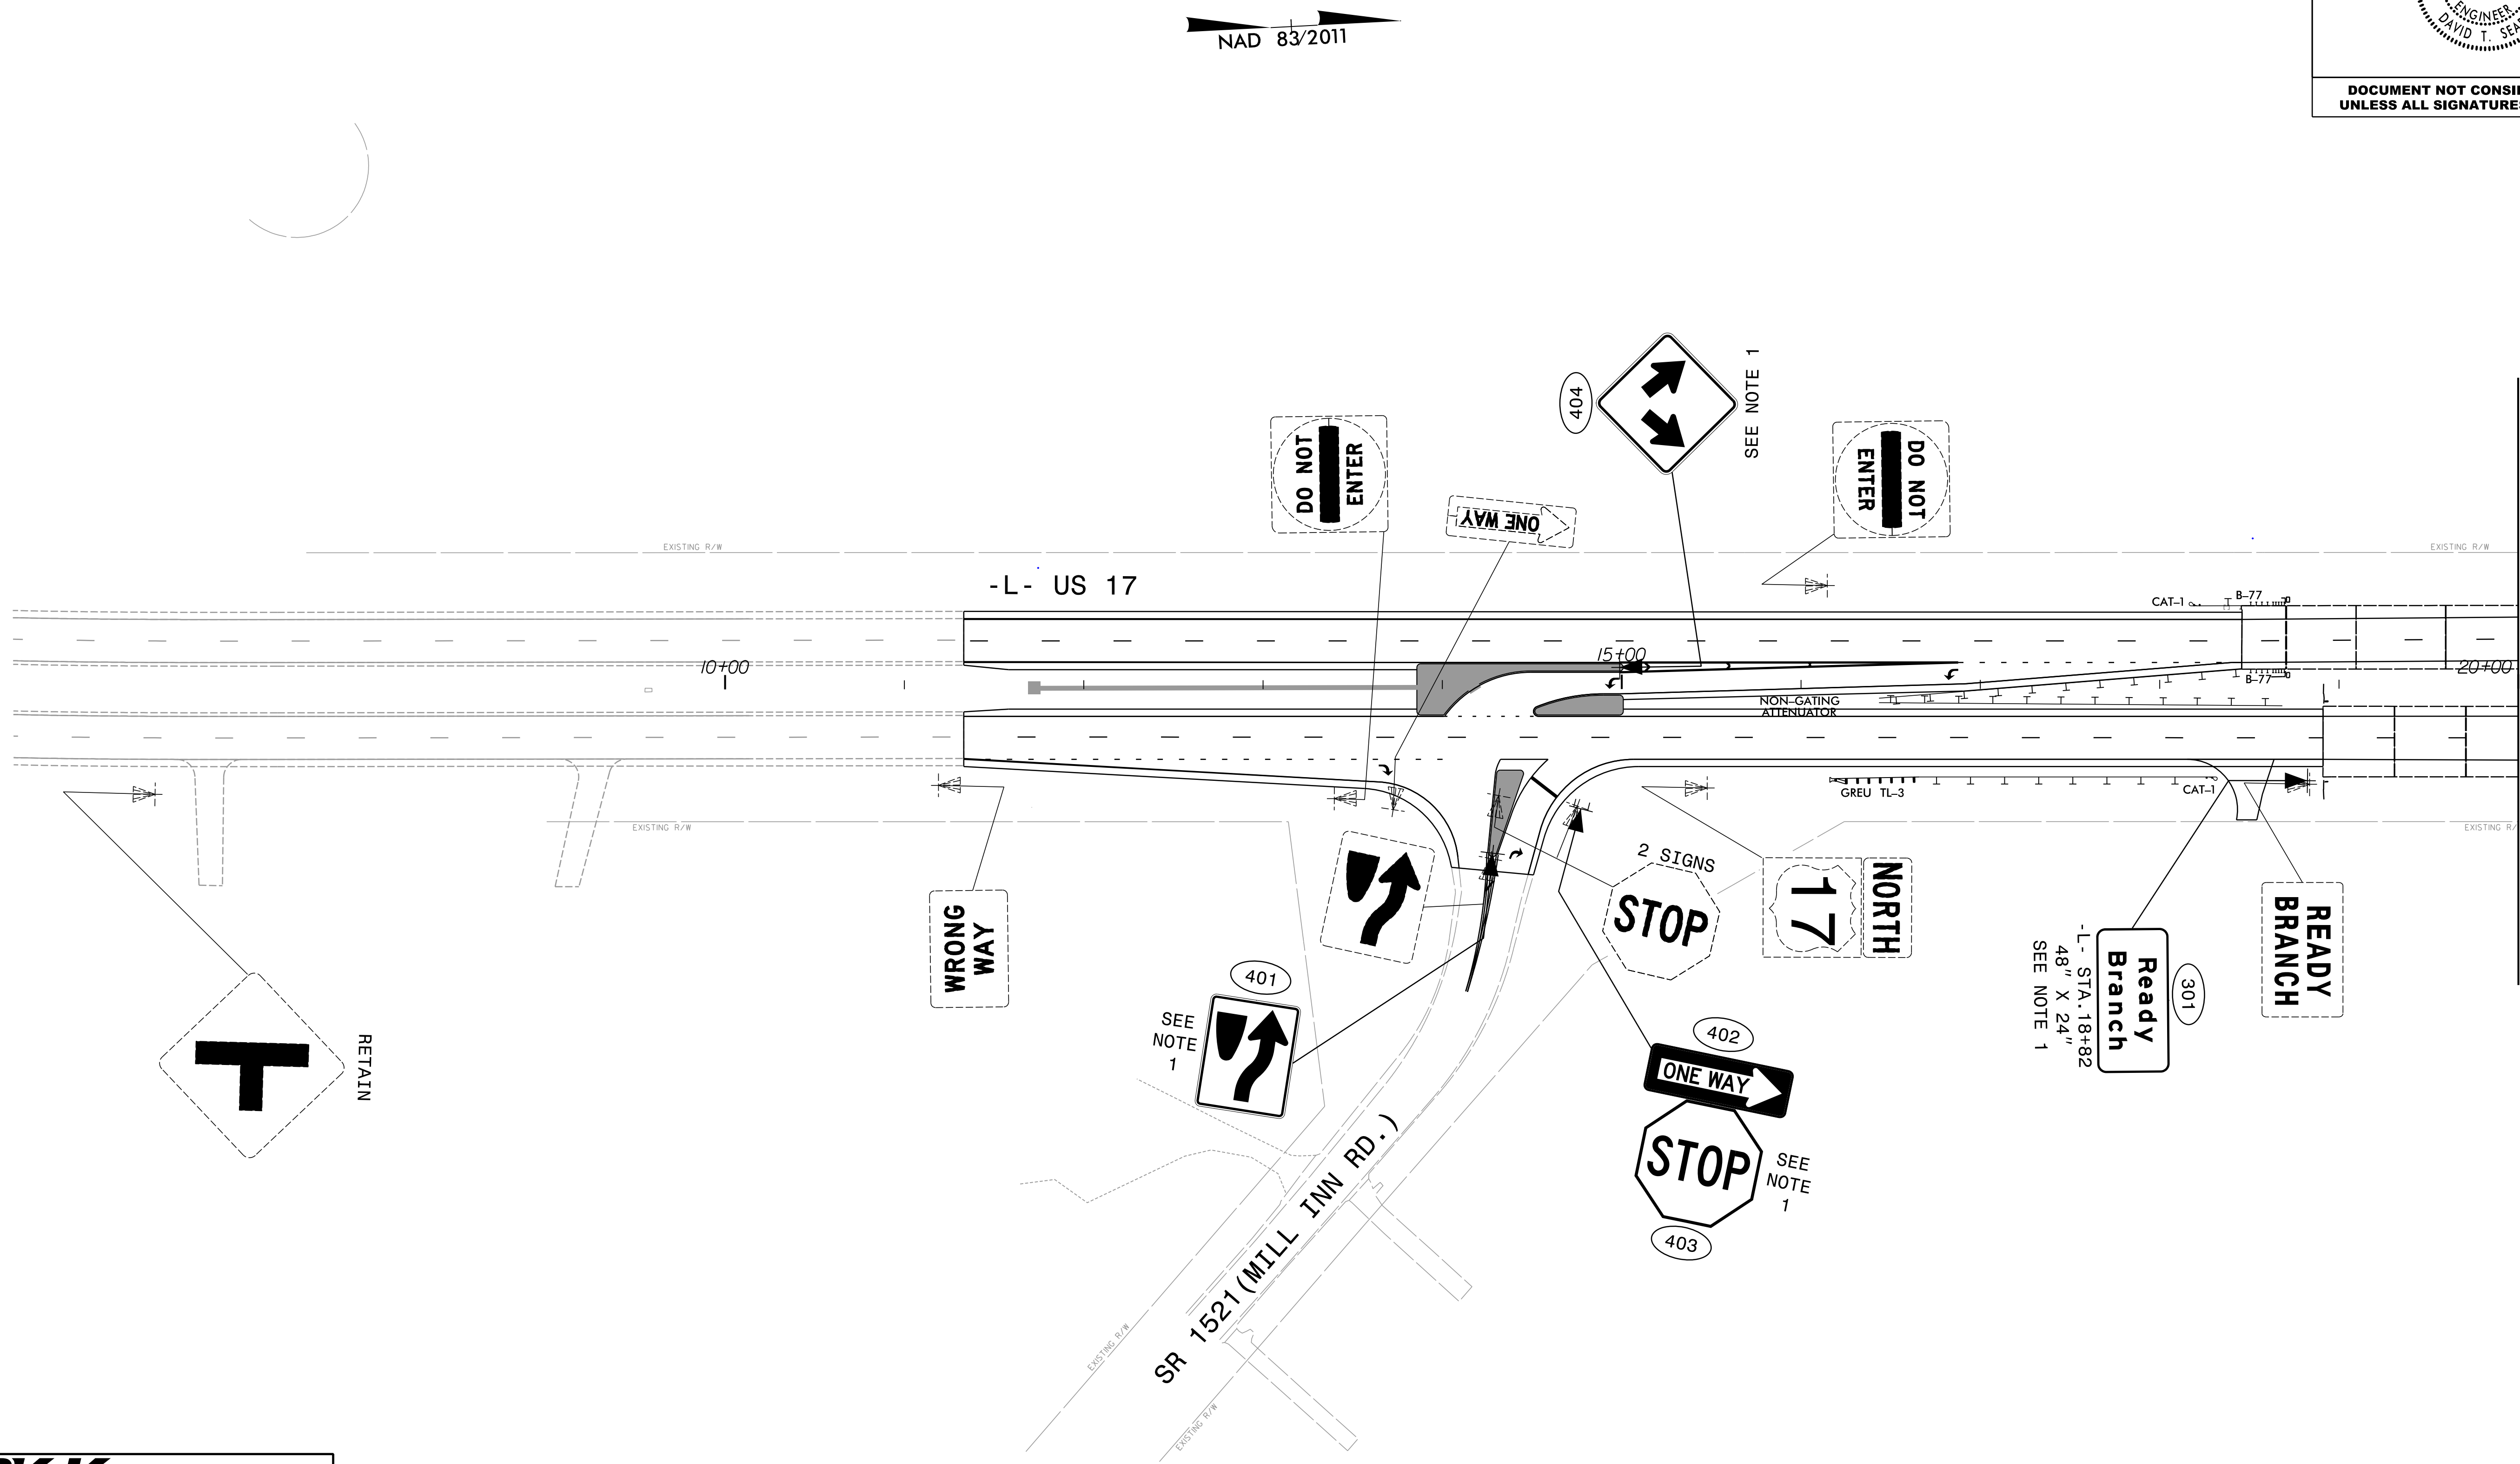

MATCHLINE -L- STA. 20+00 SEE SIGN-5

P: (919) 878-9560  
8601 Six Forks Road, Forum 1, Suite 700  
Raleigh, North Carolina 27615-3960  
NC License No. F-0112

Engineers | Construction Managers | Planners | Scientists  
www.rkk.com

Responsive People | Creative Solutions

**PROJECT NOTES**

1. SIGN ERECTION, TYPE D, E AND F

**SIGNING PLAN**

07/07/26  
R-5810\_SGN\_PS404.dgn  
4:40:03