


PROJECT REFERENCE NO.	SHEET NO.
R-5810	SIGN-9
Designed by: David T. Seale	
APPROVED: _____	
DATE: 8/4/2026	
SEAL	
DOCUMENT NOT CONSIDERED FINAL UNLESS ALL SIGNATURES COMPLETED	

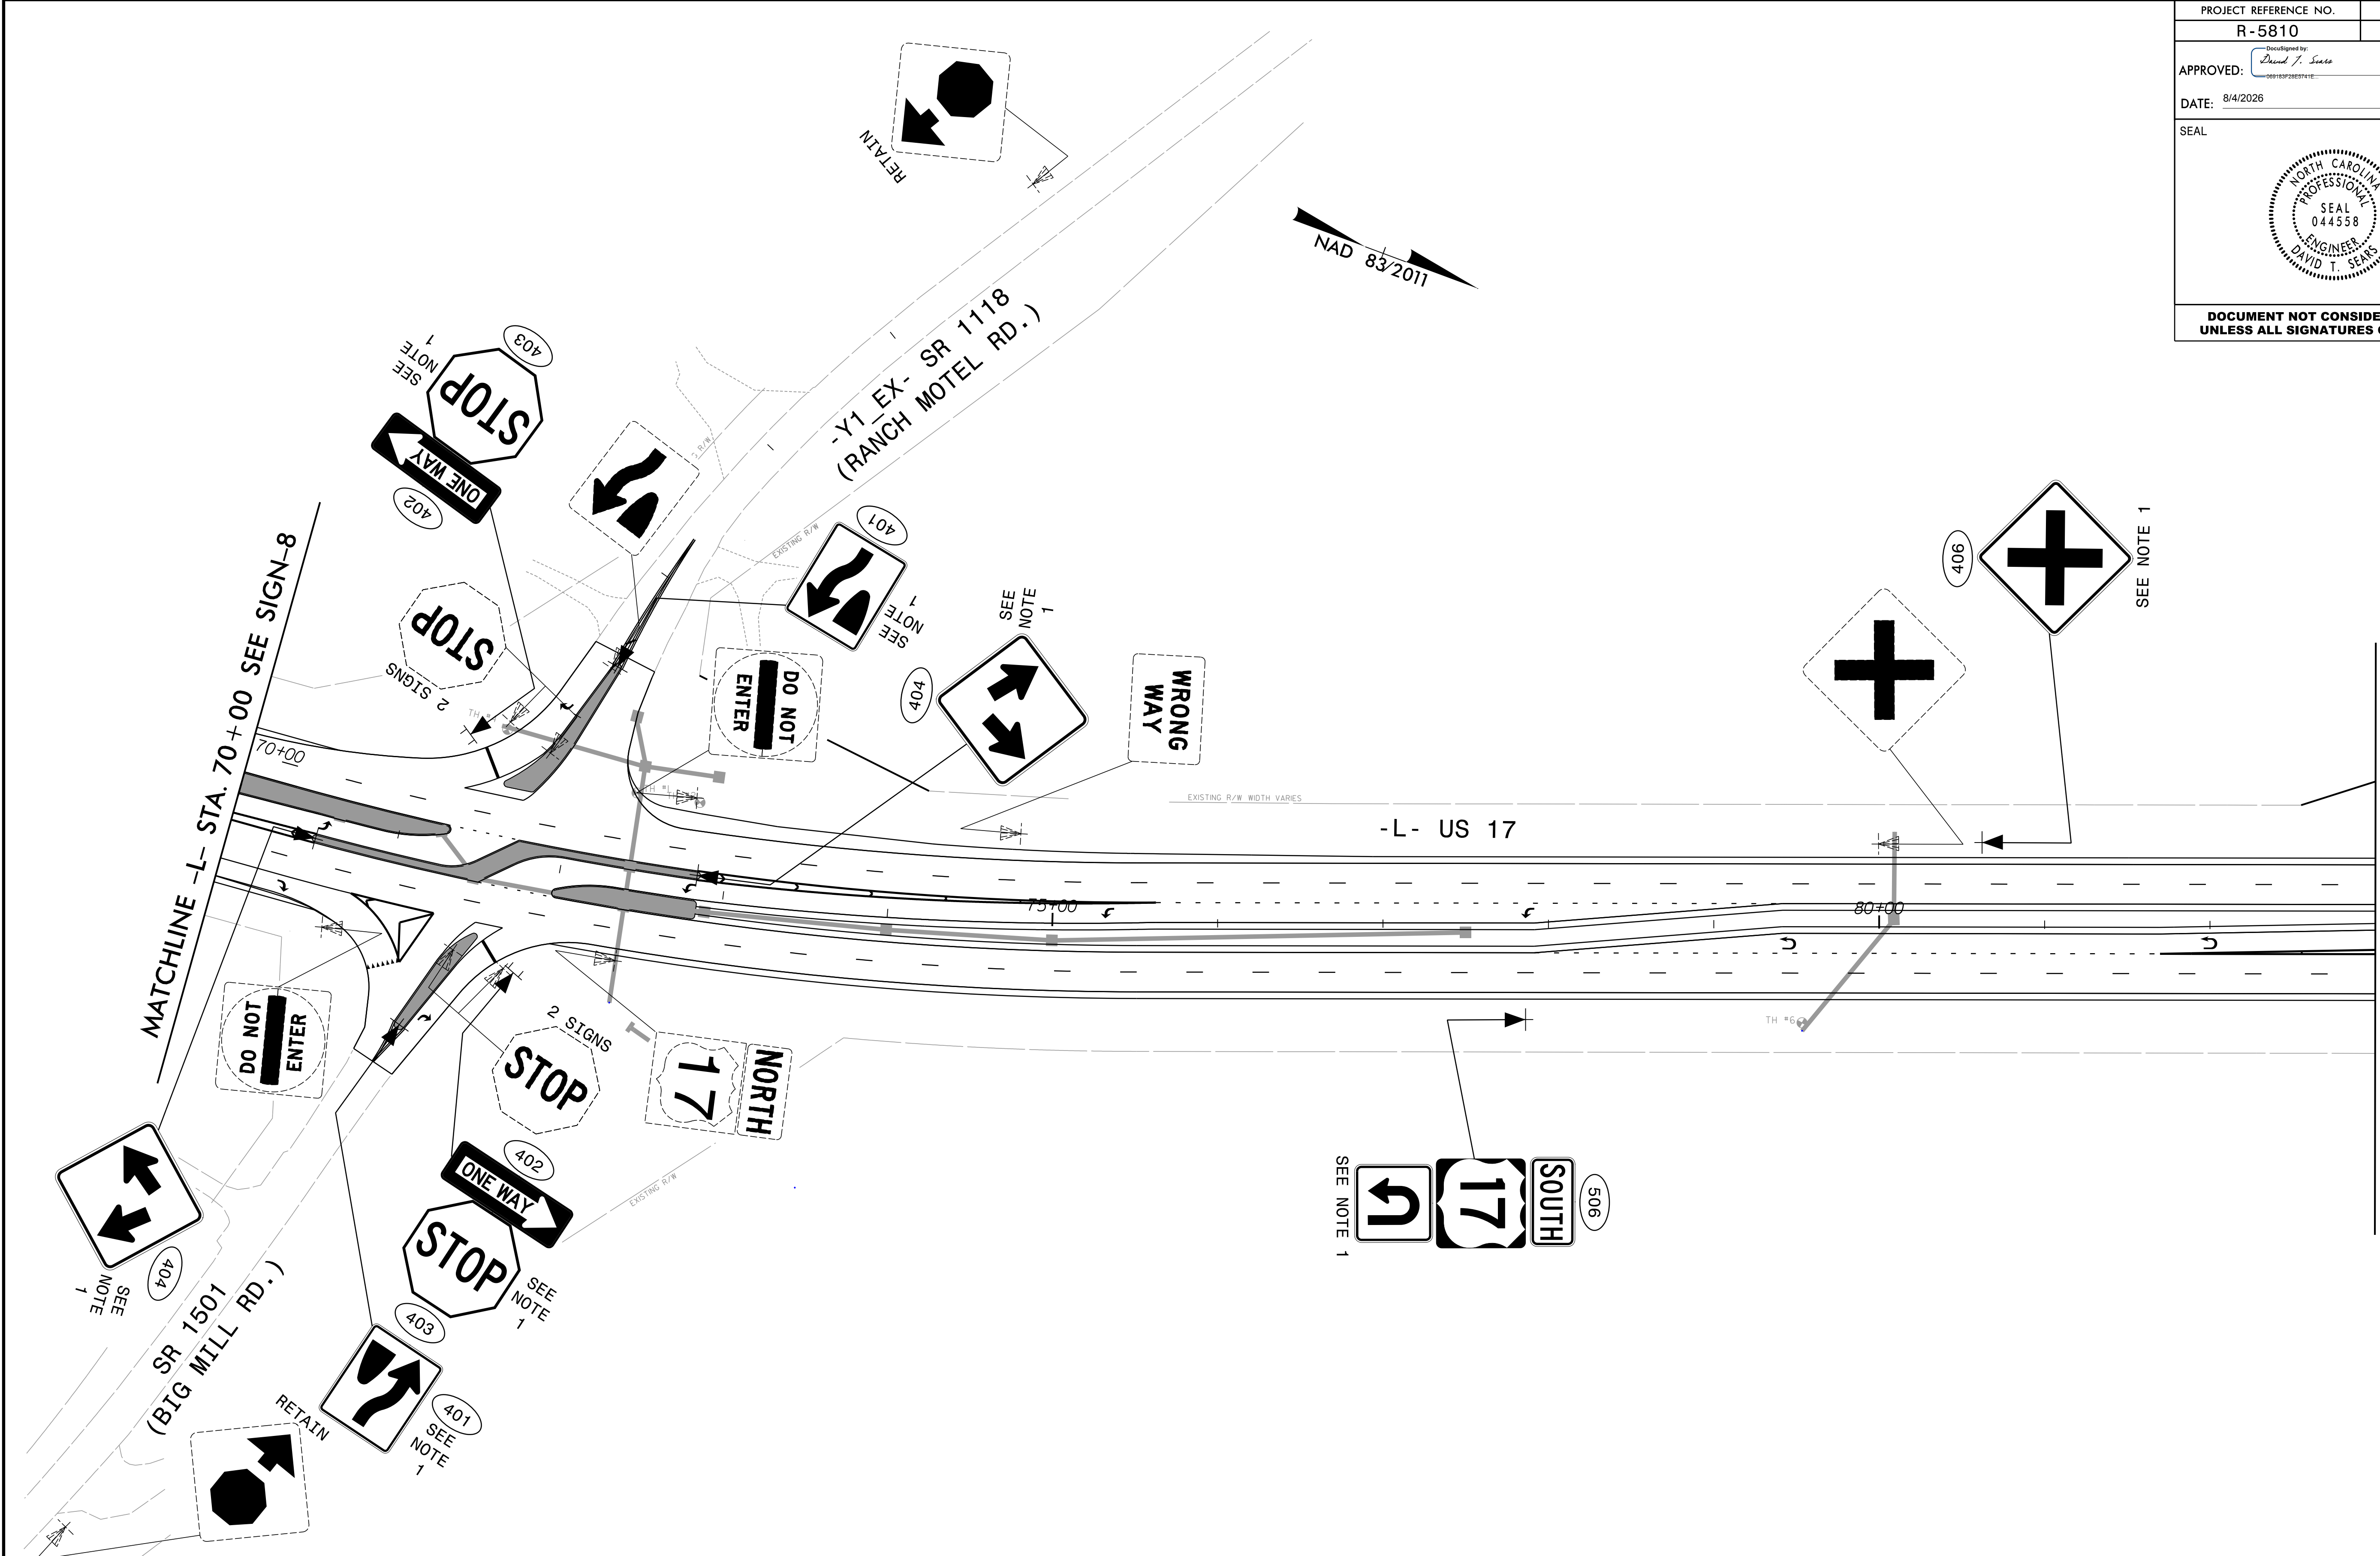

PROJECT NOTES

1. SIGN ERECTION, TYPE D, E AND F

SIGNING PLAN

P: (919) 878-9560
8601 Six Forks Road, Forum 1, Suite 700
Raleigh, North Carolina 27615-3960
NC License No. F-0112

Engineers | Construction Managers | Planners | Scientists
www.rkk.com

Responsive People | Creative Solutions

07/07/26
R-5810_SGN_PS409.dgn
4:40 PM