PROJECT REFERENCE NO.	SHEET NO.
R-5810	SIGN-11

APPROVED: DocuSigned by: David T. Sears
069183F28E5741E...

DATE: 8/4/2026

SEAL

SEAL 044558 DAVID T. SEARS

DOCUMENT NOT CONSIDERED FINAL UNLESS ALL SIGNATURES COMPLETED

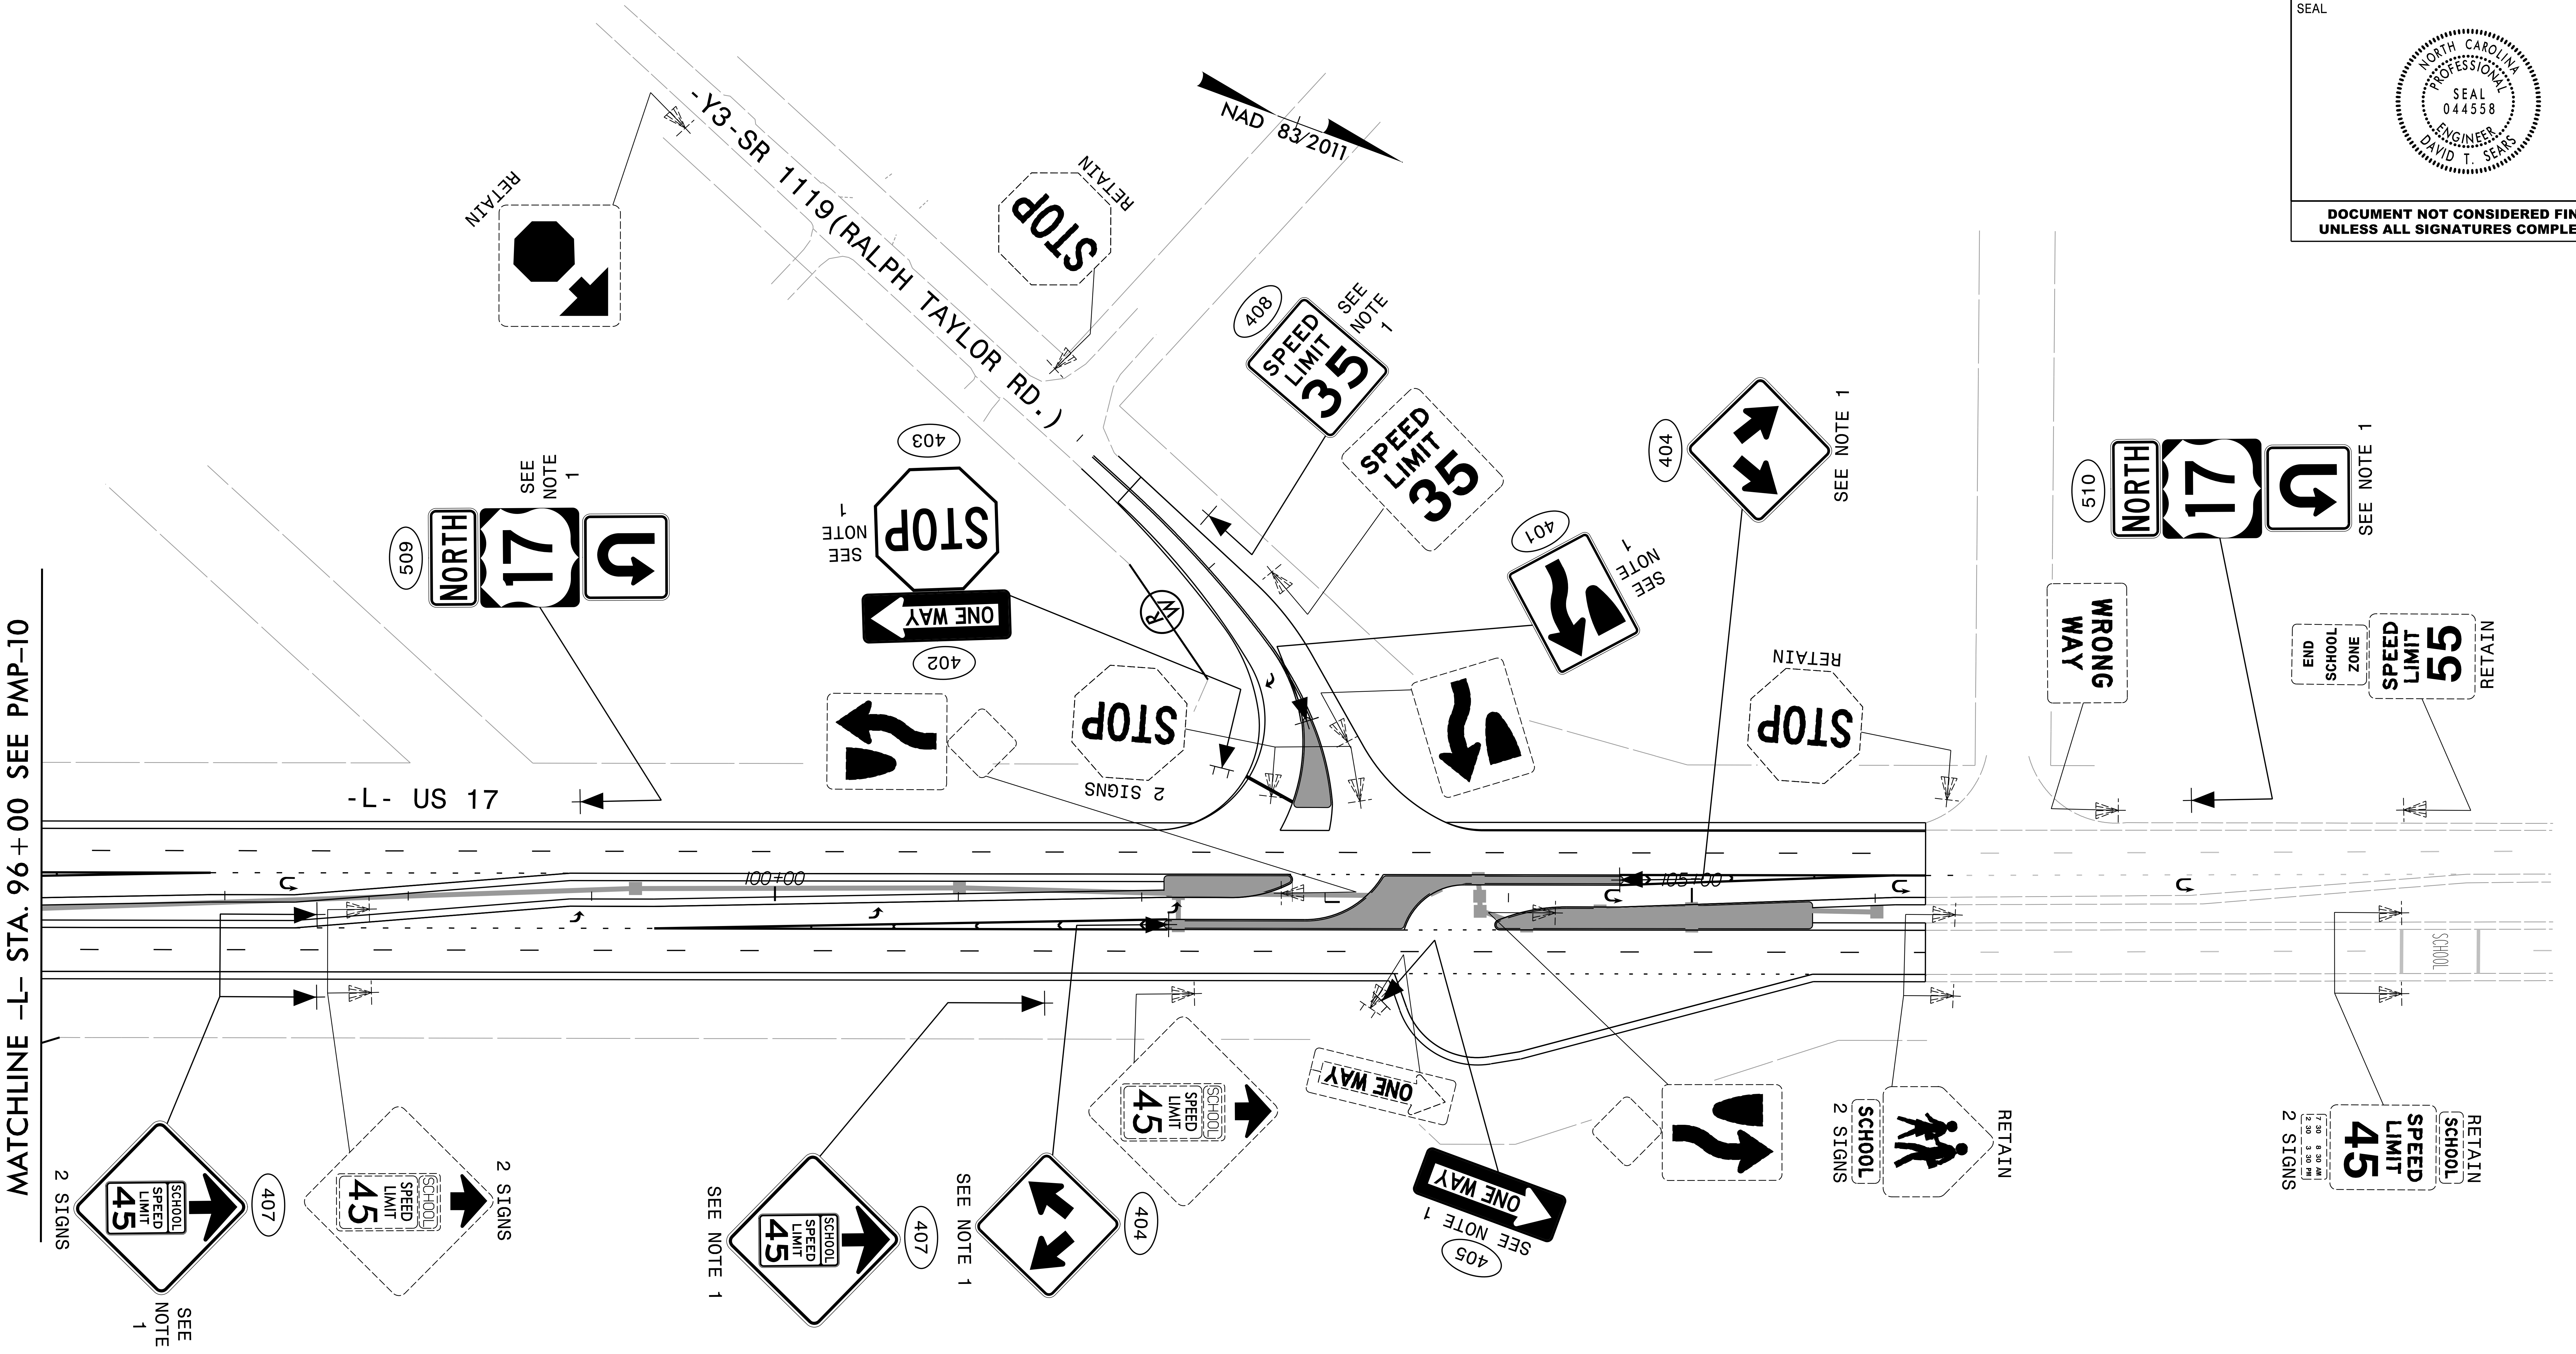

RK&K
P: (919) 878-9560
8601 Six Forks Road, Forum 1,Suite 700
Raleigh, North Carolina 27615-3960
NC License No. F-0112
Engineers | Construction Managers | Planners | Scientists
www.rkk.com
Responsive People | Creative Solutions

07/07/26
R-5810_SGN_PSH011.dgn
dsears

PROJECT NOTES

1. SIGN ERECTION, TYPE D, E AND F

SIGNING PLAN