

9/15/2026
K:\CHL_PRA\01036264 - I-57\57\Traffic\Signing\CADD\ Pavement Marking\I-5715_pmp_tshdgn

CONTRACT: C205223

T.I.P.: I-5715

STATE OF NORTH CAROLINA
DEPARTMENT OF TRANSPORTATION

PAVEMENT MARKING PLAN
MECKLENBURG COUNTY

LOCATION: I-77 AND THE NC 73 INTERCHANGE UPGRADE EXISTING INTERCHANGE TO
SPLIT DIAMOND CONFIGURATION

INDEX

SHEET NO.	DESCRIPTION
PMP-1	PAVEMENT MARKING PLAN TITLE AND SCHEDULE SHEET
PMP-1A	RAISED PAVEMENT MARKERS DETAIL
PMP-1B	INLAID CRADLE MARKERS DETAIL
PMP-2 THRU PMP-13	PAVEMENT MARKING DETAIL

ROADWAY STANDARD DRAWING

THE FOLLOWING ROADWAY STANDARDS AS APPEAR IN "ROADWAY STANDARD DRAWINGS" - N.C. DEPARTMENT OF TRANSPORTATION - RALEIGH, N.C., DATED JANUARY 2024 ARE APPLICABLE TO THIS PROJECT AND BY REFERENCE HEREBY ARE CONSIDERED A PART OF THESE PLANS:

STD. NO.	TITLE
1205.01	PAVEMENT MARKINGS - LINE TYPES AND OFFSETS
1205.02	PAVEMENT MARKINGS - TWO-LANE AND MULTILANE ROADWAYS
1205.03	PAVEMENT MARKINGS - EXIT AND ENTRANCE RAMP
1205.04	PAVEMENT MARKINGS - INTERSECTIONS
1205.05	PAVEMENT MARKINGS - TURN LANES
1205.06	PAVEMENT MARKINGS - LANE DROPS
1205.07	PAVEMENT MARKINGS - PEDESTRIAN CROSSWALKS
1205.08	PAVEMENT MARKINGS - SYMBOLS AND WORD MESSAGES
1205.09	PAVEMENT MARKINGS - PAINTED ISLANDS
1205.12	PAVEMENT MARKINGS - BRIDGES
1205.13	PAVEMENT MARKINGS - LANE REDUCTIONS
1205.14	PAVEMENT MARKINGS - ROUNDABOUTS
1205.17	PAVEMENT MARKINGS - SIDE-BY-SIDE/ADJACENT ON/OFF RAMP
	PAVEMENT MARKING LANE TREATMENT
1250.01	RAISED PAVEMENT MARKERS - INSTALLATION SPACING
1251.01	RAISED PAVEMENT MARKERS - PERMANENT AND TEMPORARY
1253.01	SNOWPLOWABLE RAISED PAVEMENT MARKERS
1261.01	GUARDRAIL AND BARRIER DELINEATOR SPACING
1261.02	GUARDRAIL AND BARRIER DELINEATOR TYPES
1262.01	GUARDRAIL END DELINEATION
1264.01	OBJECT MARKERS - TYPES
1264.02	OBJECT MARKERS - INSTALLATION
1266.01	RAISED PAVEMENT MARKERS - TUBULAR MARKERS
1267.01	FLEXIBLE DELINEATORS - INSTALLATION
1267.02	FLEXIBLE DELINEATORS - SPACING TABLES
1267.03	FLEXIBLE DELINEATORS - INTERCHANGE PLACEMENT

PLAN REVIEWED BY: N.C.D.O.T. SIGNING AND DELINEATION UNIT

JOSE MARTINEZ, P.E.	SIGNING & DELINEATION REGIONAL ENGINEER
ASHLEY MATTHEWS, P.E.	SIGNING & DELINEATION PROJECT DESIGN ENGINEER



PAVEMENT
MARKING SCHEDULE

SYMBOL	DESCRIPTION
	FINAL PAVEMENT MARKINGS
	COLD APPLIED PLASTIC (4")
C1	WHITE EDGELINE
C13	YELLOW DOUBLE CENTER
	COLD APPLIED PLASTIC (6")
C20	WHITE EDGELINE
C22	WHITE 10' SKIP
C23	WHITE 3' - 9'/ SP MINISKIP
C30	YELLOW EDGELINE
	COLD APPLIED PLASTIC PAVEMENT MARKING SYMBOLS (90 MILS)
C70	LEFT TURN ARROW
C71	RIGHT TURN ARROW
C72	STRAIGHT ARROW
C100	ALPHANUMERIC CHARACTER
	THERMOPLASTIC (4", 90 MILS)
T1	WHITE EDGELINE
T2	WHITE SOLID LANE LINE
T3	WHITE 10' SKIP
T4	WHITE 3' - 9'/SP MINISKIP
T10	YELLOW EDGELINE
T12	YELLOW 10' SKIP
T13	YELLOW DOUBLE CENTER
T14	YELLOW 2' - 6'/SP MINISKIP
	THERMOPLASTIC (6", 90 MILS)
T20	WHITE EDGELINE
T21	WHITE SOLID LANE LINE
T22	WHITE 10' SKIP
T23	WHITE 3' - 9'/SP MINISKIP
T24	WHITE 2' - 6'/SP MINISKIP
T30	YELLOW EDGELINE
T34	YELLOW 2' - 6'/SP MINISKIP
T35	WHITE DOUBLE CENTER
	THERMOPLASTIC (8", 90 MILS)
T40	WHITE GORELINE
T41	WHITE DIAGONAL
T44	WHITE 3' - 9'/SP MINISKIP
T45	WHITE 3' - 3'/SP MINISKIP
T46	WHITE CROSSWALK LINE
	THERMOPLASTIC (12", 90 MILS)
T50	WHITE GORELINE
T51	WHITE DIAGONAL
	THERMOPLASTIC (24", 90 MILS)
T61	WHITE STOPBAR
T62	WHITE CROSSWALK LINE
	THERMOPLASTIC PAVEMENT MARKING SYMBOLS (90 MILS)
T70	LEFT TURN ARROW
T71	RIGHT TURN ARROW
T72	STRAIGHT ARROW
T73	COMBO. LEFT/STRAIGHT ARROW
T74	COMBO. RIGHT/STRAIGHT ARROW
T79	MERGE ARROW
T80	WRONG-WAY RAMP ARROW
T100	ALPHANUMERIC CHARACTER
T103	24" YIELD LINE TRIANGLE
T104	ROUTE SHIELD 6 FT x 15 FT
T110	FISH-HOOK STRAIGHT ARROW
T112	FISH-HOOK RIGHT/STRAIGHT ARROW
T111	FISH-HOOK LEFT/STRAIGHT ARROW
T116	FISH-HOOK W/CIRCLE LEFT ARROW
	PAVEMENT MARKER SYMBOLS
MF	CRYSTAL & RED

GENERAL NOTES

THE FOLLOWING GENERAL NOTES APPLY AT ALL TIMES FOR THE DURATION OF THE CONSTRUCTION PROJECT, EXCEPT WHEN OTHERWISE NOTED IN THE PLAN, OR DIRECTED BY THE ENGINEER.

A) INSTALL PAVEMENT MARKING ON THE FINAL SURFACE AS FOLLOWS:

ROAD NAME	MARKING	MARKER
-L3NB- I-77 NB	THERMOPLASTIC	INLAID CRADLE MARKERS
-L3SB- I-77 SB	THERMOPLASTIC	INLAID CRADLE MARKERS
-Y1- I-77 SOUTHERN CROSSING	THERMOPLASTIC	INLAID CRADLE MARKERS
-Y1- I-77 SOUTHERN CROSSING BRIDGE SURFACES	COLD APPLIED PLASTIC	INLAID CRADLE MARKERS
-Y2- NC 73 (SAM FURR ROAD)	THERMOPLASTIC	INLAID CRADLE MARKERS
-Y2- NC 73 (SAM FURR ROAD) BRIDGE SURFACES	COLD APPLIED PLASTIC	INLAID CRADLE MARKERS
-Y2RPD- I-77 NB COLLECTOR	THERMOPLASTIC	INLAID CRADLE MARKERS
-Y2RPA- I-77 NB ON-RAMP	THERMOPLASTIC	INLAID CRADLE MARKERS
-Y2RPB- I-77 SB OFF-RAMP	THERMOPLASTIC	INLAID CRADLE MARKERS
-Y3- I-77 NORTHERN CROSSING	THERMOPLASTIC	INLAID CRADLE MARKERS
-Y3- I-77 NORTHERN CROSSING BRIDGE SURFACES	COLD APPLIED PLASTIC	INLAID CRADLE MARKERS
-Y4- CALDWELL CREEK DRIVE	THERMOPLASTIC	INLAID CRADLE MARKERS
-Y5- CALDWELL CREEK DRIVE	THERMOPLASTIC	INLAID CRADLE MARKERS
-Y9- GLENHURST LANE	THERMOPLASTIC	INLAID CRADLE MARKERS

B) TIE PROPOSED PAVEMENT MARKING LINES TO EXISTING PAVEMENT MARKING LINES.

C) REMOVE/REPLACE ANY CONFLICTING/DAMAGED PAVEMENT MARKINGS AND MARKERS PER NCDOT STANDARD SPECIFICATIONS.

D) STOP BAR LOCATION AT NON-SIGNALIZED INTERSECTIONS MAY BE ADJUSTED AS DIRECTED BY THE ENGINEER.


E) UNLESS OTHERWISE SPECIFIED, HEATED-IN-PLACE THERMOPLASTIC MAY BE USED IN LIEU OF EXTRUDED THERMOPLASTIC FOR ARROWS, STOP BARS, SYMBOLS, CHARACTERS AND DIAGONALS. IF HEATED-IN-PLACE IS USED, IT SHALL BE PAID FOR USING THE EXTRUDED THERMOPLASTIC PAY ITEM.

F) TUBULAR MARKING TYPE TO BE COORDINATED WITH I-77 MOBILITY PARTNERS

PLAN PREPARED BY: Kimley-Horn and Associates

SYDNEY ROSENBLUM, P.E.	PROJECT DESIGN ENGINEER
JADON NORMAN, E.I.	DESIGNER


Kimley»Horn

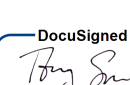TIP NO.	SHEET NO.
I - 5715	PMP - 1
APPROVED: <u>AJS</u>	
DATE: <u>5/19/26</u>	
SEAL	9/15/2026
	
DocuSigned by:  0855A80015D8412	
DOCUMENT NOT CONSIDERED FINAL UNLESS ALL SIGNATURES COMPLETED	


PROJECT REFERENCE NO.

SHEET NO.

10'-30'/SP SKIP LINE

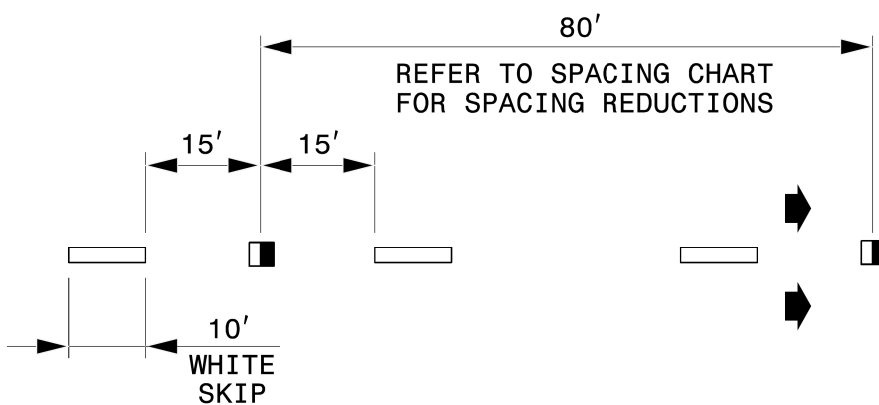


3'-9'/SP MINI-SKIP LINE

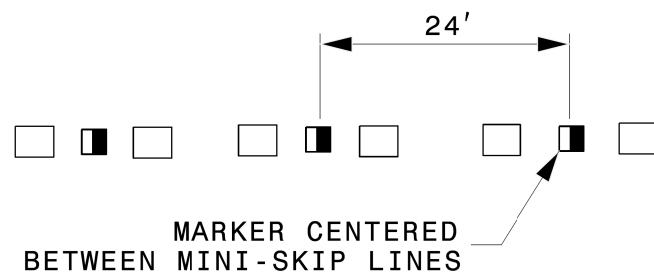


LEGEND

- CRYSTAL/RED PAVEMENT MARKER
- YELLOW/YELLOW PAVEMENT MARKER
- DIRECTION OF TRAFFIC FLOW


GORE LINES

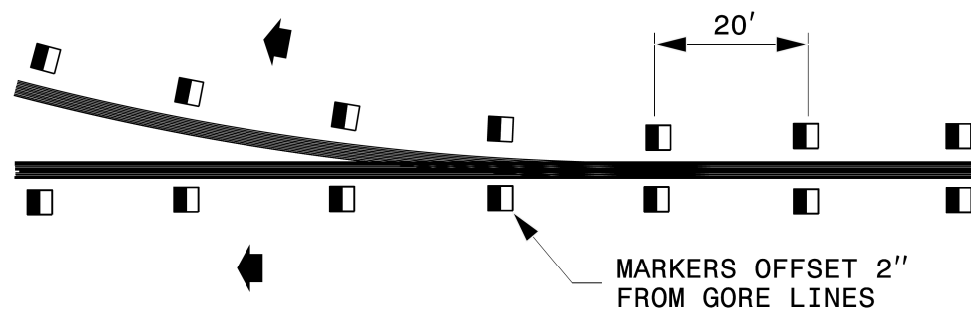

YELLOW CENTER LINES

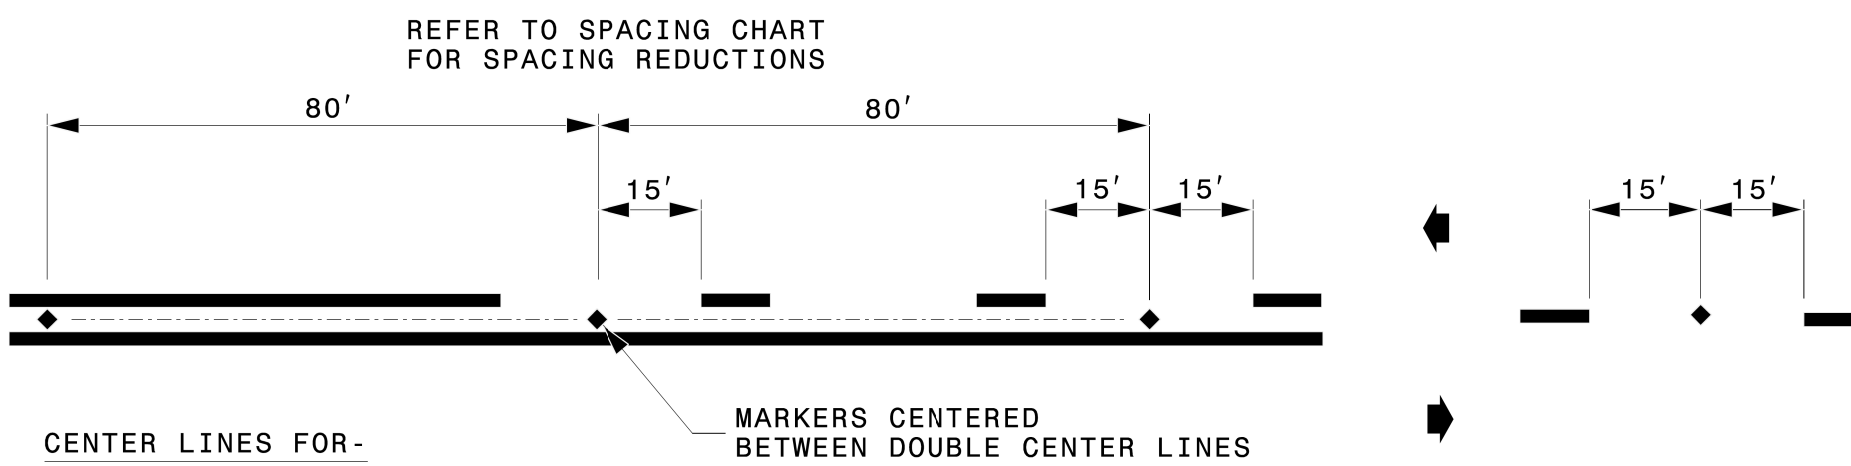

DETAIL OF PAVEMENT MARKER PLACEMENT

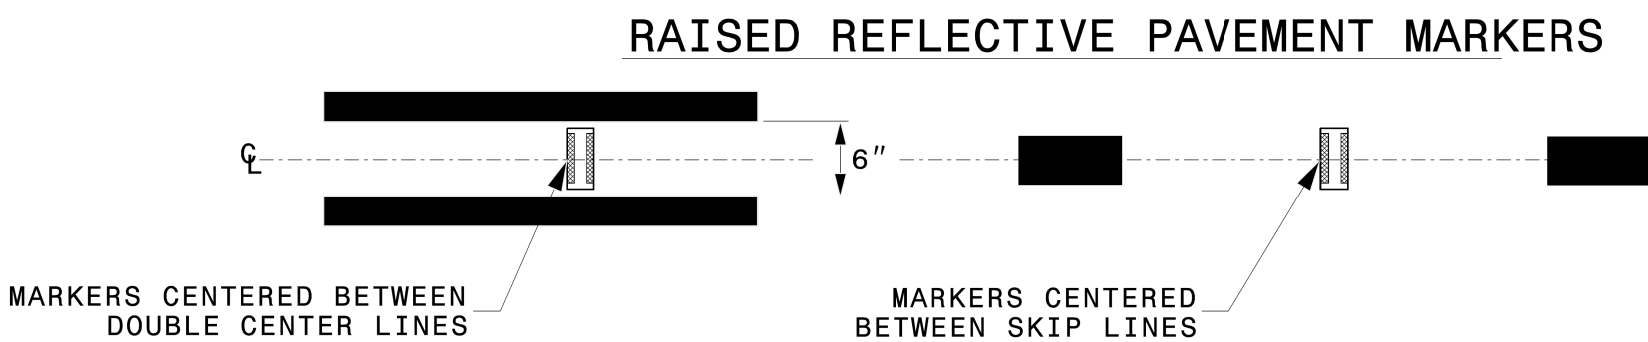

STATE OF
NORTH CAROLINA
DEPT. OF TRANSPORTATION
DIVISION OF HIGHWAYS
RALEIGH, N.C.

ROADWAY DETAIL DRAWING FOR
RAISED PAVEMENT MARKERS
INSTALLATION SPACING

SHEET 2 OF 3
1250D01

9/4/2026




Signed by:

Matthew V Springer, PE

CONTRACTS STANDARDS
AND DEVELOPMENT UNIT
Office 919-707-8950 FAX 919-250-4119

SEE TITLE BLOCK

ORIGINAL BY: M.V. SPRINGER DATE: 2-15-24
MODIFIED BY: DATE:
CHECKED BY: DATE:
FILE SPEC.: DATE:

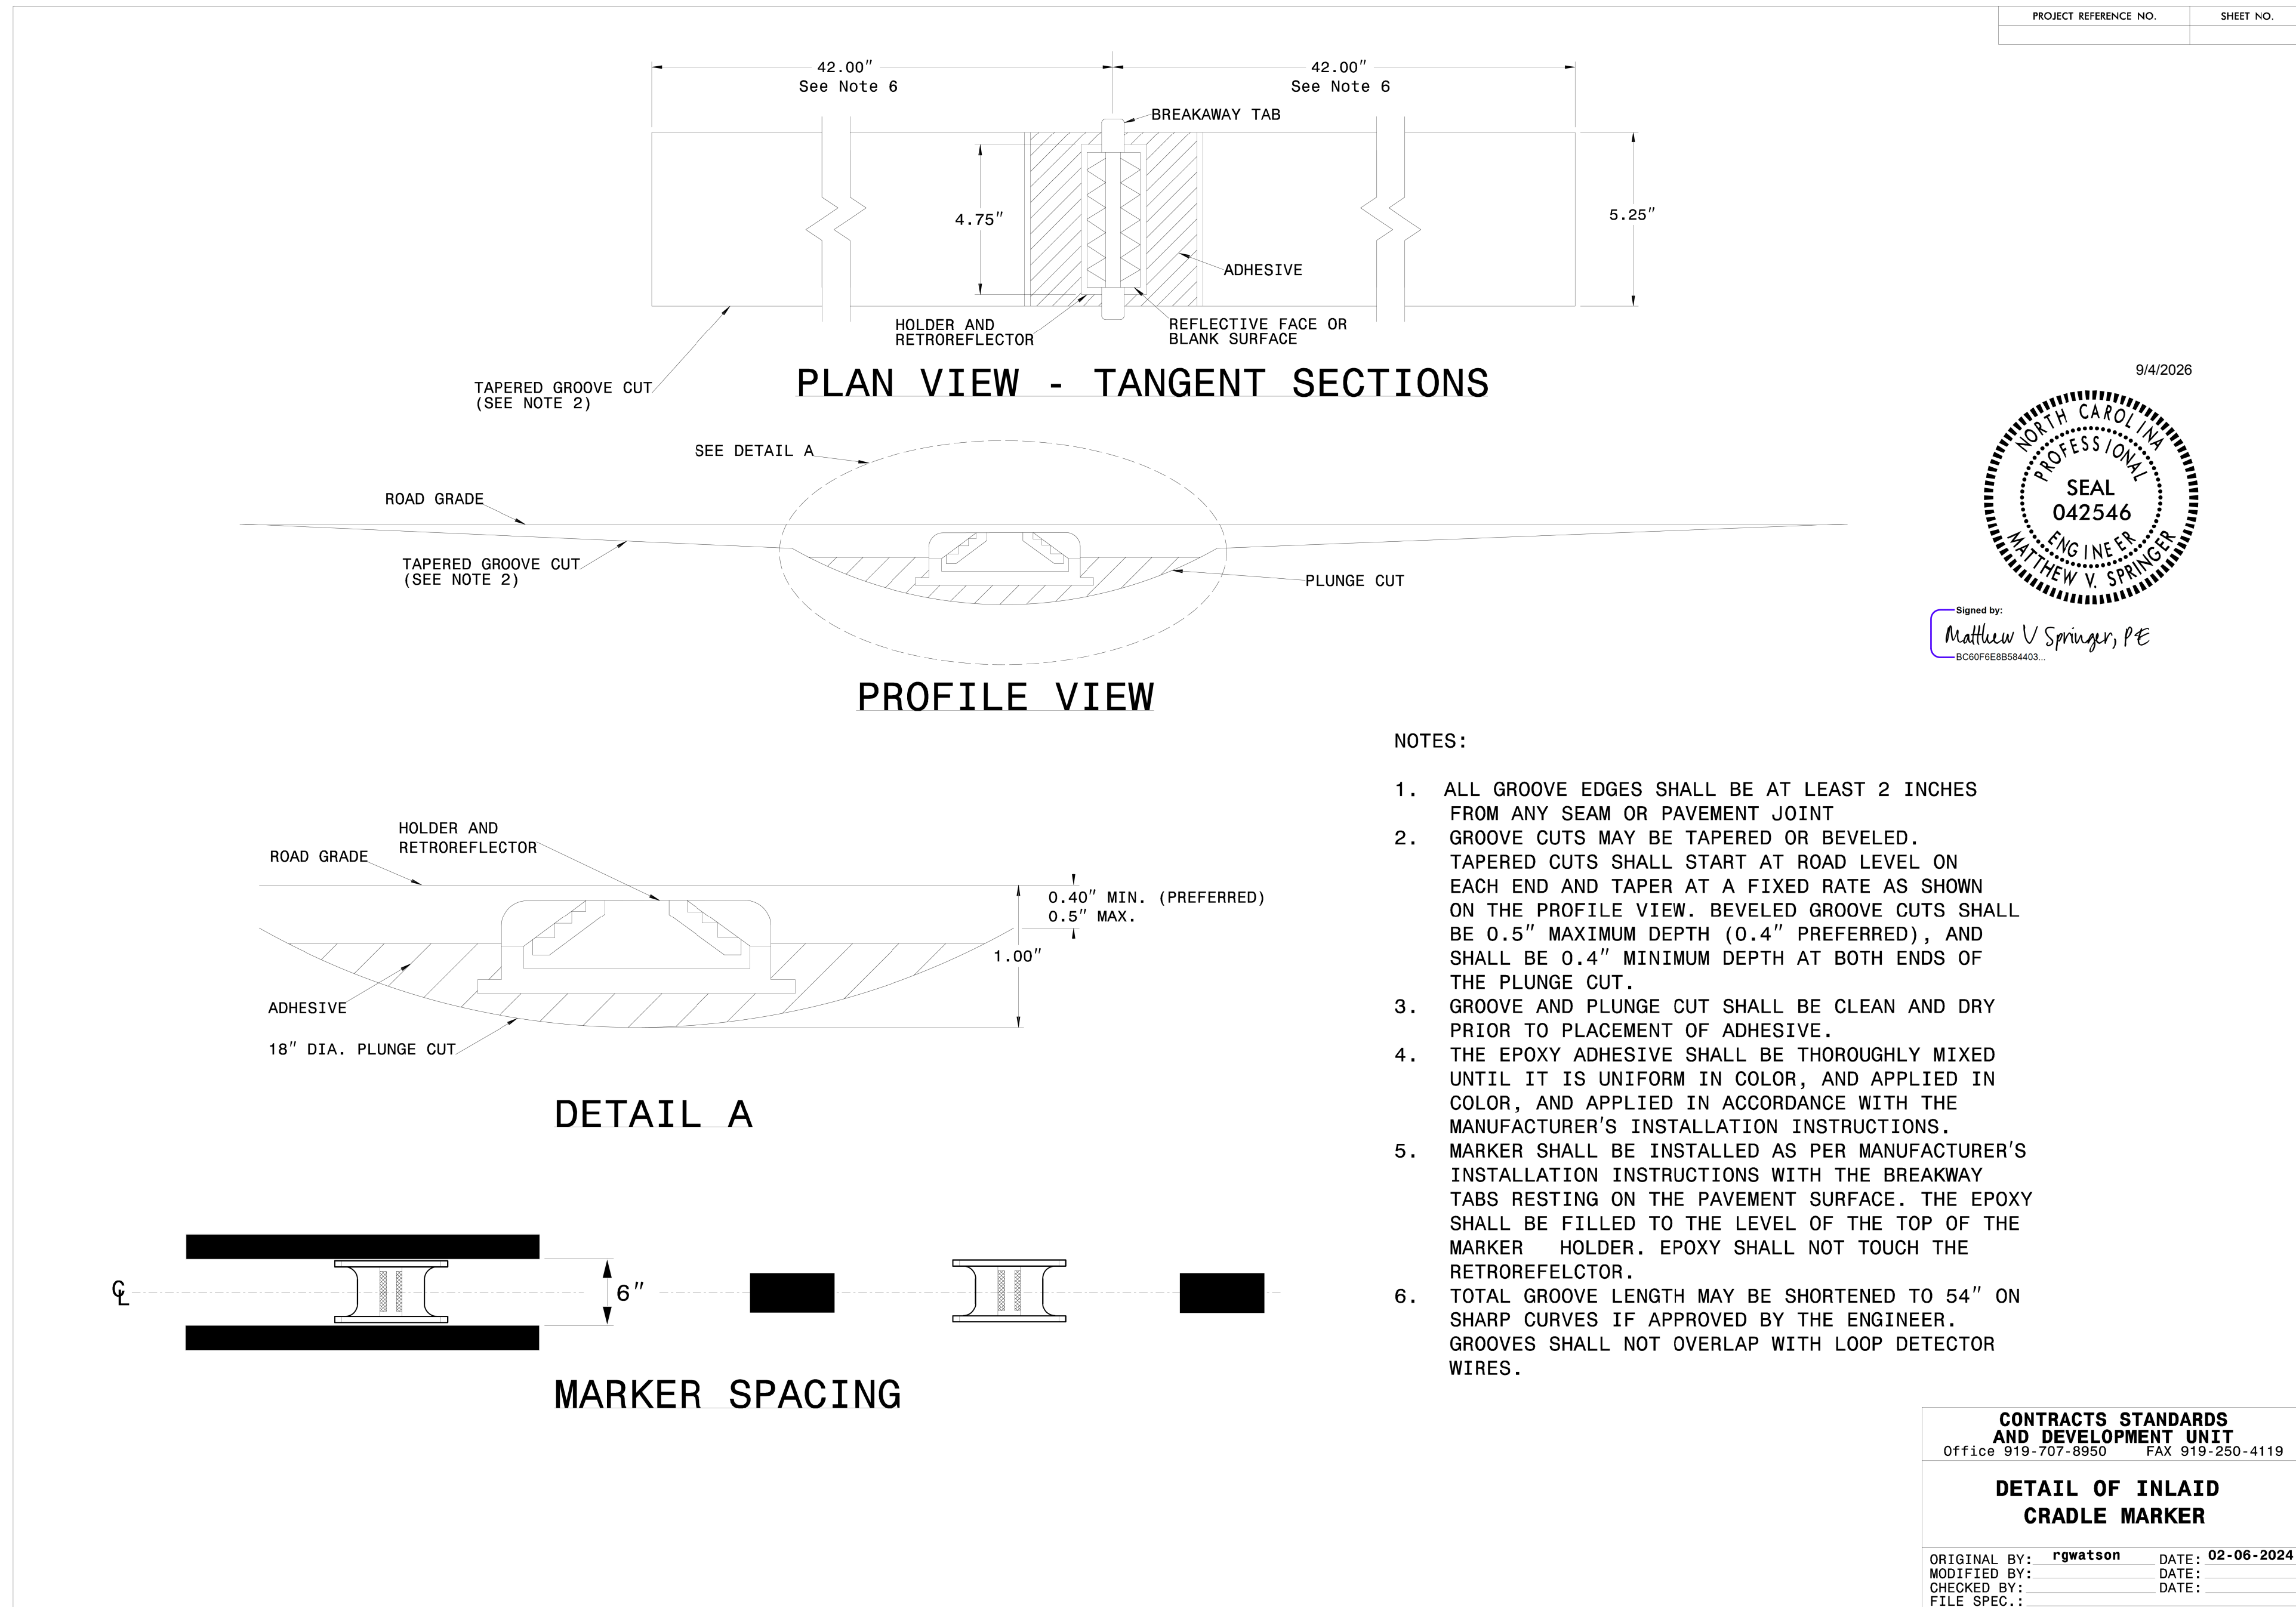

Kimley»Horn

© 2025

200 S. TRYON ST. • CHARLOTTE, NC 28202

RIGHT-OF-WAY REV.

CONST. REV.

TIP NO.
I - 5715

SHEET NO.
PMP - 2

APPROVED:
AJS

DATE:
5/19/26

SEAL

9/15/2026

DocuSigned by:
Anthony J. Spacek
0855AB0015D8412

NORTH CAROLINA
PROFESSIONAL
SEAL
034207
ENGINEER
ANTHONY J. SPACEK

DOCUMENT NOT CONSIDERED FINAL
UNLESS ALL SIGNATURES COMPLETED

DENOTES SIGNALIZED INTERSECTION

PAVEMENT MARKER LEGEND

- TUBULAR MARKER
- MF - CRYSTAL / RED NON-CAST IRON SNOWPLOWABLE PAVEMENT MARKER

PAVEMENT MARKING SYMBOLS/CHARACTERS

C70 - COLD APPLIED PLASTIC (WHITE, 90 MILS)	LEFT TURN ARROW
C71 - COLD APPLIED PLASTIC (WHITE, 90 MILS)	RIGHT TURN ARROW
C72 - COLD APPLIED PLASTIC (WHITE, 90 MILS)	STRAIGHT ARROW
C100 - COLD APPLIED PLASTIC (WHITE, 90 MILS)	ALPHANUMERIC CHARACTER
T70 - THERMOPLASTIC (WHITE, 90 MILS)	LEFT TURN ARROW
T71 - THERMOPLASTIC (WHITE, 90 MILS)	RIGHT TURN ARROW
T72 - THERMOPLASTIC (WHITE, 90 MILS)	STRAIGHT ARROW
T73 - THERMOPLASTIC (WHITE, 90 MILS)	COMBO. LEFT/STRAIGHT ARROW
T74 - THERMOPLASTIC (WHITE, 90 MILS)	COMBO. RIGHT/STRAIGHT ARROW
T79 - THERMOPLASTIC (WHITE, 90 MILS)	MERGE ARROW
T80 - THERMOPLASTIC (WHITE, 90 MILS)	WRONG-WAY RAMP ARROW
T100 - THERMOPLASTIC (WHITE, 90 MILS)	ALPHANUMERIC CHARACTER
T103 - THERMOPLASTIC (WHITE, 90 MILS)	24" YIELD LINE TRIANGLE
T104 - THERMOPLASTIC (WHITE, 90 MILS)	ROUTE SHIELD 6 FT x 15 FT
T110 - THERMOPLASTIC (WHITE, 90 MILS)	FISH-HOOK STRAIGHT ARROW
T111 - THERMOPLASTIC (WHITE, 90 MILS)	FISH-HOOK LEFT/STRAIGHT ARROW
T112 - THERMOPLASTIC (WHITE, 90 MILS)	FISH-HOOK RIGHT/STRAIGHT ARROW
T116 - THERMOPLASTIC (WHITE, 90 MILS)	FISH-HOOK W/CIRCLE LEFT ARROW

PAVEMENT MARKING LINES

C1 COLD APPLIED PLASTIC (4" WHITE)	WHITE EDGELINE
C13 COLD APPLIED PLASTIC (4" YELLOW)	YELLOW DOUBLE CENTER
C20 COLD APPLIED PLASTIC (6" WHITE)	WHITE EDGELINE
C22 COLD APPLIED PLASTIC (6" WHITE)	10' WHITE SKIP
C23 COLD APPLIED PLASTIC (6" WHITE)	3' x 9'/SP WHITE MINISKIP
C30 COLD APPLIED PLASTIC (6" YELLOW)	YELLOW EDGELINE
T1 THERMOPLASTIC (4" WHITE, 90 MILS)	WHITE EDGELINE
T2 THERMOPLASTIC (4" WHITE, 90 MILS)	WHITE SOLID LANE LINE
T3 THERMOPLASTIC (4" WHITE, 90 MILS)	10' WHITE SKIP
T4 THERMOPLASTIC (4" WHITE, 90 MILS)	3' x 9'/SP WHITE MINISKIP
T10 THERMOPLASTIC (4" YELLOW, 90 MILS)	YELLOW EDGELINE
T12 THERMOPLASTIC (4" YELLOW, 90 MILS)	10' YELLOW SKIP
T13 THERMOPLASTIC (4" YELLOW, 90 MILS)	YELLOW DOUBLE CENTER
T14 THERMOPLASTIC (4" YELLOW, 90 MILS)	2' X 6'/SP YELLOW MINISKIP
T20 THERMOPLASTIC (6" WHITE, 90 MILS)	WHITE EDGELINE
T21 THERMOPLASTIC (6" WHITE, 90 MILS)	WHITE SOLID LANE LINE
T22 THERMOPLASTIC (6" WHITE, 90 MILS)	10' WHITE SKIP
T23 THERMOPLASTIC (6" WHITE, 90 MILS)	3' x 9'/SP WHITE MINISKIP
T24 THERMOPLASTIC (6" WHITE, 90 MILS)	2' X 6'/SP WHITE MINISKIP
T30 THERMOPLASTIC (6" YELLOW, 90 MILS)	YELLOW EDGELINE
T34 THERMOPLASTIC (6" YELLOW, 90 MILS)	2' X 6'/SP YELLOW MINISKIP
T35 THERMOPLASTIC (6" WHITE, 90 MILS)	WHITE DOUBLE CENTER
T40 THERMOPLASTIC (8" WHITE, 90 MILS)	WHITE GORELINE
T41 THERMOPLASTIC (8" WHITE, 90 MILS)	WHITE DIAGONAL
T44 THERMOPLASTIC (8" WHITE, 90 MILS)	3' x 9'/SP WHITE MINISKIP
T45 THERMOPLASTIC (8" WHITE, 90 MILS)	3' x 3'/SP WHITE MINISKIP
T46 THERMOPLASTIC (8" WHITE, 90 MILS)	WHITE CROSSWALK LINE
T50 THERMOPLASTIC (12" WHITE, 90 MILS)	WHITE GORELINE
T51 THERMOPLASTIC (12" WHITE, 90 MILS)	WHITE DIAGONAL
T61 THERMOPLASTIC (24" WHITE, 90 MILS)	STOPBAR
T62 THERMOPLASTIC (24" WHITE, 90 MILS)	CROSSWALK LINE

T35 - DOUBLE WHITE LINE DETAIL

TUBULAR MARKER DETAIL

K:\CHL_PRA\01036264 - I-57\5715\Traffic\Signing\CADD\Pavement Marking\I-5715_rdy_pmp_02.dgn

9/15/2026

K:\CHL_PRA\01036264 - I-57\57Traffic\Signing\CADD\Pavement Marking\I-5715_rdy_pmp_03.dgn

9/15/2026

Kimley»Horn

200 S. TRYON ST. • CHARLOTTE, NC 28202

RIGHT-OF-WAY REV.

CONST. REV.

TIP NO.

I - 5715

SHEET NO.

PMP - 3

APPROVED:

AJS

DATE:

5/19/26

SEAL

9/15/2026





DocuSigned by:

Anthony J. Spacek

0855A80015D6412

DOCUMENT NOT CONSIDERED FINAL
UNLESS ALL SIGNATURES COMPLETED

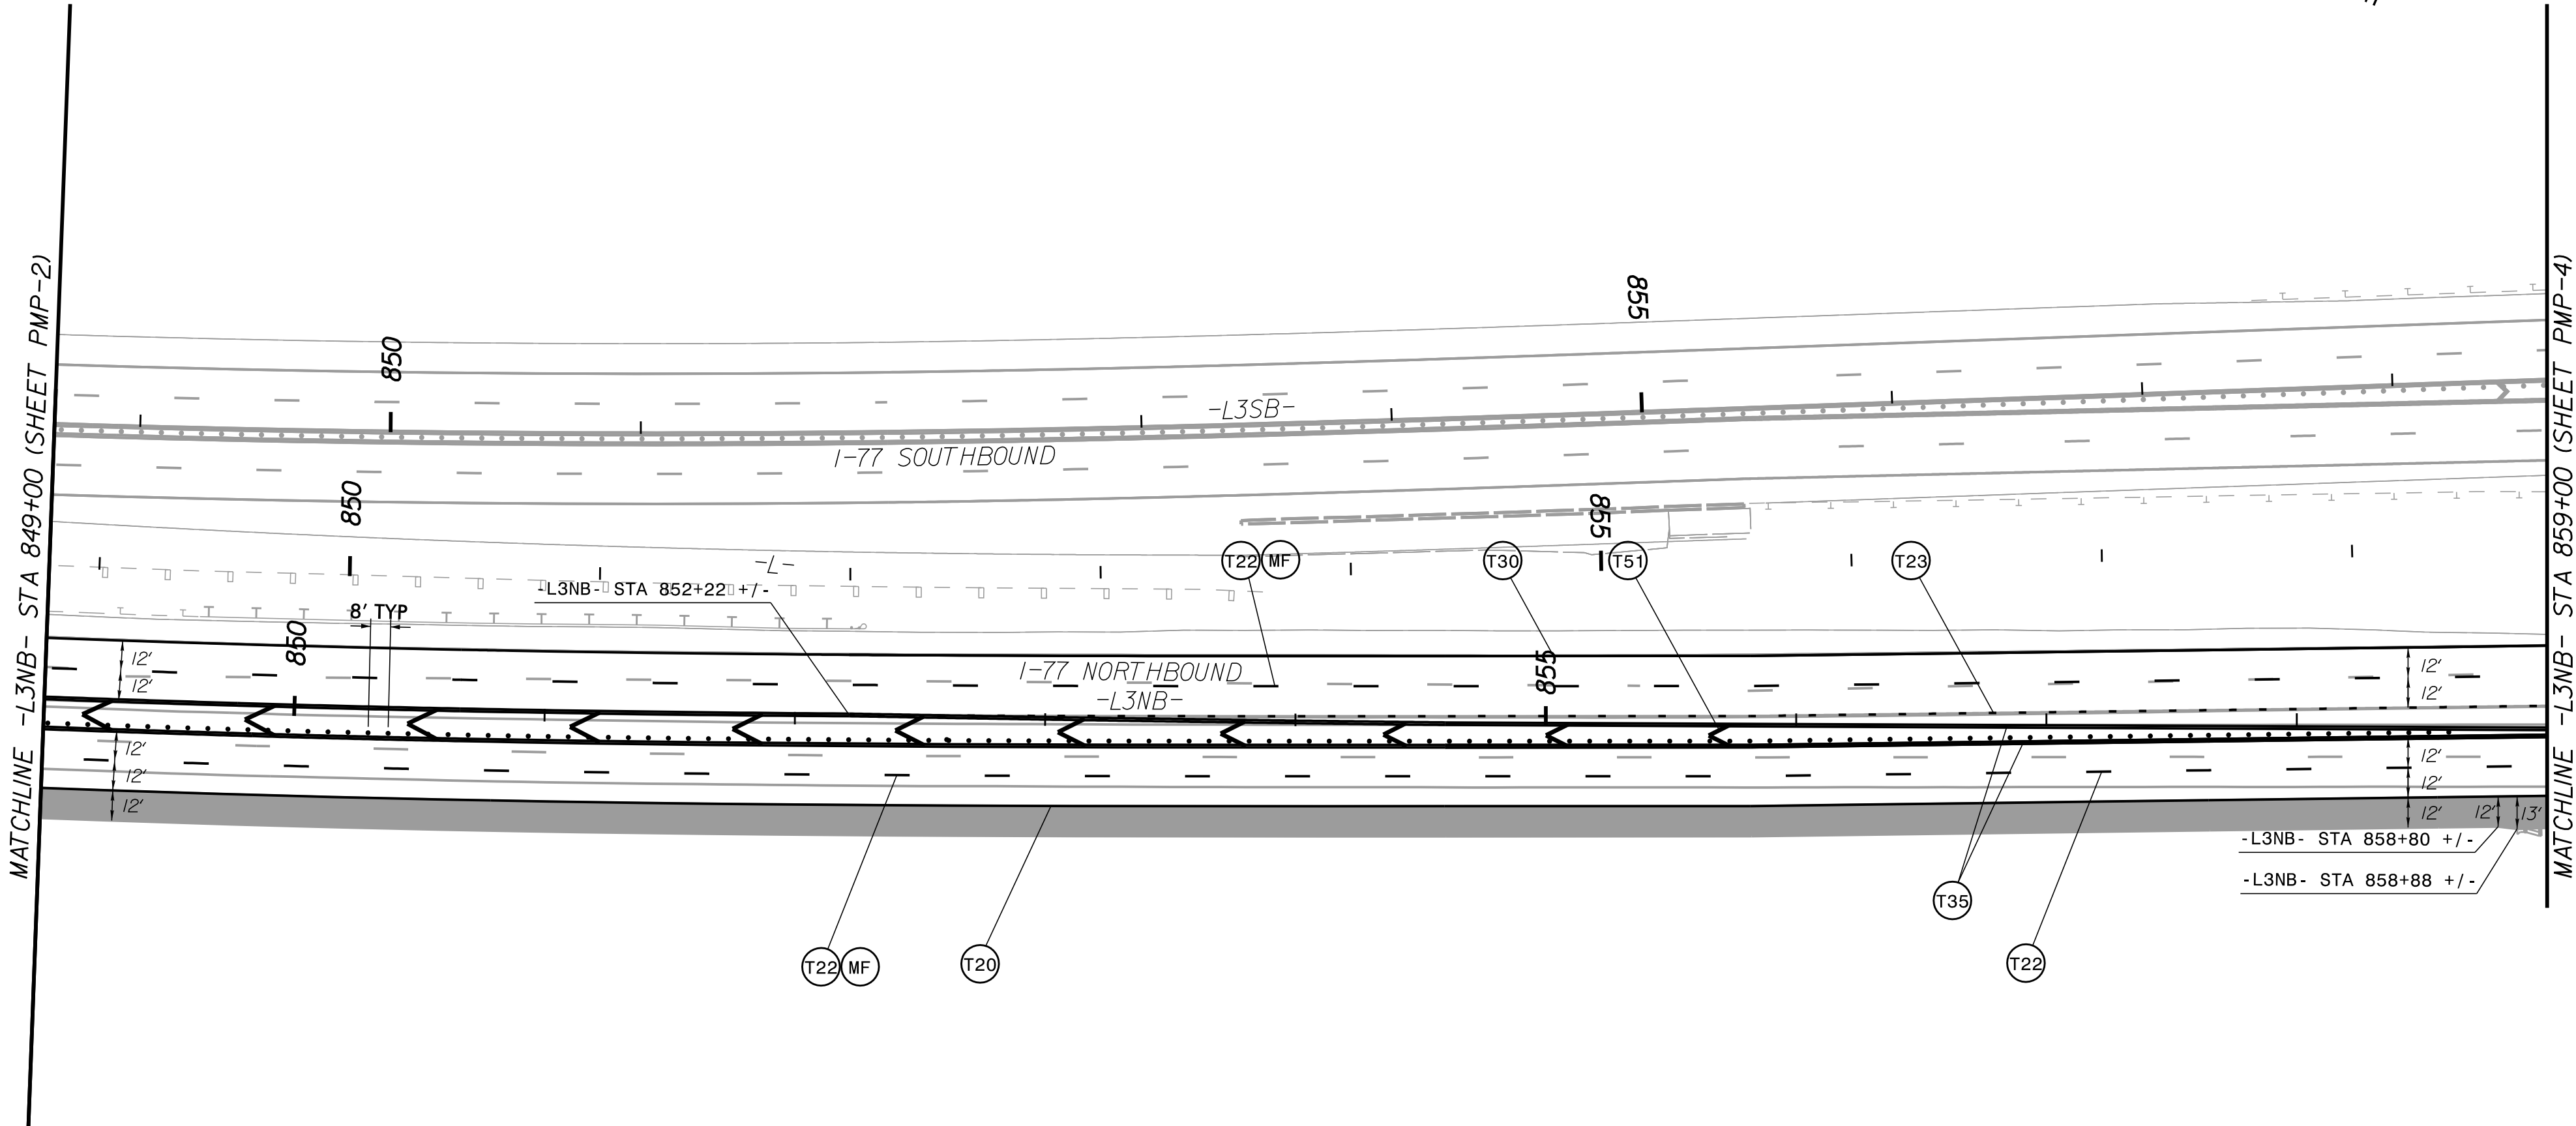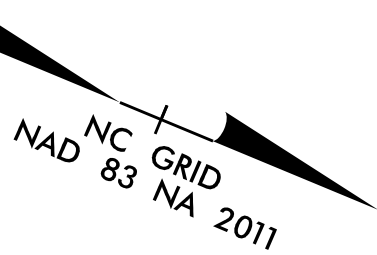

DENOTES SIGNALIZED INTERSECTION

PAVEMENT MARKER LEGEND


● - TUBULAR MARKER

MF - CRYSTAL / RED NON-CAST IRON SNOWPLOWABLE PAVEMENT MARKER


PAVEMENT MARKING SYMBOLS/CHARACTERS

- | | |
|--|--------------------------------|
| C70 - COLD APPLIED PLASTIC (WHITE, 90 MILS) | LEFT TURN ARROW |
| C71 - COLD APPLIED PLASTIC (WHITE, 90 MILS) | RIGHT TURN ARROW |
| C72 - COLD APPLIED PLASTIC (WHITE, 90 MILS) | STRAIGHT ARROW |
| C100 - COLD APPLIED PLASTIC (WHITE, 90 MILS) | ALPHANUMERIC CHARACTER |
| T70 - THERMOPLASTIC (WHITE, 90 MILS) | LEFT TURN ARROW |
| T71 - THERMOPLASTIC (WHITE, 90 MILS) | RIGHT TURN ARROW |
| T72 - THERMOPLASTIC (WHITE, 90 MILS) | STRAIGHT ARROW |
| T73 - THERMOPLASTIC (WHITE, 90 MILS) | COMBO. LEFT/STRAIGHT ARROW |
| T74 - THERMOPLASTIC (WHITE, 90 MILS) | COMBO. RIGHT/STRAIGHT ARROW |
| T79 - THERMOPLASTIC (WHITE, 90 MILS) | MERGE ARROW |
| T80 - THERMOPLASTIC (WHITE, 90 MILS) | WRONG-WAY RAMP ARROW |
| T100 - THERMOPLASTIC (WHITE, 90 MILS) | ALPHANUMERIC CHARACTER |
| T103 - THERMOPLASTIC (WHITE, 90 MILS) | 24" YIELD LINE TRIANGLE |
| T104 - THERMOPLASTIC (WHITE, 90 MILS) | ROUTE SHIELD 6 FT x 15 FT |
| T110 - THERMOPLASTIC (WHITE, 90 MILS) | FISH-HOOK STRAIGHT ARROW |
| T111 - THERMOPLASTIC (WHITE, 90 MILS) | FISH-HOOK LEFT/STRAIGHT ARROW |
| T112 - THERMOPLASTIC (WHITE, 90 MILS) | FISH-HOOK RIGHT/STRAIGHT ARROW |
| T116 - THERMOPLASTIC (WHITE, 90 MILS) | FISH-HOOK W/CIRCLE LEFT ARROW |

T35 - DOUBLE WHITE LINE DETAIL

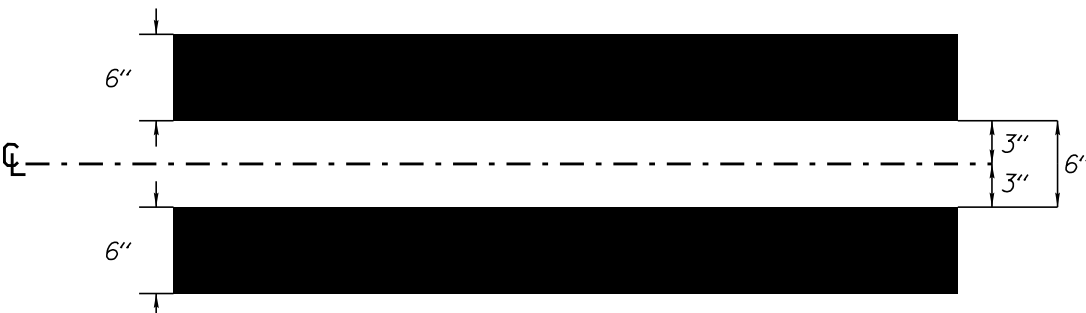

TUBULAR MARKER DETAIL

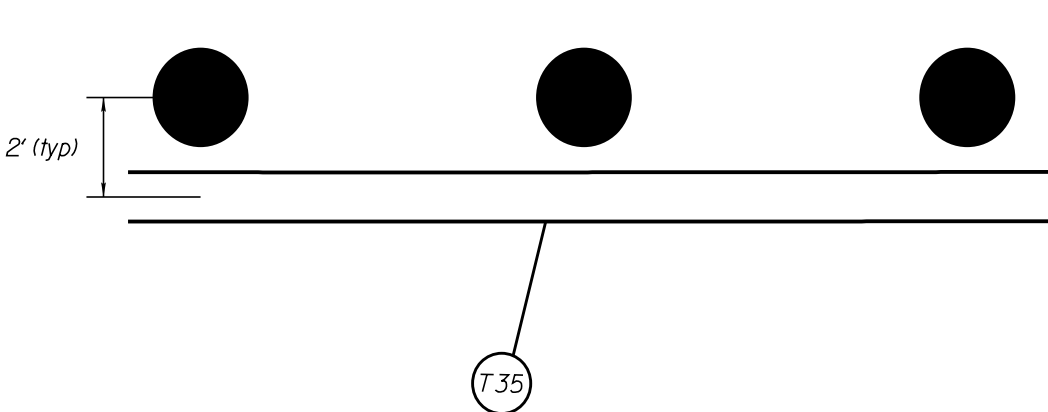

PAVEMENT MARKING LINES

- | | |
|--|----------------------------|
| C1 COLD APPLIED PLASTIC (4" WHITE) | WHITE EDGELINE |
| C13 COLD APPLIED PLASTIC (4" YELLOW) | YELLOW DOUBLE CENTER |
| C20 COLD APPLIED PLASTIC (6" WHITE) | WHITE EDGELINE |
| C22 COLD APPLIED PLASTIC (6" WHITE) | 10' WHITE SKIP |
| C23 COLD APPLIED PLASTIC (6" WHITE) | 3' x 9'/SP WHITE MINISKIP |
| C30 COLD APPLIED PLASTIC (6" YELLOW) | YELLOW EDGELINE |
| T1 THERMOPLASTIC (4" WHITE, 90 MILS) | WHITE EDGELINE |
| T2 THERMOPLASTIC (4" WHITE, 90 MILS) | WHITE SOLID LANE LINE |
| T3 THERMOPLASTIC (4" WHITE, 90 MILS) | 10' WHITE SKIP |
| T4 THERMOPLASTIC (4" WHITE, 90 MILS) | 3' x 9'/SP WHITE MINISKIP |
| T10 THERMOPLASTIC (4" YELLOW, 90 MILS) | YELLOW EDGELINE |
| T12 THERMOPLASTIC (4" YELLOW, 90 MILS) | 10' YELLOW SKIP |
| T13 THERMOPLASTIC (4" YELLOW, 90 MILS) | YELLOW DOUBLE CENTER |
| T14 THERMOPLASTIC (4" YELLOW, 90 MILS) | 2' X 6'/SP YELLOW MINISKIP |
| T20 THERMOPLASTIC (6" WHITE, 90 MILS) | WHITE EDGELINE |
| T21 THERMOPLASTIC (6" WHITE, 90 MILS) | WHITE SOLID LANE LINE |
| T22 THERMOPLASTIC (6" WHITE, 90 MILS) | 10' WHITE SKIP |
| T23 THERMOPLASTIC (6" WHITE, 90 MILS) | 3' x 9'/SP WHITE MINISKIP |
| T24 THERMOPLASTIC (6" WHITE, 90 MILS) | 2' X 6'/SP WHITE MINISKIP |
| T30 THERMOPLASTIC (6" YELLOW, 90 MILS) | YELLOW EDGELINE |
| T34 THERMOPLASTIC (6" YELLOW, 90 MILS) | 2' X 6'/SP YELLOW MINISKIP |
| T35 THERMOPLASTIC (6" WHITE, 90 MILS) | WHITE DOUBLE CENTER |
| T40 THERMOPLASTIC (8" WHITE, 90 MILS) | WHITE GORELINE |
| T41 THERMOPLASTIC (8" WHITE, 90 MILS) | WHITE DIAGONAL |
| T44 THERMOPLASTIC (8" WHITE, 90 MILS) | 3' x 9'/SP WHITE MINISKIP |
| T45 THERMOPLASTIC (8" WHITE, 90 MILS) | 3' x 3'/SP WHITE MINISKIP |
| T46 THERMOPLASTIC (8" WHITE, 90 MILS) | WHITE CROSSWALK LINE |
| T50 THERMOPLASTIC (12" WHITE, 90 MILS) | WHITE GORELINE |
| T51 THERMOPLASTIC (12" WHITE, 90 MILS) | WHITE DIAGONAL |
| T61 THERMOPLASTIC (24" WHITE, 90 MILS) | STOPBAR |
| T62 THERMOPLASTIC (24" WHITE, 90 MILS) | CROSSWALK LINE |

NC GRID
NAD 83 NA 2011



C13	COLD APPLIED PLASTIC (4" WHITE)	WHITE EDGELINE
C19	COLD APPLIED PLASTIC (4" YELLOW)	YELLOW DOUBLE CENTER
C20	COLD APPLIED PLASTIC (6" WHITE)	WHITE EDGELINE
C22	COLD APPLIED PLASTIC (6" WHITE)	10' WHITE SKIP
C23	COLD APPLIED PLASTIC (6" WHITE)	3' x 9'/SP WHITE MINISKIP
C30	COLD APPLIED PLASTIC (6" YELLOW)	YELLOW EDGELINE
T1	THERMOPLASTIC (4" WHITE, 90 MILS)	WHITE EDGELINE
T2	THERMOPLASTIC (4" WHITE, 90 MILS)	WHITE SOLID LANE LINE
T3	THERMOPLASTIC (4" WHITE, 90 MILS)	10' WHITE SKIP
T4	THERMOPLASTIC (4" WHITE, 90 MILS)	3' X 9'/SP WHITE MINISKIP
T10	THERMOPLASTIC (4" YELLOW, 90 MILS)	YELLOW EDGELINE
T12	THERMOPLASTIC (4" YELLOW, 90 MILS)	10' YELLOW SKIP
T13	THERMOPLASTIC (4" YELLOW, 90 MILS)	YELLOW DOUBLE CENTER
T14	THERMOPLASTIC (4" YELLOW, 90 MILS)	2' X 6'/SP YELLOW MINISKIP
T20	THERMOPLASTIC (6" WHITE, 90 MILS)	WHITE EDGELINE
T21	THERMOPLASTIC (6" WHITE, 90 MILS)	WHITE SOLID LANE LINE
T22	THERMOPLASTIC (6" WHITE, 90 MILS)	10' WHITE SKIP
T23	THERMOPLASTIC (6" WHITE, 90 MILS)	3' x 9'/SP WHITE MINISKIP
T24	THERMOPLASTIC (6" WHITE, 90 MILS)	2' X 3'/SP WHITE MINISKIP
T30	THERMOPLASTIC (6" YELLOW, 90 MILS)	YELLOW EDGELINE
T34	THERMOPLASTIC (6" YELLOW, 90 MILS)	2' X 6'/SP YELLOW MINISKIP
T35	THERMOPLASTIC (6" WHITE, 90 MILS)	WHITE DOUBLE CENTER
T40	THERMOPLASTIC (8" WHITE, 90 MILS)	WHITE GORELINE
T41	THERMOPLASTIC (8" WHITE, 90 MILS)	WHITE DIAGONAL
T44	THERMOPLASTIC (8" WHITE, 90 MILS)	3' x 9'/SP WHITE MINISKIP
T45	THERMOPLASTIC (8" WHITE, 90 MILS)	3' x 3'/SP WHITE MINISKIP
T46	THERMOPLASTIC (8" WHITE, 90 MILS)	WHITE CROSSWALK LINE
T50	THERMOPLASTIC (12" WHITE, 90 MILS)	WHITE GORELINE
T51	THERMOPLASTIC (12" WHITE, 90 MILS)	WHITE DIAGONAL
T61	THERMOPLASTIC (24" WHITE, 90 MILS)	STOPBAR
T62	THERMOPLASTIC (24" WHITE, 90 MILS)	CROSSWALK LINE

Kimley»Horn

200 S. TRYON ST. • CHARLOTTE, NC 28202

RIGHT-OF-WAY REV.

CONST. REV.

TIP NO.

SHEET NO.

I-5715

PMP - 5

APPROVED: AJS

DATE: 5/19/26



SEAL	9/15/2026
------	-----------



DocuSigned by

DB55A8D015D8

**DOCUMENT NOT CONSIDERED FINAL
UNLESS ALL SIGNATURES COMPLETED**

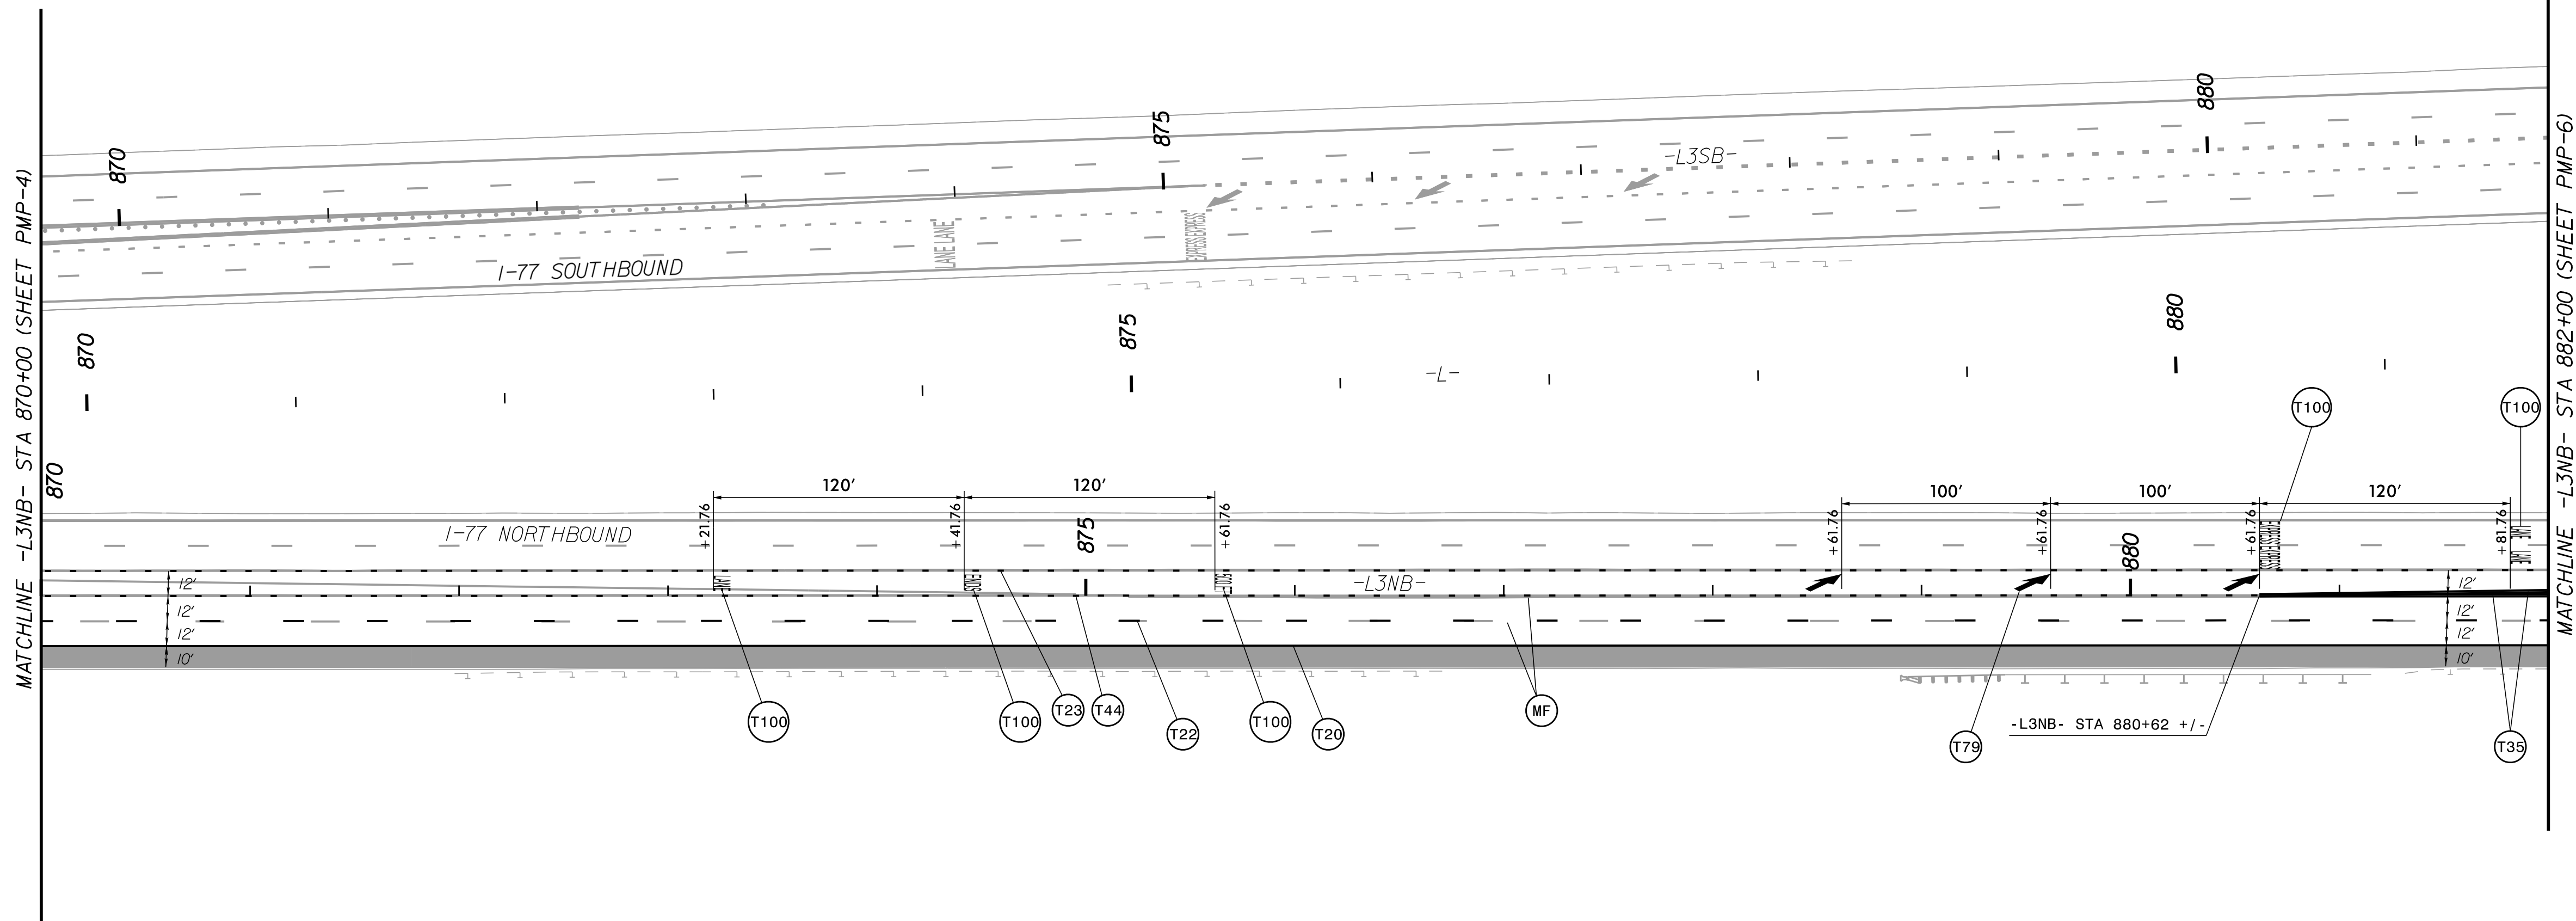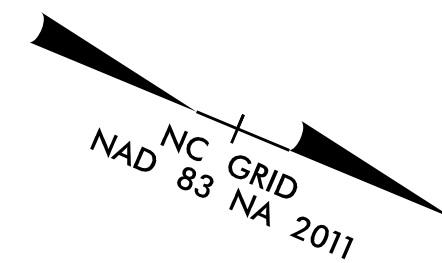

PAVEMENT MARKER LEGEND

- MF - CRYSTAL / RED NON-CAST IRON SNOWPLOWABLE PAVEMENT MARKER


PAVEMENT MARKING SYMBOLS / CHARACTERS

- | | | | |
|------|---|---------------------------------------|--------------------------------|
| C70 | - | COLD APPLIED PLASTIC (WHITE, 90 MILS) | LEFT TURN ARROW |
| C71 | - | COLD APPLIED PLASTIC (WHITE, 90 MILS) | RIGHT TURN ARROW |
| C72 | - | COLD APPLIED PLASTIC (WHITE, 90 MILS) | STRAIGHT ARROW |
| C100 | - | COLD APPLIED PLASTIC (WHITE, 90 MILS) | ALPHANUMERIC CHARACTER |
| T70 | - | THERMOPLASTIC (WHITE, 90 MILS) | LEFT TURN ARROW |
| T71 | - | THERMOPLASTIC (WHITE, 90 MILS) | RIGHT TURN ARROW |
| T72 | - | THERMOPLASTIC (WHITE, 90 MILS) | STRAIGHT ARROW |
| T73 | - | THERMOPLASTIC (WHITE, 90 MILS) | COMBO. LEFT/STRAIGHT ARROW |
| T74 | - | THERMOPLASTIC (WHITE, 90 MILS) | COMBO. RIGHT/STRAIGHT ARROW |
| T79 | - | THERMOPLASTIC (WHITE, 90 MILS) | MERGE ARROW |
| T80 | - | THERMOPLASTIC (WHITE, 90 MILS) | WRONG-WAY RAMP ARROW |
| T100 | - | THERMOPLASTIC (WHITE, 90 MILS) | ALPHANUMERIC CHARACTER |
| T103 | - | THERMOPLASTIC (WHITE, 90 MILS) | 24" YIELD LINE TRIANGLE |
| T104 | - | THERMOPLASTIC (WHITE, 90 MILS) | ROUTE SHIELD 6 FT x 15 FT |
| T110 | - | THERMOPLASTIC (WHITE, 90 MILS) | FISH-HOOK STRAIGHT ARROW |
| T111 | - | THERMOPLASTIC (WHITE, 90 MILS) | FISH-HOOK LEFT/STRAIGHT ARROW |
| T112 | - | THERMOPLASTIC (WHITE, 90 MILS) | FISH-HOOK RIGHT/STRAIGHT ARROW |
| T116 | - | THERMOPLASTIC (WHITE, 90 MILS) | FISH-HOOK W/CIRCLE LEFT ARROW |

PAVEMENT MARKING LINES

- | | | |
|-----|------------------------------------|----------------------------|
| C1 | COLD APPLIED PLASTIC (4" WHITE) | WHITE EDGELINE |
| C13 | COLD APPLIED PLASTIC (4" YELLOW) | YELLOW DOUBLE CENTER |
| C20 | COLD APPLIED PLASTIC (6" WHITE) | WHITE EDGELINE |
| C22 | COLD APPLIED PLASTIC (6" WHITE) | 10' WHITE SKIP |
| C23 | COLD APPLIED PLASTIC (6" WHITE) | 3' x 9'/SP WHITE MINISKIP |
| C30 | COLD APPLIED PLASTIC (6" YELLOW) | YELLOW EDGELINE |
| T1 | THERMOPLASTIC (4" WHITE, 90 MILS) | WHITE EDGELINE |
| T2 | THERMOPLASTIC (4" WHITE, 90 MILS) | WHITE SOLID LANE LINE |
| T3 | THERMOPLASTIC (4" WHITE, 90 MILS) | 10' WHITE SKIP |
| T4 | THERMOPLASTIC (4" WHITE, 90 MILS) | 3' x 9'/SP WHITE MINISKIP |
| T10 | THERMOPLASTIC (4" YELLOW, 90 MILS) | YELLOW EDGELINE |
| T12 | THERMOPLASTIC (4" YELLOW, 90 MILS) | 10' YELLOW SKIP |
| T13 | THERMOPLASTIC (4" YELLOW, 90 MILS) | YELLOW DOUBLE CENTER |
| T14 | THERMOPLASTIC (4" YELLOW, 90 MILS) | 2' x 6'/SP YELLOW MINISKIP |
| T20 | THERMOPLASTIC (6" WHITE, 90 MILS) | WHITE EDGELINE |
| T21 | THERMOPLASTIC (6" WHITE, 90 MILS) | WHITE SOLID LANE LINE |
| T22 | THERMOPLASTIC (6" WHITE, 90 MILS) | 10' WHITE SKIP |
| T23 | THERMOPLASTIC (6" WHITE, 90 MILS) | 3' x 9'/SP WHITE MINISKIP |
| T24 | THERMOPLASTIC (6" WHITE, 90 MILS) | 2' x 6'/SP WHITE MINISKIP |
| T30 | THERMOPLASTIC (6" YELLOW, 90 MILS) | YELLOW EDGELINE |
| T34 | THERMOPLASTIC (6" YELLOW, 90 MILS) | 2' x 6'/SP YELLOW MINISKIP |
| T35 | THERMOPLASTIC (6" WHITE, 90 MILS) | WHITE DOUBLE CENTER |
| T40 | THERMOPLASTIC (8" WHITE, 90 MILS) | WHITE GORELINE |
| T41 | THERMOPLASTIC (8" WHITE, 90 MILS) | WHITE DIAGONAL |
| T44 | THERMOPLASTIC (8" WHITE, 90 MILS) | 3' x 9'/SP WHITE MINISKIP |
| T45 | THERMOPLASTIC (8" WHITE, 90 MILS) | 3' x 3'/SP WHITE MINISKIP |
| T46 | THERMOPLASTIC (8" WHITE, 90 MILS) | WHITE CROSSWALK LINE |
| T50 | THERMOPLASTIC (12" WHITE, 90 MILS) | WHITE GORELINE |
| T51 | THERMOPLASTIC (12" WHITE, 90 MILS) | WHITE DIAGONAL |
| T61 | THERMOPLASTIC (24" WHITE, 90 MILS) | STOPBAR |
| T62 | THERMOPLASTIC (24" WHITE, 90 MILS) | CROSSWALK LINE |

T35 - DOUBLE WHITE LINE DETAIL

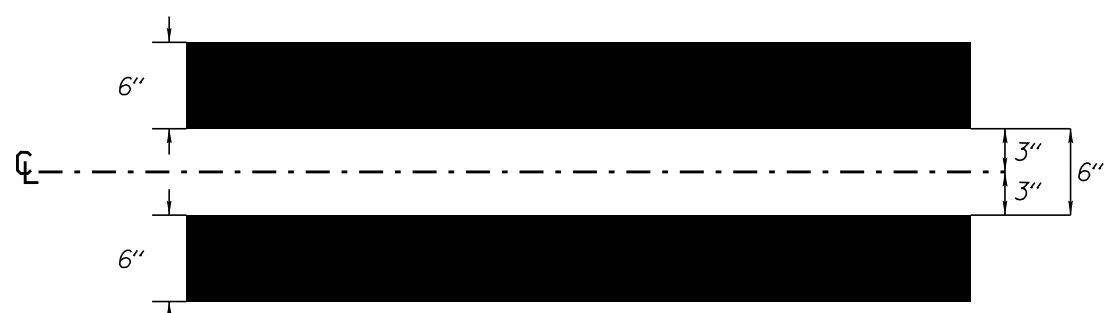

K:\CHL_PRA\01036264 - I-57\57Traffic\Signing\CADD\Pavement Marking\I-5715_rdy_pmp_06.dgn

9/15/2026

Kimley»Horn

200 S. TRYON ST. • CHARLOTTE, NC 28202

RIGHT-OF-WAY REV.

CONST. REV.

TIP NO.
I - 5715

SHEET NO.
PMP - 6

APPROVED:
AJS

DATE:
5/19/26

SEAL
9/15/2026

NORTH CAROLINA
PROFESSIONAL
SEAL
034207
ENGINEER
ANTHONY J. SPACEK

DocuSigned by:
Anthony J. Spacek
0855A80015D6412

DOCUMENT NOT CONSIDERED FINAL
UNLESS ALL SIGNATURES COMPLETED

NAD 83

NC

GRID

NA 2011

DENOTES SIGNALIZED INTERSECTION

PAVEMENT MARKER LEGEND

- - TUBULAR MARKER
- MF - CRYSTAL / RED NON-CAST IRON SNOWPLOWABLE PAVEMENT MARKER

PAVEMENT MARKING SYMBOLS/CHARACTERS



C70 - COLD APPLIED PLASTIC (WHITE, 90 MILS)	LEFT TURN ARROW
C71 - COLD APPLIED PLASTIC (WHITE, 90 MILS)	RIGHT TURN ARROW
C72 - COLD APPLIED PLASTIC (WHITE, 90 MILS)	STRAIGHT ARROW
C100 - COLD APPLIED PLASTIC (WHITE, 90 MILS)	ALPHANUMERIC CHARACTER
T70 - THERMOPLASTIC (WHITE, 90 MILS)	LEFT TURN ARROW
T71 - THERMOPLASTIC (WHITE, 90 MILS)	RIGHT TURN ARROW
T72 - THERMOPLASTIC (WHITE, 90 MILS)	STRAIGHT ARROW
T73 - THERMOPLASTIC (WHITE, 90 MILS)	COMBO. LEFT/STRAIGHT ARROW
T74 - THERMOPLASTIC (WHITE, 90 MILS)	COMBO. RIGHT/STRAIGHT ARROW
T79 - THERMOPLASTIC (WHITE, 90 MILS)	MERGE ARROW
T80 - THERMOPLASTIC (WHITE, 90 MILS)	WRONG-WAY RAMP ARROW
T100 - THERMOPLASTIC (WHITE, 90 MILS)	ALPHANUMERIC CHARACTER
T103 - THERMOPLASTIC (WHITE, 90 MILS)	24" YIELD LINE TRIANGLE
T104 - THERMOPLASTIC (WHITE, 90 MILS)	ROUTE SHIELD 6 FT x 15 FT
T110 - THERMOPLASTIC (WHITE, 90 MILS)	FISH-HOOK STRAIGHT ARROW
T111 - THERMOPLASTIC (WHITE, 90 MILS)	FISH-HOOK LEFT/STRAIGHT ARROW
T112 - THERMOPLASTIC (WHITE, 90 MILS)	FISH-HOOK RIGHT/STRAIGHT ARROW
T116 - THERMOPLASTIC (WHITE, 90 MILS)	FISH-HOOK W/CIRCLE LEFT ARROW

PAVEMENT MARKING LINES

C1 COLD APPLIED PLASTIC (4" WHITE)	WHITE EDGELINE
C13 COLD APPLIED PLASTIC (4" YELLOW)	YELLOW DOUBLE CENTER
C20 COLD APPLIED PLASTIC (6" WHITE)	WHITE EDGELINE
C22 COLD APPLIED PLASTIC (6" WHITE)	10' WHITE SKIP
C23 COLD APPLIED PLASTIC (6" WHITE)	3' x 9'/SP WHITE MINISKIP
C30 COLD APPLIED PLASTIC (6" YELLOW)	YELLOW EDGELINE
T1 THERMOPLASTIC (4" WHITE, 90 MILS)	WHITE EDGELINE
T2 THERMOPLASTIC (4" WHITE, 90 MILS)	WHITE SOLID LANE LINE
T3 THERMOPLASTIC (4" WHITE, 90 MILS)	10' WHITE SKIP
T4 THERMOPLASTIC (4" WHITE, 90 MILS)	3' x 9'/SP WHITE MINISKIP
T10 THERMOPLASTIC (4" YELLOW, 90 MILS)	YELLOW EDGELINE
T12 THERMOPLASTIC (4" YELLOW, 90 MILS)	10' YELLOW SKIP
T13 THERMOPLASTIC (4" YELLOW, 90 MILS)	YELLOW DOUBLE CENTER
T14 THERMOPLASTIC (4" YELLOW, 90 MILS)	2' X 6'/SP YELLOW MINISKIP
T20 THERMOPLASTIC (6" WHITE, 90 MILS)	WHITE EDGELINE
T21 THERMOPLASTIC (6" WHITE, 90 MILS)	WHITE SOLID LANE LINE
T22 THERMOPLASTIC (6" WHITE, 90 MILS)	10' WHITE SKIP
T23 THERMOPLASTIC (6" WHITE, 90 MILS)	3' x 9'/SP WHITE MINISKIP
T24 THERMOPLASTIC (6" WHITE, 90 MILS)	2' X 6'/SP WHITE MINISKIP
T30 THERMOPLASTIC (6" YELLOW, 90 MILS)	YELLOW EDGELINE
T34 THERMOPLASTIC (6" YELLOW, 90 MILS)	2' X 6'/SP YELLOW MINISKIP
T35 THERMOPLASTIC (6" WHITE, 90 MILS)	WHITE DOUBLE CENTER
T40 THERMOPLASTIC (8" WHITE, 90 MILS)	WHITE GORELINE
T41 THERMOPLASTIC (8" WHITE, 90 MILS)	WHITE DIAGONAL
T44 THERMOPLASTIC (8" WHITE, 90 MILS)	3' x 9'/SP WHITE MINISKIP
T45 THERMOPLASTIC (8" WHITE, 90 MILS)	3' x 3'/SP WHITE MINISKIP
T46 THERMOPLASTIC (8" WHITE, 90 MILS)	WHITE CROSSWALK LINE
T50 THERMOPLASTIC (12" WHITE, 90 MILS)	WHITE GORELINE
T51 THERMOPLASTIC (12" WHITE, 90 MILS)	WHITE DIAGONAL
T61 THERMOPLASTIC (24" WHITE, 90 MILS)	STOPBAR
T62 THERMOPLASTIC (24" WHITE, 90 MILS)	CROSSWALK LINE

T35 - DOUBLE WHITE LINE DETAIL

TUBULAR MARKER DETAIL

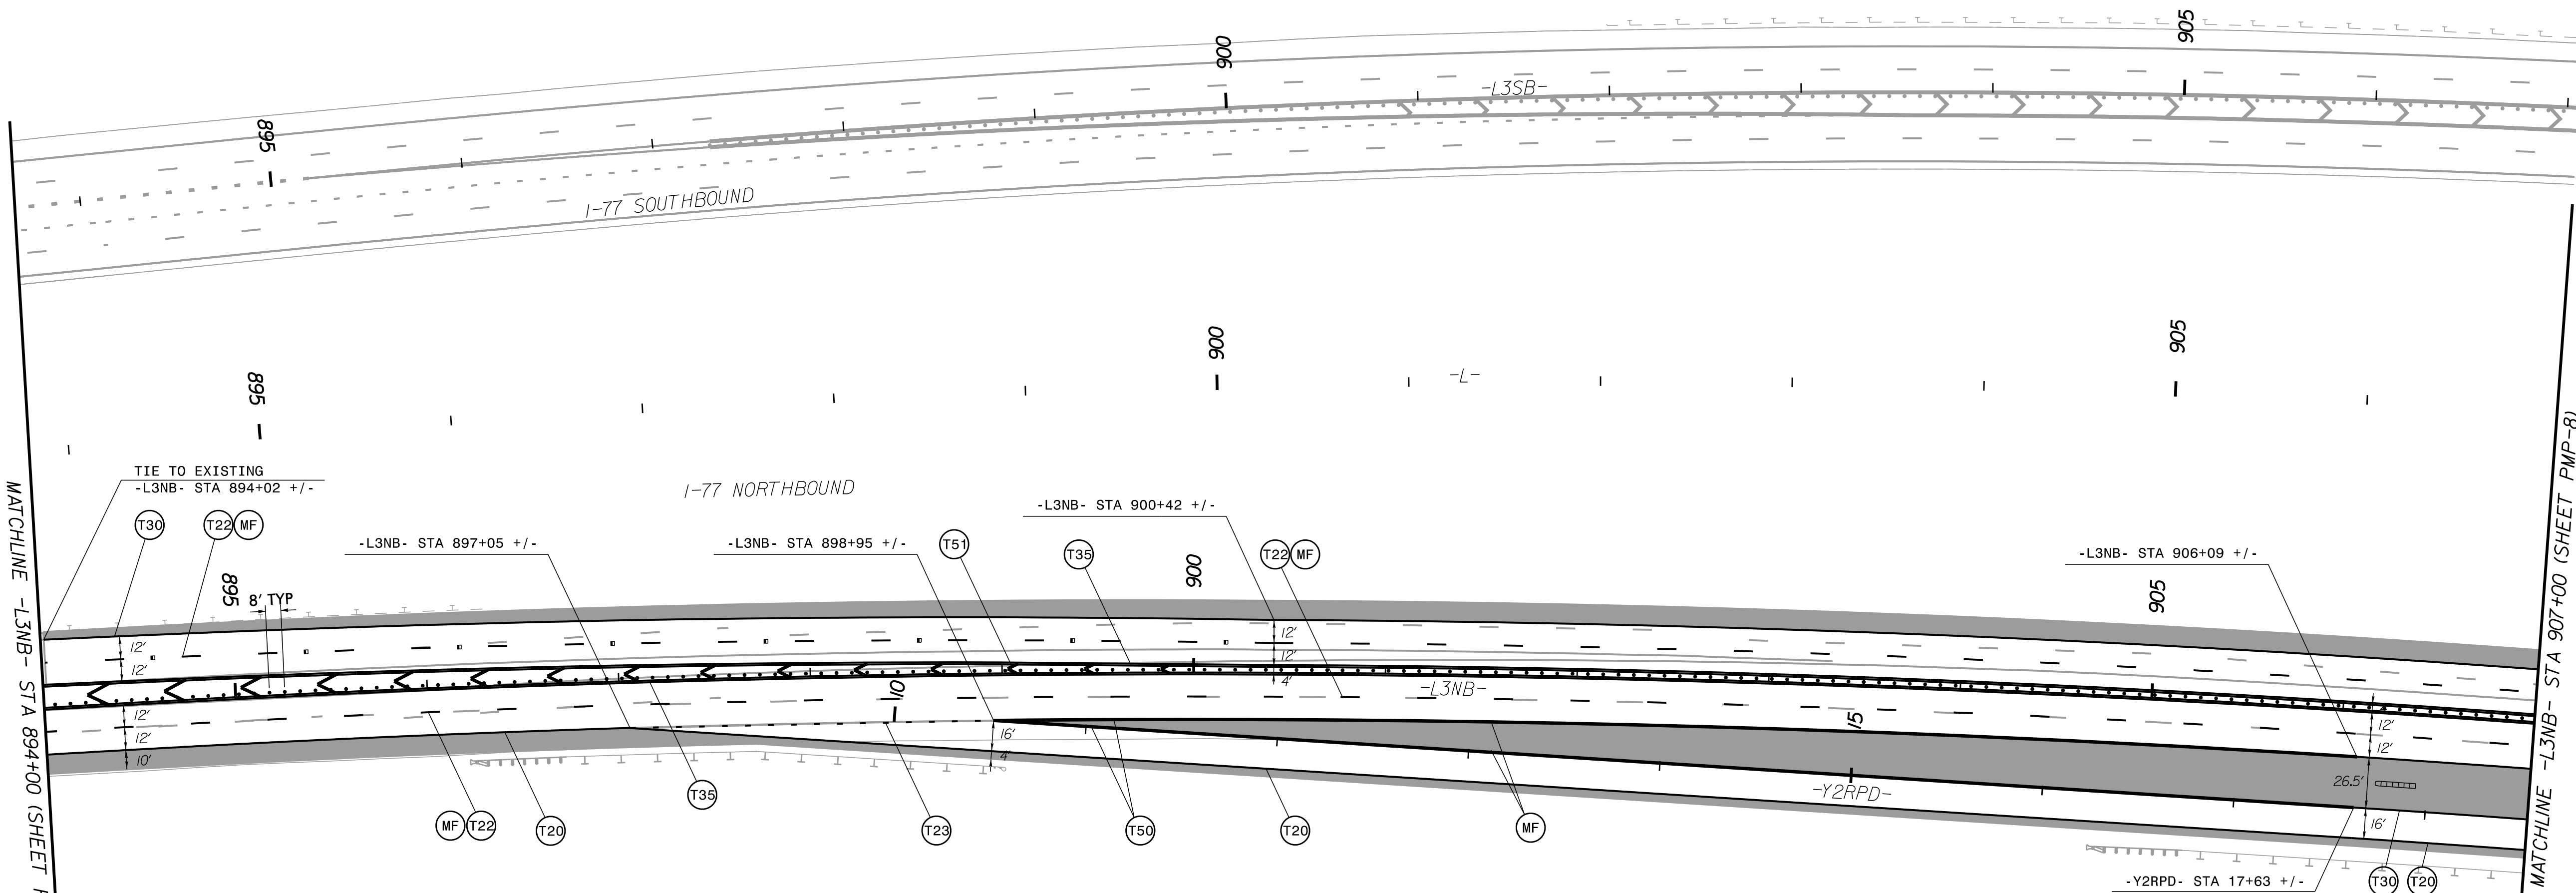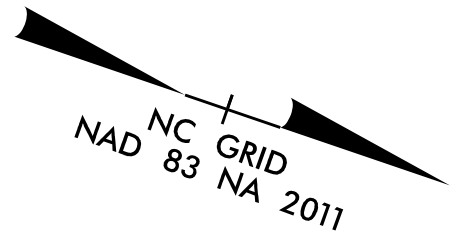

DENOTES SIGNALIZED INTERSECTION

PAVEMENT MARKER LEGEND


● - TUBULAR MARKER

MF - CRYSTAL / RED NON-CAST IRON SNOWPLOWABLE PAVEMENT MARKER


PAVEMENT MARKING SYMBOLS/CHARACTERS

- | | |
|--|--------------------------------|
| C70 - COLD APPLIED PLASTIC (WHITE, 90 MILS) | LEFT TURN ARROW |
| C71 - COLD APPLIED PLASTIC (WHITE, 90 MILS) | RIGHT TURN ARROW |
| C72 - COLD APPLIED PLASTIC (WHITE, 90 MILS) | STRAIGHT ARROW |
| C100 - COLD APPLIED PLASTIC (WHITE, 90 MILS) | ALPHANUMERIC CHARACTER |
| T70 - THERMOPLASTIC (WHITE, 90 MILS) | LEFT TURN ARROW |
| T71 - THERMOPLASTIC (WHITE, 90 MILS) | RIGHT TURN ARROW |
| T72 - THERMOPLASTIC (WHITE, 90 MILS) | STRAIGHT ARROW |
| T73 - THERMOPLASTIC (WHITE, 90 MILS) | COMBO. LEFT/STRAIGHT ARROW |
| T74 - THERMOPLASTIC (WHITE, 90 MILS) | COMBO. RIGHT/STRAIGHT ARROW |
| T79 - THERMOPLASTIC (WHITE, 90 MILS) | MERGE ARROW |
| T80 - THERMOPLASTIC (WHITE, 90 MILS) | WRONG-WAY RAMP ARROW |
| T100 - THERMOPLASTIC (WHITE, 90 MILS) | ALPHANUMERIC CHARACTER |
| T103 - THERMOPLASTIC (WHITE, 90 MILS) | 24" YIELD LINE TRIANGLE |
| T104 - THERMOPLASTIC (WHITE, 90 MILS) | ROUTE SHIELD 6 FT x 15 FT |
| T110 - THERMOPLASTIC (WHITE, 90 MILS) | FISH-HOOK STRAIGHT ARROW |
| T111 - THERMOPLASTIC (WHITE, 90 MILS) | FISH-HOOK LEFT/STRAIGHT ARROW |
| T112 - THERMOPLASTIC (WHITE, 90 MILS) | FISH-HOOK RIGHT/STRAIGHT ARROW |
| T116 - THERMOPLASTIC (WHITE, 90 MILS) | FISH-HOOK W/CIRCLE LEFT ARROW |

T35 - DOUBLE WHITE LINE DETAIL

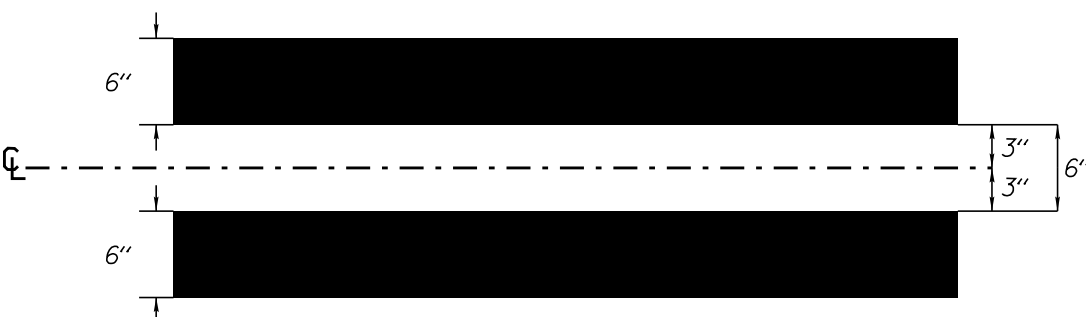


TUBULAR MARKER DETAIL

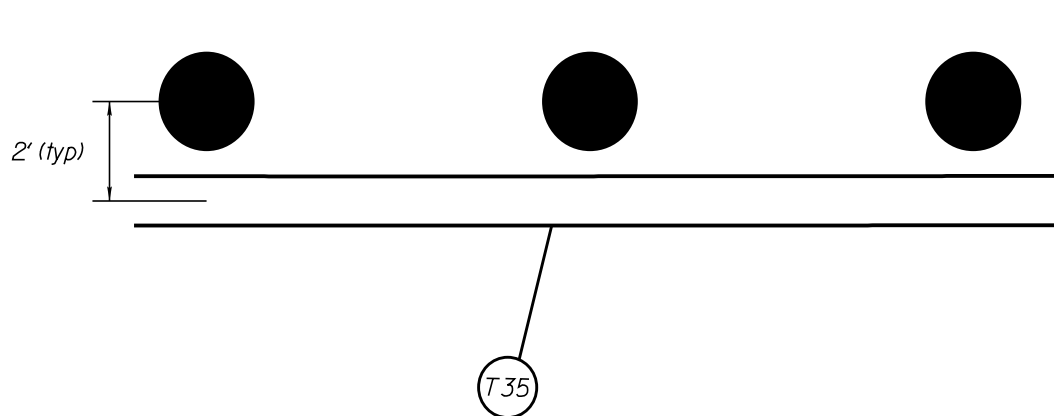


PAVEMENT MARKING LINES

- | | |
|--|----------------------------|
| C1 COLD APPLIED PLASTIC (4" WHITE) | WHITE EDGE LINE |
| C13 COLD APPLIED PLASTIC (4" YELLOW) | YELLOW DOUBLE CENTER |
| C20 COLD APPLIED PLASTIC (6" WHITE) | WHITE EDGE LINE |
| C22 COLD APPLIED PLASTIC (6" WHITE) | 10' WHITE SKIP |
| C23 COLD APPLIED PLASTIC (6" WHITE) | 3' x 9'/SP WHITE MINISKIP |
| C30 COLD APPLIED PLASTIC (6" YELLOW) | YELLOW EDGE LINE |
| T1 THERMOPLASTIC (4" WHITE, 90 MILS) | WHITE EDGE LINE |
| T2 THERMOPLASTIC (4" WHITE, 90 MILS) | WHITE SOLID LANE LINE |
| T3 THERMOPLASTIC (4" WHITE, 90 MILS) | 10' WHITE SKIP |
| T4 THERMOPLASTIC (4" WHITE, 90 MILS) | 3' x 9'/SP WHITE MINISKIP |
| T10 THERMOPLASTIC (4" YELLOW, 90 MILS) | YELLOW EDGE LINE |
| T12 THERMOPLASTIC (4" YELLOW, 90 MILS) | 10' YELLOW SKIP |
| T13 THERMOPLASTIC (4" YELLOW, 90 MILS) | YELLOW DOUBLE CENTER |
| T14 THERMOPLASTIC (4" YELLOW, 90 MILS) | 2' x 6'/SP YELLOW MINISKIP |
| T20 THERMOPLASTIC (6" WHITE, 90 MILS) | WHITE EDGE LINE |
| T21 THERMOPLASTIC (6" WHITE, 90 MILS) | WHITE SOLID LANE LINE |
| T22 THERMOPLASTIC (6" WHITE, 90 MILS) | 10' WHITE SKIP |
| T23 THERMOPLASTIC (6" WHITE, 90 MILS) | 3' x 9'/SP WHITE MINISKIP |
| T24 THERMOPLASTIC (6" WHITE, 90 MILS) | 2' x 6'/SP WHITE MINISKIP |
| T30 THERMOPLASTIC (6" YELLOW, 90 MILS) | YELLOW EDGE LINE |
| T34 THERMOPLASTIC (6" YELLOW, 90 MILS) | 2' x 6'/SP YELLOW MINISKIP |
| T35 THERMOPLASTIC (6" WHITE, 90 MILS) | WHITE DOUBLE CENTER |
| T40 THERMOPLASTIC (8" WHITE, 90 MILS) | WHITE GORE LINE |
| T41 THERMOPLASTIC (8" WHITE, 90 MILS) | WHITE DIAGONAL |
| T44 THERMOPLASTIC (8" WHITE, 90 MILS) | 3' x 9'/SP WHITE MINISKIP |
| T45 THERMOPLASTIC (8" WHITE, 90 MILS) | 3' x 3'/SP WHITE MINISKIP |
| T46 THERMOPLASTIC (8" WHITE, 90 MILS) | WHITE CROSSWALK LINE |
| T50 THERMOPLASTIC (12" WHITE, 90 MILS) | WHITE GORE LINE |
| T51 THERMOPLASTIC (12" WHITE, 90 MILS) | WHITE DIAGONAL |
| T61 THERMOPLASTIC (24" WHITE, 90 MILS) | STOPBAR |
| T62 THERMOPLASTIC (24" WHITE, 90 MILS) | CROSSWALK LINE |

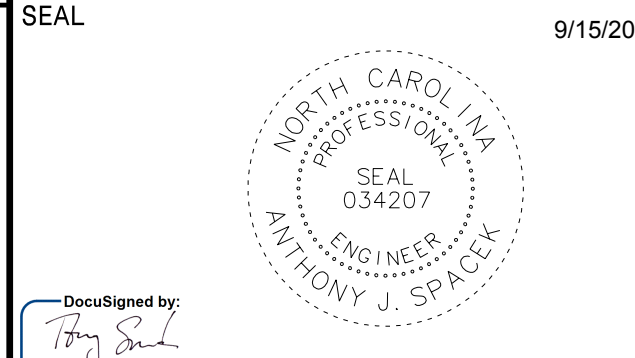

DOCUMENT NOT CONSIDERED FINAL
UNLESS ALL SIGNATURES COMPLETE

 

T35 - DOUBLE WHITE LINE DETAIL	TUBULAR MARKER DETAIL
 Diagram showing the T35 Double White Line Detail. It features a central white line with a width of 2 inches, flanked by two 6-inch wide black bars. The total width of the assembly is 14 inches. The diagram is labeled with dimensions: 6" for the black bars, 2" for the white line, and 14" for the total width.	 Diagram showing the Tubular Marker Detail. It features a horizontal line with three black circular markers placed above it. The markers are spaced evenly. A dimension line indicates a height of 2" (typ) from the line to the center of the markers. A callout circle labeled "T35" points to the line below the markers.

PAVEMENT MARKER LEGEND	
	- TUBULAR MARKER
MF	- CRYSTAL / RED NON-CAST IRON SNOWPLOWABLE PAVEMENT MARKER

PAVEMENT MARKING SYMBOLS/CHARACTERS	
C70	COLD APPLIED PLASTIC (WHITE, 90 MILS)
C71	COLD APPLIED PLASTIC (WHITE, 90 MILS)
C72	COLD APPLIED PLASTIC (WHITE, 90 MILS)
C100	COLD APPLIED PLASTIC (WHITE, 90 MILS)
T70	THERMOPLASTIC (WHITE, 90 MILS)
T71	THERMOPLASTIC (WHITE, 90 MILS)
T72	THERMOPLASTIC (WHITE, 90 MILS)
T73	THERMOPLASTIC (WHITE, 90 MILS)
T74	THERMOPLASTIC (WHITE, 90 MILS)
T75	THERMOPLASTIC (WHITE, 90 MILS)
T100	THERMOPLASTIC (WHITE, 90 MILS)
T103	THERMOPLASTIC (WHITE, 90 MILS)
T104	THERMOPLASTIC (WHITE, 90 MILS)
T110	THERMOPLASTIC (WHITE, 90 MILS)
T111	THERMOPLASTIC (WHITE, 90 MILS)
T112	THERMOPLASTIC (WHITE, 90 MILS)
T116	THERMOPLASTIC (WHITE, 90 MILS)

PAVEMENT MARKING LINES	
C11 COLD APPLIED PLASTIC (4" WHITE)	WHITE EDGELINE
C13 COLD APPLIED PLASTIC (4" YELLOW)	YELLOW DOUBLE CENTER
C20 COLD APPLIED PLASTIC (6" WHITE)	WHITE EDGELINE
C22 COLD APPLIED PLASTIC (6" YELLOW)	YELLOW DOUBLE CENTER
C23 COLD APPLIED PLASTIC (6" WHITE)	3" X 8" SP/ WHITE MINISKIP
C24 COLD APPLIED PLASTIC (6" YELLOW)	YELLOW DOUBLE CENTER
T1 THERMOPLASTIC (4" WHITE, 90 MILS)	WHITE EDGELINE
T2 THERMOPLASTIC (4" WHITE, 90 MILS)	WHITE SOLO LANE LINE
T3 THERMOPLASTIC (4" WHITE, 90 MILS)	WHITE DOUBLE CENTER
T4 THERMOPLASTIC (4" WHITE, 90 MILS)	3" X 8" SP/ WHITE MINISKIP
T10 THERMOPLASTIC (4" YELLOW, 90 MILS)	YELLOW EDGELINE
T12 THERMOPLASTIC (4" YELLOW, 90 MILS)	YELLOW DOUBLE CENTER
T13 THERMOPLASTIC (4" YELLOW, 90 MILS)	YELLOW DOUBLE CENTER
T14 THERMOPLASTIC (4" YELLOW, 90 MILS)	2" X 6" SP/ YELLOW MINISKIP
T20 THERMOPLASTIC (6" WHITE, 90 MILS)	WHITE EDGELINE
T21 THERMOPLASTIC (6" WHITE, 90 MILS)	WHITE SOLO LANE LINE
T22 THERMOPLASTIC (6" WHITE, 90 MILS)	WHITE DOUBLE CENTER
T23 THERMOPLASTIC (6" WHITE, 90 MILS)	3" X 8" SP/ WHITE MINISKIP
T24 THERMOPLASTIC (6" WHITE, 90 MILS)	2" X 6" SP/ WHITE MINISKIP
T30 THERMOPLASTIC (6" YELLOW, 90 MILS)	YELLOW EDGELINE
T31 THERMOPLASTIC (6" YELLOW, 90 MILS)	YELLOW DOUBLE CENTER
T32 THERMOPLASTIC (6" YELLOW, 90 MILS)	YELLOW DOUBLE CENTER
T33 THERMOPLASTIC (6" YELLOW, 90 MILS)	2" X 6" SP/ YELLOW MINISKIP
T40 THERMOPLASTIC (8" WHITE, 90 MILS)	WHITE DOUBLE CENTER
T41 THERMOPLASTIC (8" WHITE, 90 MILS)	WHITE DIAGONAL
T44 THERMOPLASTIC (8" WHITE, 90 MILS)	3" X 8" SP/ WHITE MINISKIP
T45 THERMOPLASTIC (8" WHITE, 90 MILS)	3" X 8" SP/ WHITE MINISKIP
T46 THERMOPLASTIC (8" WHITE, 90 MILS)	WHITE CROSSHACK LINE
T50 THERMOPLASTIC (12" WHITE, 90 MILS)	WHITE EDGELINE
T51 THERMOPLASTIC (12" WHITE, 90 MILS)	WHITE EDGELINE
T61 THERMOPLASTIC (24" WHITE, 90 MILS)	STANDARD LANE CROSSHACK LINE
T62 THERMOPLASTIC (24" WHITE, 90 MILS)	STANDARD LANE CROSSHACK LINE

9/15/2026 K:\CHL\PR\01036264 - I-5715\Traffic\Signing\CADD\Pavement Marking\I-5715_rdy_pmp_09.dgn

Kimley»Horn

200 S. TRYON ST. • CHARLOTTE, NC 28202

POST-DRAWN BY:

CHECK BY:


TIP NO. SHEET NO.

I-5715 PMP-9

APPROVED:


DATE:

SEAL

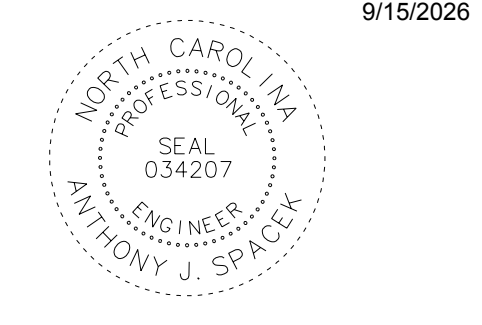

NC GRID
NAD 83 NA 2011
50' 25' 0' 50' 100'
(ENGLISH)

DOCUMENT NOT CONSIDERED FINAL
UNLESS ALL SIGNATURES COMPLETED

 

CURB RAMPS			CURB RAMPS		
1	-Y2RPD- 55+34.2 LT 31.7'	CURB RAMP	11	-Y2- 24+11.98 LT 72'	TYPE 4A
2	-Y2RPD- 55+50.3 RT 29.9'	CURB RAMP	13	-Y2- 23+97.77 LT 61.85'	TYPE 8
3	-Y2RPD- 55+37.71 RT 34.2'	CURB RAMP	14	-Y2- 24+10.10 RT 5.3'	TYPE 8
4	-Y2- 35+19.36 RT 90.1'	CURB RAMP	15	-Y2- 24+21.35 RT 66.5'	CURB RAMP
5	-Y2- 34+99.50 RT 9.2'	TYPE 8	16	-Y2- 24+77.68 RT 79.7'	CURB RAMP
6	-Y2- 35+05.55 LT 16.3'	TYPE 8	17	-Y2- 25+15.27 RT 76.7'	CURB RAMP
7	-Y2- 35+19.38 LT 78.2'	CURB RAMP	18	-Y2RPA- 28+51.13 LT 35.5'	CURB RAMP
8	-Y2- 34+95.82 LT 97.2'	CURB RAMP	19	-Y2RPA- 28+31.13 RT 9.5'	CURB RAMP
9	-Y2- 34+43.76 LT 97.2'	CURB RAMP	20	-Y4- 11+14.06 RT 24'	TYPE 2
10	-Y2- 25+49.94 LT 87.5'	CURB RAMP	21	-Y4- 11+28.13 RT 60.1'	CURB RAMP

PAVEMENT MARKER LEGEND	
●	TUBULAR MARKER
MF	CRYSTAL / RED NON-CAST IRON SNOW/PLOWABLE PAVEMENT MARKER

PAVEMENT MARKING SYMBOLS/CHARACTERS

C70 - COLD APPLIED PLASTIC (WHITE, 90 MILS)	LEFT TURN ARROW
C71 - COLD APPLIED PLASTIC (WHITE, 90 MILS)	RIGHT TURN ARROW
C72 - COLD APPLIED PLASTIC (WHITE, 90 MILS)	STRAIGHT ARROW
C100 - COLD APPLIED PLASTIC (WHITE, 90 MILS)	ALPHANUMERIC CHARACTER
T70 - THERMOPLASTIC (WHITE, 90 MILS)	LEFT TURN ARROW
T71 - THERMOPLASTIC (WHITE, 90 MILS)	RIGHT TURN ARROW
T72 - THERMOPLASTIC (WHITE, 90 MILS)	STRAIGHT ARROW
T73 - THERMOPLASTIC (WHITE, 90 MILS)	COMBO, LEFT/STRAIGHT ARROW
T74 - THERMOPLASTIC (WHITE, 90 MILS)	COMBO, RIGHT/STRAIGHT ARROW
T79 - THERMOPLASTIC (WHITE, 90 MILS)	MERGE ARROW
T80 - THERMOPLASTIC (WHITE, 90 MILS)	WRONG-WAY RAMP ARROW
T100 - THERMOPLASTIC (WHITE, 90 MILS)	ALPHANUMERIC CHARACTER
T103 - THERMOPLASTIC (WHITE, 90 MILS)	24" YIELD LINE TRIANGLE
T104 - THERMOPLASTIC (WHITE, 90 MILS)	ROUTE SHIELD 6 FT x 15 FT
T110 - THERMOPLASTIC (WHITE, 90 MILS)	FISH-HOOK STRAIGHT ARROW
T111 - THERMOPLASTIC (WHITE, 90 MILS)	FISH-HOOK LEFT/STRAIGHT ARROW
T112 - THERMOPLASTIC (WHITE, 90 MILS)	FISH-HOOK RIGHT/STRAIGHT ARROW
T116 - THERMOPLASTIC (WHITE, 90 MILS)	FISH-HOOK W/CIRCLE LEFT ARROW

PAVEMENT MARKING LINES

C1 - COLD APPLIED PLASTIC (4" WHITE)	WHITE EDGE LINE
C19 - COLD APPLIED PLASTIC (4" YELLOW)	YELLOW DOUBLE CENTER
C20 - COLD APPLIED PLASTIC (6" WHITE)	WHITE EDGE LINE
C22 - COLD APPLIED PLASTIC (6" WHITE)	10' WHITE SKIP
C23 - COLD APPLIED PLASTIC (6" WHITE)	3' x 9'/SP WHITE MINISKIP
C30 - COLD APPLIED PLASTIC (6" YELLOW)	YELLOW EDGE LINE
T1 - THERMOPLASTIC (4" WHITE, 90 MILS)	WHITE EDGE LINE
T2 - THERMOPLASTIC (4" WHITE, 90 MILS)	WHITE SOLID LANE LINE
T3 - THERMOPLASTIC (4" WHITE, 90 MILS)	10' WHITE SKIP
T4 - THERMOPLASTIC (4" WHITE, 90 MILS)	WHITE SOLID LANE LINE
T10 - THERMOPLASTIC (4" YELLOW, 90 MILS)	YELLOW EDGE LINE
T12 - THERMOPLASTIC (4" YELLOW, 90 MILS)	10' YELLOW SKIP
T13 - THERMOPLASTIC (4" YELLOW, 90 MILS)	YELLOW DOUBLE CENTER
T14 - THERMOPLASTIC (4" YELLOW, 90 MILS)	2' x 8'/SP YELLOW MINISKIP
T20 - THERMOPLASTIC (6" WHITE, 90 MILS)	WHITE EDGE LINE
T21 - THERMOPLASTIC (6" WHITE, 90 MILS)	WHITE SOLID LANE LINE
T22 - THERMOPLASTIC (6" WHITE, 90 MILS)	10' WHITE SKIP
T23 - THERMOPLASTIC (6" WHITE, 90 MILS)	3' x 9'/SP WHITE MINISKIP
T24 - THERMOPLASTIC (6" WHITE, 90 MILS)	2' x 8'/SP WHITE MINISKIP
T30 - THERMOPLASTIC (6" YELLOW, 90 MILS)	YELLOW EDGE LINE
T34 - THERMOPLASTIC (6" YELLOW, 90 MILS)	2' x 8'/SP YELLOW MINISKIP
T35 - THERMOPLASTIC (6" WHITE, 90 MILS)	WHITE DOUBLE CENTER
T40 - THERMOPLASTIC (8" WHITE, 90 MILS)	WHITE EDGE LINE
T41 - THERMOPLASTIC (8" WHITE, 90 MILS)	WHITE DIAGONAL
T44 - THERMOPLASTIC (8" WHITE, 90 MILS)	3' x 9'/SP WHITE MINISKIP
T45 - THERMOPLASTIC (8" WHITE, 90 MILS)	WHITE GORE LINE
T46 - THERMOPLASTIC (8" WHITE, 90 MILS)	WHITE CROSSWALK LINE
T51 - THERMOPLASTIC (12" WHITE, 90 MILS)	WHITE DIAGONAL
T61 - THERMOPLASTIC (24" WHITE, 90 MILS)	STOPBAR
T62 - THERMOPLASTIC (24" WHITE, 90 MILS)	CROSSWALK LINE

Kimley»Horn

© 2026

200 S. TRYON ST. • CHARLOTTE, NC 28202

RIGHT-OF-WAY REV.

CONST. REV.

TIP NO.
I - 5715

SHEET NO.
PMP - 10

APPROVED: *AJS*

DATE: 5/19/26

SEAL

9/15/2026

NORTH CAROLINA
PROFESSIONAL
SEAL
034207
ENGINEER
ANTHONY J. SPACEK

DocuSigned by:
Anthony J. Spacek

DOCUMENT NOT CONSIDERED FINAL
UNLESS ALL SIGNATURES COMPLETED

MATCHLINE -Y2RPB- STA 14+00 (SHEET PMP-9)

MATCHLINE -Y2RPA- STA 15+00 (SHEET PMP-9)

PAVEMENT MARKING LINES	
C1 COLD APPLIED PLASTIC (4" WHITE)	WHITE EDGE LINE
C13 COLD APPLIED PLASTIC (4" YELLOW)	YELLOW DOUBLE CENTER
C20 COLD APPLIED PLASTIC (6" WHITE)	WHITE EDGE LINE
C22 COLD APPLIED PLASTIC (6" WHITE)	10' WHITE SKIP
C23 COLD APPLIED PLASTIC (6" WHITE)	3' x 9'/SP WHITE MINISKIP
C30 COLD APPLIED PLASTIC (6" YELLOW)	YELLOW EDGE LINE
T1 THERMOPLASTIC (4" WHITE, 90 MILS)	WHITE EDGE LINE
T2 THERMOPLASTIC (4" WHITE, 90 MILS)	WHITE SOLID LANE LINE
T3 THERMOPLASTIC (4" WHITE, 90 MILS)	10' WHITE SKIP
T4 THERMOPLASTIC (4" WHITE, 90 MILS)	3' x 9'/SP WHITE MINISKIP
T10 THERMOPLASTIC (4" YELLOW, 90 MILS)	YELLOW EDGE LINE
T12 THERMOPLASTIC (4" YELLOW, 90 MILS)	10' YELLOW SKIP
T13 THERMOPLASTIC (4" YELLOW, 90 MILS)	YELLOW DOUBLE CENTER
T14 THERMOPLASTIC (4" YELLOW, 90 MILS)	2' x 6'/SP YELLOW MINISKIP
T20 THERMOPLASTIC (6" WHITE, 90 MILS)	WHITE EDGE LINE
T21 THERMOPLASTIC (6" WHITE, 90 MILS)	WHITE SOLID LANE LINE
T22 THERMOPLASTIC (6" WHITE, 90 MILS)	10' WHITE SKIP
T23 THERMOPLASTIC (6" WHITE, 90 MILS)	3' x 9'/SP WHITE MINISKIP
T24 THERMOPLASTIC (6" WHITE, 90 MILS)	2' x 6'/SP WHITE MINISKIP
T30 THERMOPLASTIC (6" YELLOW, 90 MILS)	YELLOW EDGE LINE
T34 THERMOPLASTIC (6" YELLOW, 90 MILS)	2' x 6'/SP YELLOW MINISKIP
T35 THERMOPLASTIC (6" WHITE, 90 MILS)	WHITE DOUBLE CENTER
T40 THERMOPLASTIC (8" WHITE, 90 MILS)	WHITE GORE LINE
T41 THERMOPLASTIC (8" WHITE, 90 MILS)	WHITE DIAGONAL
T44 THERMOPLASTIC (8" WHITE, 90 MILS)	3' x 9'/SP WHITE MINISKIP
T45 THERMOPLASTIC (8" WHITE, 90 MILS)	3' x 3'/SP WHITE MINISKIP
T46 THERMOPLASTIC (8" WHITE, 90 MILS)	WHITE CROSSWALK LINE
T50 THERMOPLASTIC (12" WHITE, 90 MILS)	WHITE GORE LINE
T51 THERMOPLASTIC (12" WHITE, 90 MILS)	WHITE DIAGONAL
T61 THERMOPLASTIC (24" WHITE, 90 MILS)	STOPBAR
T62 THERMOPLASTIC (24" WHITE, 90 MILS)	CROSSWALK LINE

PAVEMENT MARKING SYMBOLS/CHARACTERS	
C70 - COLD APPLIED PLASTIC (WHITE, 90 MILS)	LEFT TURN ARROW
C71 - COLD APPLIED PLASTIC (WHITE, 90 MILS)	RIGHT TURN ARROW
C72 - COLD APPLIED PLASTIC (WHITE, 90 MILS)	STRAIGHT ARROW
C100 - COLD APPLIED PLASTIC (WHITE, 90 MILS)	ALPHANUMERIC CHARACTER
T70 - THERMOPLASTIC (WHITE, 90 MILS)	LEFT TURN ARROW
T71 - THERMOPLASTIC (WHITE, 90 MILS)	RIGHT TURN ARROW
T72 - THERMOPLASTIC (WHITE, 90 MILS)	STRAIGHT ARROW
T73 - THERMOPLASTIC (WHITE, 90 MILS)	COMBO. LEFT/STRAIGHT ARROW
T74 - THERMOPLASTIC (WHITE, 90 MILS)	COMBO. RIGHT/STRAIGHT ARROW
T79 - THERMOPLASTIC (WHITE, 90 MILS)	MERGE ARROW
T80 - THERMOPLASTIC (WHITE, 90 MILS)	WRONG-WAY RAMP ARROW
T100 - THERMOPLASTIC (WHITE, 90 MILS)	ALPHANUMERIC CHARACTER
T103 - THERMOPLASTIC (WHITE, 90 MILS)	24" YIELD LINE TRIANGLE
T104 - THERMOPLASTIC (WHITE, 90 MILS)	ROUTE SHIELD 6 FT x 15 FT
T110 - THERMOPLASTIC (WHITE, 90 MILS)	FISH-HOOK STRAIGHT ARROW
T111 - THERMOPLASTIC (WHITE, 90 MILS)	FISH-HOOK LEFT/STRAIGHT ARROW
T112 - THERMOPLASTIC (WHITE, 90 MILS)	FISH-HOOK RIGHT/STRAIGHT ARROW
T116 - THERMOPLASTIC (WHITE, 90 MILS)	FISH-HOOK W/CIRCLE LEFT ARROW

PAVEMENT MARKER LEGEND	
● - TUBULAR MARKER	
MF - CRYSTAL / RED NON-CAST IRON SNOWPLOWABLE PAVEMENT MARKER	

DENOTES SIGNALIZED INTERSECTION

K:\CHL\PR\NO1036264 - I-5715\Traffic\Signing\CADD\Pavement Marking\I-5715-try-bmp-10.dgn 9/15/2026

K:\CHL_PRA\01036264 - I-57\57Traffic\Signing\CADD\Pavement Marking\I-5715_rdy_pmp_11.dgn

9/15/2026




DENOTES SIGNALIZED INTERSECTION

PAVEMENT MARKER LEGEND

- TUBULAR MARKER
- MF - CRYSTAL / RED NON-CAST IRON SNOWFLOWABLE PAVEMENT MARKER

NOTE: DASHED LINEWORK REPRESENTS THE U-5765 PROJECT.

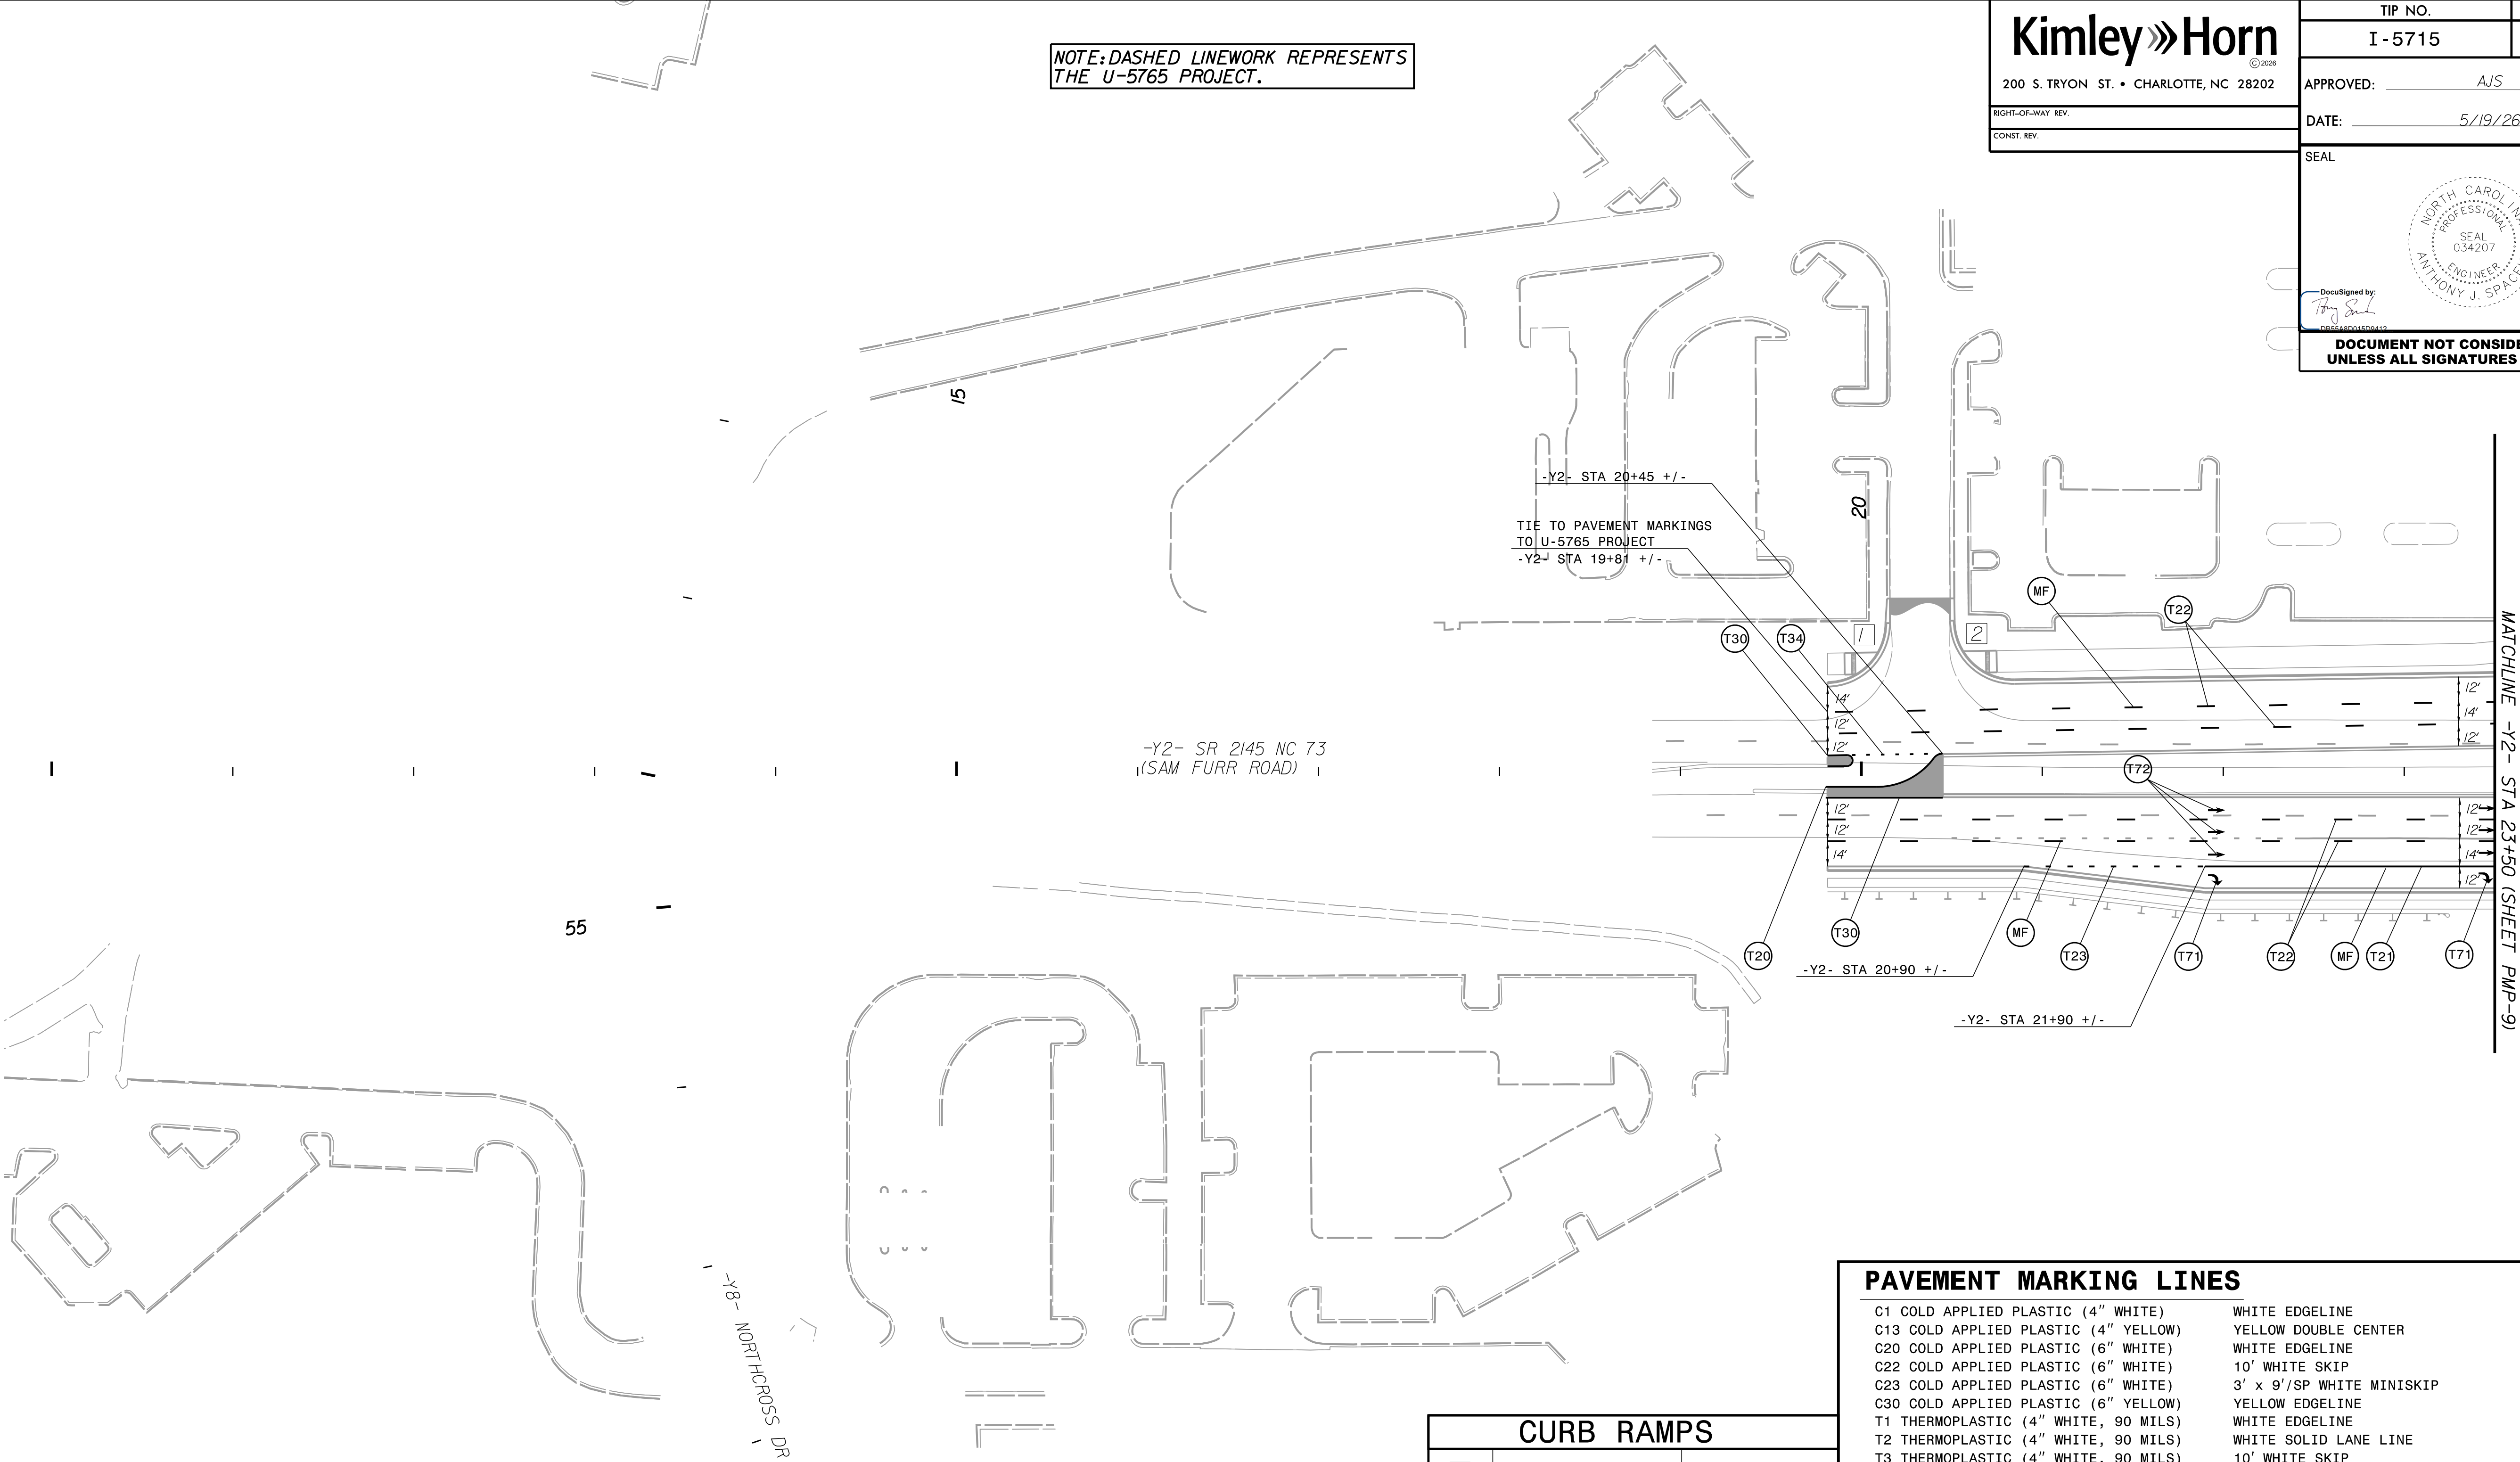

CURB RAMPS

1	-Y2- 19+94.72 LT 62'	TYPE 1 MOD
2	-Y2- 20+70.8 LT 63.2'	TYPE 1 MOD

PAVEMENT MARKING SYMBOLS/CHARACTERS

- | | |
|---|--------------------------------|
| C70 - COLD APPLIED PLASTIC (WHITE, 90 MILS) | LEFT TURN ARROW |
| C71 - COLD APPLIED PLASTIC (WHITE, 90 MILS) | RIGHT TURN ARROW |
| C72 - COLD APPLIED PLASTIC (WHITE, 90 MILS) | STRAIGHT ARROW |
| C100- COLD APPLIED PLASTIC (WHITE, 90 MILS) | ALPHANUMERIC CHARACTER |
| T70 - THERMOPLASTIC (WHITE, 90 MILS) | LEFT TURN ARROW |
| T71 - THERMOPLASTIC (WHITE, 90 MILS) | RIGHT TURN ARROW |
| T72 - THERMOPLASTIC (WHITE, 90 MILS) | STRAIGHT ARROW |
| T73 - THERMOPLASTIC (WHITE, 90 MILS) | COMBO. LEFT/STRAIGHT ARROW |
| T74 - THERMOPLASTIC (WHITE, 90 MILS) | COMBO. RIGHT/STRAIGHT ARROW |
| T79 - THERMOPLASTIC (WHITE, 90 MILS) | MERGE ARROW |
| T80 - THERMOPLASTIC (WHITE, 90 MILS) | WRONG-WAY RAMP ARROW |
| T100 - THERMOPLASTIC (WHITE, 90 MILS) | ALPHANUMERIC CHARACTER |
| T103 - THERMOPLASTIC (WHITE, 90 MILS) | 24" YIELD LINE TRIANGLE |
| T104 - THERMOPLASTIC (WHITE, 90 MILS) | ROUTE SHIELD 6 FT x 15 FT |
| T110 - THERMOPLASTIC (WHITE, 90 MILS) | FISH-HOOK STRAIGHT ARROW |
| T111 - THERMOPLASTIC (WHITE, 90 MILS) | FISH-HOOK LEFT/STRAIGHT ARROW |
| T112 - THERMOPLASTIC (WHITE, 90 MILS) | FISH-HOOK RIGHT/STRAIGHT ARROW |
| T116 - THERMOPLASTIC (WHITE, 90 MILS) | FISH-HOOK W/CIRCLE LEFT ARROW |

Kimley»Horn

200 S. TRYON ST. • CHARLOTTE, NC 28202

RIGHT-OF-WAY REV.

CONST. REV.

TIP NO.

I - 5715

SHEET NO.

PMP - 11

APPROVED:


AJS

DATE:

5/19/26

SEAL

9/15/2026

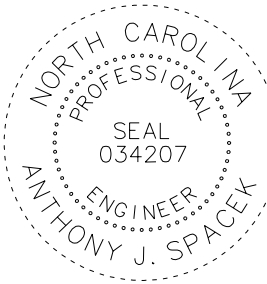

DocuSigned by:

Anthony J. Spacek

DOCUMENT NOT CONSIDERED FINAL
UNLESS ALL SIGNATURES COMPLETED

NC GRID
NAD 83 NA 2011

PAVEMENT MARKING LINES

- | | |
|--|----------------------------|
| C1 COLD APPLIED PLASTIC (4" WHITE) | WHITE EDGELINE |
| C13 COLD APPLIED PLASTIC (4" YELLOW) | YELLOW DOUBLE CENTER |
| C20 COLD APPLIED PLASTIC (6" WHITE) | WHITE EDGELINE |
| C22 COLD APPLIED PLASTIC (6" WHITE) | 10' WHITE SKIP |
| C23 COLD APPLIED PLASTIC (6" WHITE) | 3' x 9'/SP WHITE MINISKIP |
| C30 COLD APPLIED PLASTIC (6" YELLOW) | YELLOW EDGELINE |
| T1 THERMOPLASTIC (4" WHITE, 90 MILS) | WHITE EDGELINE |
| T2 THERMOPLASTIC (4" WHITE, 90 MILS) | WHITE SOLID LANE LINE |
| T3 THERMOPLASTIC (4" WHITE, 90 MILS) | 10' WHITE SKIP |
| T4 THERMOPLASTIC (4" WHITE, 90 MILS) | 3' x 9'/SP WHITE MINISKIP |
| T10 THERMOPLASTIC (4" YELLOW, 90 MILS) | YELLOW EDGELINE |
| T12 THERMOPLASTIC (4" YELLOW, 90 MILS) | 10' YELLOW SKIP |
| T13 THERMOPLASTIC (4" YELLOW, 90 MILS) | YELLOW DOUBLE CENTER |
| T14 THERMOPLASTIC (4" YELLOW, 90 MILS) | 2' X 6'/SP YELLOW MINISKIP |
| T20 THERMOPLASTIC (6" WHITE, 90 MILS) | WHITE EDGELINE |
| T21 THERMOPLASTIC (6" WHITE, 90 MILS) | WHITE SOLID LANE LINE |
| T22 THERMOPLASTIC (6" WHITE, 90 MILS) | 10' WHITE SKIP |
| T23 THERMOPLASTIC (6" WHITE, 90 MILS) | 3' x 9'/SP WHITE MINISKIP |
| T24 THERMOPLASTIC (6" WHITE, 90 MILS) | 2' X 6'/SP WHITE MINISKIP |
| T30 THERMOPLASTIC (6" YELLOW, 90 MILS) | YELLOW EDGELINE |
| T34 THERMOPLASTIC (6" YELLOW, 90 MILS) | 2' X 6'/SP YELLOW MINISKIP |
| T35 THERMOPLASTIC (6" WHITE, 90 MILS) | WHITE DOUBLE CENTER |
| T40 THERMOPLASTIC (8" WHITE, 90 MILS) | WHITE GORELINE |
| T41 THERMOPLASTIC (8" WHITE, 90 MILS) | WHITE DIAGONAL |
| T44 THERMOPLASTIC (8" WHITE, 90 MILS) | 3' x 9'/SP WHITE MINISKIP |
| T45 THERMOPLASTIC (8" WHITE, 90 MILS) | 3' x 3'/SP WHITE MINISKIP |
| T46 THERMOPLASTIC (8" WHITE, 90 MILS) | WHITE CROSSWALK LINE |
| T50 THERMOPLASTIC (12" WHITE, 90 MILS) | WHITE GORELINE |
| T51 THERMOPLASTIC (12" WHITE, 90 MILS) | WHITE DIAGONAL |
| T61 THERMOPLASTIC (24" WHITE, 90 MILS) | STOPBAR |
| T62 THERMOPLASTIC (24" WHITE, 90 MILS) | CROSSWALK LINE |

Kimley»Horn

200 S. TRYON ST. • CHARLOTTE, NC 28202

RIGHT-OF-WAY REV.

CONST. REV.

TIP NO.

I - 5715

SHEET NO.

PMP - 12

APPROVED:

AJS

DATE:

5/19/26

SEAL

9/15/2026

DocuSigned by:
Anthony J. Spacek
Professional Engineer
Seal 034207
NORTH CAROLINA

DOCUMENT NOT CONSIDERED FINAL
UNLESS ALL SIGNATURES COMPLETED

NC GRID 2011
NAD 83 NA

 DENOTES SIGNALIZED INTERSECTION

PAVEMENT MARKER LEGEND

-  - TUBULAR MARKER
- MF - CRYSTAL / RED NON-CAST IRON SNOWPLOWABLE PAVEMENT MARKER

PAVEMENT MARKING LINES



C1 COLD APPLIED PLASTIC (4" WHITE)	WHITE EDGELINE
C13 COLD APPLIED PLASTIC (4" YELLOW)	YELLOW DOUBLE CENTER
C20 COLD APPLIED PLASTIC (6" WHITE)	WHITE EDGELINE
C22 COLD APPLIED PLASTIC (6" WHITE)	10' WHITE SKIP
C23 COLD APPLIED PLASTIC (6" WHITE)	3' x 9'/SP WHITE MINISKIP
C30 COLD APPLIED PLASTIC (6" YELLOW)	YELLOW EDGELINE
T1 THERMOPLASTIC (4" WHITE, 90 MILS)	WHITE EDGELINE
T2 THERMOPLASTIC (4" WHITE, 90 MILS)	WHITE SOLID LANE LINE
T3 THERMOPLASTIC (4" WHITE, 90 MILS)	10' WHITE SKIP
T4 THERMOPLASTIC (4" WHITE, 90 MILS)	3' x 9'/SP WHITE MINISKIP
T10 THERMOPLASTIC (4" YELLOW, 90 MILS)	YELLOW EDGELINE
T12 THERMOPLASTIC (4" YELLOW, 90 MILS)	10' YELLOW SKIP
T13 THERMOPLASTIC (4" YELLOW, 90 MILS)	YELLOW DOUBLE CENTER
T14 THERMOPLASTIC (4" YELLOW, 90 MILS)	2' x 6'/SP YELLOW MINISKIP
T20 THERMOPLASTIC (6" WHITE, 90 MILS)	WHITE EDGELINE
T21 THERMOPLASTIC (6" WHITE, 90 MILS)	WHITE SOLID LANE LINE
T22 THERMOPLASTIC (6" WHITE, 90 MILS)	10' WHITE SKIP
T23 THERMOPLASTIC (6" WHITE, 90 MILS)	3' x 9'/SP WHITE MINISKIP
T24 THERMOPLASTIC (6" WHITE, 90 MILS)	2' x 6'/SP WHITE MINISKIP
T30 THERMOPLASTIC (6" YELLOW, 90 MILS)	YELLOW EDGELINE
T34 THERMOPLASTIC (6" YELLOW, 90 MILS)	2' x 6'/SP YELLOW MINISKIP
T35 THERMOPLASTIC (6" WHITE, 90 MILS)	WHITE DOUBLE CENTER
T40 THERMOPLASTIC (8" WHITE, 90 MILS)	WHITE GORELINE
T41 THERMOPLASTIC (8" WHITE, 90 MILS)	WHITE DIAGONAL
T44 THERMOPLASTIC (8" WHITE, 90 MILS)	3' x 9'/SP WHITE MINISKIP
T45 THERMOPLASTIC (8" WHITE, 90 MILS)	3' x 3'/SP WHITE MINISKIP
T46 THERMOPLASTIC (8" WHITE, 90 MILS)	WHITE CROSSWALK LINE
T50 THERMOPLASTIC (12" WHITE, 90 MILS)	WHITE GORELINE
T51 THERMOPLASTIC (12" WHITE, 90 MILS)	WHITE DIAGONAL
T61 THERMOPLASTIC (24" WHITE, 90 MILS)	STOPBAR
T62 THERMOPLASTIC (24" WHITE, 90 MILS)	CROSSWALK LINE

PAVEMENT MARKING SYMBOLS/CHARACTERS

C70 - COLD APPLIED PLASTIC (WHITE, 90 MILS)	LEFT TURN ARROW
C71 - COLD APPLIED PLASTIC (WHITE, 90 MILS)	RIGHT TURN ARROW
C72 - COLD APPLIED PLASTIC (WHITE, 90 MILS)	STRAIGHT ARROW
C100 - COLD APPLIED PLASTIC (WHITE, 90 MILS)	ALPHANUMERIC CHARACTER
T70 - THERMOPLASTIC (WHITE, 90 MILS)	LEFT TURN ARROW
T71 - THERMOPLASTIC (WHITE, 90 MILS)	RIGHT TURN ARROW
T72 - THERMOPLASTIC (WHITE, 90 MILS)	STRAIGHT ARROW
T73 - THERMOPLASTIC (WHITE, 90 MILS)	COMBO. LEFT/STRAIGHT ARROW
T74 - THERMOPLASTIC (WHITE, 90 MILS)	COMBO. RIGHT/STRAIGHT ARROW
T79 - THERMOPLASTIC (WHITE, 90 MILS)	MERGE ARROW
T80 - THERMOPLASTIC (WHITE, 90 MILS)	WRONG-WAY RAMP ARROW
T100 - THERMOPLASTIC (WHITE, 90 MILS)	ALPHANUMERIC CHARACTER
T103 - THERMOPLASTIC (WHITE, 90 MILS)	24" YIELD LINE TRIANGLE
T104 - THERMOPLASTIC (WHITE, 90 MILS)	ROUTE SHIELD 6 FT x 15 FT
T110 - THERMOPLASTIC (WHITE, 90 MILS)	FISH-HOOK STRAIGHT ARROW
T111 - THERMOPLASTIC (WHITE, 90 MILS)	FISH-HOOK LEFT/STRAIGHT ARROW
T112 - THERMOPLASTIC (WHITE, 90 MILS)	FISH-HOOK RIGHT/STRAIGHT ARROW
T116 - THERMOPLASTIC (WHITE, 90 MILS)	FISH-HOOK W/CIRCLE LEFT ARROW

K:\CHL_PRA\01036264 - I-57\57Traffic\Signing\CADD\Pavement Marking\I-5715_rdy_pmp_12.dgn

9/15/2026

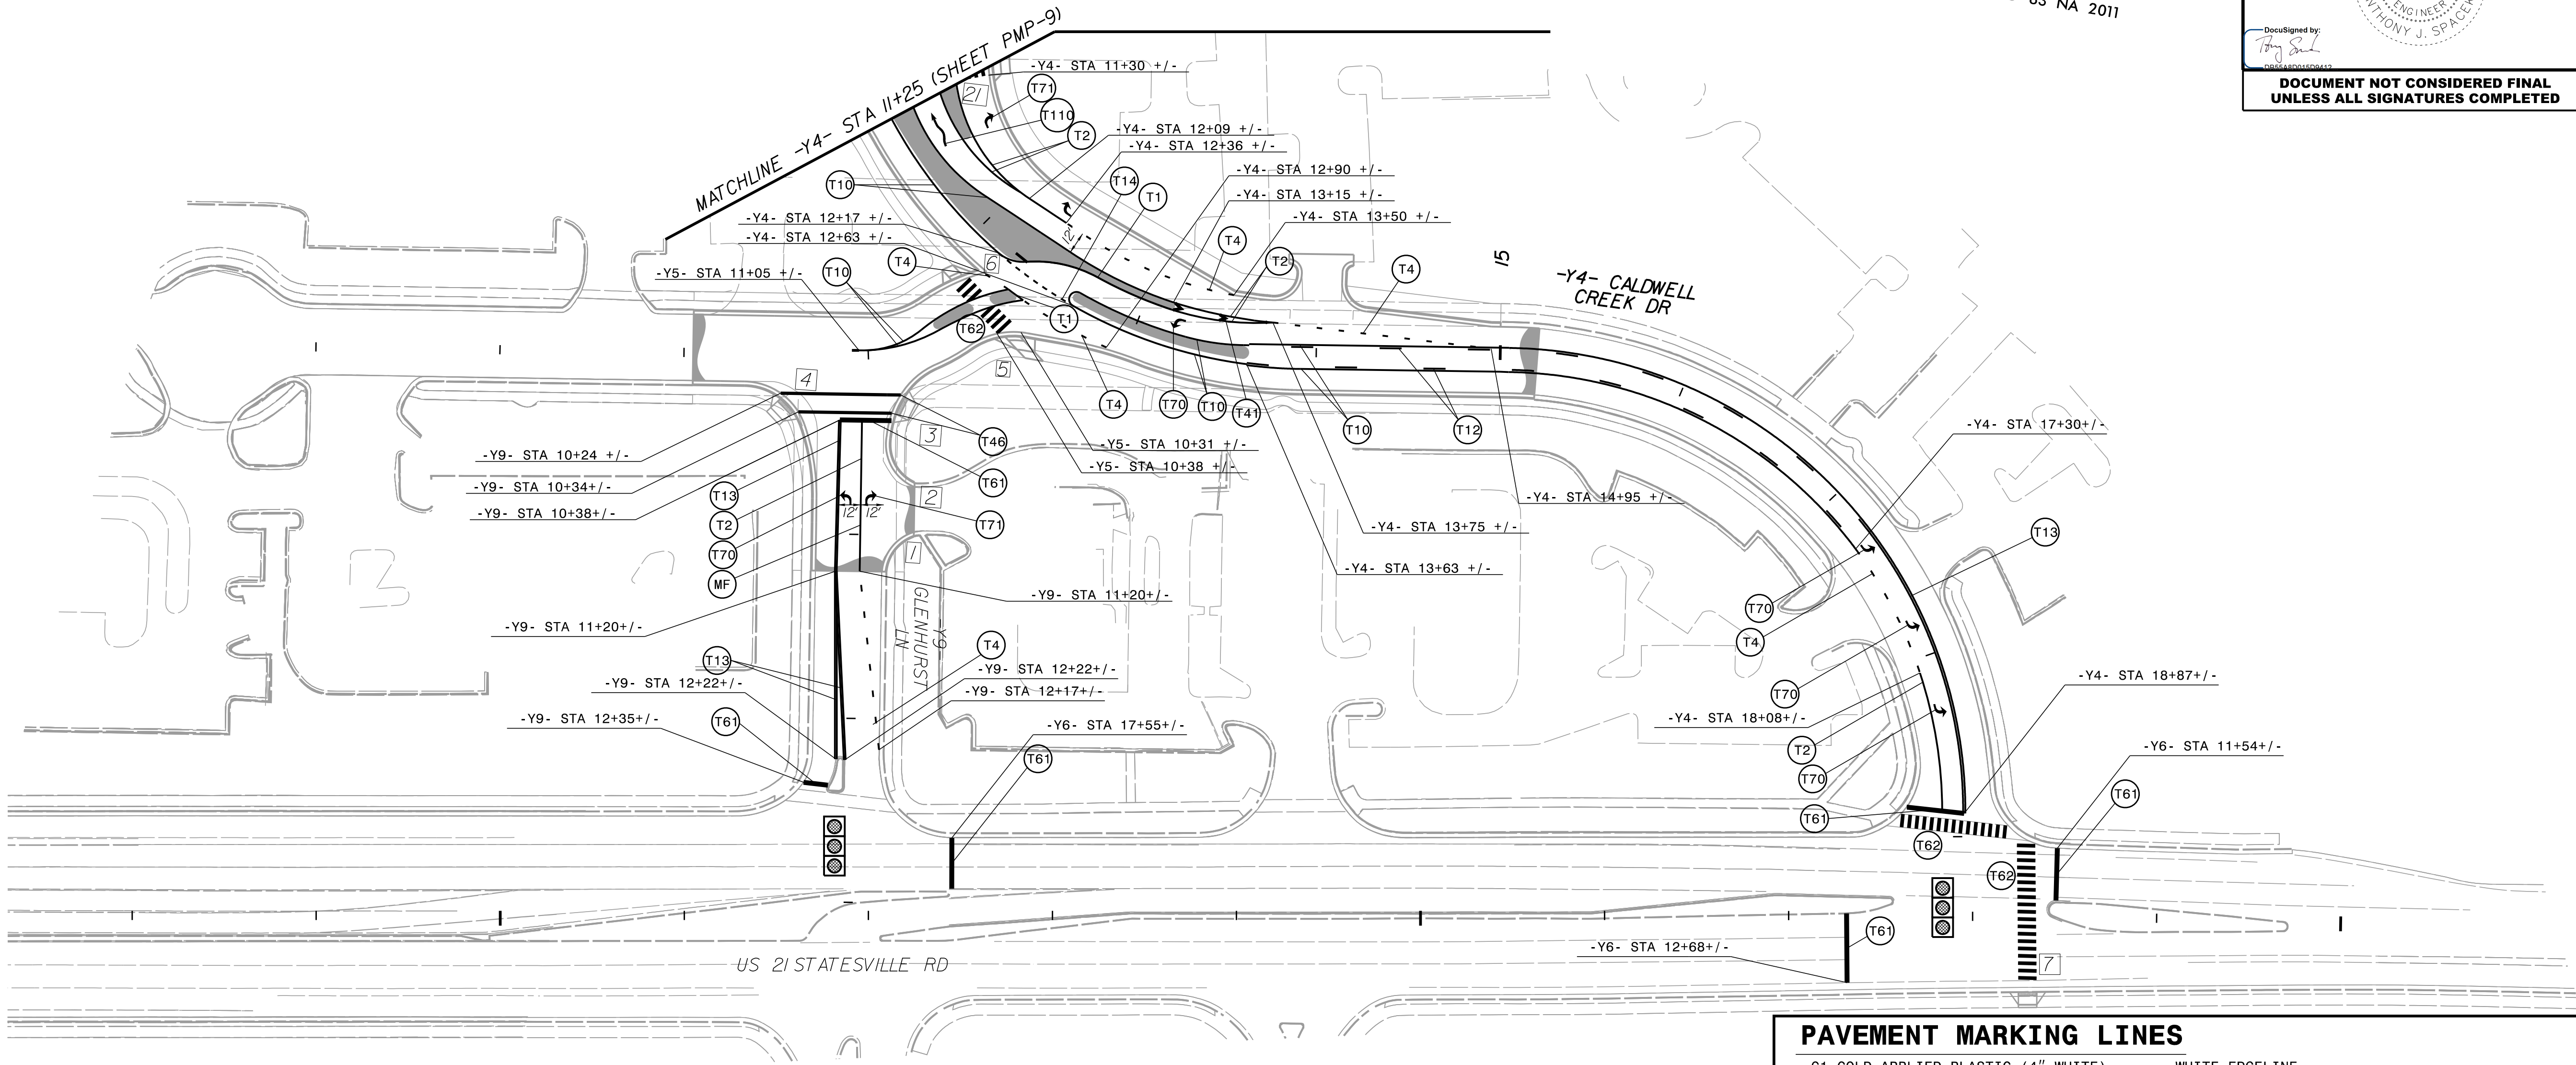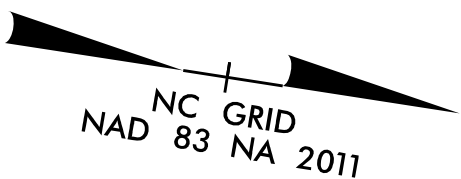

PAVEMENT MARKING SYMBOLS/CHARACTERS

C70 - COLD APPLIED PLASTIC (WHITE, 90 MILS)	LEFT TURN ARROW
C71 - COLD APPLIED PLASTIC (WHITE, 90 MILS)	RIGHT TURN ARROW
C72 - COLD APPLIED PLASTIC (WHITE, 90 MILS)	STRAIGHT ARROW
C100 - COLD APPLIED PLASTIC (WHITE, 90 MILS)	ALPHANUMERIC CHARACTER
T70 - THERMOPLASTIC (WHITE, 90 MILS)	LEFT TURN ARROW
T71 - THERMOPLASTIC (WHITE, 90 MILS)	RIGHT TURN ARROW
T72 - THERMOPLASTIC (WHITE, 90 MILS)	STRAIGHT ARROW
T73 - THERMOPLASTIC (WHITE, 90 MILS)	COMBO. LEFT/STRAIGHT ARROW
T74 - THERMOPLASTIC (WHITE, 90 MILS)	COMBO. RIGHT/STRAIGHT ARROW
T79 - THERMOPLASTIC (WHITE, 90 MILS)	MERGE ARROW
T80 - THERMOPLASTIC (WHITE, 90 MILS)	WRONG-WAY RAMP ARROW
T100 - THERMOPLASTIC (WHITE, 90 MILS)	ALPHANUMERIC CHARACTER
T103 - THERMOPLASTIC (WHITE, 90 MILS)	24" YIELD LINE TRIANGLE
T104 - THERMOPLASTIC (WHITE, 90 MILS)	ROUTE SHIELD 6 FT x 15 FT
T110 - THERMOPLASTIC (WHITE, 90 MILS)	FISH-HOOK STRAIGHT ARROW
T111 - THERMOPLASTIC (WHITE, 90 MILS)	FISH-HOOK LEFT/STRAIGHT ARROW
T112 - THERMOPLASTIC (WHITE, 90 MILS)	FISH-HOOK RIGHT/STRAIGHT ARROW
T116 - THERMOPLASTIC (WHITE, 90 MILS)	FISH-HOOK W/CIRCLE LEFT ARROW

CURB RAMPS

1	-Y9- 11+06.24 LT 26.9'	TYPE 1 MOD
2	-Y9- 10+64.8 LT 26.9'	TYPE 1 MOD
3	-Y9- 10+30.6 LT 28.50'	TYPE 3 MOD
4	-Y9- 10+31.83 RT 36.5'	TYPE 3 MOD
5	-Y5- 10+48.6' LT 20.1'	TYPE 3 MOD
6	-L- 33+61.96 RT 19.51'	TYPE 3 MOD
7	-Y6- 11+69.85 LT 37.17'	TYPE 3

PAVEMENT MARKER LEGEND

- - TUBULAR MARKER
- MF - CRYSTAL / RED NON-CAST IRON SNOWPLOWABLE PAVEMENT MARKER



DENOTES SIGNALIZED INTERSECTION

PAVEMENT MARKING LINES

C1 COLD APPLIED PLASTIC (4" WHITE)	WHITE EDGE LINE
C13 COLD APPLIED PLASTIC (4" YELLOW)	YELLOW DOUBLE CENTER
C20 COLD APPLIED PLASTIC (6" WHITE)	WHITE EDGE LINE
C22 COLD APPLIED PLASTIC (6" WHITE)	10' WHITE SKIP
C23 COLD APPLIED PLASTIC (6" WHITE)	3' x 9'/SP WHITE MINISKIP
C30 COLD APPLIED PLASTIC (6" YELLOW)	YELLOW EDGE LINE
T1 THERMOPLASTIC (4" WHITE, 90 MILS)	WHITE EDGE LINE
T2 THERMOPLASTIC (4" WHITE, 90 MILS)	WHITE SOLID LANE LINE
T3 THERMOPLASTIC (4" WHITE, 90 MILS)	10' WHITE SKIP
T4 THERMOPLASTIC (4" WHITE, 90 MILS)	3' x 9'/SP WHITE MINISKIP
T10 THERMOPLASTIC (4" YELLOW, 90 MILS)	YELLOW EDGE LINE
T12 THERMOPLASTIC (4" YELLOW, 90 MILS)	10' YELLOW SKIP
T13 THERMOPLASTIC (4" YELLOW, 90 MILS)	YELLOW DOUBLE CENTER
T14 THERMOPLASTIC (4" YELLOW, 90 MILS)	2' x 6'/SP YELLOW MINISKIP
T20 THERMOPLASTIC (6" WHITE, 90 MILS)	WHITE EDGE LINE
T21 THERMOPLASTIC (6" WHITE, 90 MILS)	WHITE SOLID LANE LINE
T22 THERMOPLASTIC (6" WHITE, 90 MILS)	10' WHITE SKIP
T23 THERMOPLASTIC (6" WHITE, 90 MILS)	3' x 9'/SP WHITE MINISKIP
T24 THERMOPLASTIC (6" WHITE, 90 MILS)	2' x 6'/SP WHITE MINISKIP
T30 THERMOPLASTIC (6" YELLOW, 90 MILS)	YELLOW EDGE LINE
T34 THERMOPLASTIC (6" YELLOW, 90 MILS)	2' x 6'/SP YELLOW MINISKIP
T35 THERMOPLASTIC (6" WHITE, 90 MILS)	WHITE DOUBLE CENTER
T40 THERMOPLASTIC (8" WHITE, 90 MILS)	WHITE GORE LINE
T41 THERMOPLASTIC (8" WHITE, 90 MILS)	WHITE DIAGONAL
T44 THERMOPLASTIC (8" WHITE, 90 MILS)	3' x 9'/SP WHITE MINISKIP
T45 THERMOPLASTIC (8" WHITE, 90 MILS)	3' x 3'/SP WHITE MINISKIP
T46 THERMOPLASTIC (8" WHITE, 90 MILS)	WHITE CROSSWALK LINE
T50 THERMOPLASTIC (12" WHITE, 90 MILS)	WHITE GORE LINE
T51 THERMOPLASTIC (12" WHITE, 90 MILS)	WHITE DIAGONAL
T61 THERMOPLASTIC (24" WHITE, 90 MILS)	STOP BAR
T62 THERMOPLASTIC (24" WHITE, 90 MILS)	CROSSWALK LINE