

MATCHLINE -L- STA 935+00 (SHEET SGN-15)

MATCHLINE -L- STA 962+00 (SHEET SGN-17)


PROJECT NOTES


- 1 SIGN ERECTION, TYPE D, E, OR F
- 2 SIGN ERECTION, RELOCATE SIGN TYPE A (GROUND MOUNTED)
- 3 SIGN ERECTION, RELOCATE SIGN TYPE A (OVERHEAD)
- 4 SIGN ERECTION, RELOCATE SIGN TYPE B (GROUND MOUNTED)
- 5 DISPOSAL OF SIGN SYSTEM, OVERHEAD
- 6 DISPOSAL OF SIGN SYSTEM, STEEL BEAM
- 7 DISPOSAL OF SIGN SYSTEM, U-CHANNEL
- 8 DISPOSAL OF SIGN, MILEMARKER
- 9 DISPOSAL OF SUPPORT, OVERHEAD STRUCTURE
- 10 DISPOSAL OF SIGN, A OR B (OVERHEAD)

SEE PAY ITEM NOTE 7 FOR ALL
SIGN SYSTEMS ON THIS SHEET
UNLESS OTHERWISE NOTED.

Kimley»Horn

EXISTING SIGNS
-L- STA 935+00 TO -L- STA 962+00

 

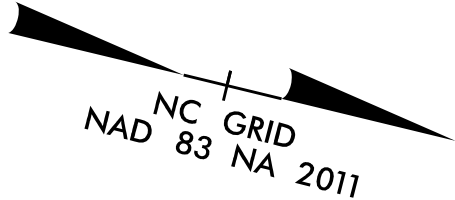

- EXISTING SIGNS**
-L- STA 962+00 TO -L- STA 976+00

K:\CHL_PR\NOI036264 - I-57/I57TrafficSigning\CADD\Signing Layout\Plans\Plan Sheets\Existing Plan Sheets\I-57I5_rdy_sgn_18.dgn

8/3/2026

Kimley»Horn

200 S. TRYON ST. • CHARLOTTE, NC 28202

RIGHT-OF-WAY REV.

CONST. REV.

PROJECT REFERENCE NO.

I-5715

SHEET NO.


SIGN-18

APPROVED: AJS

DATE: 5/19/26

SEAL

9/4/2026

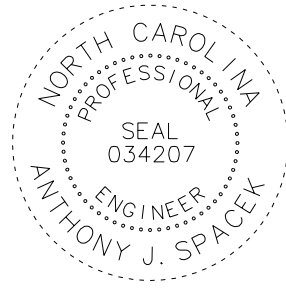

DocuSigned by:

Anthony J. Spacek

DOCUMENT NOT CONSIDERED FINAL
UNLESS ALL SIGNATURES COMPLETED

NC GRID
NAD 83 NA 2011

MATCHLINE -Y2RPB-
STA 26+25 (SHEET SIGN-16)

MATCHLINE -Y2LPB-
STA 15+50 (SHEET SIGN-16)

LAKE NORMAN
CONCORD

WRONG
WAY



SOUTHLAKE CHRISTIAN
ACADEMY

DO NOT
ENTER

STOP

NC 73 (SAM FURR RD)

STATESVILLE
CHARLOTTE

WRONG
WAY

NORTH
SOUTH
LEFT
RIGHT
LANE

DO NOT
ENTER



ONE WAY
I-77 SB ON-RAMP

MATCHLINE -Y2- STA 26+00 (SHEET SIGN-16)

BEGIN TIP PROJECT I-5715
-Y2- POT Sta.19+81.29=
TIE TO TIP PROJECT U-5765
-L2- POT Sta.477+93.62

PROJECT NOTES

- SIGN ERECTION, TYPE D, E, OR F
- SIGN ERECTION, RELOCATE SIGN TYPE A (GROUND MOUNTED)
- SIGN ERECTION, RELOCATE SIGN TYPE B (GROUND MOUNTED)
- DISPOSAL OF SIGN SYSTEM, OVERHEAD
- DISPOSAL OF SIGN SYSTEM, STEEL BEAM
- DISPOSAL OF SIGN SYSTEM, U-CHANNEL
- DISPOSAL OF SIGN, MILEMARKER
- DISPOSAL OF SIGN, A OR B (OVERHEAD)
- DISPOSAL OF SUPPORT, STEEL BEAM

SEE PAY ITEM NOTE 7 FOR ALL
SIGN SYSTEMS THIS SHEET
UNLESS OTHERWISE NOTED.

EXISTING SIGNS

-Y2- STA 13+75 TO -Y2- STA 26+00

K:\CHL_PR\A\1036264 - I-57\57Traffic\Signing\CADD\Signing Layout\Plans\Plan Sheets\Proposed Plan Sheets\I-57\5_7dy_sgn_Detail\AA.dgn

8/3/2026



Kimley»Horn

200 S. TRYON ST. • CHARLOTTE, NC 28202

RIGHT-OF-WAY REV.

CONST. REV.

PROJECT REFERENCE NO.

SHEET NO.

I-5715


SIGN-20

APPROVED: AJS

DATE: 5/19/26

SEAL

9/4/2026

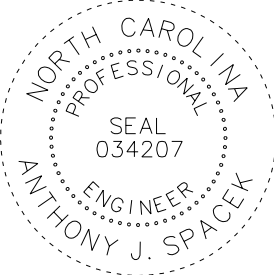


DocuSigned by:

Anthony J. Spack

DocuSign Envelope ID: 787626CB-3D20-893B-82B5-F375EF7396B6

DOCUMENT NOT CONSIDERED FINAL
UNLESS ALL SIGNATURES COMPLETED

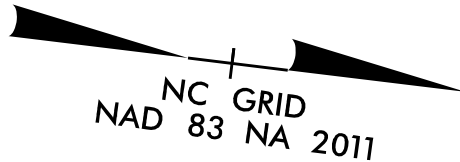

EXISTING OVERHEAD SIGN
ASSEMBLY "AA", -L3NB- STA 488 + 40

FINAL SIGNS
35.319616, -80.847784 TO
35.323355, -80.847646

NC GRID
NAD 83 NA 2011



- ```

1 SIGN ERECTION, TYPE D, E, OR F
2 SIGN ERECTION, RELOCATE SIGN TYPE A (GROUND MOUNTED)
3 SIGN ERECTION, RELOCATE SIGN TYPE B (GROUND MOUNTED)
4 DISPOSAL OF SIGN SYSTEM, OVERHEAD
5 DISPOSAL OF SIGN SYSTEM, STEEL BEAM
6 DISPOSAL OF SIGN SYSTEM, U-CHANNEL
7 DISPOSAL OF SIGN, MILEMARKER
8 DISPOSAL OF SIGN, A OR B (OVERHEAD)
9 DISPOSAL OF SUPPORT, STEEL BEAM

```

**EXISTING SIGNS**  
**-Y2- STA 37+00 TO -Y2- STA 40+77**

K:\CHL\_PRA\01036264 - I-57\57Traffic\Signing\CADD\Signing Layout\Plans\Plan Sheets\Proposed Plan Sheets\N-57\5\_7dy\_sgn\_Detail-I-AB.dgn

8/3/2026




NC GRID  
NAD 83 NA 2011



K:\CHL\_PRA\1036264 - I-57\57Traffic\Signing\CADD\Signing Layout\Plans\Plan Sheets\Proposed Plan Sheets\I-57\5\_dy\_sgn\_21.dgn

8/3/2026

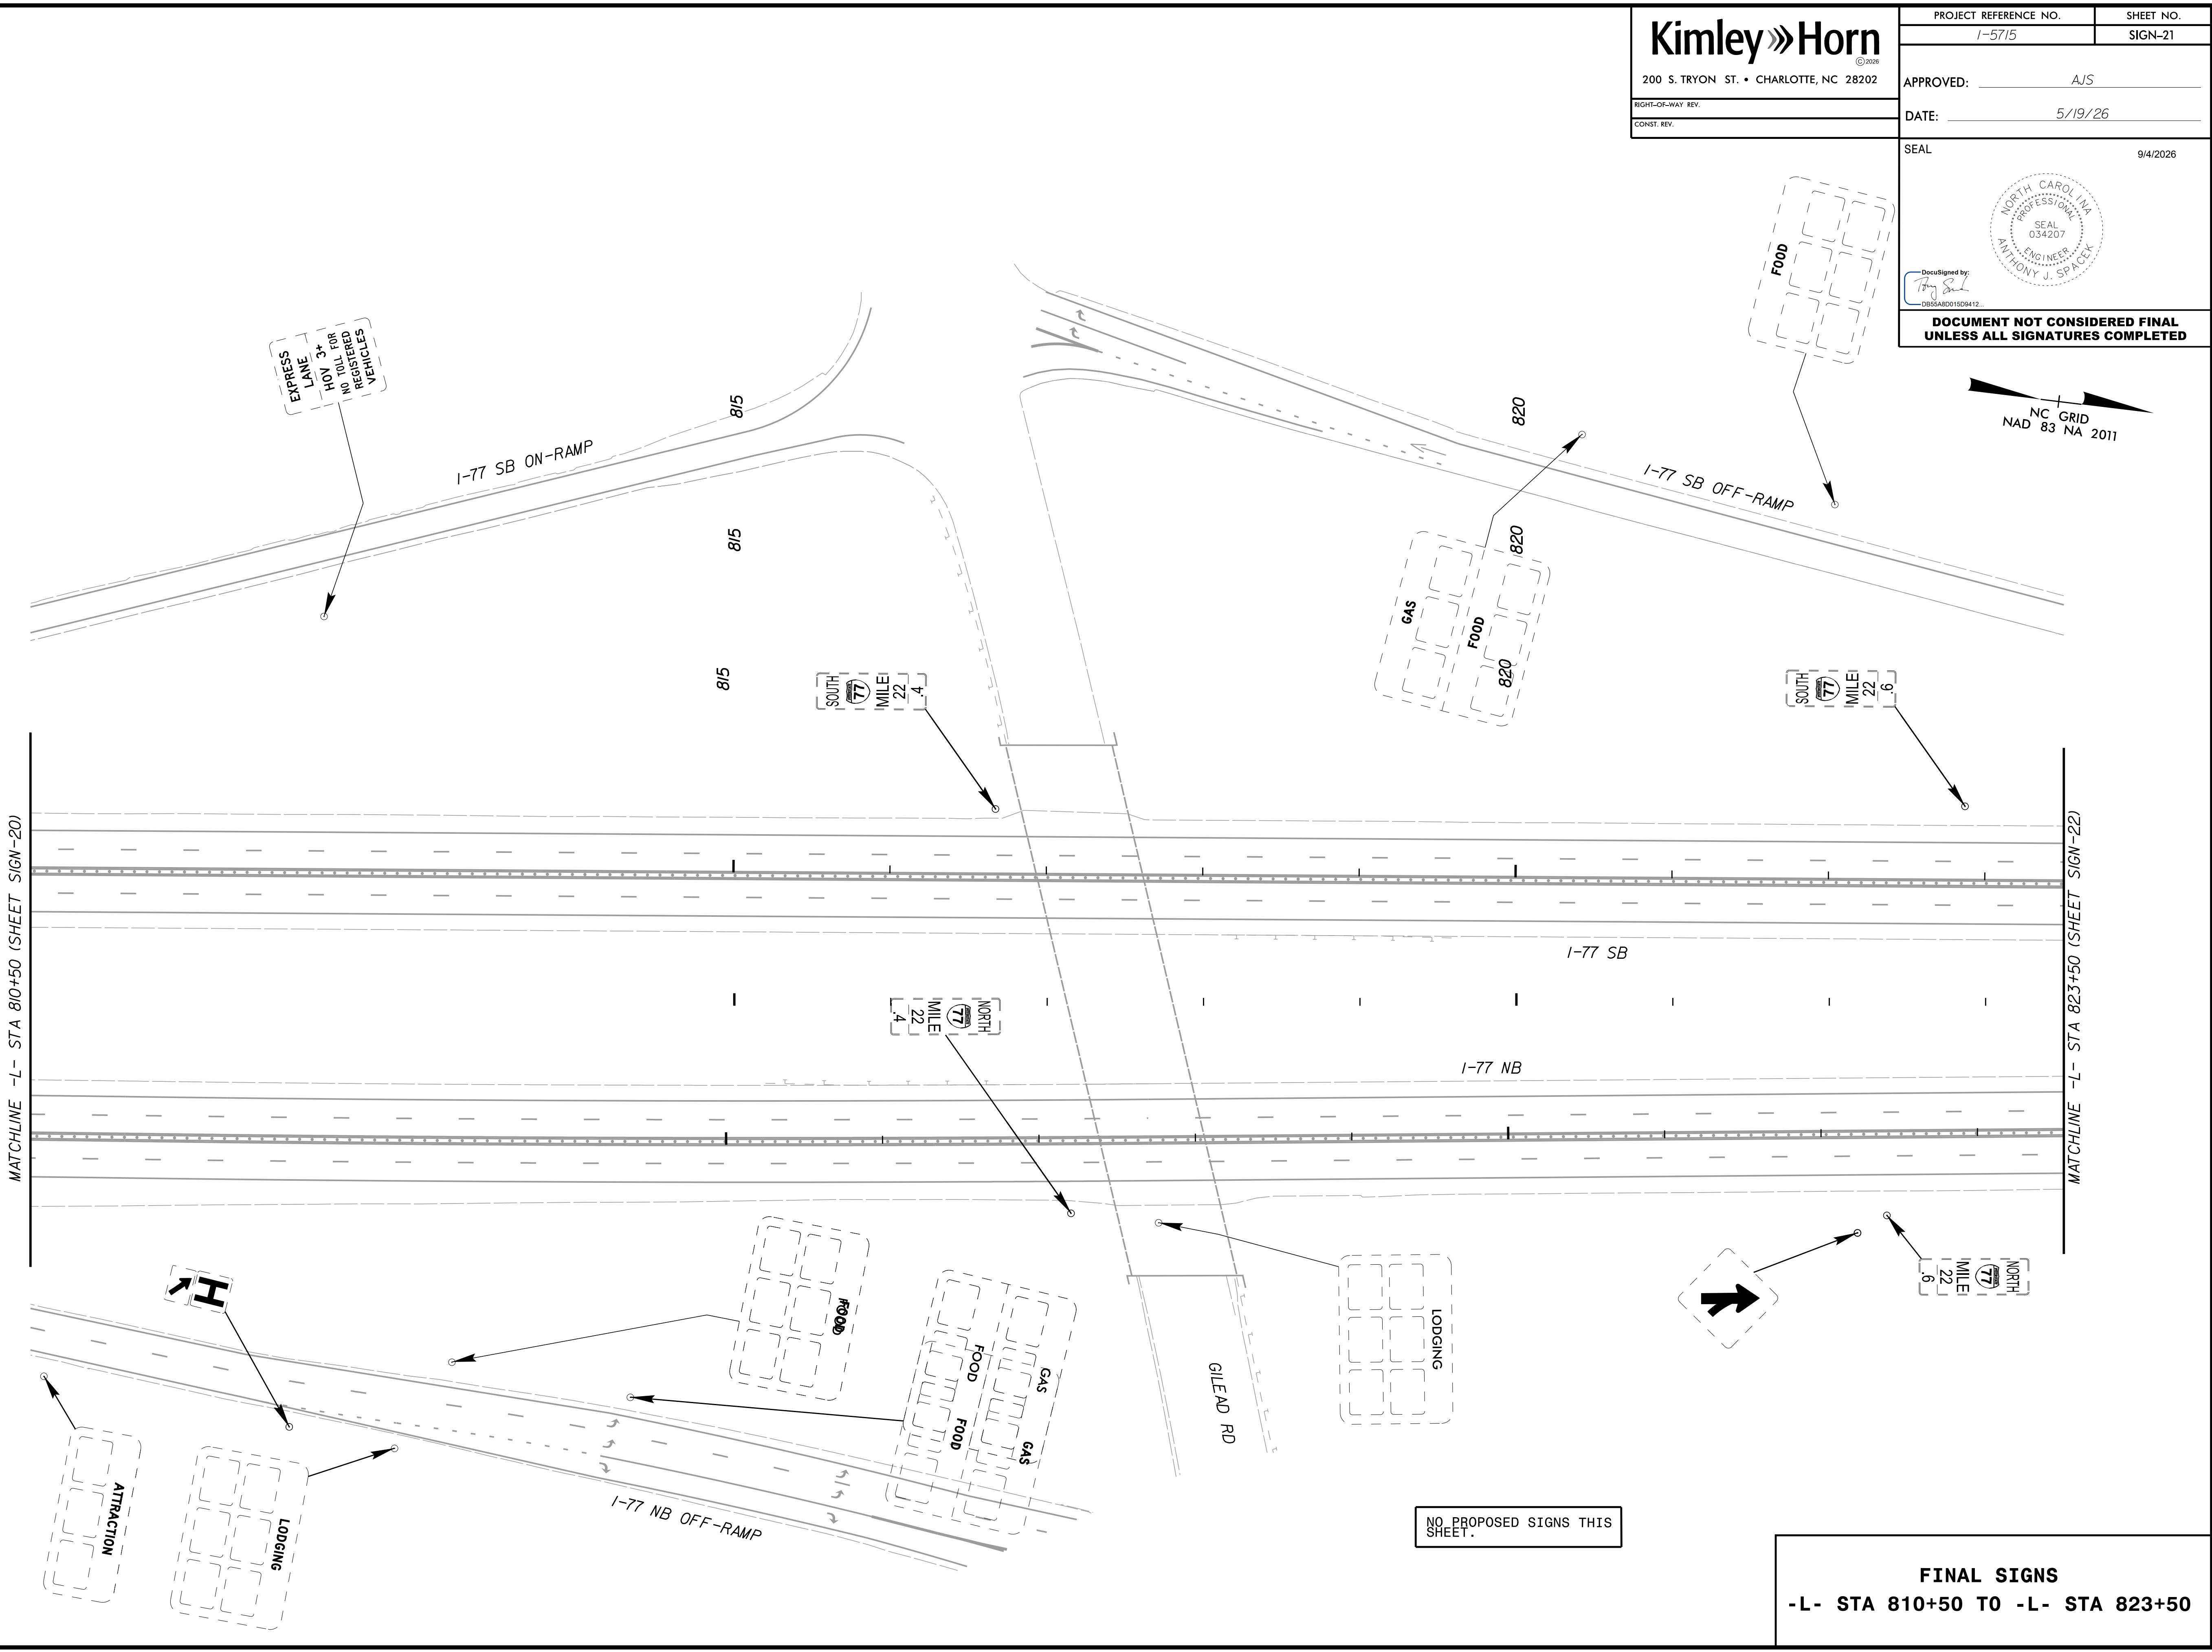

200 S. TRYON ST. • CHARLOTTE, NC 28202

RIGHT-OF-WAY REV.

CONST. REV.

PROJECT REFERENCE NO.

1-5715

SHEET NO.

SIGN-21

APPROVED: AJS

DATE: 5/19/26


SEAL

9/4/2026

DocuSigned by: [Signature]


0855A8D015D9412

**DOCUMENT NOT CONSIDERED FINAL  
UNLESS ALL SIGNATURES COMPLETED**

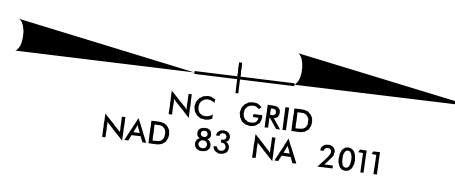

NO PROPOSED SIGNS THIS SHEET.

**FINAL SIGNS**  
**-L- STA 810+50 TO -L- STA 823+50**

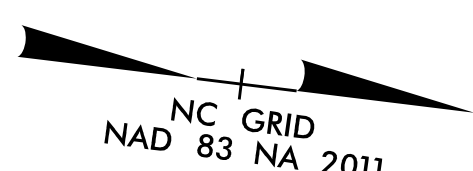

**FINAL SIGNS**  
**-L- STA 823+50 TO -L- STA 837+00**

NC GRID  
NAD 83 NA 2011



Kimley»Horn

200 S. TRYON ST. • CHARLOTTE, NC 28202

RIGHT-OF-WAY REV.

CONST. REV.

PROJECT REFERENCE NO.

1-5715

SHEET NO.

SIGN-24

APPROVED:

AJS

DATE:

5/19/26

SEAL

9/4/2026

NORTH CAROLINA

PROFESSIONAL


SEAL

034207

ENGINEER

ANTHONY J. SPACK

DocuSigned by:

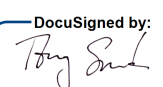

7055548701501500415

DOCUMENT NOT CONSIDERED FINAL

UNLESS ALL SIGNATURES COMPLETED

Diagram illustrating the proposed final signs for the I-77 project, showing the layout of the highway, lane markings, and the placement of various signs (e.g., speed limit, mile marker, directional signs) along the route. The diagram includes stationing markers (e.g., STA 848+50, STA 852+23, STA 855+92, STA 858+86, STA 859+00) and a north arrow.

FINAL SIGNS  
-L- STA 848+50 TO -L- STA 859+00

K:\CHL\_PRN\1036264 - 1-5715\Traffic\Signing\CADD\Signing Layout Plans\Plan Sheets\Proposed Plan Sheets\1-5715\_dy\_sgn\_24.dgn

8/3/2026

K:\CHL\_PR\NOI036264 - I-57/57Traffic\Signing\CADD\Signing Layout Plans\Plan Sheets\Proposed Plan Sheets\I-57/57\_rdy\_sgn\_25.dgn

8/3/2026

Kimley»Horn

200 S. TRYON ST. • CHARLOTTE, NC 28202

RIGHT-OF-WAY REV.

CONST. REV.

PROJECT REFERENCE NO.

I-5715

SHEET NO.

SIGN-25

APPROVED: AJS

DATE: 5/19/26


SEAL

9/4/2026


Designed by:

Anthony J. Spacek

DOCUMENT NOT CONSIDERED FINAL  
UNLESS ALL SIGNATURES COMPLETED

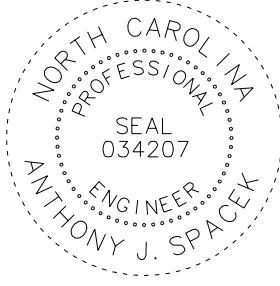

NC GRID  
NAD 83 NA 2011

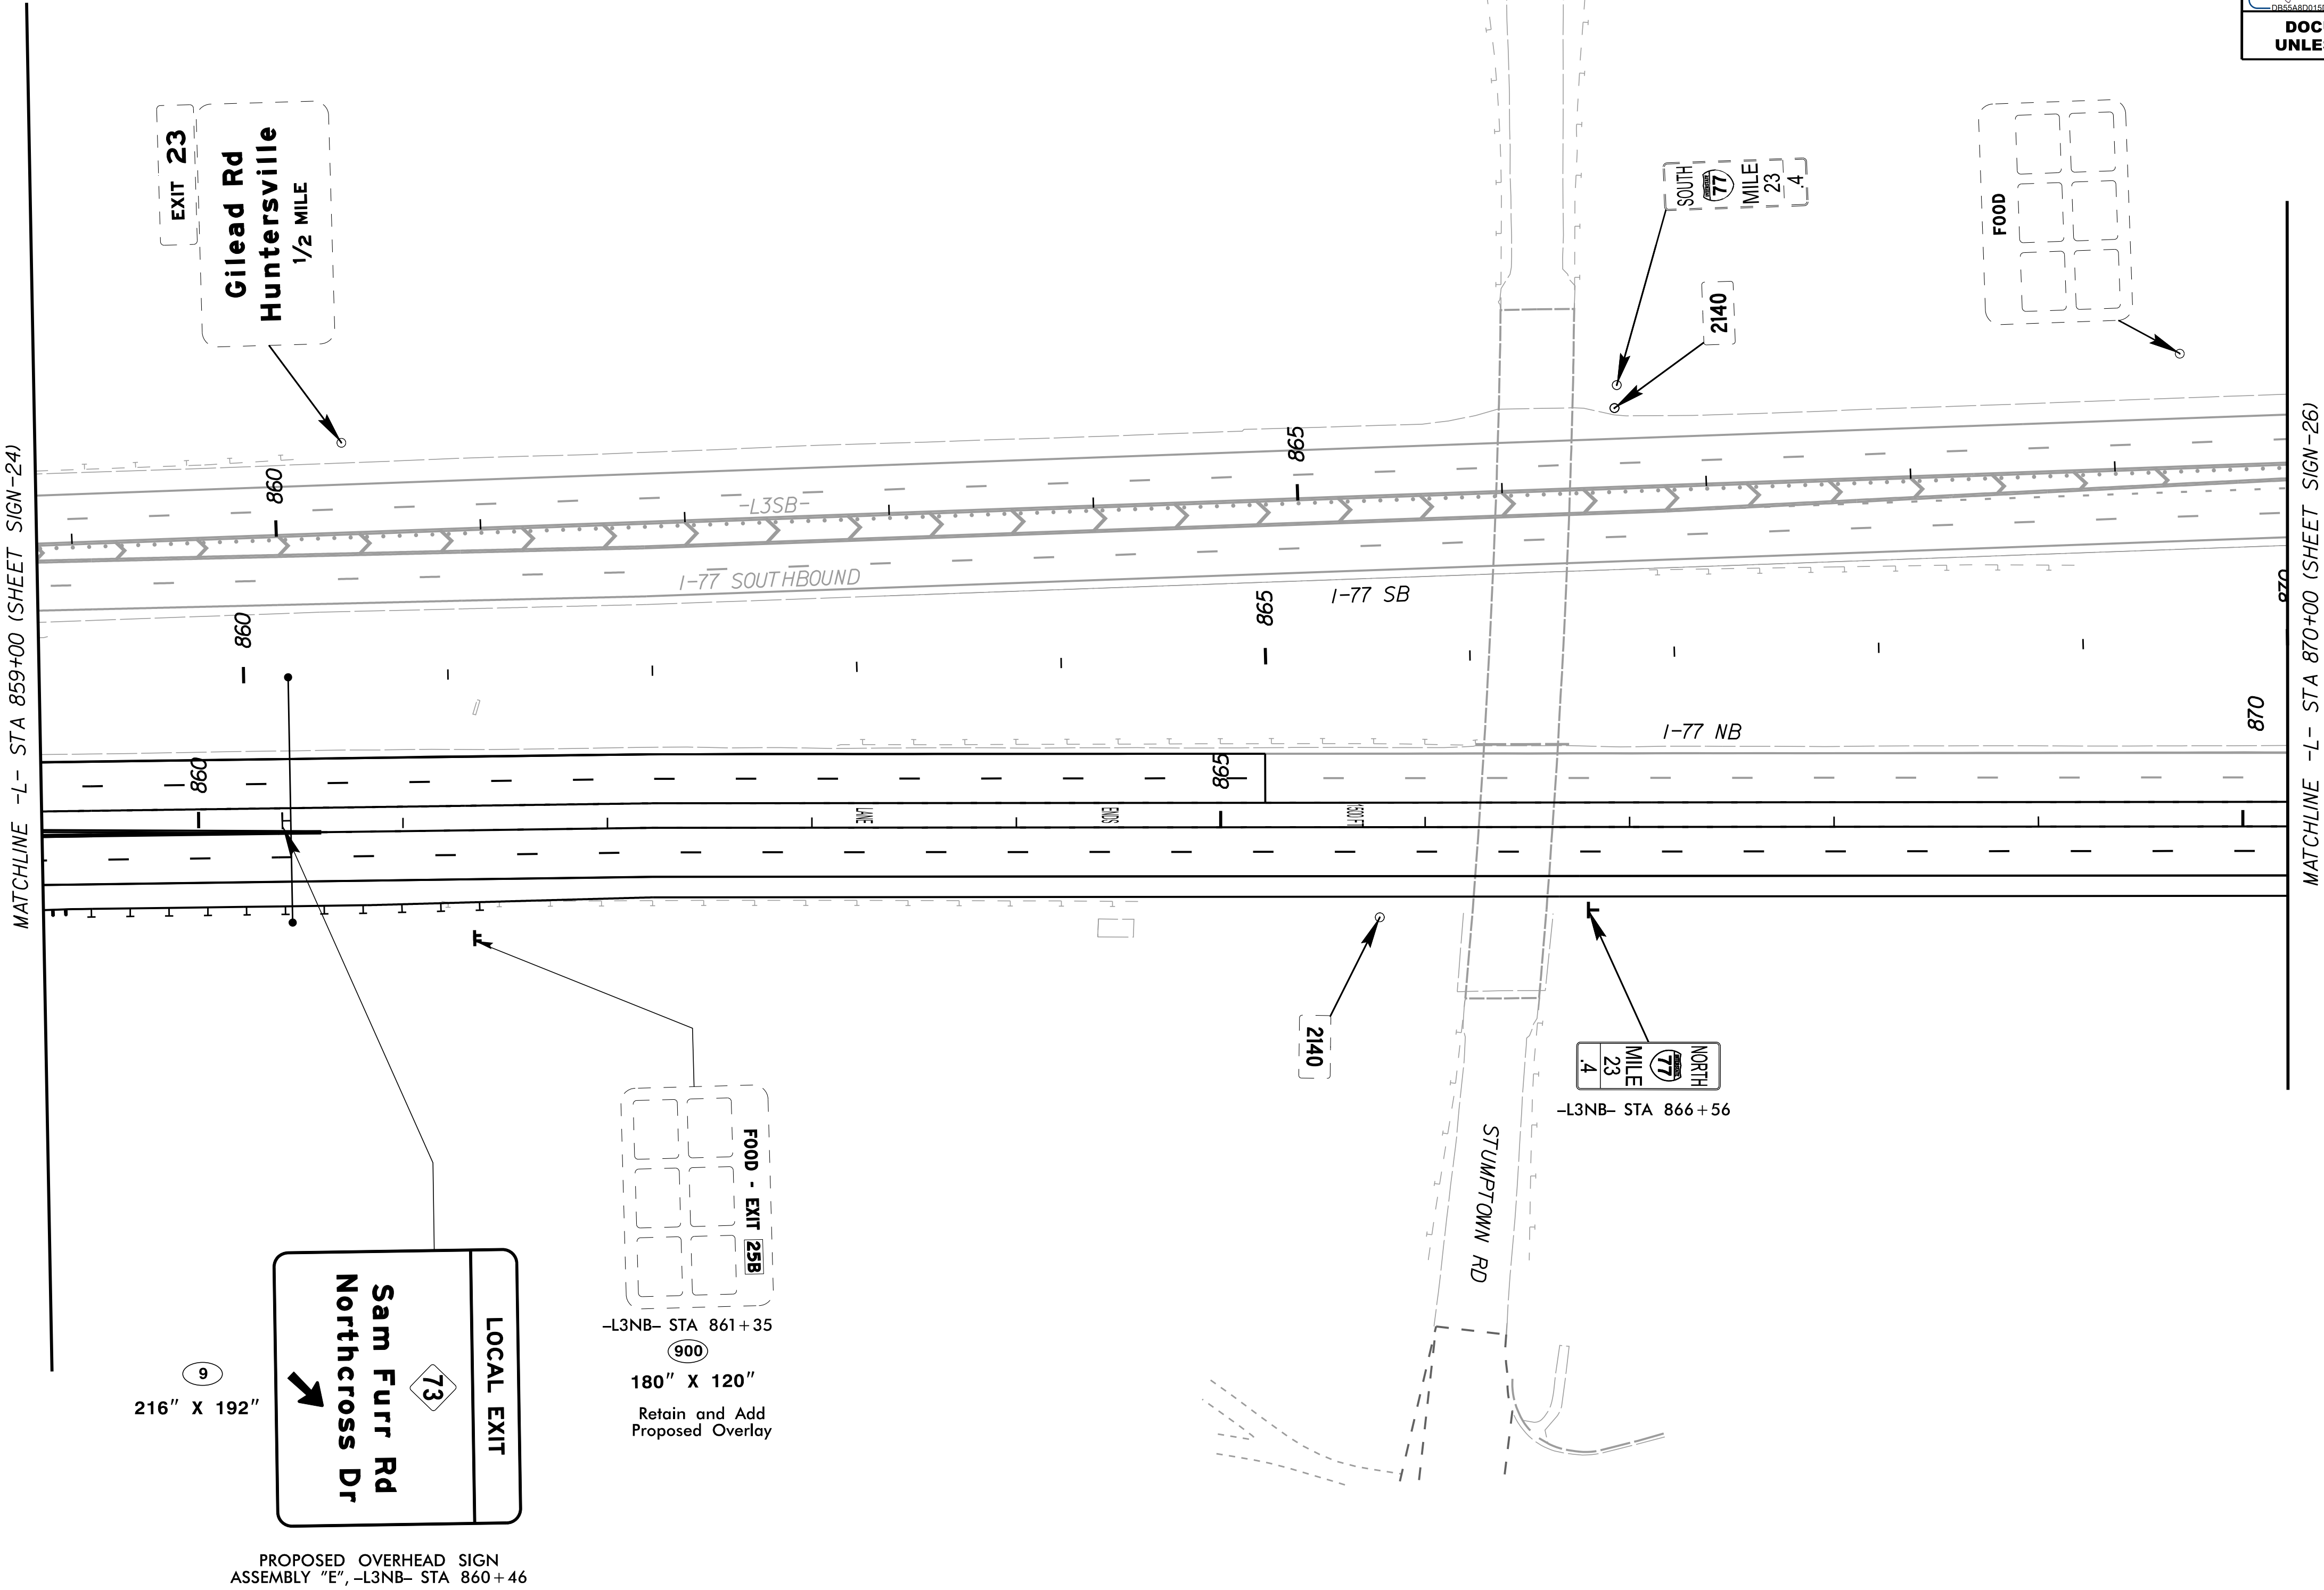


PROPOSED OVERHEAD SIGN  
ASSEMBLY "E", -L3NB- STA 860 + 46

FINAL SIGNS  
-L- STA 859+00 TO -L- STA 870+00

FINAL SIGNS  
-L- STA 870+00 TO -L- STA 882+00


**FINAL SIGNS**  
**-L- STA 882+00 TO -L- STA 894+00**




 

|                                                                                            |  |                   |
|--------------------------------------------------------------------------------------------|--|-------------------|
| PROJECT REFERENCE NO. I-57/5                                                               |  | SHEET NO. SIGN-29 |
| APPROVED: AJS                                                                              |  |                   |
| DATE: 5/19/26                                                                              |  |                   |
| SEAL: [Professional Engineer Seal: NORTH CAROLINA PROFESSIONAL ENGINEER, ARTHUR J. SPATTA] |  |                   |
| DOCUMENT NOT CONSIDERED FINAL UNLESS ALL SIGNATURES COMPLETED                              |  |                   |

**FINAL SIGNS**  
-L- STA 907+00 TO -L- STA 935+00

 
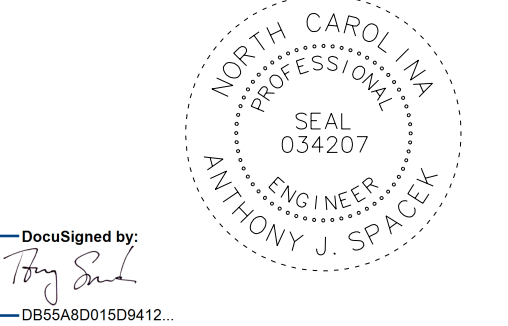
|                                                                                     |  |                   |
|-------------------------------------------------------------------------------------|--|-------------------|
| PROJECT REFERENCE NO. I-57/5                                                        |  | SHEET NO. SIGN-30 |
| APPROVED: AJS                                                                       |  |                   |
| DATE: 5/19/26                                                                       |  |                   |
| SEAL: 8442026                                                                       |  |                   |
|  |  |                   |
| DOCUMENT NOT CONSIDERED FINAL<br>UNLESS ALL SIGNATURES COMPLETED                    |  |                   |

Kimley»Horn

FINAL SIGNS  
-L- STA 935+00 TO -L- STA 962+00

Kimley»Horn

200 S. TRYON ST. • CHARLOTTE, NC 28202

RIGHT-OF-WAY REV.

CONST. REV.

PROJECT REFERENCE NO.

1-5715

SHEET NO.

SIGN-31

APPROVED:

AJS

DATE:

5/19/26

SEAL

9/4/2026

DocuSigned by:  
Anthony J. Spacek

SEAL  
034207  
ENGINEER  
ANTHONY J. SPACEK

DOCUMENT NOT CONSIDERED FINAL  
UNLESS ALL SIGNATURES COMPLETED

NC GRID  
NAD 83 NA 2011

The diagram illustrates the proposed final signs for a section of I-77 between station 962+00 and 976+00. Key features include:

- Highway Lanes:** I-77 NB (Northbound) and I-77 SB (Southbound) lanes are shown with their respective travel directions.
- Signage:**
  - EXIT 25:** A large overhead sign for "EXIT 25" pointing towards "Sam Furr Rd".
  - NO PARKING:** Two "NO PARKING" signs, one at station 962+62 (Y2RPA) and another at station 962+92 (Y2RPB).
  - WELCOME TO HUNTERSVILLE:** A "Welcome To HUNTERSVILLE" sign with the city logo and "ESTABLISHED IN 1873".
  - EXPRESS LANES:** Signs for "EXPRESS LANES EXITS" and "EXPRESS LANES ENTRANCE" with "SINGLE AXLE TRAILERS ALLOWED".
  - NO PARKING:** A "NO PARKING" sign at station 965+00.
  - NO PARKING:** A "NO PARKING" sign at station 965+00.
  - NO PARKING:** A "NO PARKING" sign at station 965+00.
- Stationing:** The diagram shows stationing from 962+00 to 976+00, with specific points like 962+62, 962+92, 965+00, 970+00, and 975+00.
- Other Features:** A "PROPOSED NOISE WALL" is indicated near station 962+00. A "MATCHLINE -L- STA 962+00 (SHEET SIGN-30)" is shown at the left edge.

FINAL SIGNS  
-L- STA 962+00 TO -L- STA 976+00

K:\CHL\_PRA\01036264 - I-57/I-77TrafficSigning\CADD\Signing Layout Plans\Plan Sheets\Proposed Plan Sheets\I-57/I-77\_ry\_sgn\_32.dgn

8/3/2026

NOTE: DASHED LINEWORK REPRESENTS THE U-5765 PROJECT.

Kimley»Horn

200 S. TRYON ST. • CHARLOTTE, NC 28202

RIGHT-OF-WAY REV.

CONST. REV.

PROJECT REFERENCE NO.

I-57/15

SHEET NO.


SIGN-32

APPROVED: AJS

DATE: 5/19/26

SEAL


9/4/2026

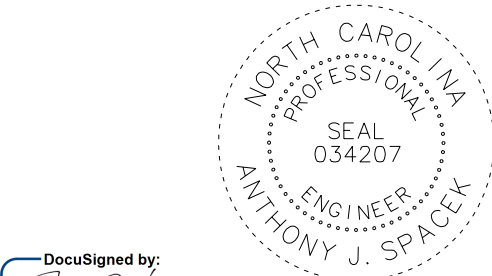

DocuSigned by:

Anthony J. Spacek

DOCUMENT NOT CONSIDERED FINAL  
UNLESS ALL SIGNATURES COMPLETED

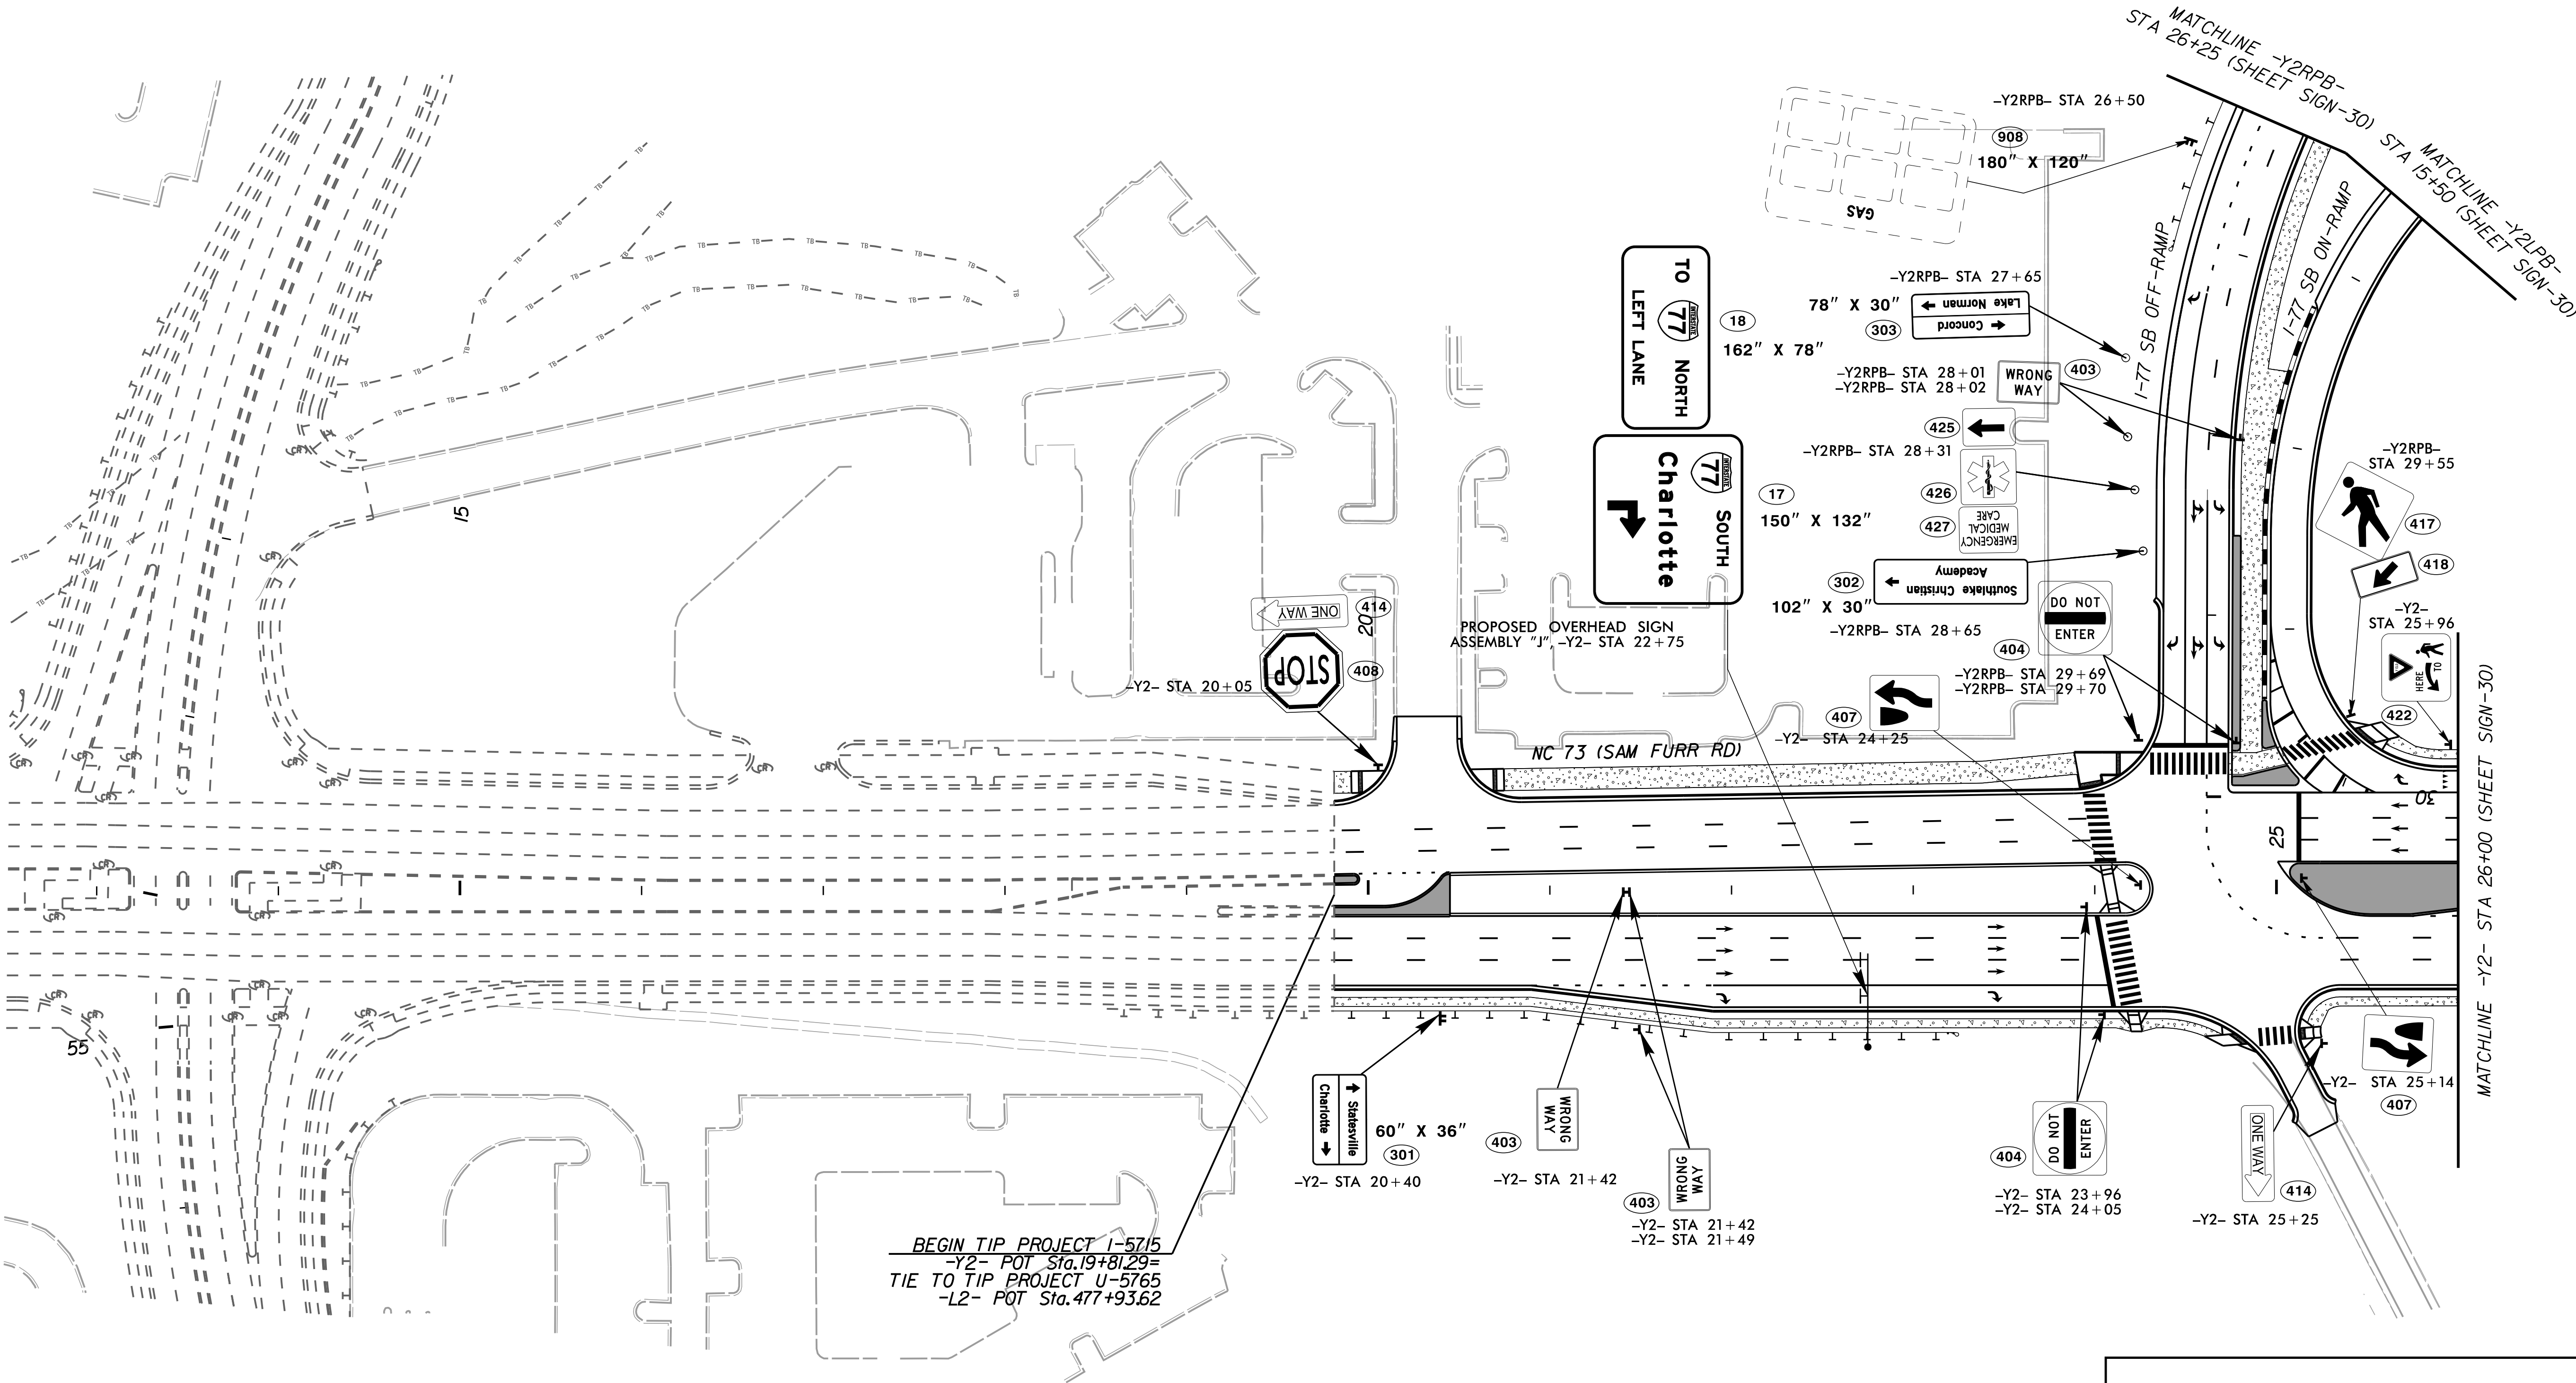

BEGIN TIP PROJECT I-57/15  
-Y2- POT Sta. 19+81.29 =  
TIE TO TIP PROJECT U-5765  
-L2- POT Sta. 477+93.62

FINAL SIGNS  
-Y2- STA 13+75 TO -Y2- STA 26+00

Kimley»Horn

© 2025

200 S. TRYON ST. • CHARLOTTE, NC 28202

RIGHT-OF-WAY REV.

CONST. REV.

PROJECT REFERENCE NO.

1-5715

SHEET NO.

SIGN-33

APPROVED:

AJS

DATE:

5/19/26

SEAL

9/4/2026

DocuSigned by:  
Anthony J. Spacek

034207

ENGINEER

ANTHONY J. SPACEK

DOCUMENT NOT CONSIDERED FINAL  
UNLESS ALL SIGNATURES COMPLETED

NC GRID  
NAD 83 NA 2011

FINAL SIGNS  
-Y2- STA 37+00 TO -Y2- STA 40+77

K:\CHL\_PR\101036264 - 1-5715\Traffic\Signing\CADD\Signing Layout\Plans\Plan Sheets\Proposed Plan Sheets\1-5715\_rdy\_sgn\_33.dgn

8/3/2026