


PREPARED BY: Kimley»Horn  © 2020 421 FAYETTEVILLE STREET, SUITE 600 RALEIGH, NC 27601	<table border="1" style="width: 100%; border-collapse: collapse;"> <tr> <td style="width: 50%; text-align: center;"> PROJECT REFERENCE NO. <i>1-5715</i> </td> <td style="width: 50%; text-align: center;"> SHEET NO. <i>UC-15</i> </td> </tr> <tr> <td colspan="2" style="padding: 5px;"> DESIGNED BY: <i>MAS</i> </td> </tr> <tr> <td colspan="2" style="padding: 5px;"> DRAWN BY: <i>SCA</i> </td> </tr> <tr> <td colspan="2" style="padding: 5px;"> CHECKED BY: <i>SWJ</i> </td> </tr> <tr> <td colspan="2" style="padding: 5px;"> APPROVED BY: <i>MAS</i> </td> </tr> <tr> <td colspan="2" style="padding: 5px;"> REVISED: NORTH CAROLINA DEPARTMENT OF TRANSPORTATION </td> </tr> <tr> <td colspan="2" style="padding: 5px;"> UTILITIES ENGINEERING SEC. PHONE: (919) 707-6690 FAX: (919) 250-4151 </td> </tr> </table>	PROJECT REFERENCE NO. <i>1-5715</i>	SHEET NO. <i>UC-15</i>	DESIGNED BY: <i>MAS</i>		DRAWN BY: <i>SCA</i>		CHECKED BY: <i>SWJ</i>		APPROVED BY: <i>MAS</i>		REVISED: NORTH CAROLINA DEPARTMENT OF TRANSPORTATION		UTILITIES ENGINEERING SEC. PHONE: (919) 707-6690 FAX: (919) 250-4151	
PROJECT REFERENCE NO. <i>1-5715</i>	SHEET NO. <i>UC-15</i>														
DESIGNED BY: <i>MAS</i>															
DRAWN BY: <i>SCA</i>															
CHECKED BY: <i>SWJ</i>															
APPROVED BY: <i>MAS</i>															
REVISED: NORTH CAROLINA DEPARTMENT OF TRANSPORTATION															
UTILITIES ENGINEERING SEC. PHONE: (919) 707-6690 FAX: (919) 250-4151															

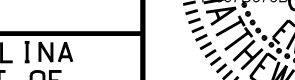














































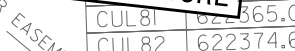

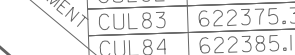

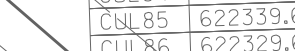

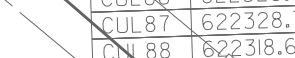

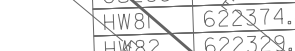








































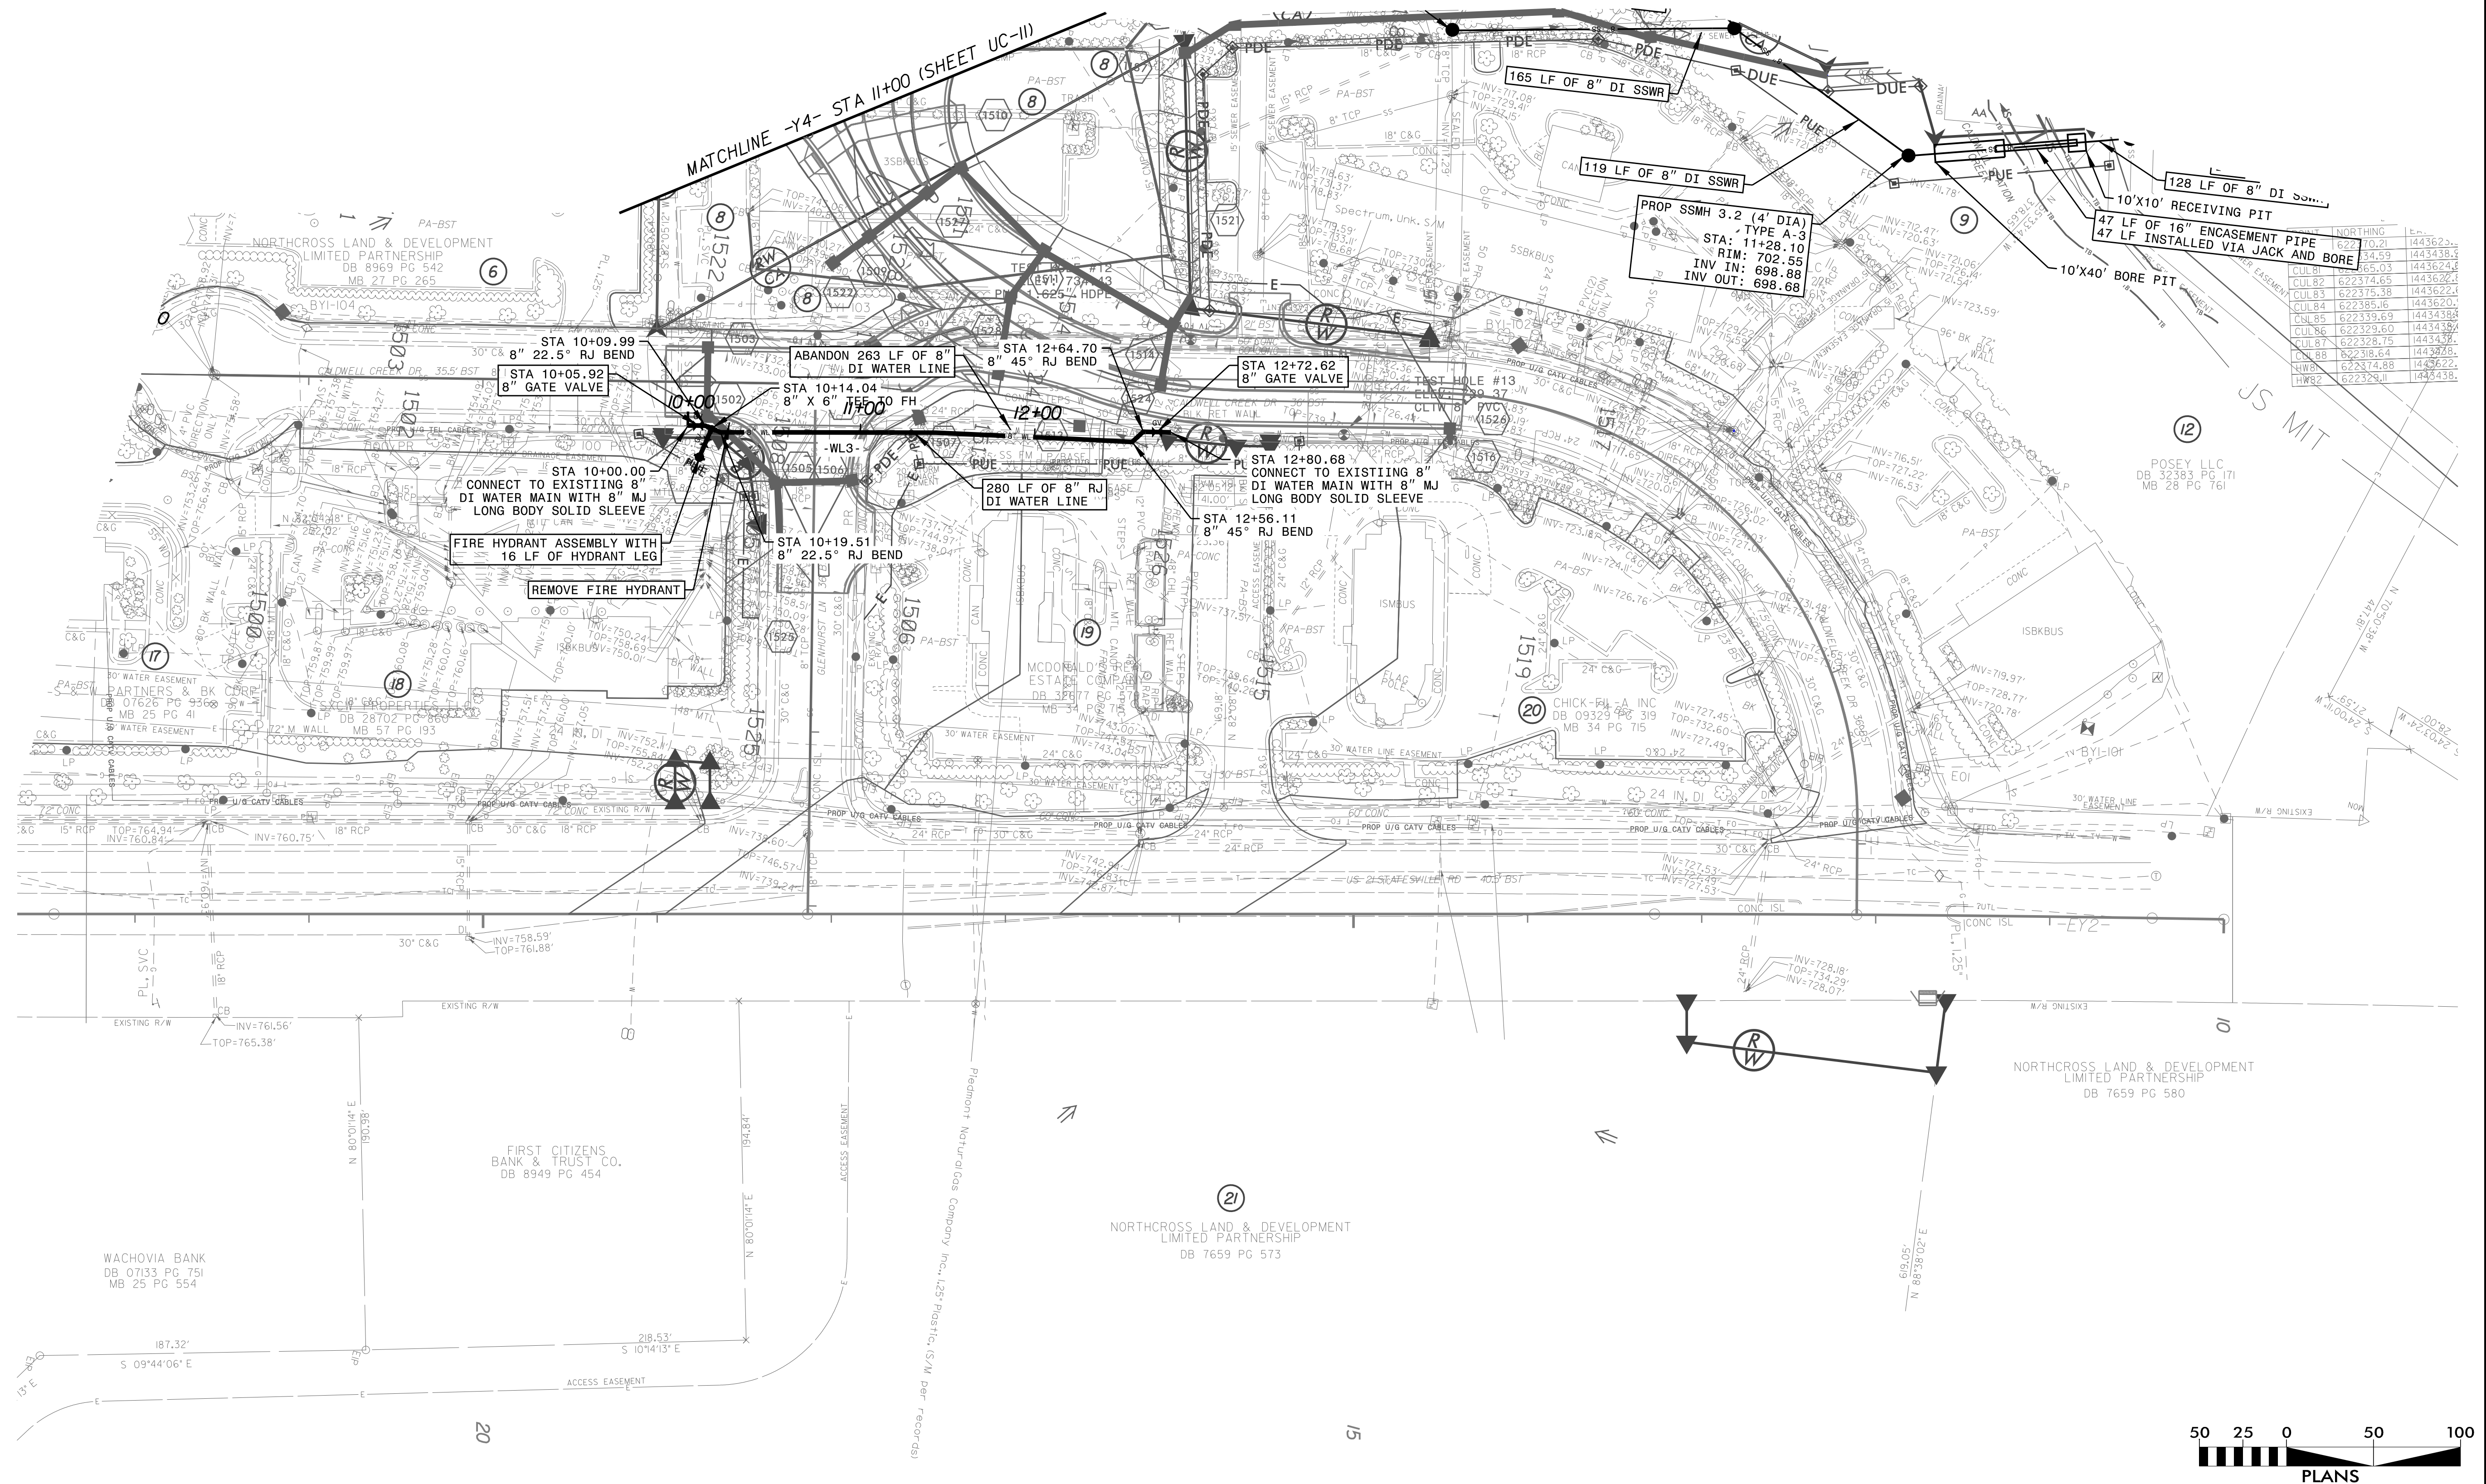


5/14/99

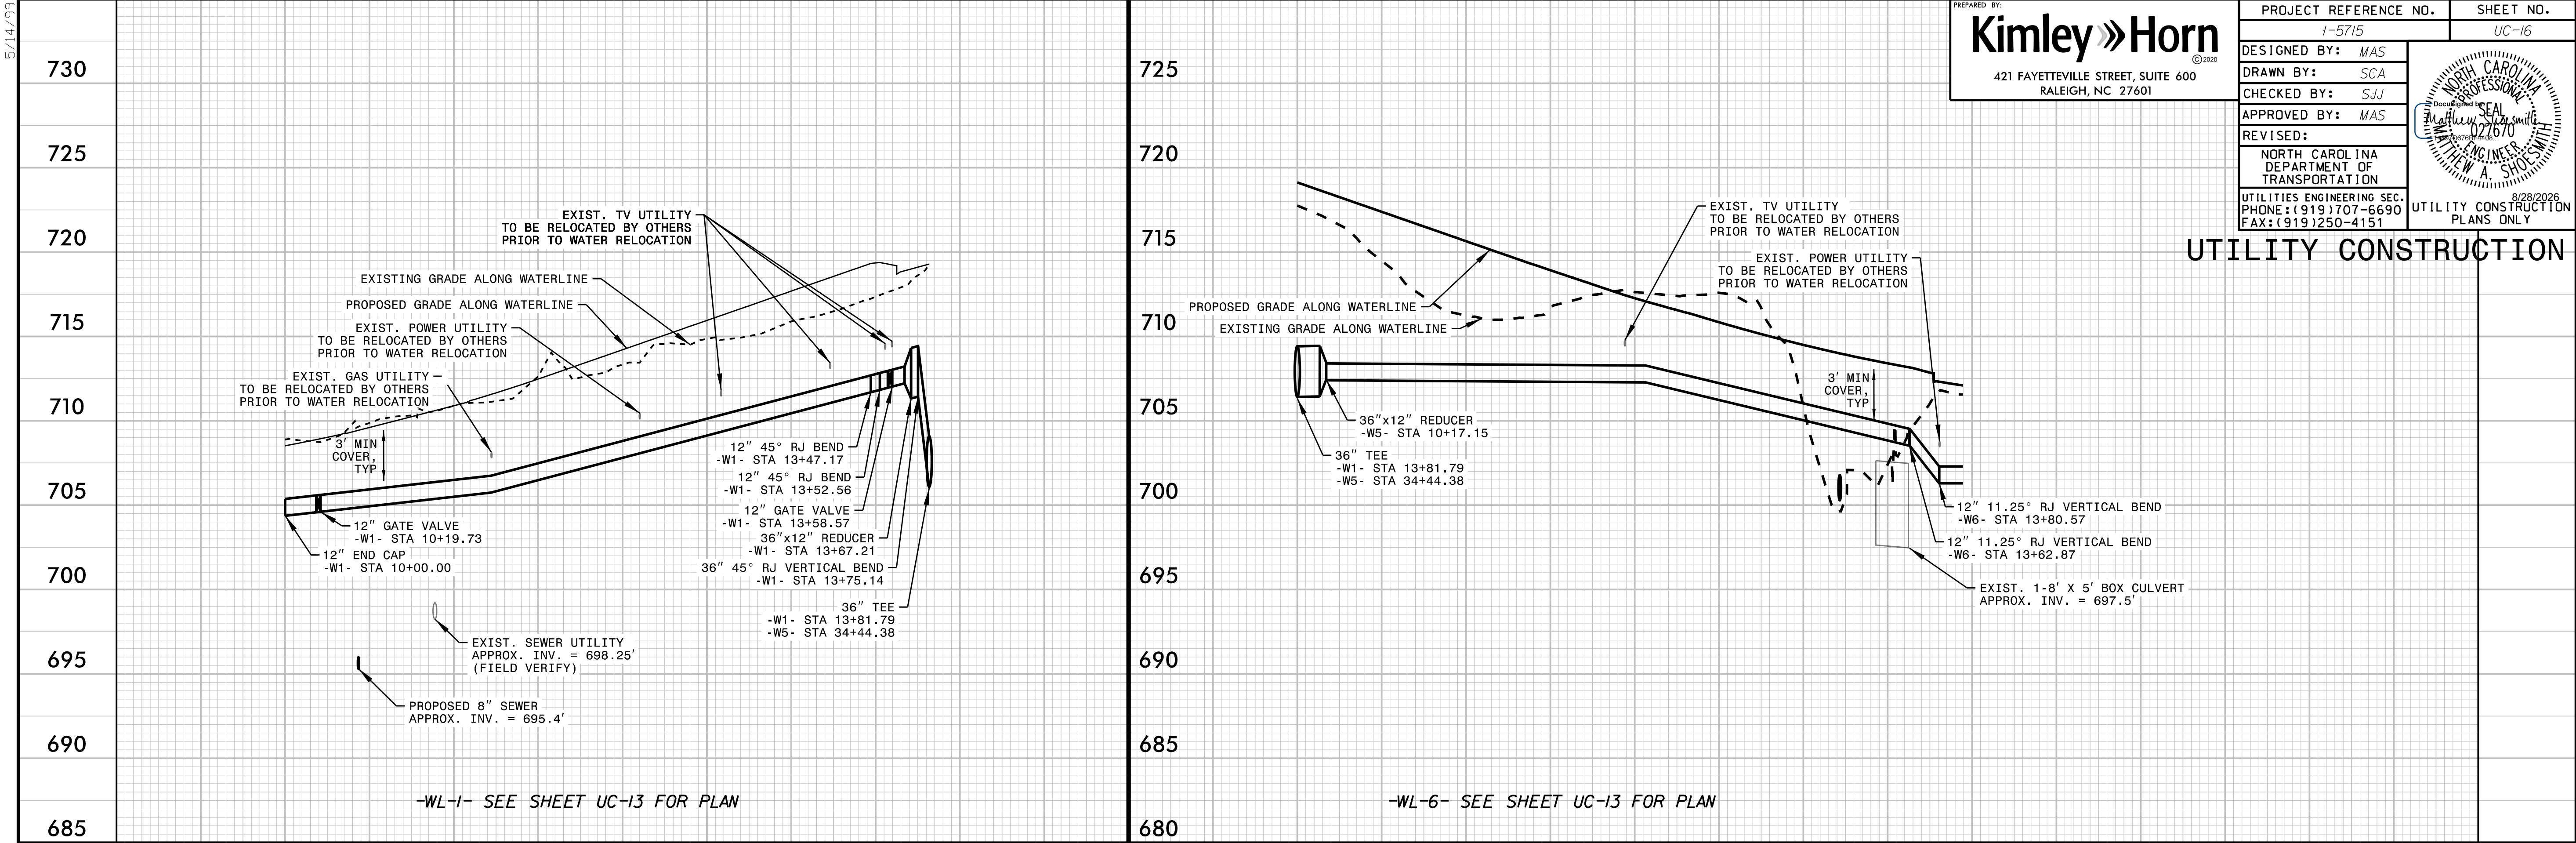


8/27/2026

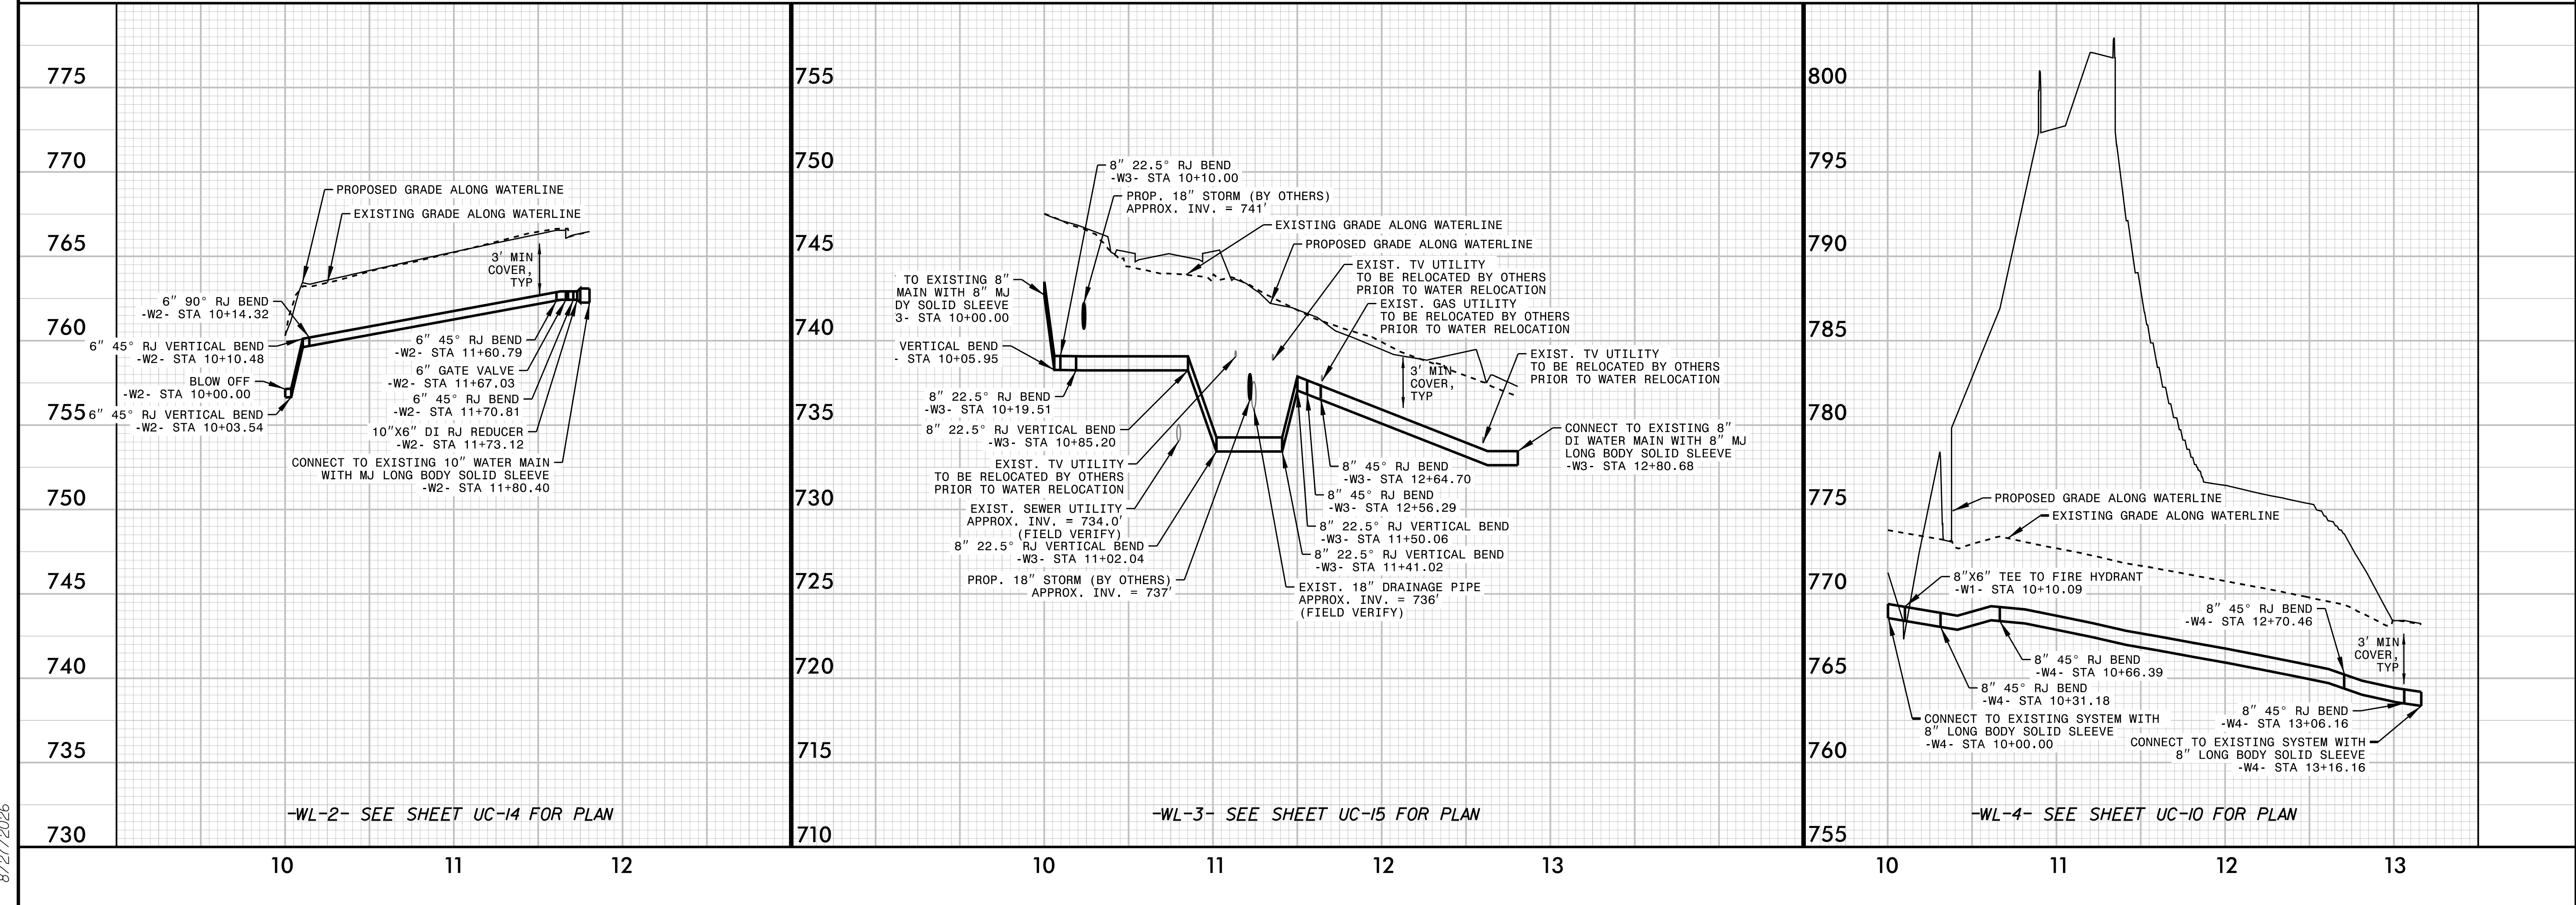

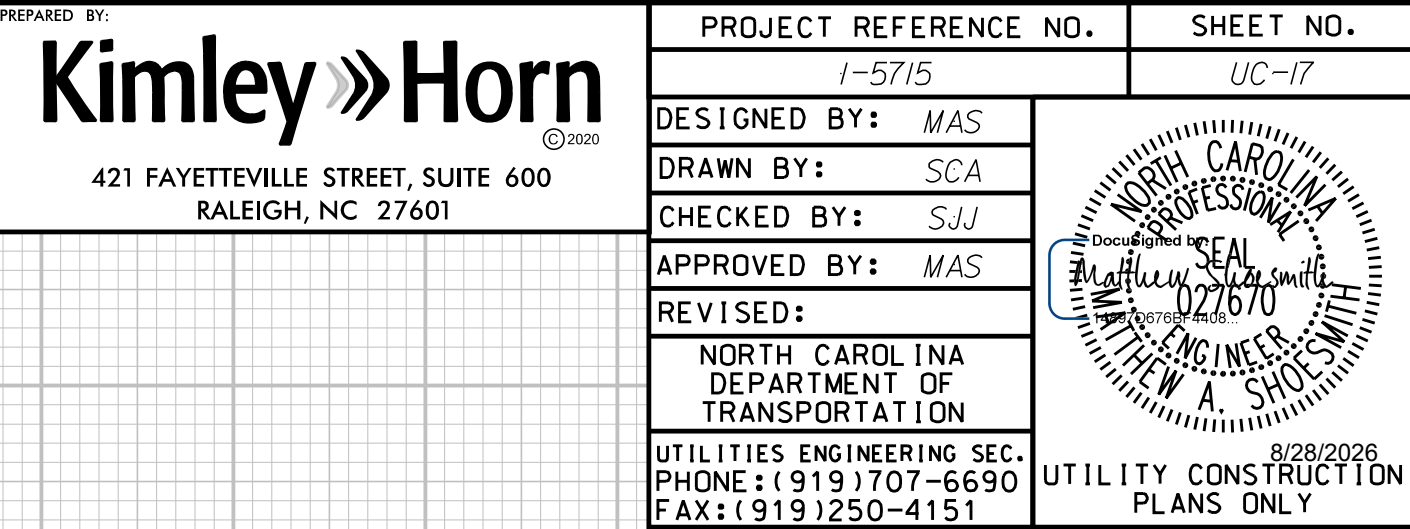

REVISIONS

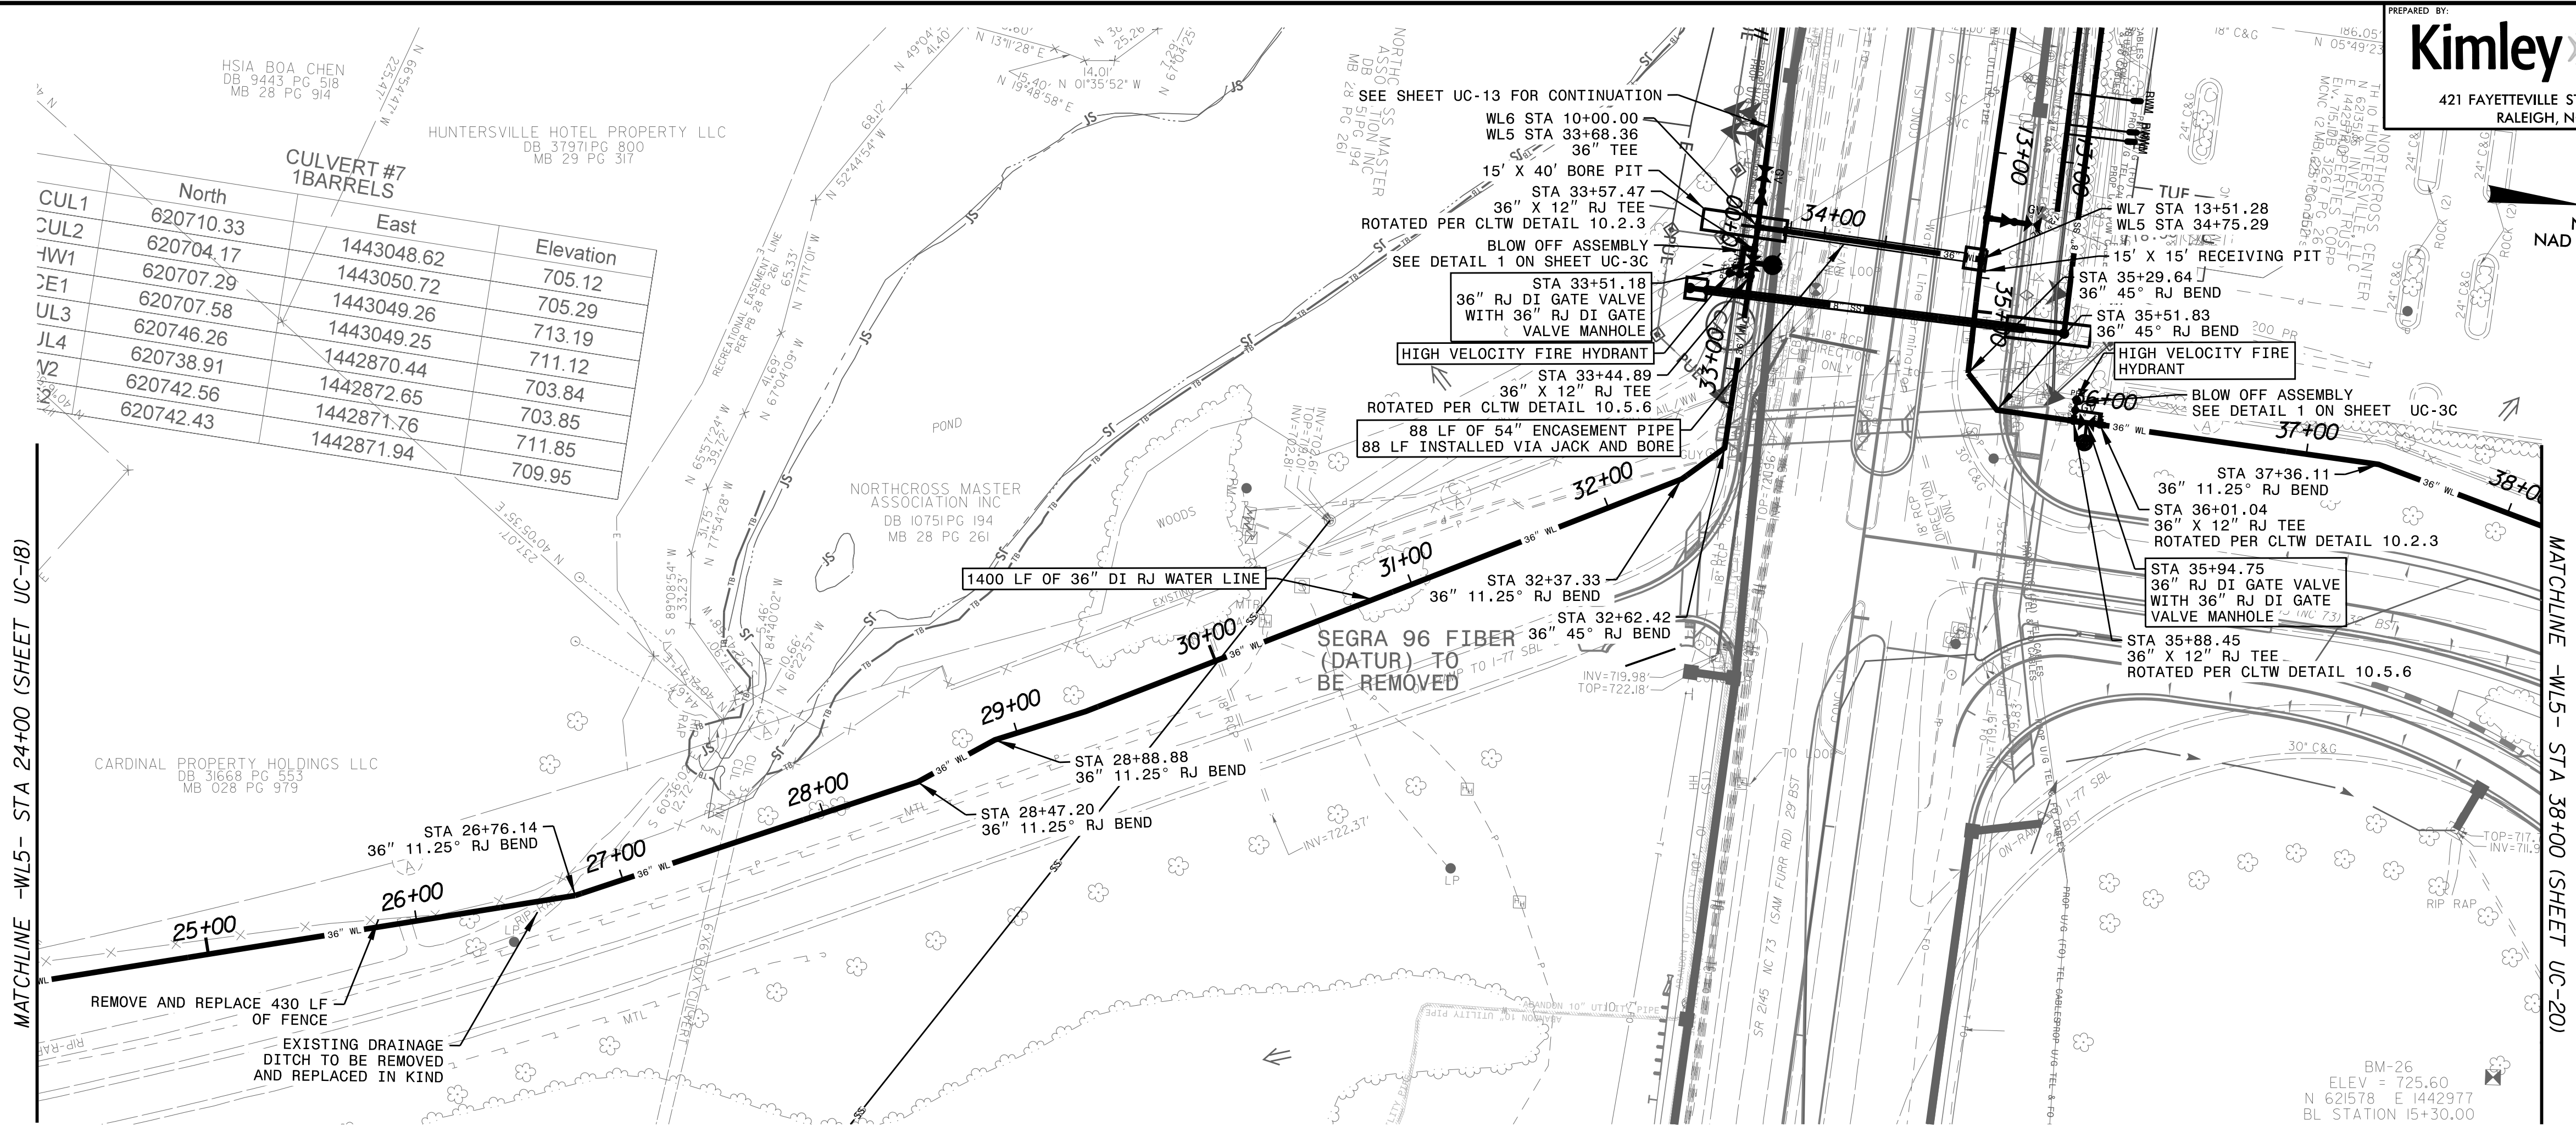

PROJECT REFERENCE NO.
1-5715

SHEET NO.
UC-19

DESIGNED BY: MAS

DRAWN BY: SCA

CHECKED BY: SJJ

APPROVED BY: MAS

REVISED:


North Carolina
Professional
Seal
Matthew A. Smith
14000
02/26/2026

UTILITY CONSTRUCTION
PLANS ONLY


NORTH CAROLINA
DEPARTMENT OF
TRANSPORTATION

UTILITIES ENGINEERING SEC.
PHONE: (919) 707-6690
FAX: (919) 250-4151

UTILITY CONSTRUCTION

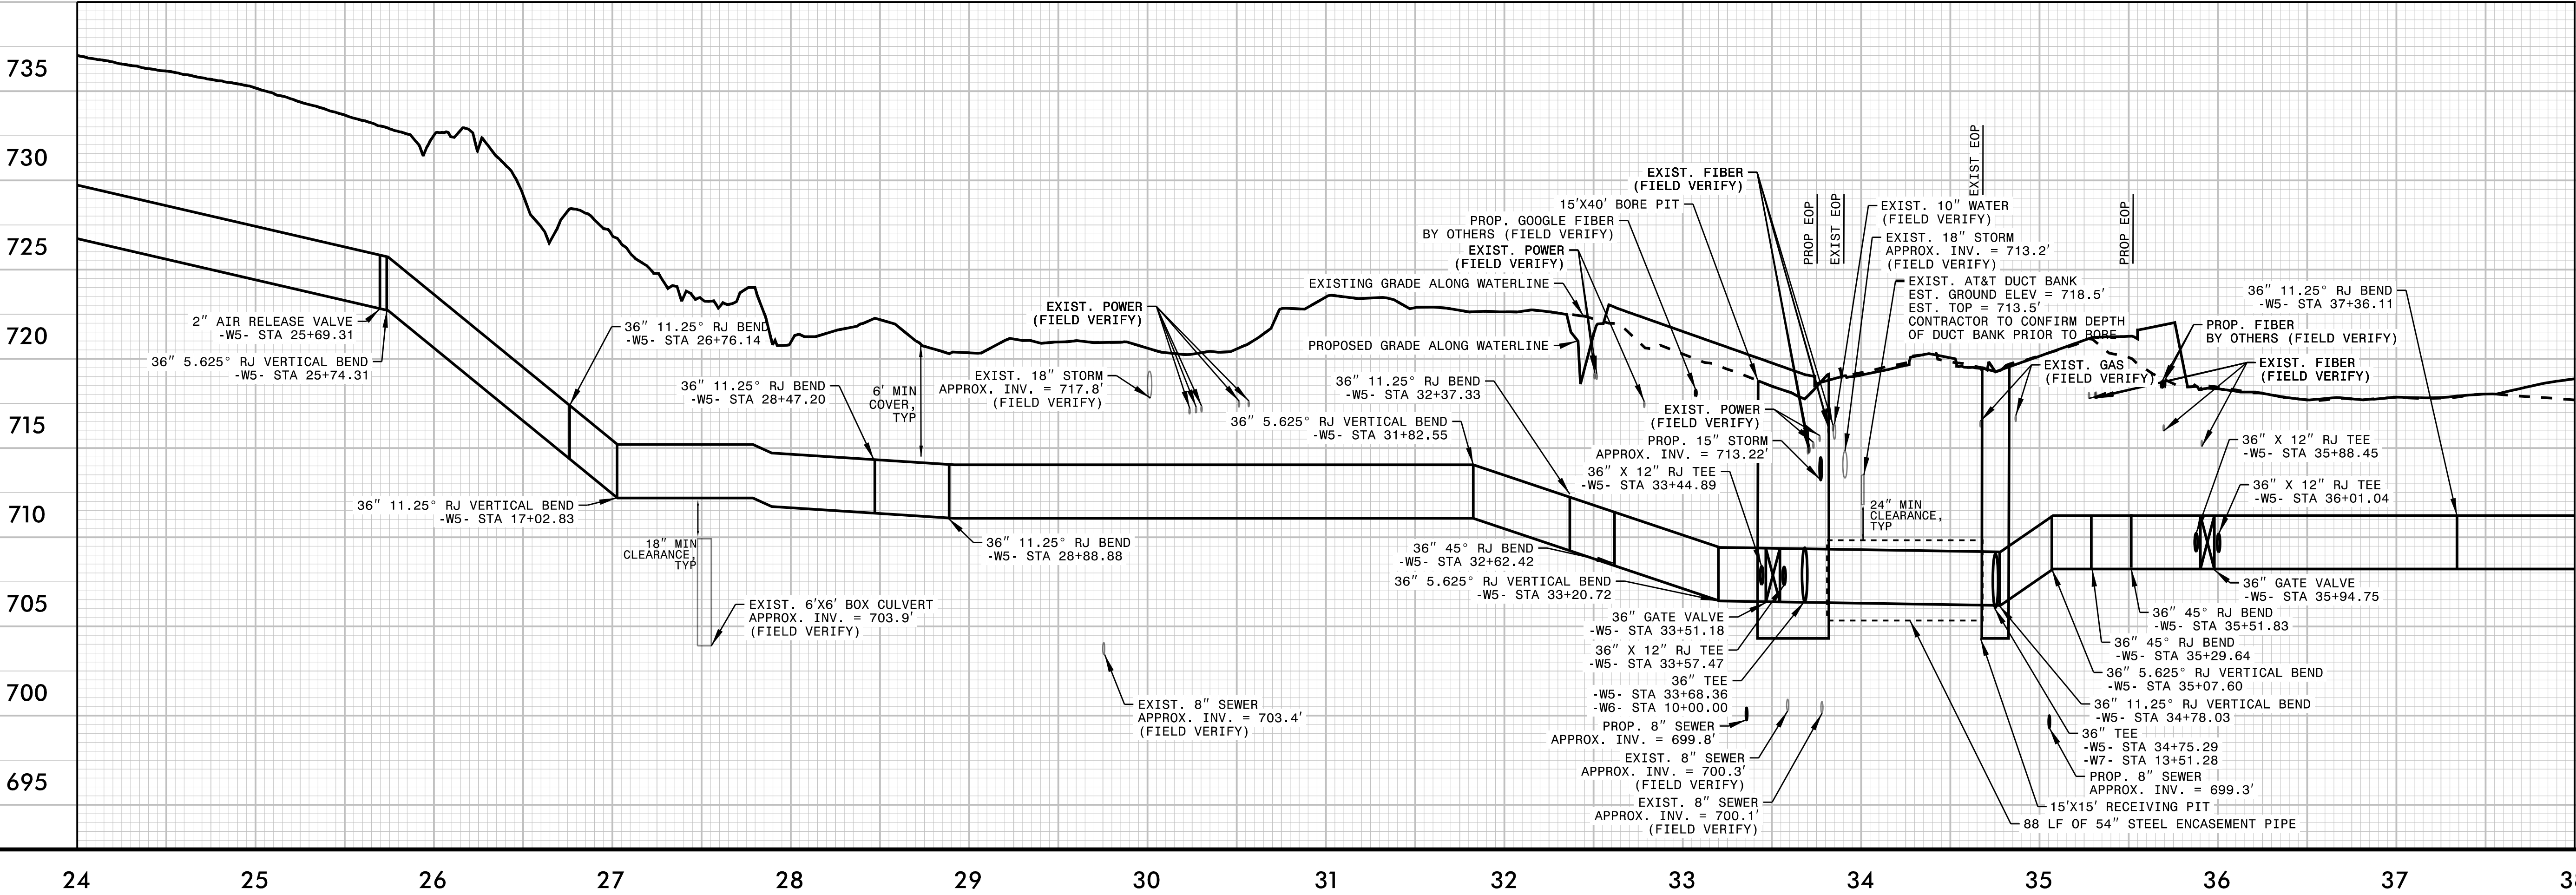

9/2/2026

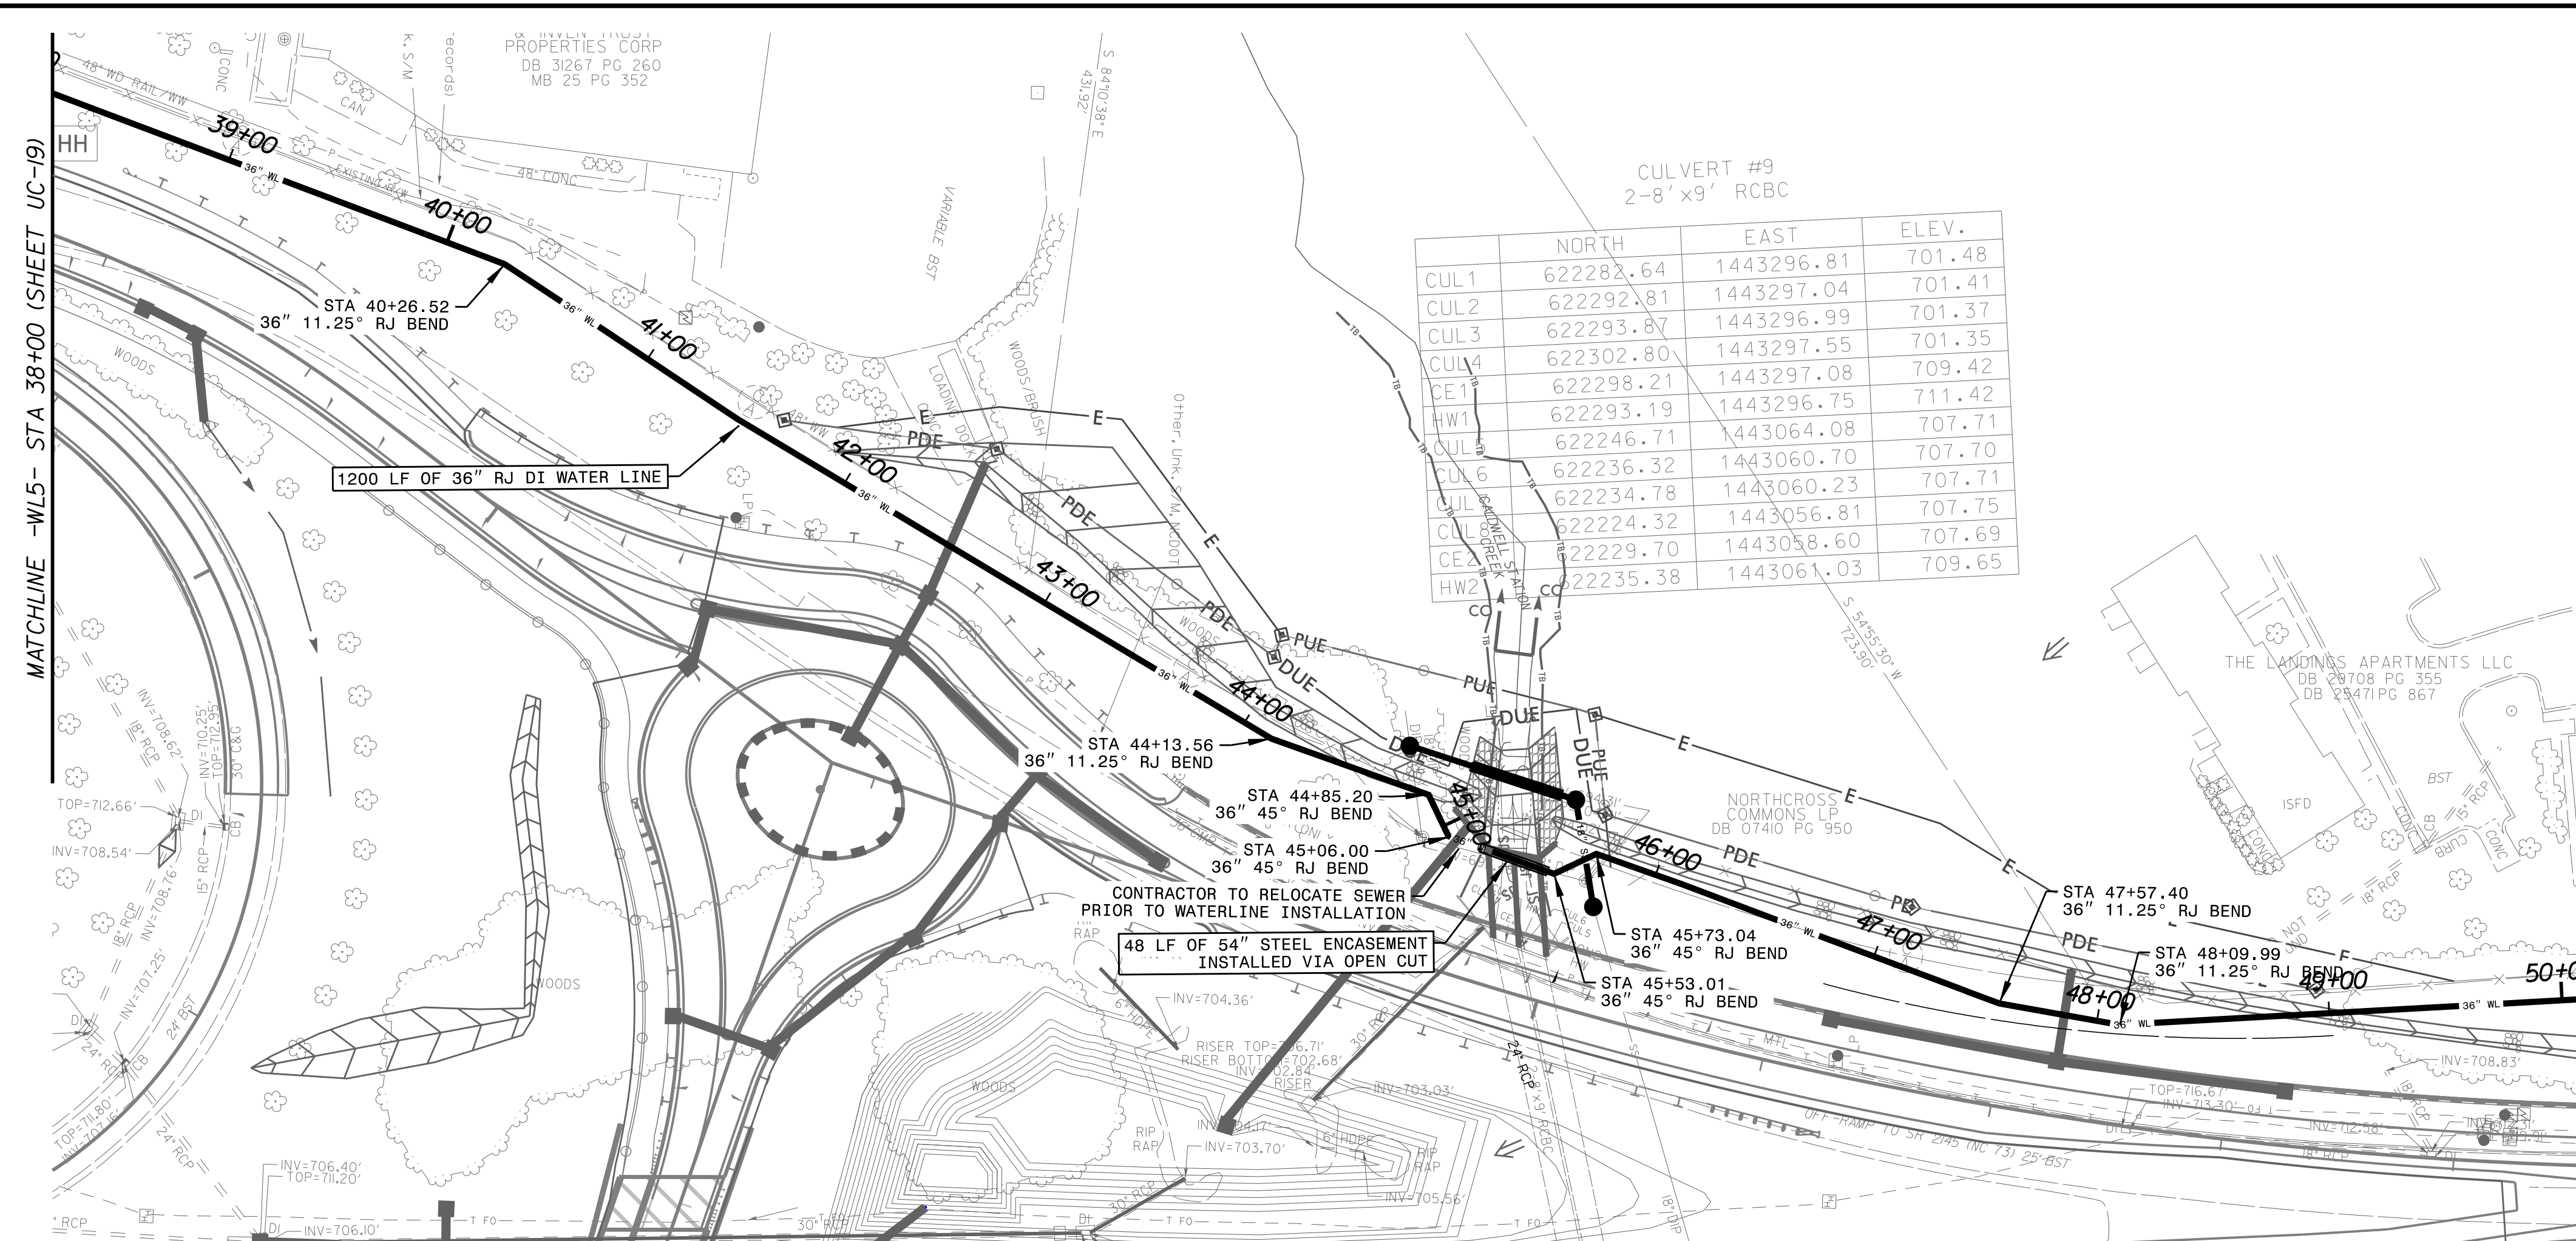


	NORTH	EAST	ELEV.
CUL1	622282.64	1443296.81	701.48
CUL2	622292.81	1443297.04	701.41
CUL3	622293.87	1443296.99	701.37
CUL4	622302.80	1443297.55	701.35
CE1	622298.21	1443297.08	709.42
HW1	622293.19	1443296.75	711.42
CUL5	622246.71	1443064.08	707.71
CUL6	622236.32	1443060.70	707.70
CUL7	622234.78	1443060.23	707.71
CUL8	622224.32	1443056.81	707.75
CE2	622239.70	1443058.60	707.69
CUL9	622235.38	1443061.03	709.65

PREPARED BY:	
--------------	--

Kimley»Horn

421 FAYETTEVILLE STREET, SUITE 600
RALEIGH, NC 27601

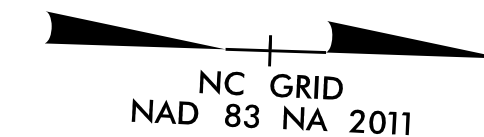

PROJECT REFERENCE NO

1-5715

DESIGNED BY: MAS

DRAWN BY: SCA

CHECKED BY: S/L

CHECKED BY:	306
APPROVED BY:	1148

APPROVED BY: MAS

REVISÉD:

NORTH CAROLINA
DEPARTMENT OF

DEPARTMENT OF
TRANSPORTATION

UTILITIES ENGINEERING
PHONE: (818) 397-6000


PHONE: (919) 707-6600
FAX: (919) 250-4151

SHEET NO.

UC-20




UTILITY CONSTRUCTION

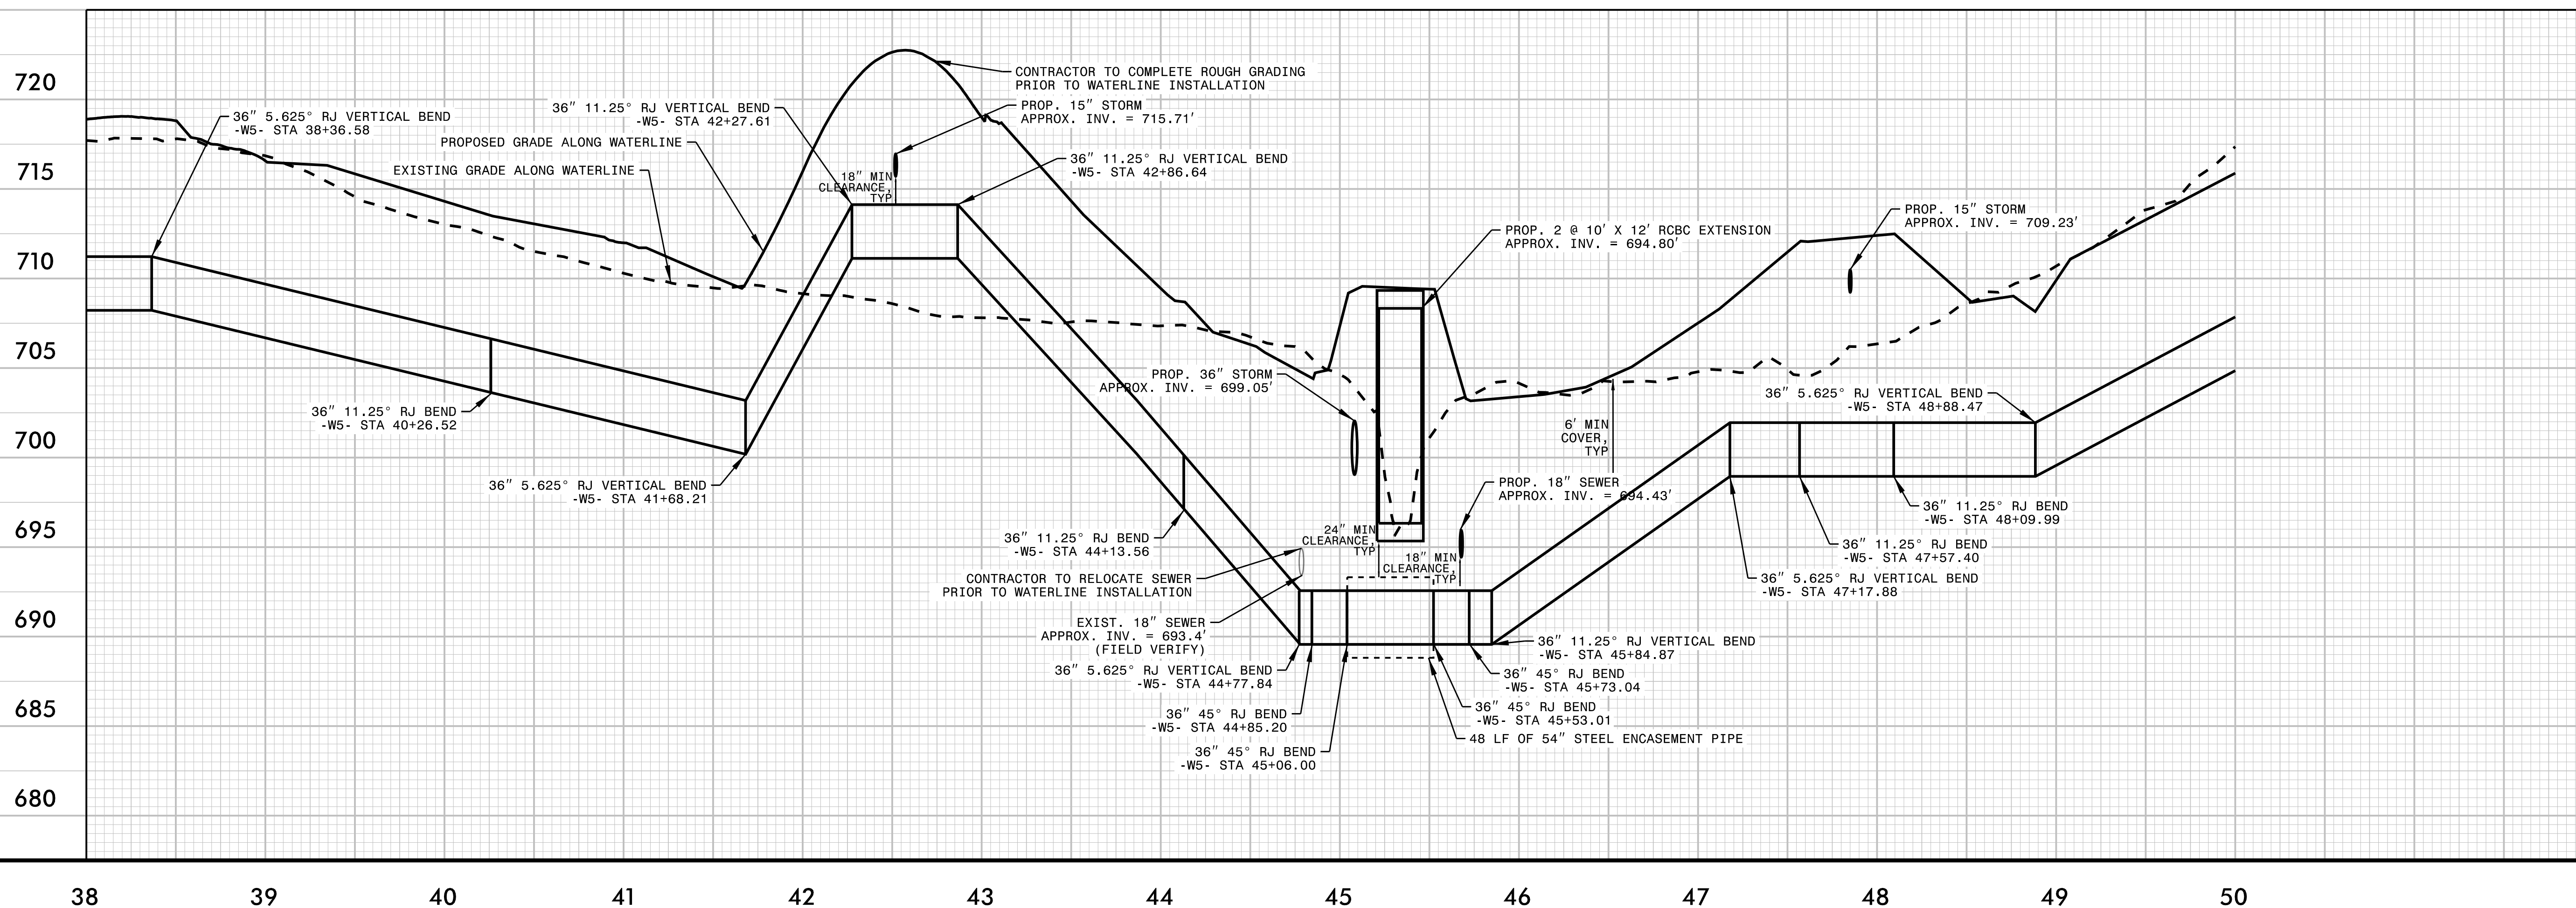

3/27/2026

REVISIONS

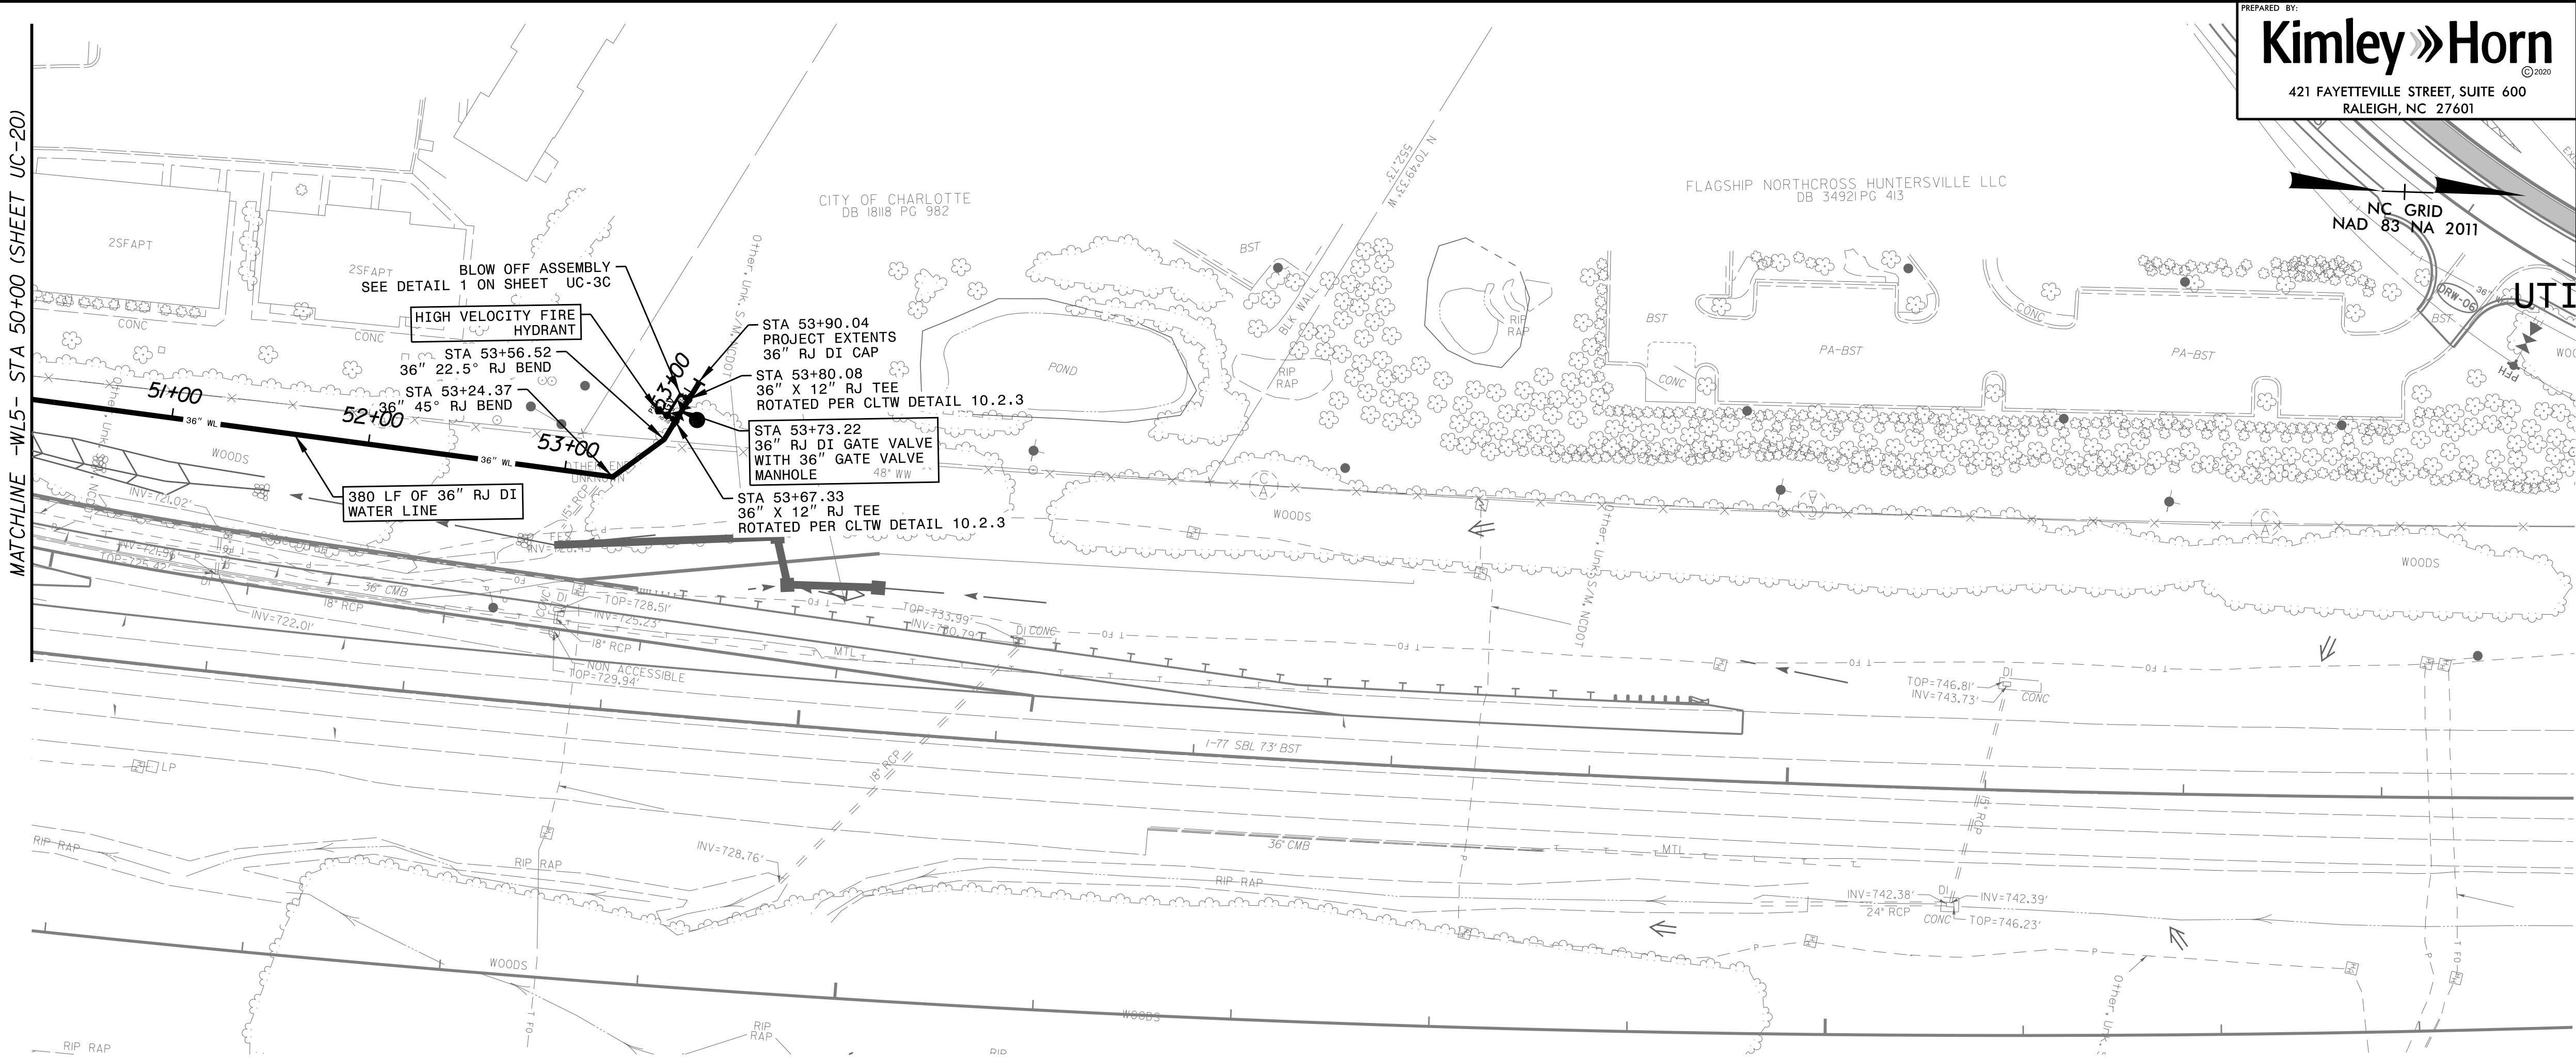

PREPARED BY:
Kimley»Horn
421 FAYETTEVILLE STREET, SUITE 600
RALEIGH, NC 27601

PROJECT REFERENCE NO.
1-5715

SHEET NO.
UC-21

DESIGNED BY: MAS

DRAWN BY: SCA

CHECKED BY: SJJ

APPROVED BY: MAS

REVISED:


NORTH CAROLINA PROFESSIONAL SEAL
8/28/2026
8/28/2026
UTILITY CONSTRUCTION PLANS ONLY

8/28/2026
UTILITY CONSTRUCTION PLANS ONLY

NORTH CAROLINA DEPARTMENT OF TRANSPORTATION

UTILITIES ENGINEERING SEC.
PHONE: (919) 707-6690
FAX: (919) 250-4151

UTILITY CONSTRUCTION

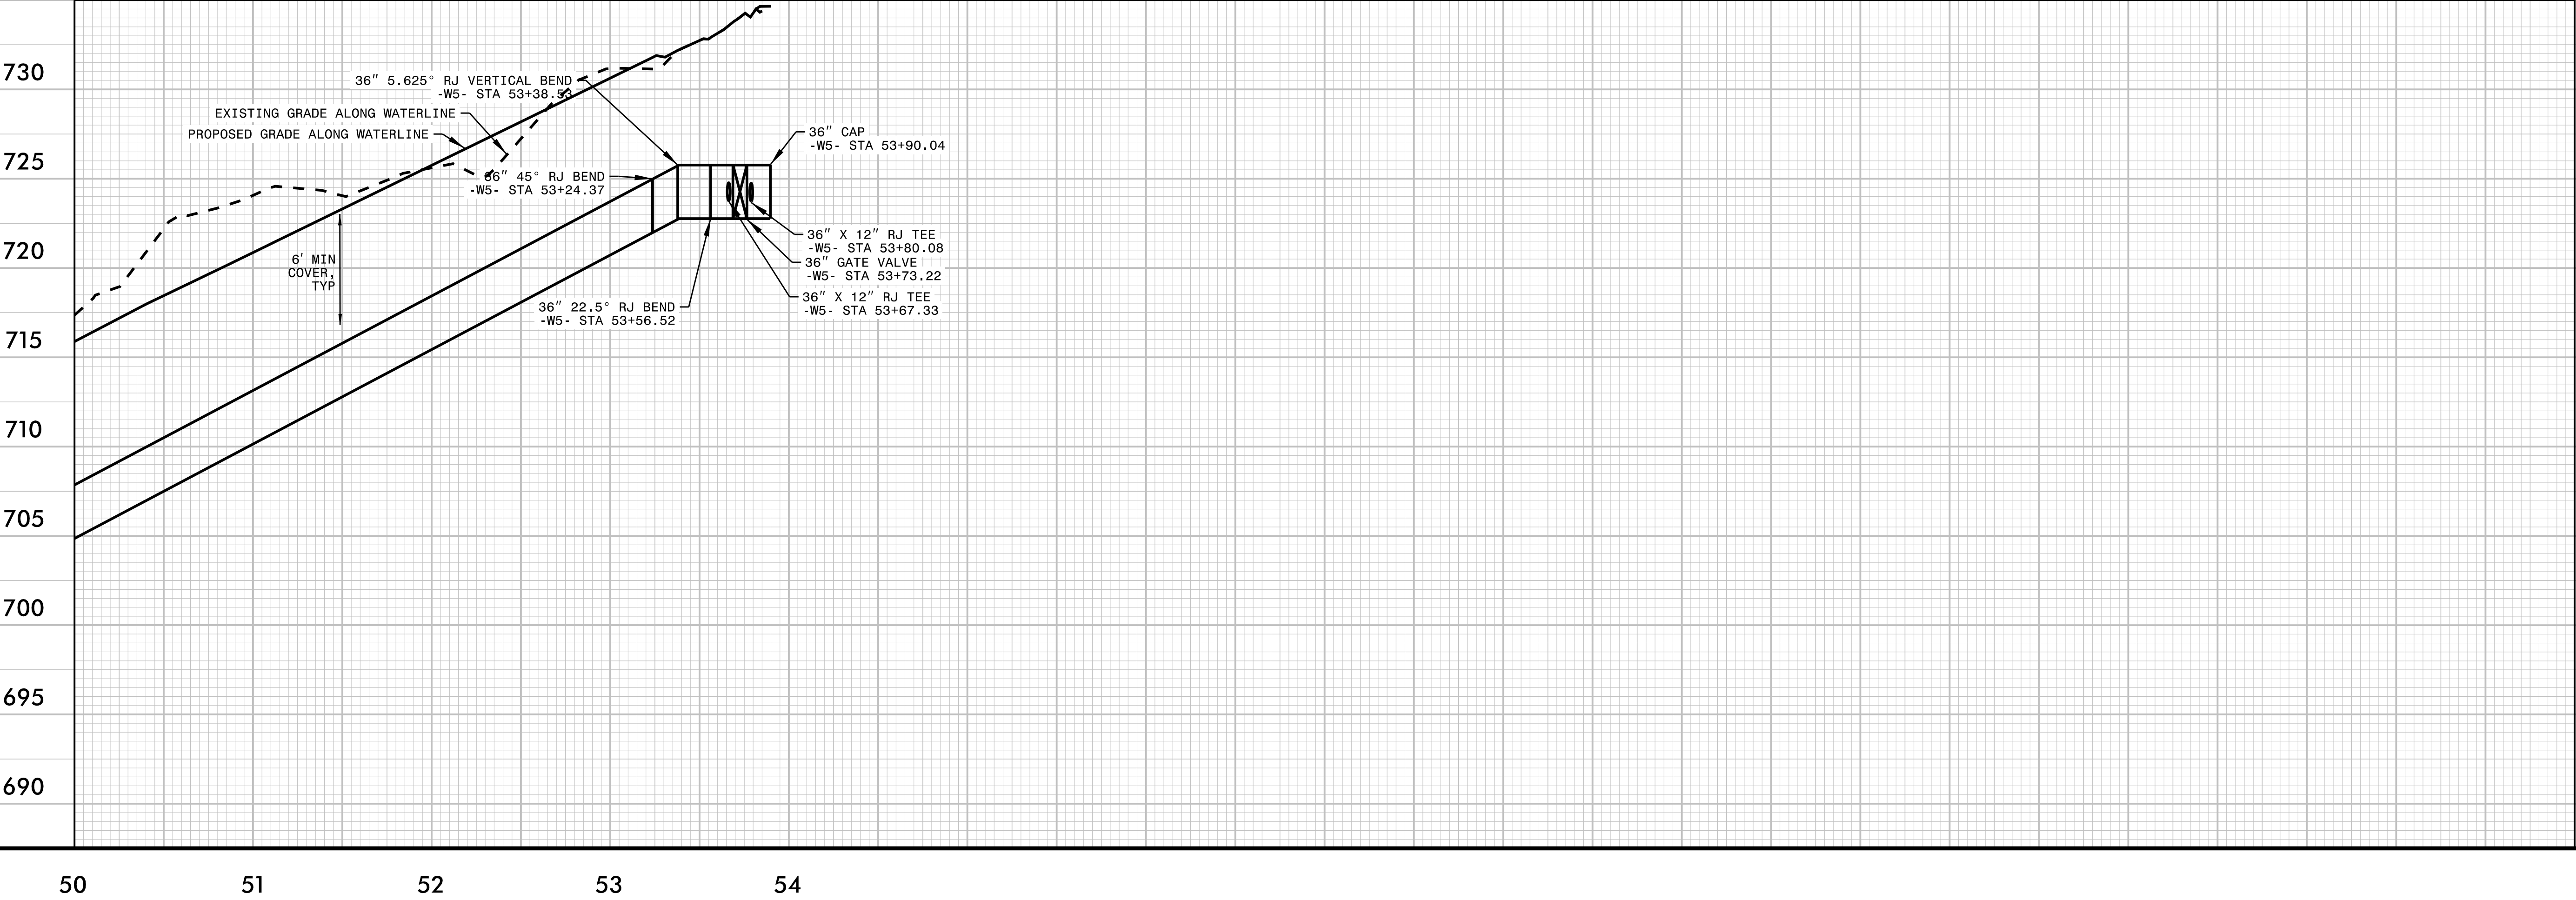

8/27/2026