
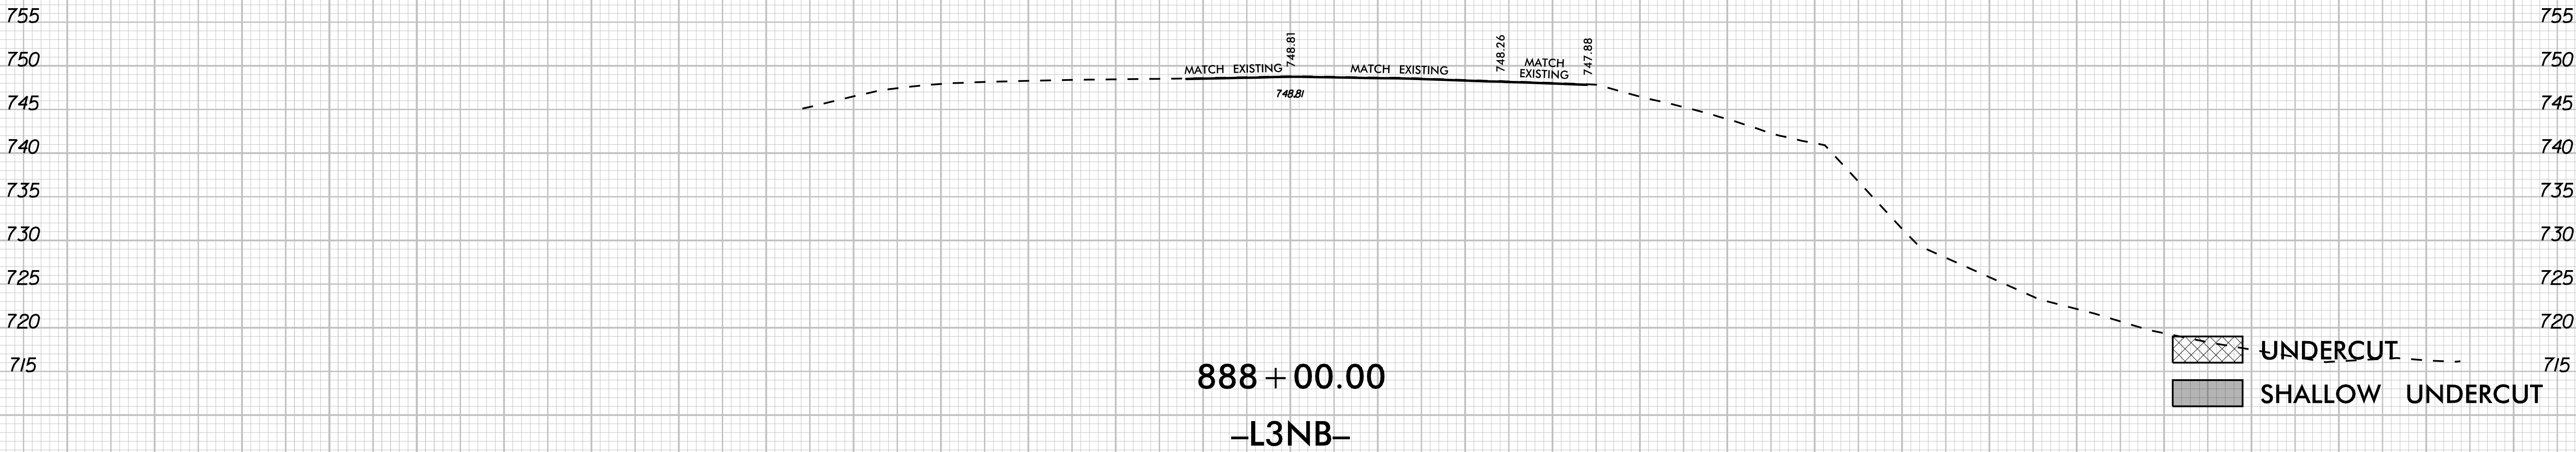
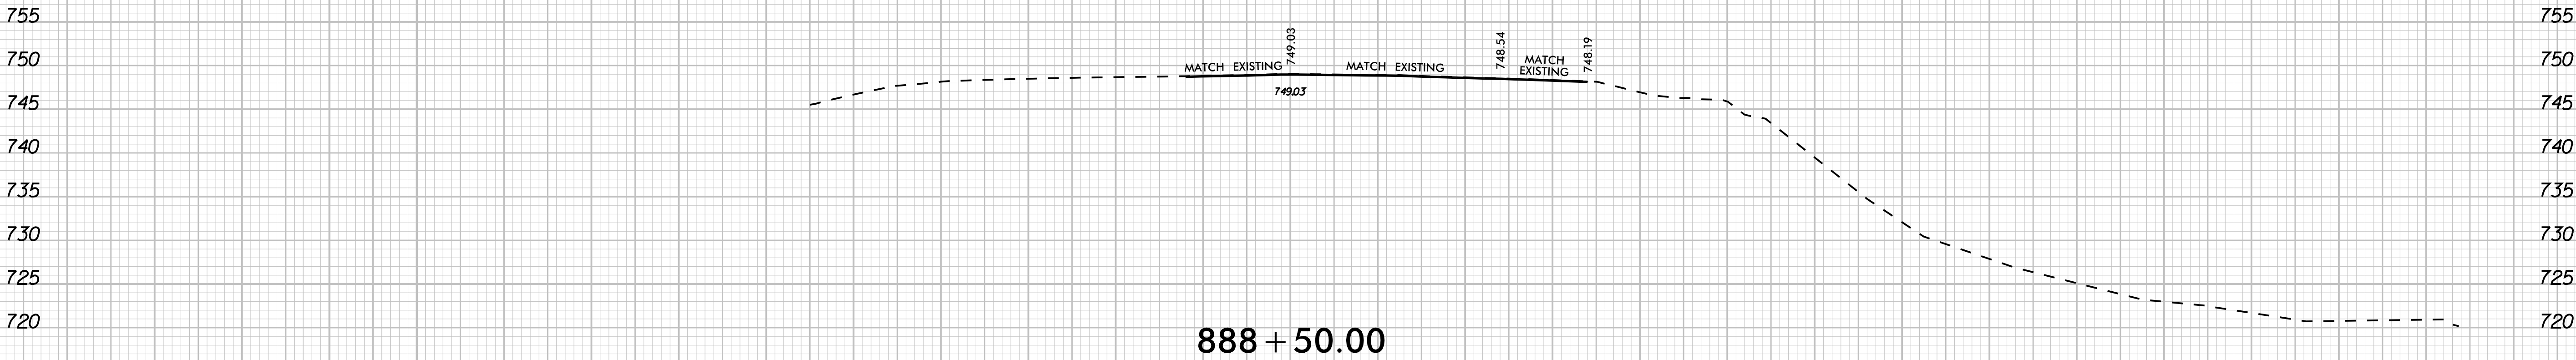






	UNDERCUT	705
	SHALLOW UNDERCUT	

-L3NB-

12/19/2025

1401301201101009080706050403020100102030405060708090100110120130140

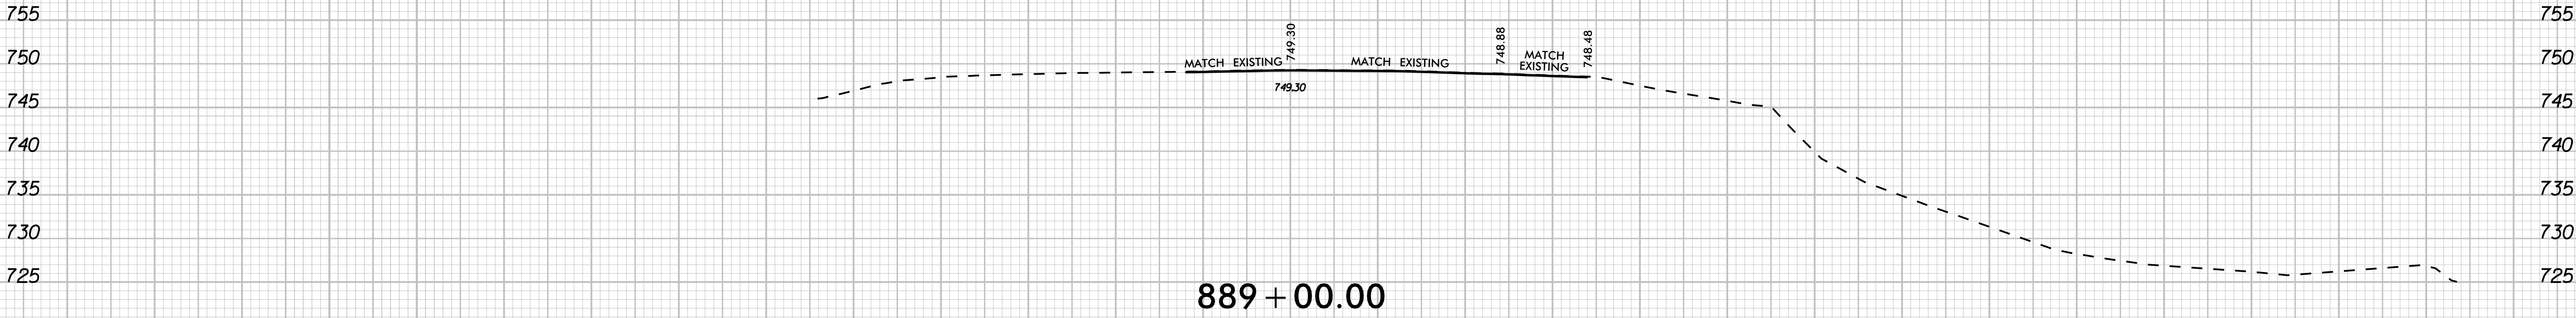


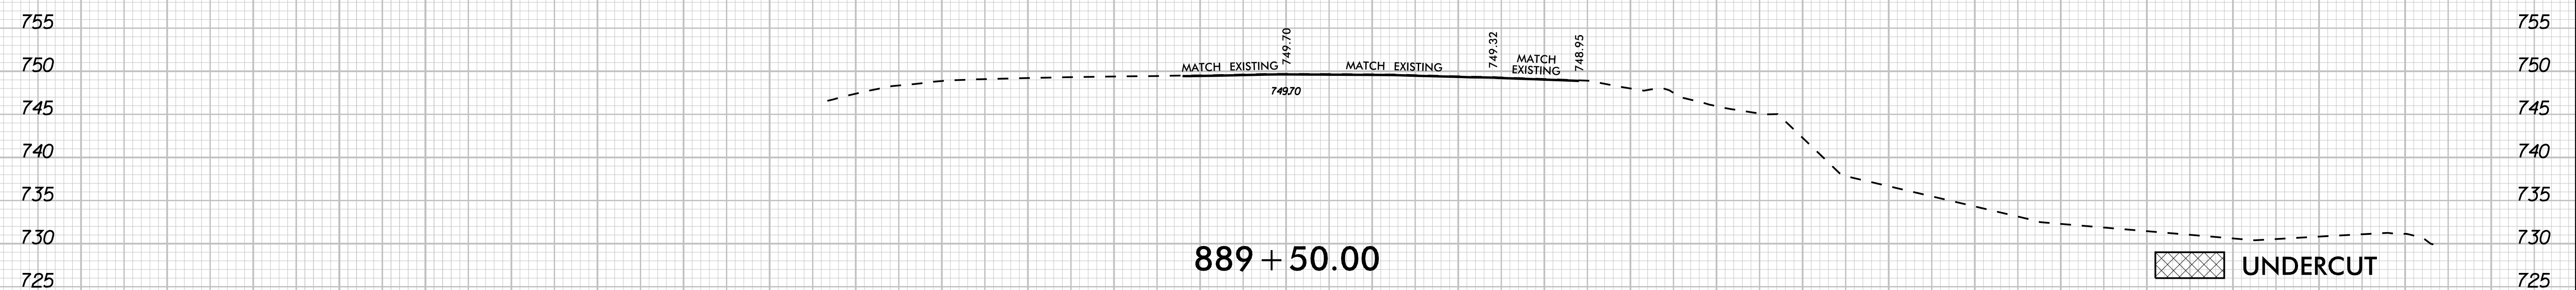
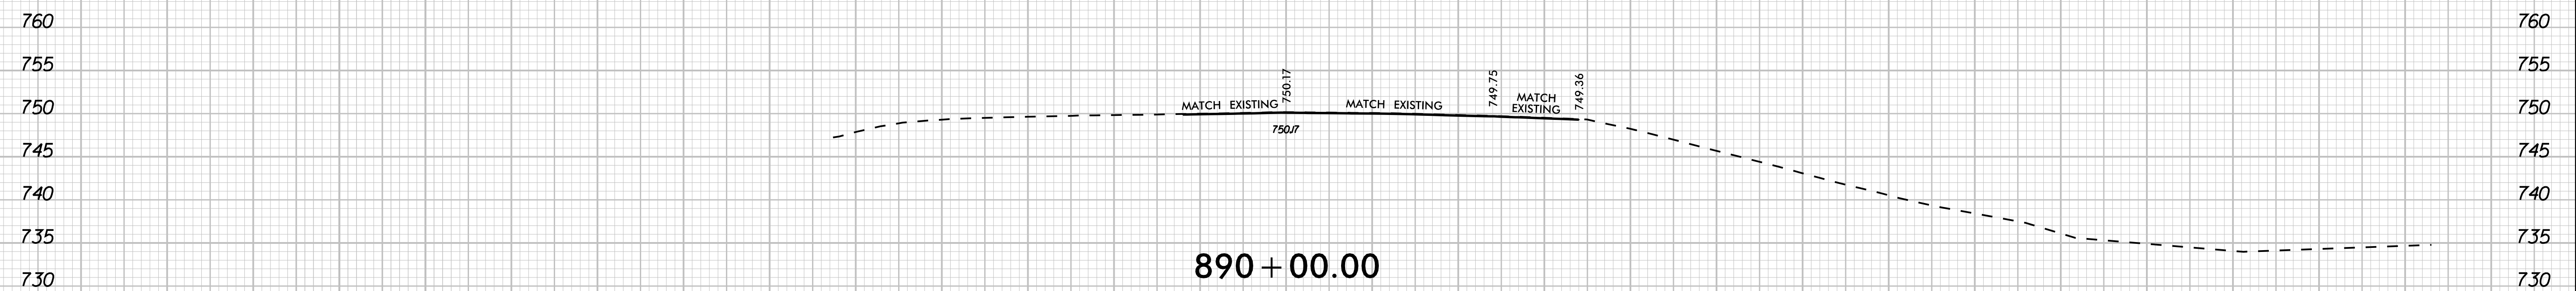
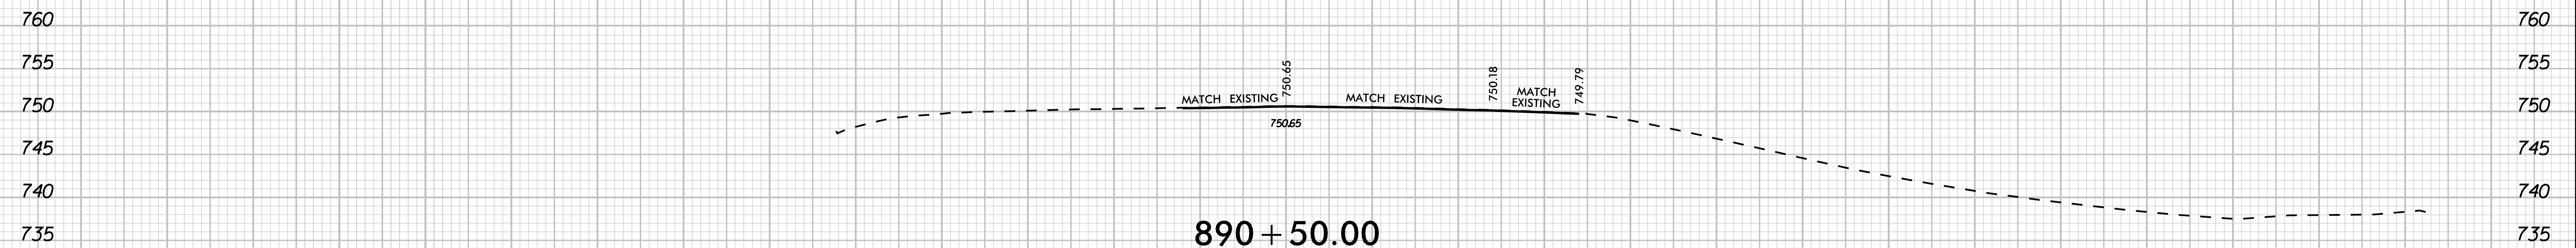
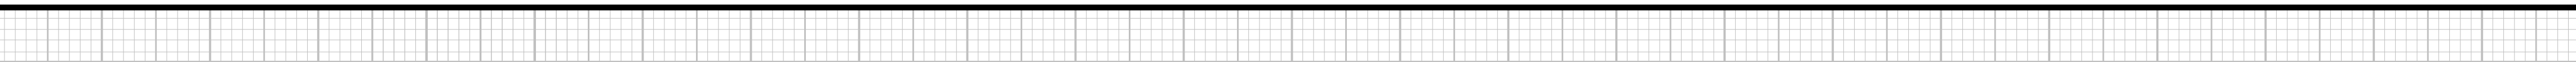


-L3NB-






 UNDERCUT

 SHALLOW UNDERCUT

12/19/2025

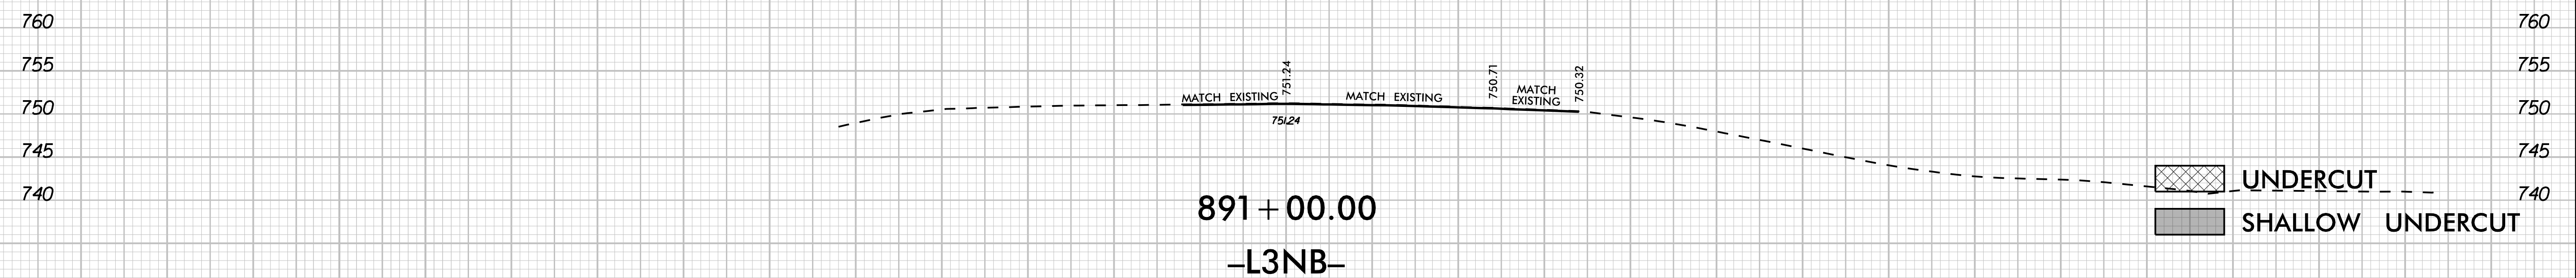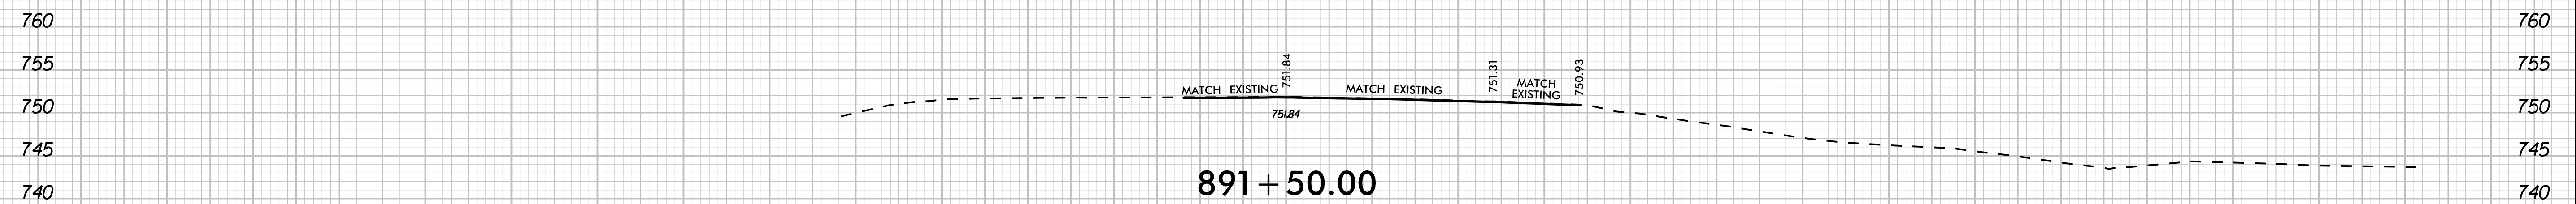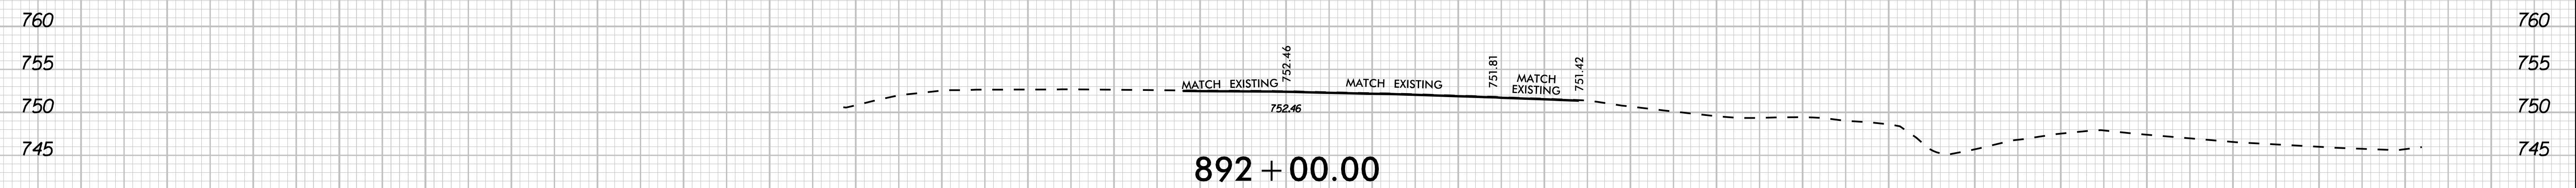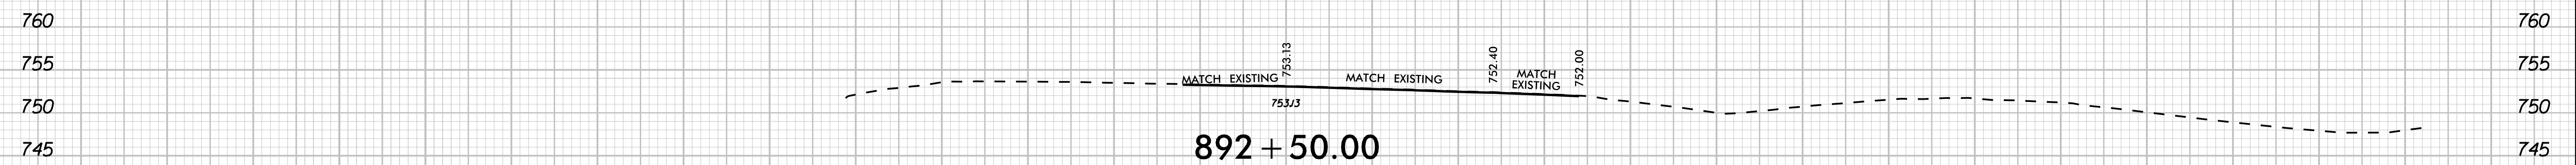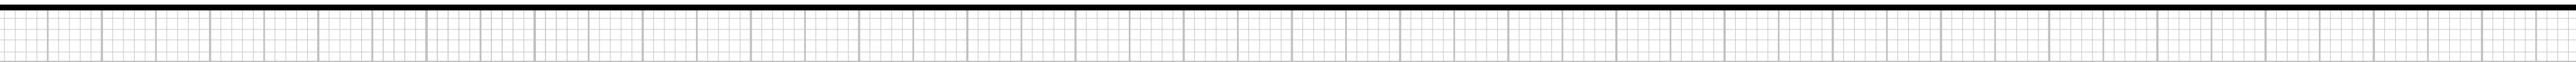





12/19/2025

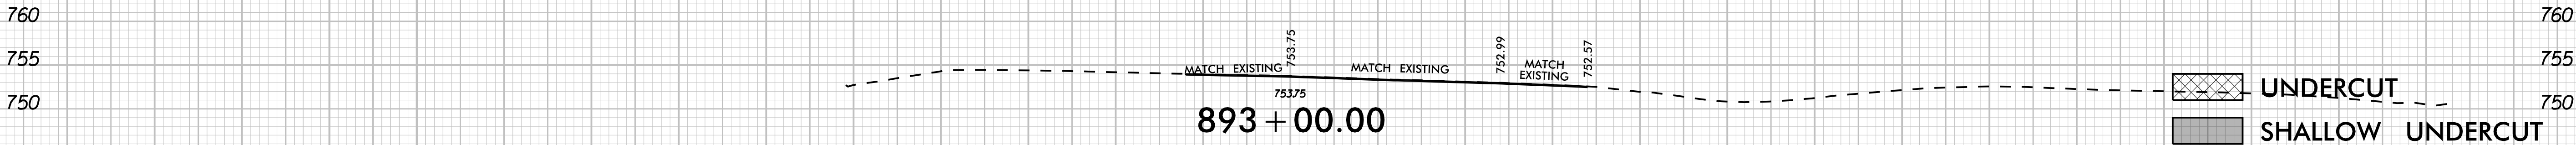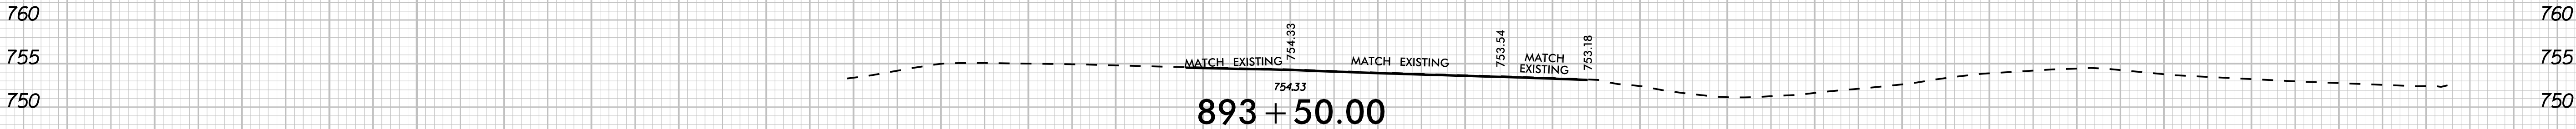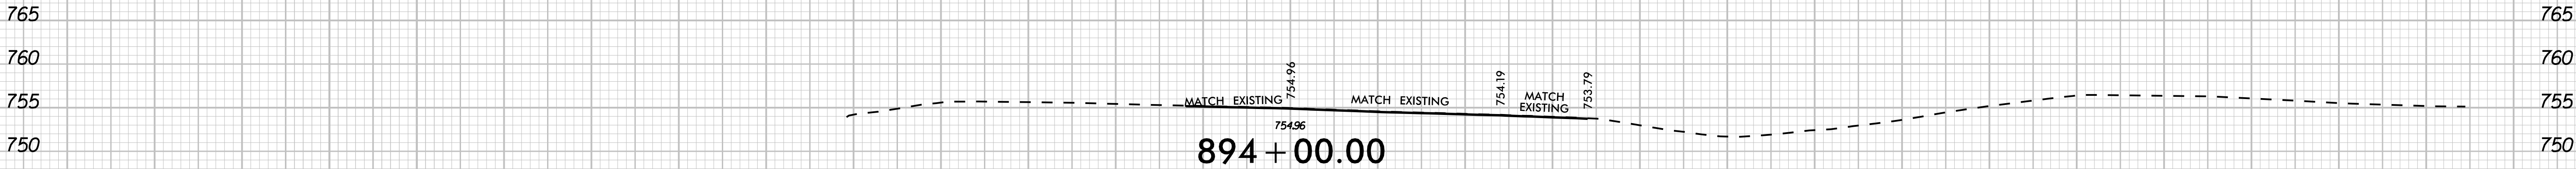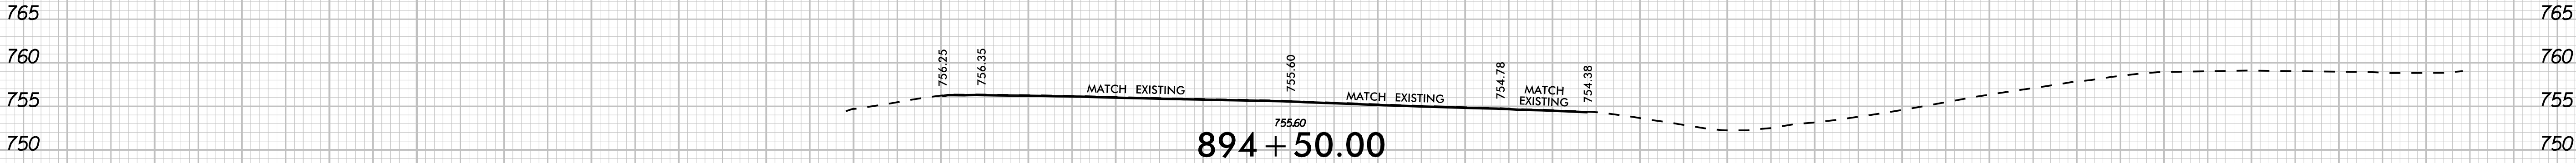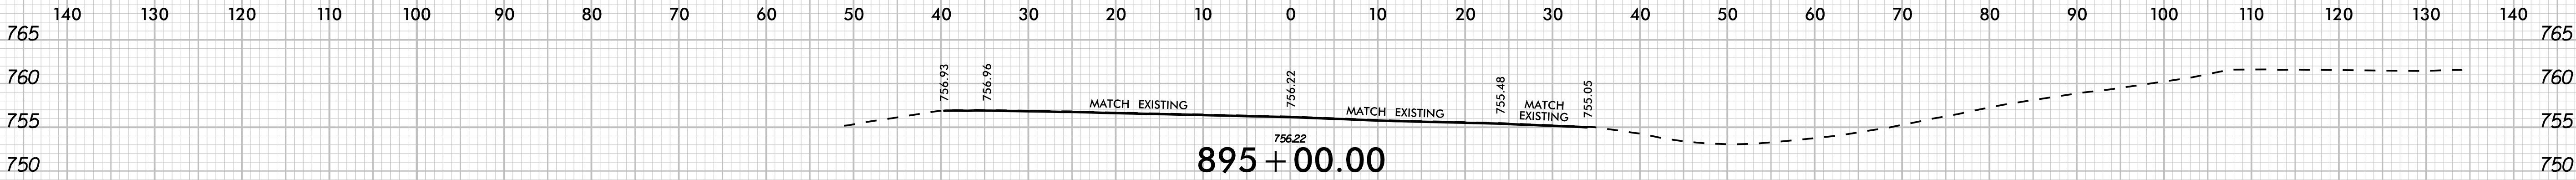

 UNDERCUT
 SHALLOW UNDERCUT

-L3NB-

1401301201101009080706050403020100102030405060708090100110120130140

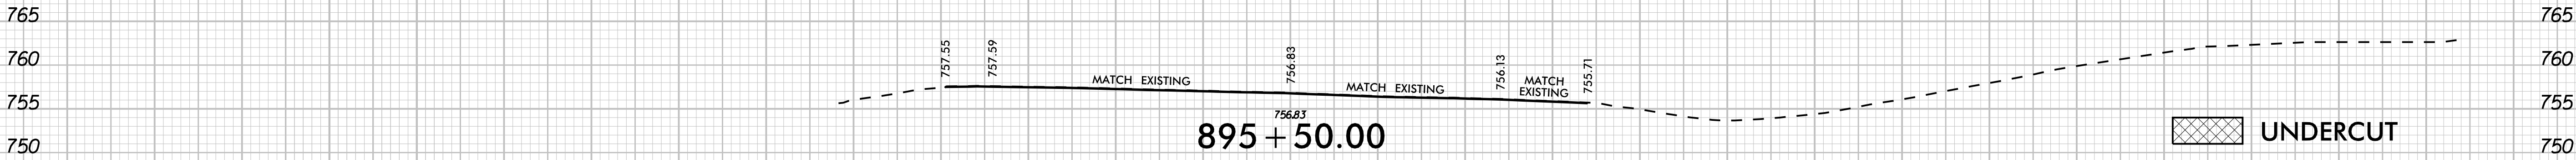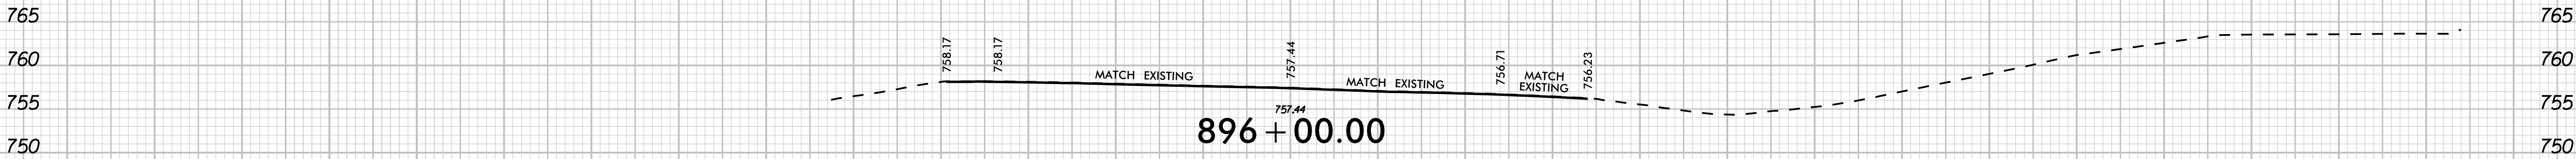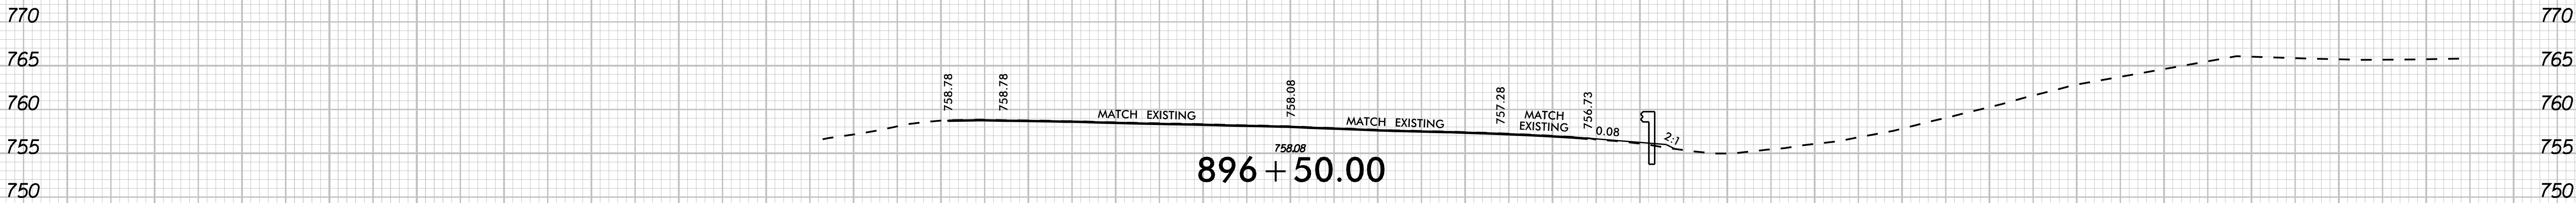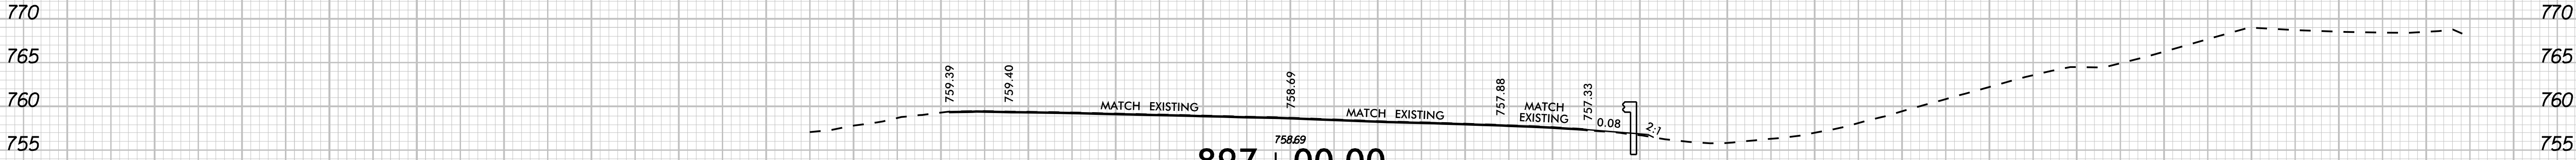


UNDERCUT





SHALLOW UNDERCUT

-L3NB-

1401301201101009080706050403020100102030405060708090100110120130140

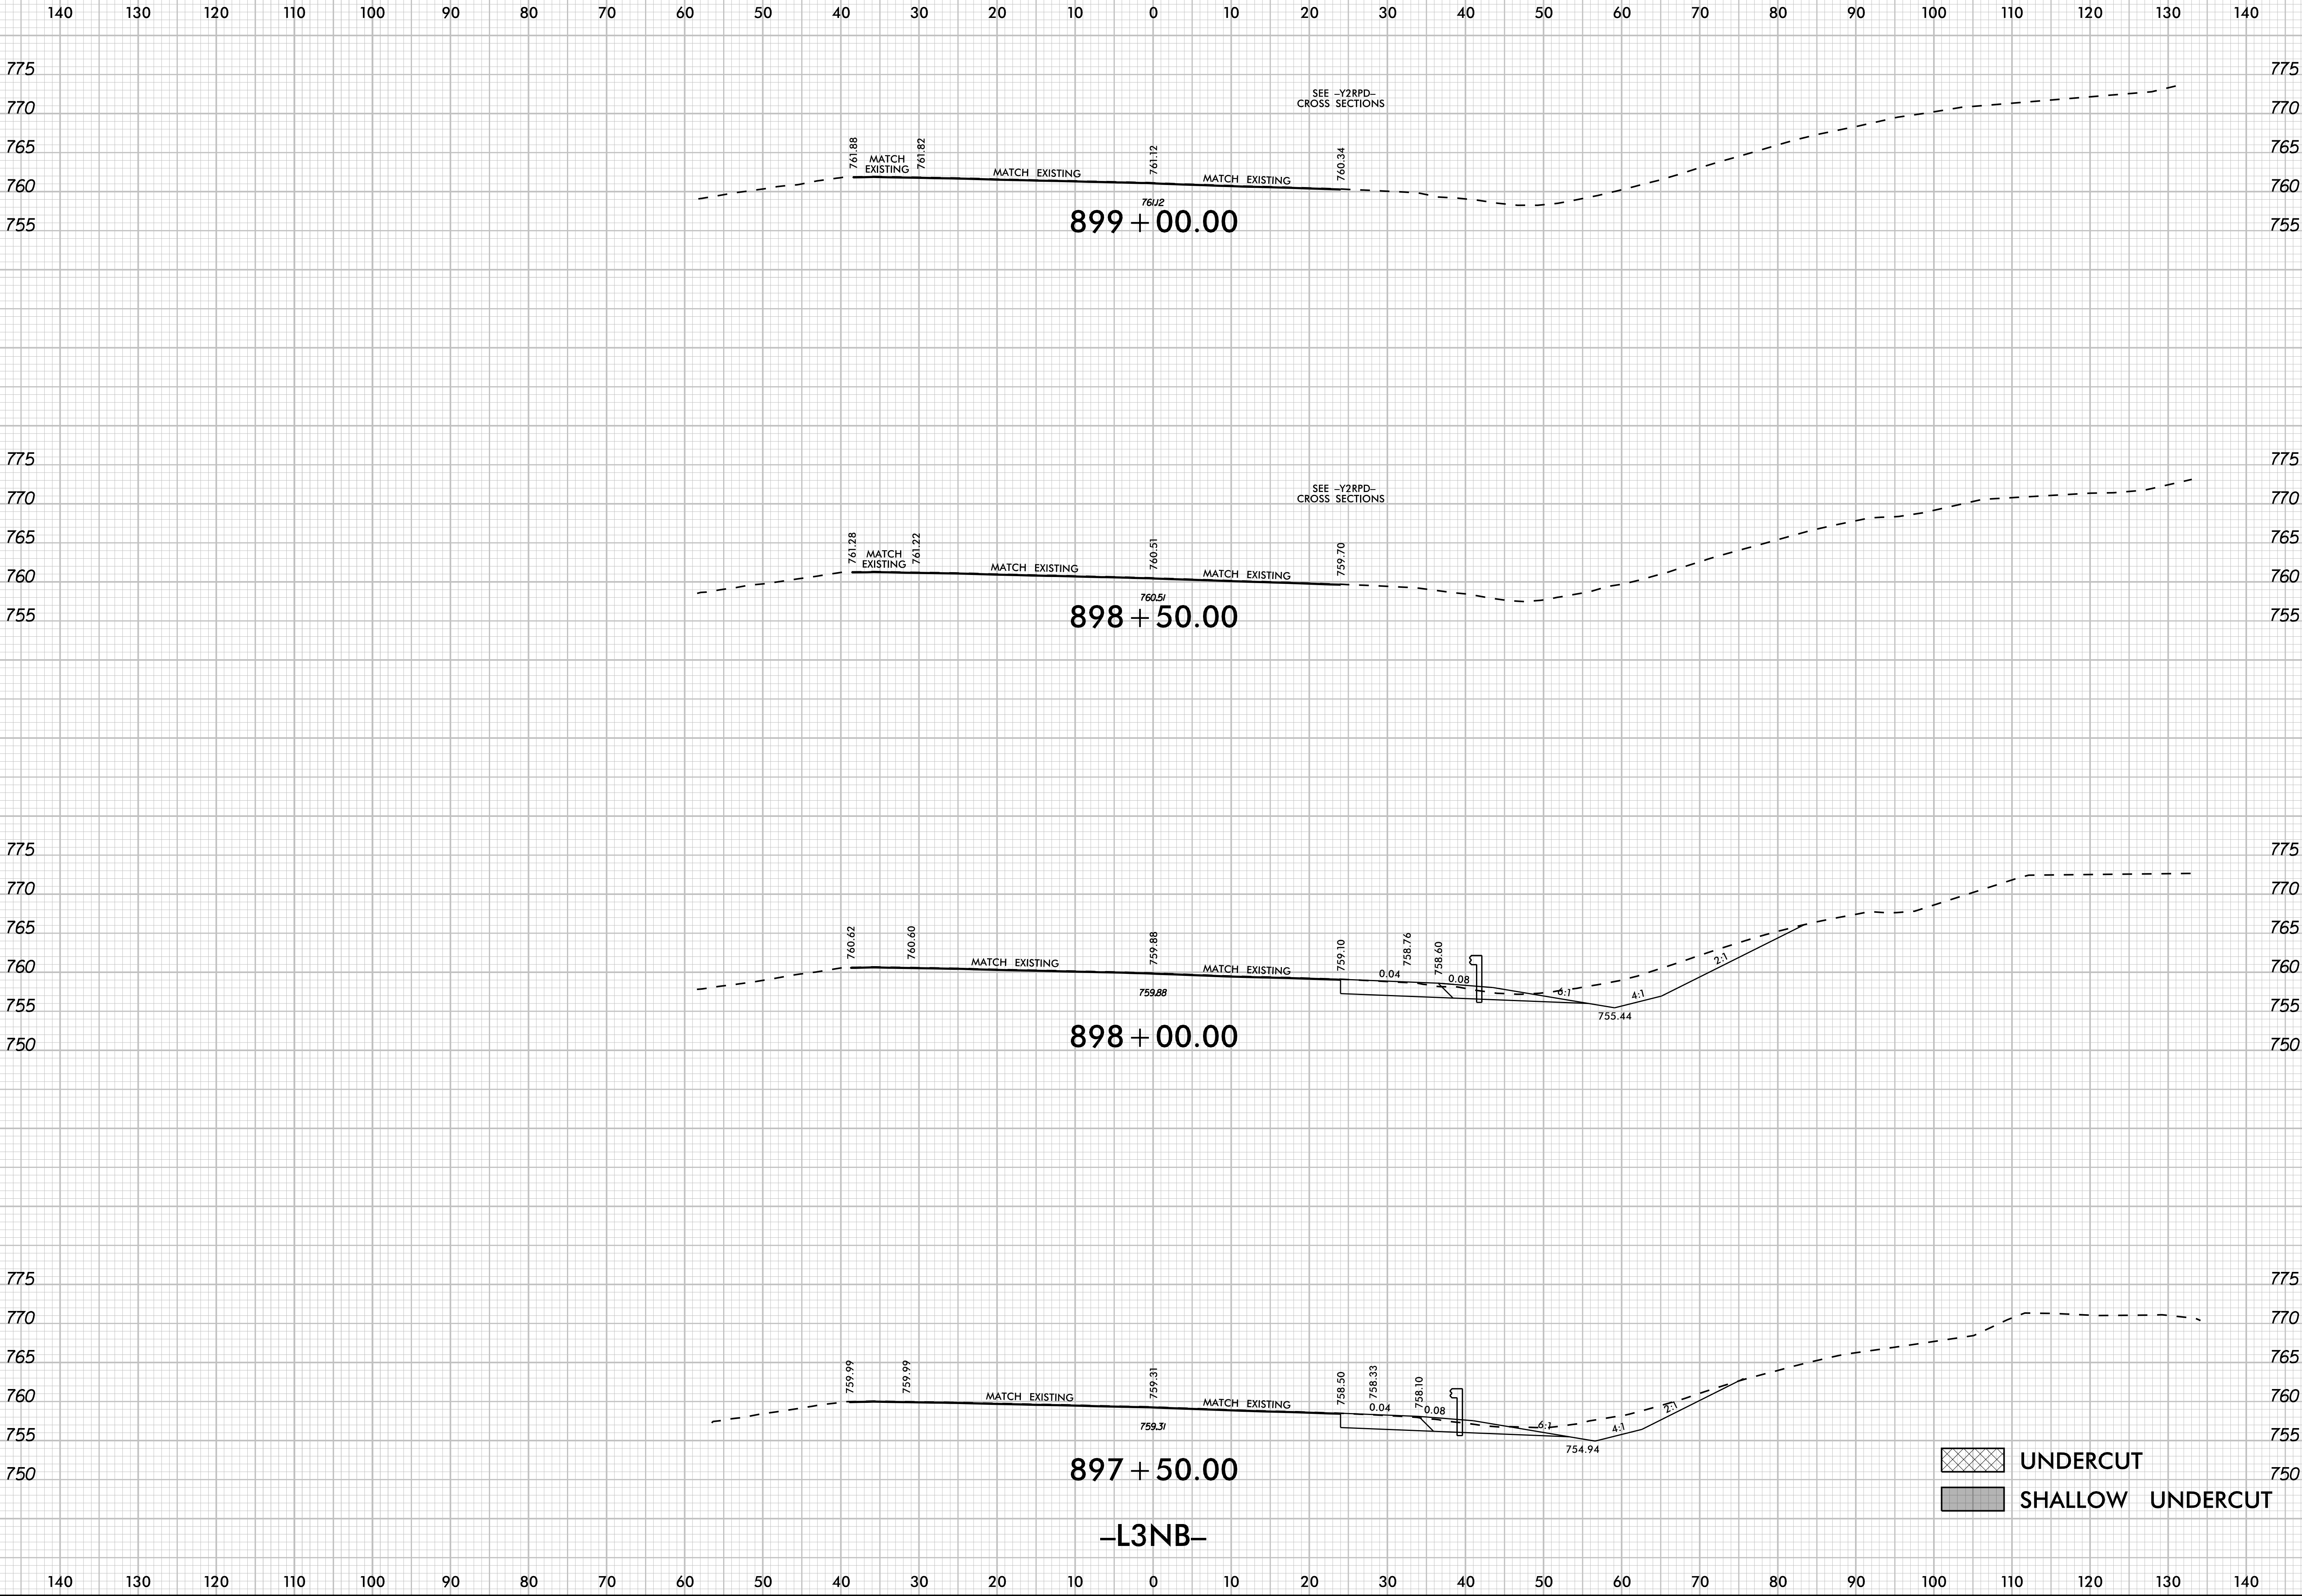

1401301201101009080706050403020100102030405060708090100110120130140

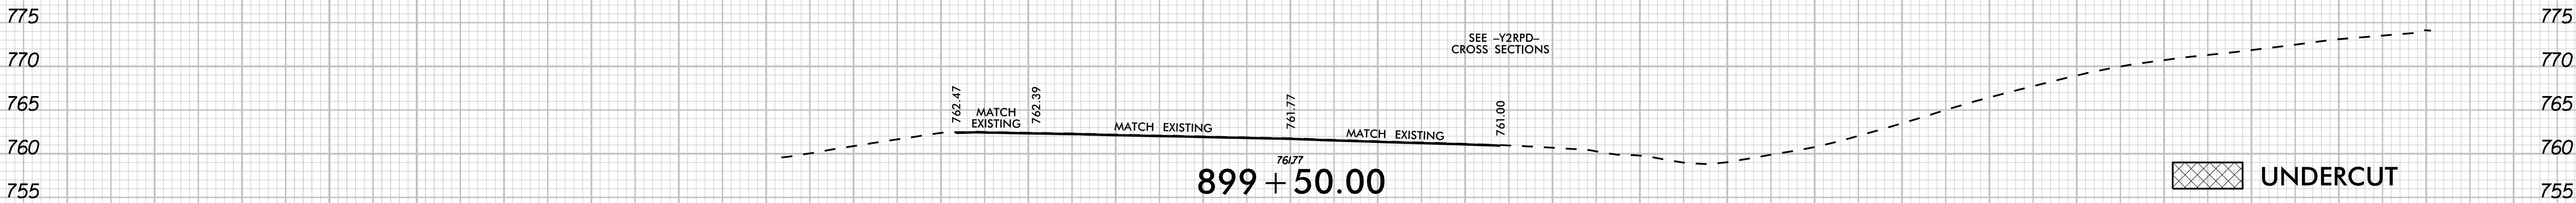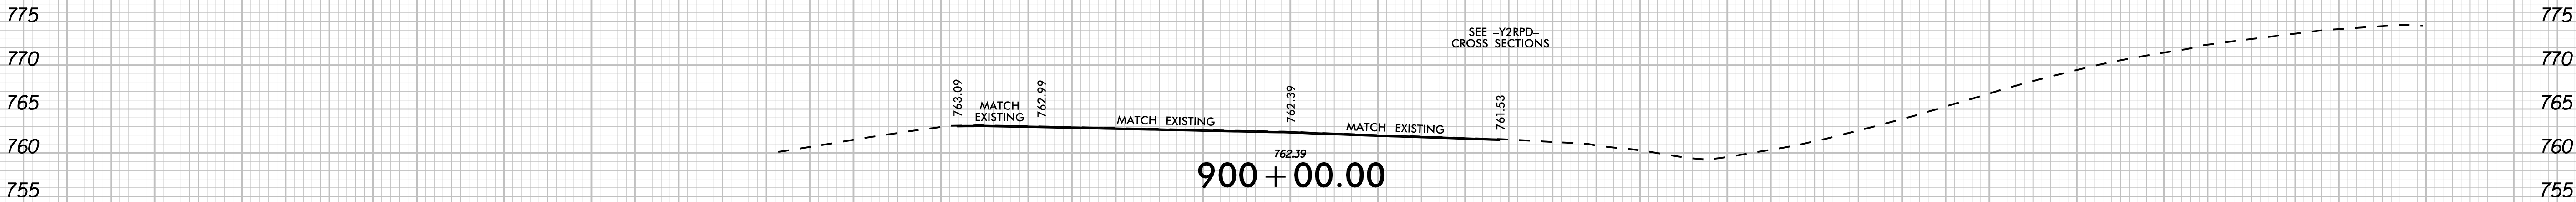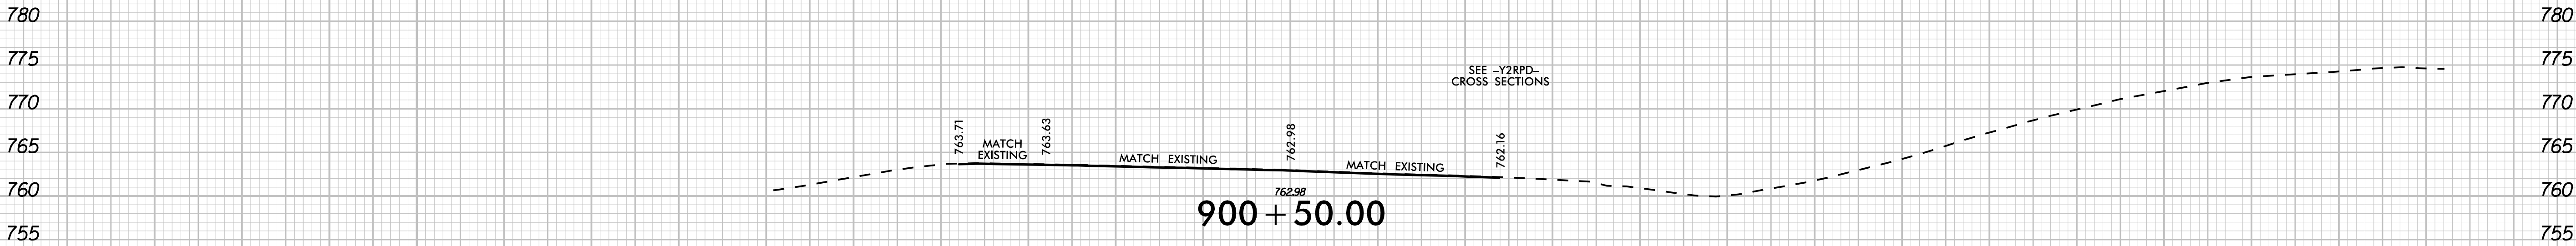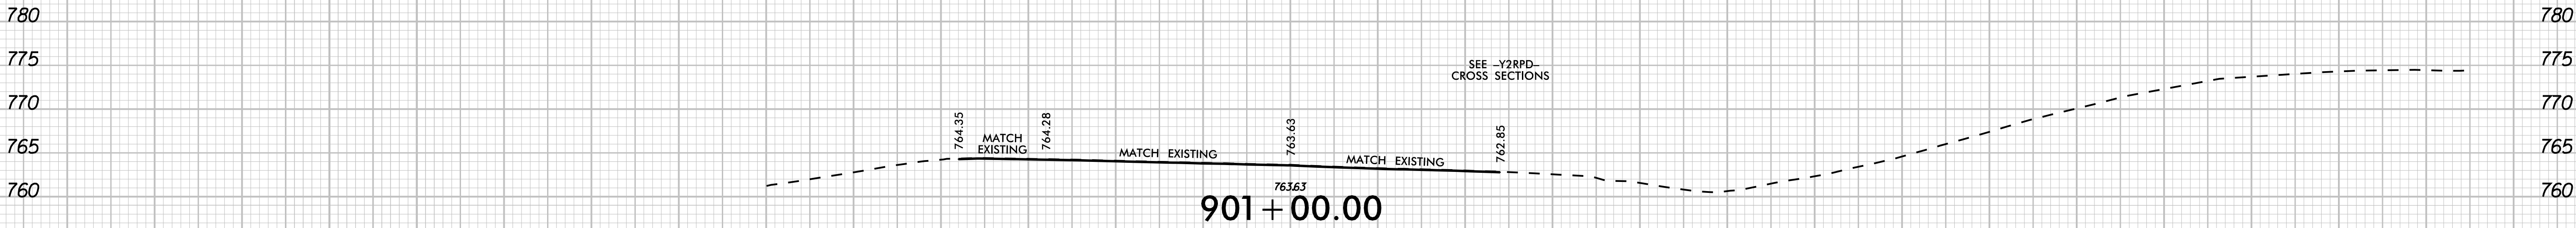





UNDERCUT

SHALLOW UNDERCUT

-L3NB-

1401301201101009080706050403020100102030405060708090


90100110120130140

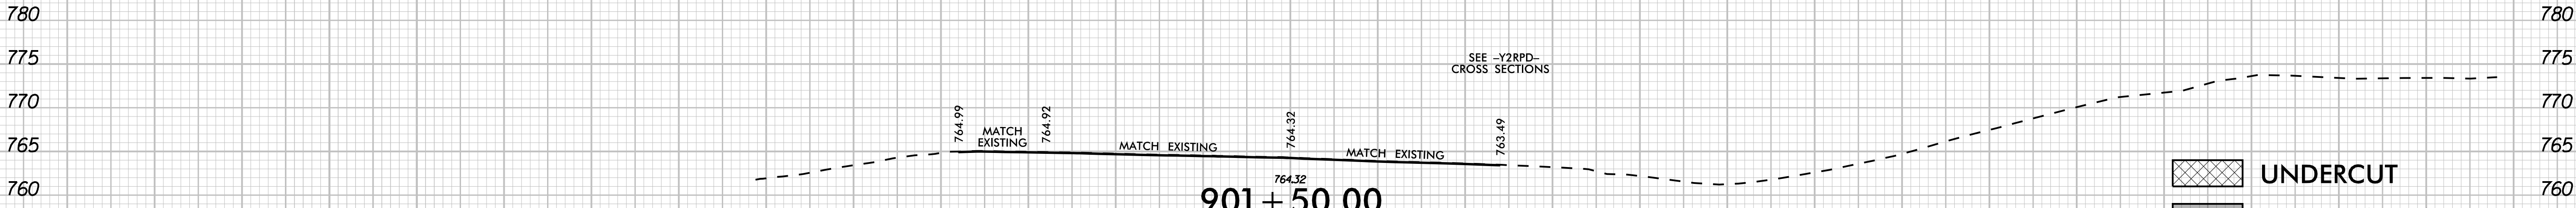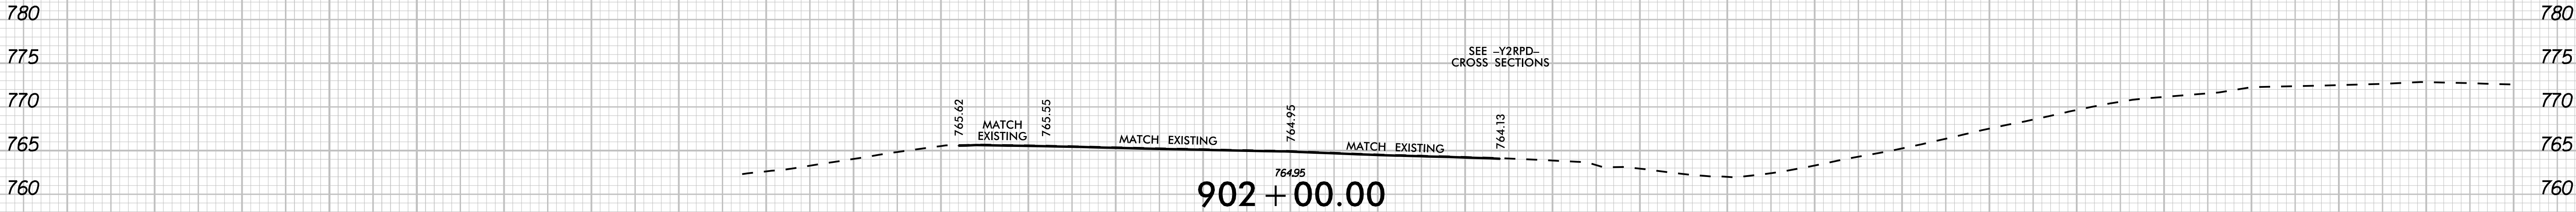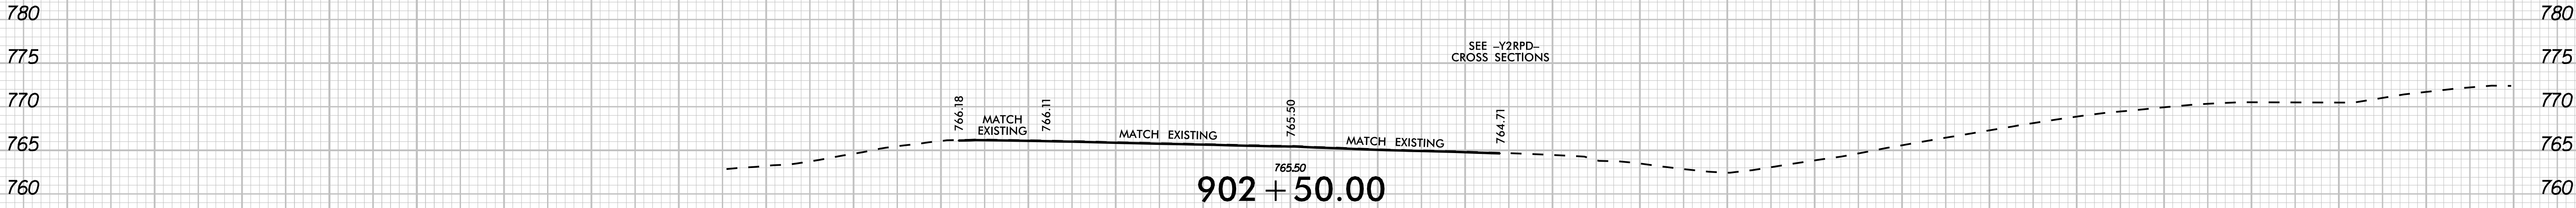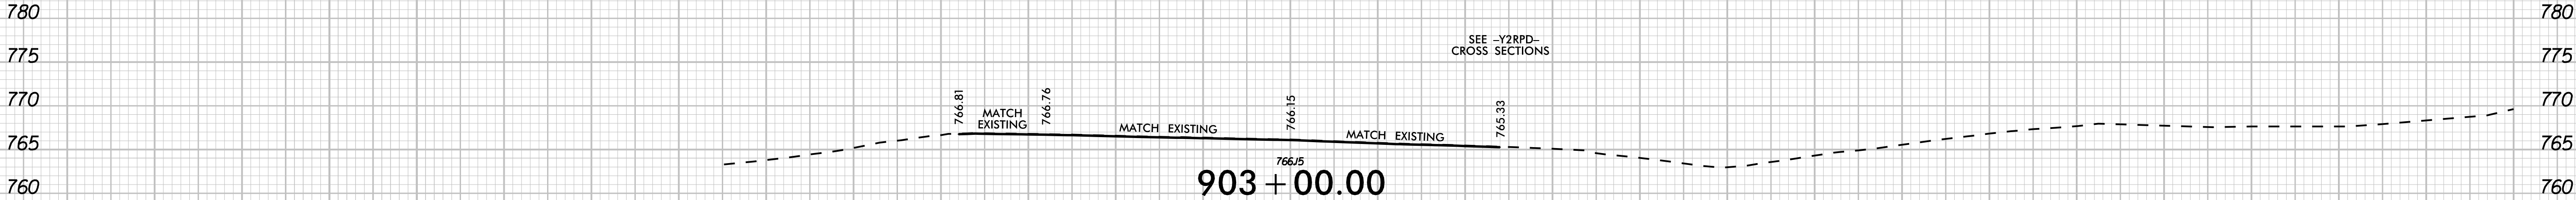

UNDERCUT




SHALLOW UNDERCUT

-L3NB-

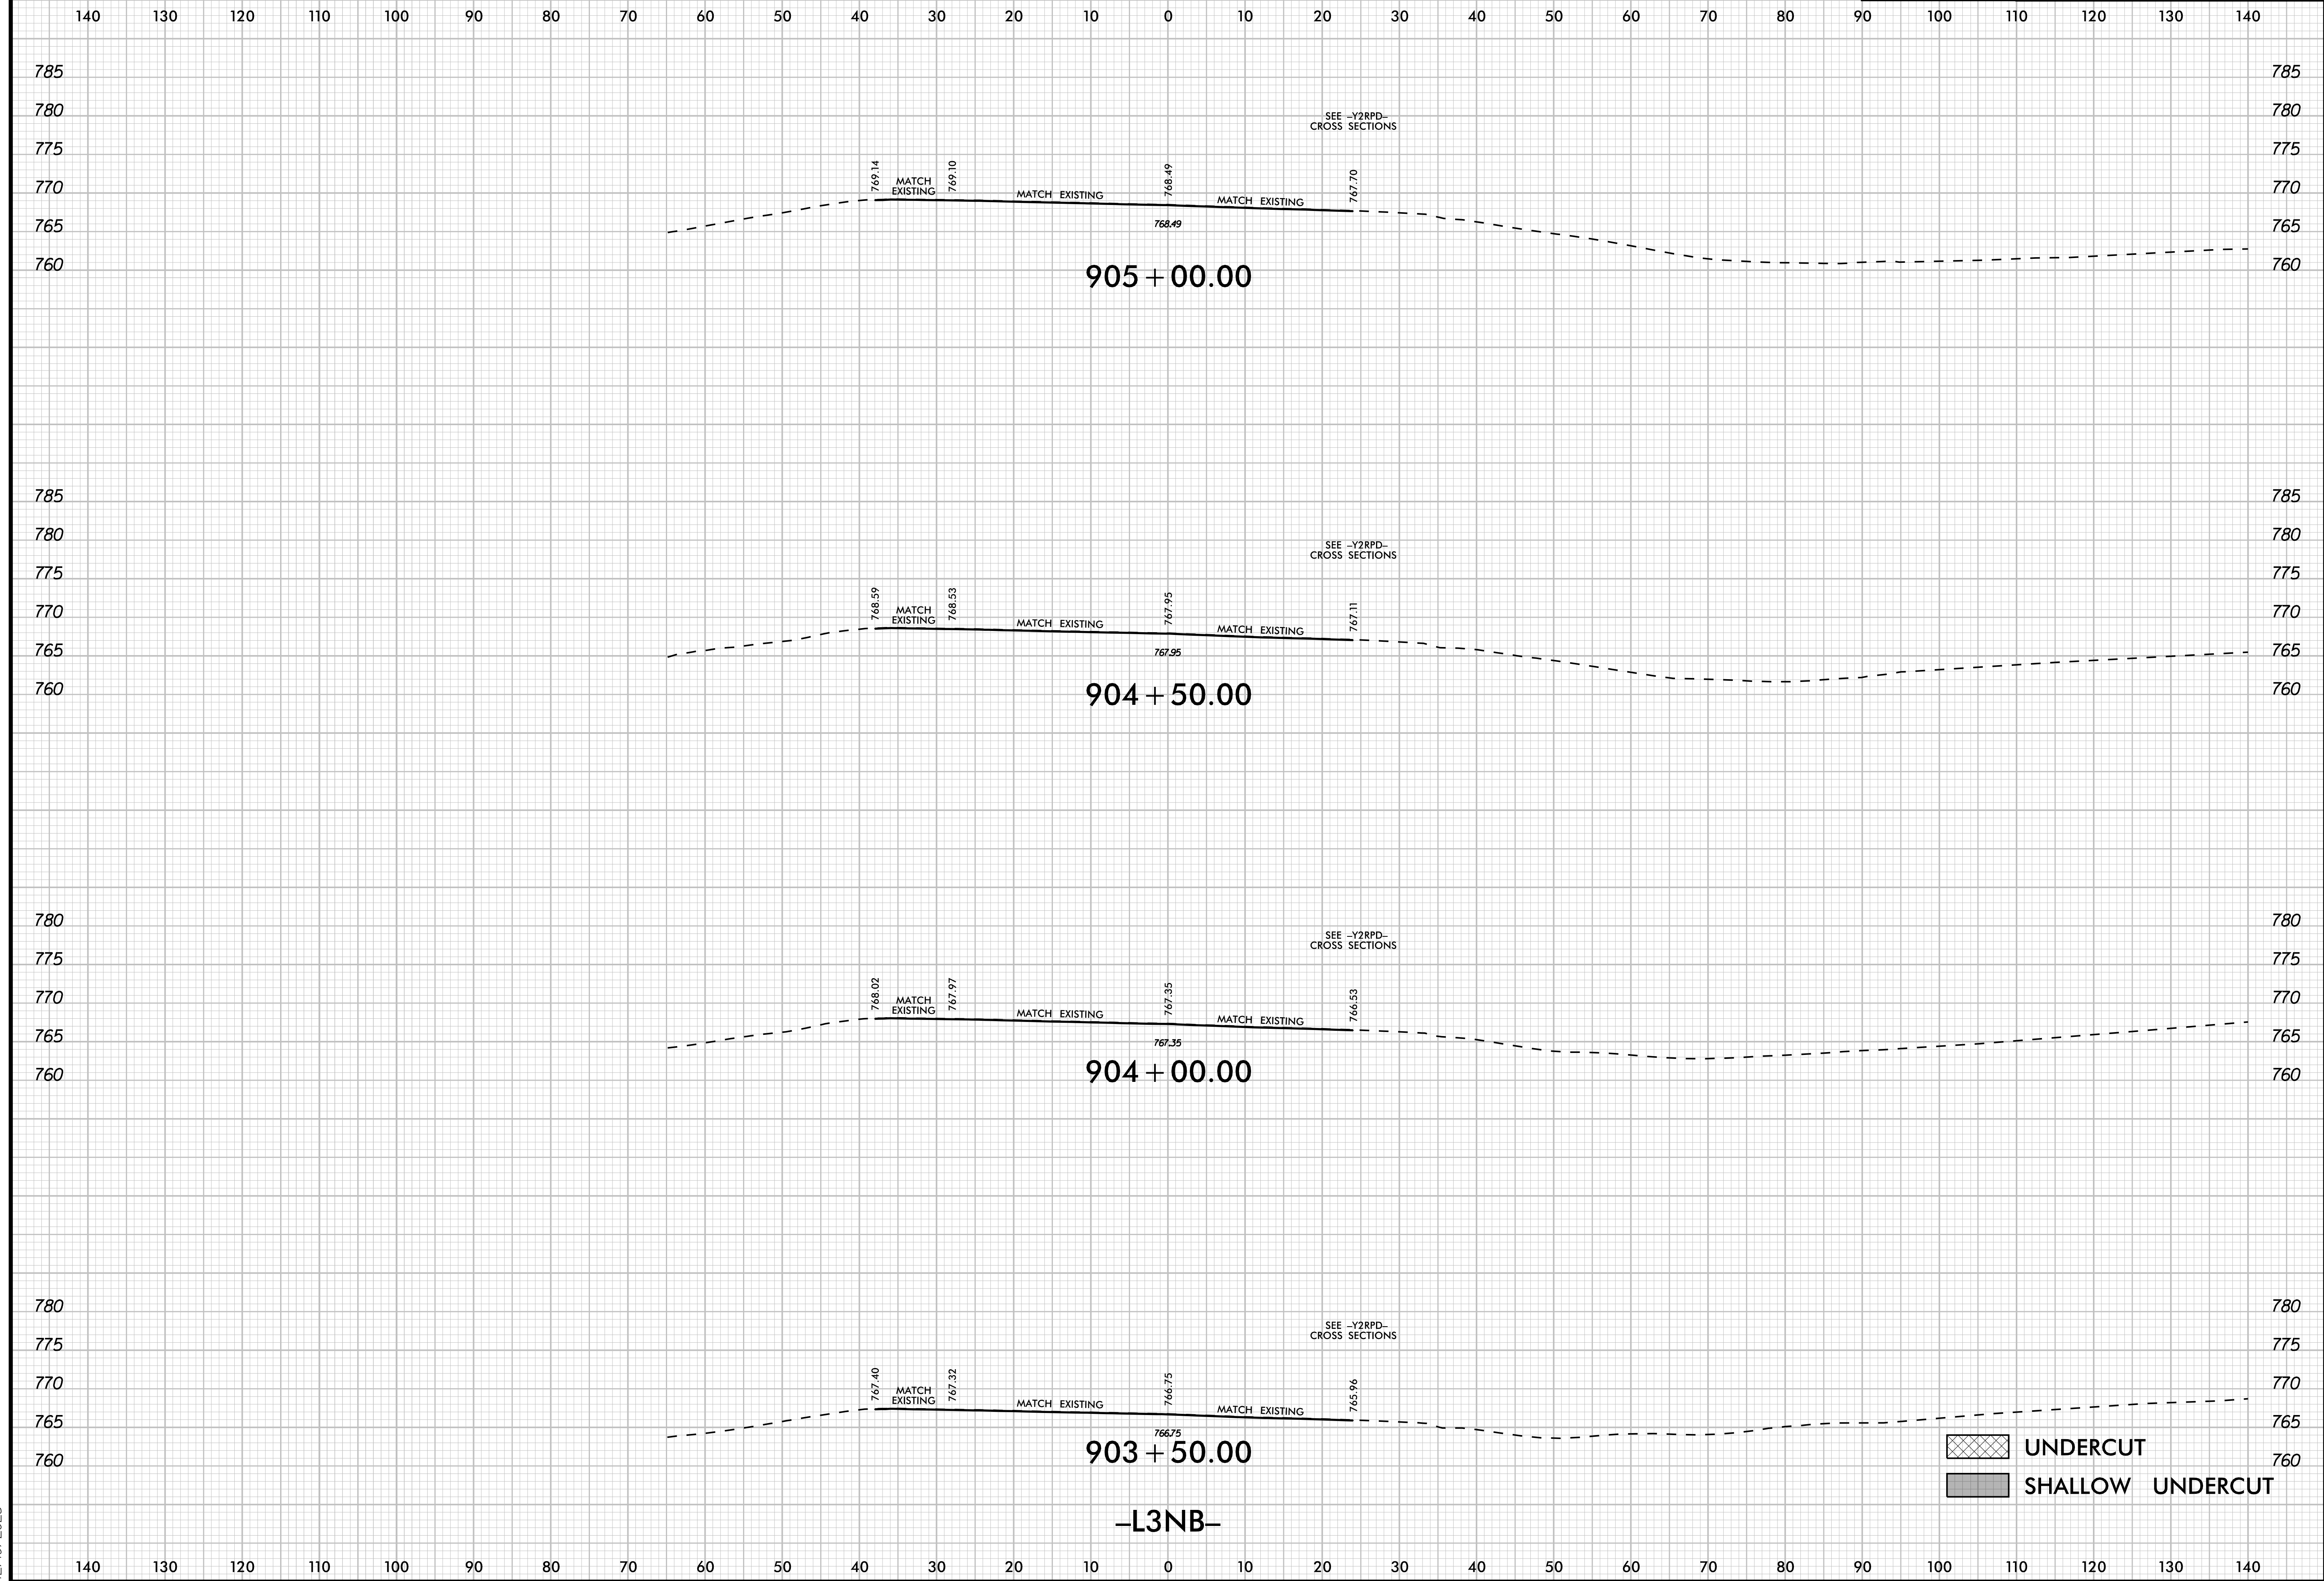

	UNDERCUT	76
	SHALLOW UNDERCUT	

12/19/2025

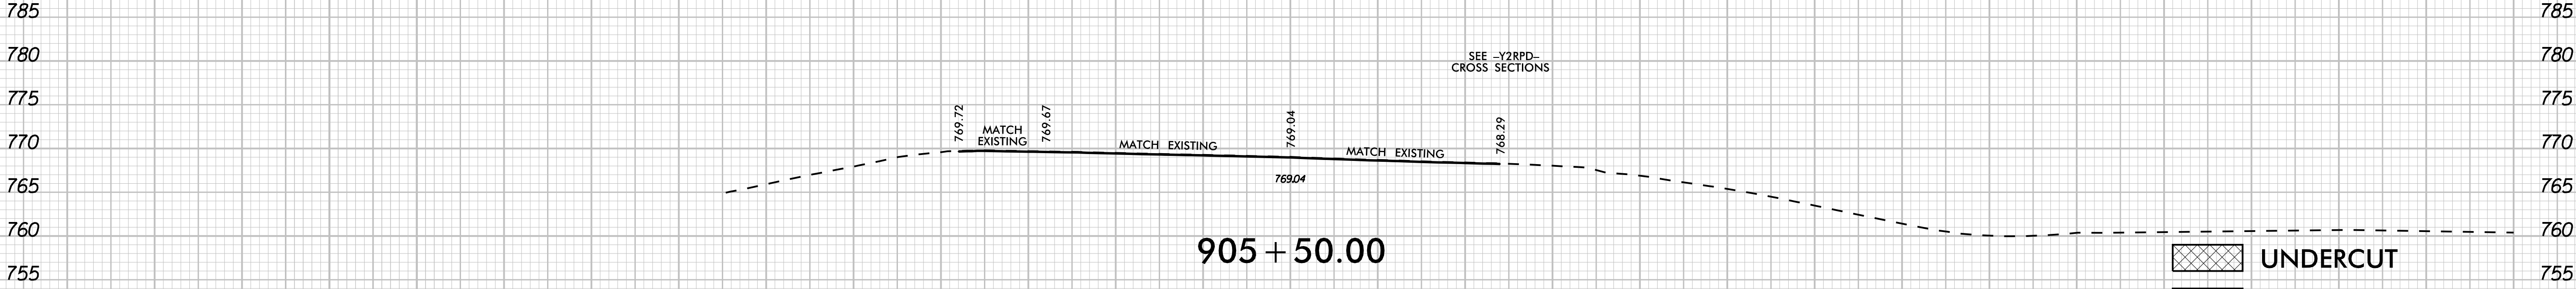
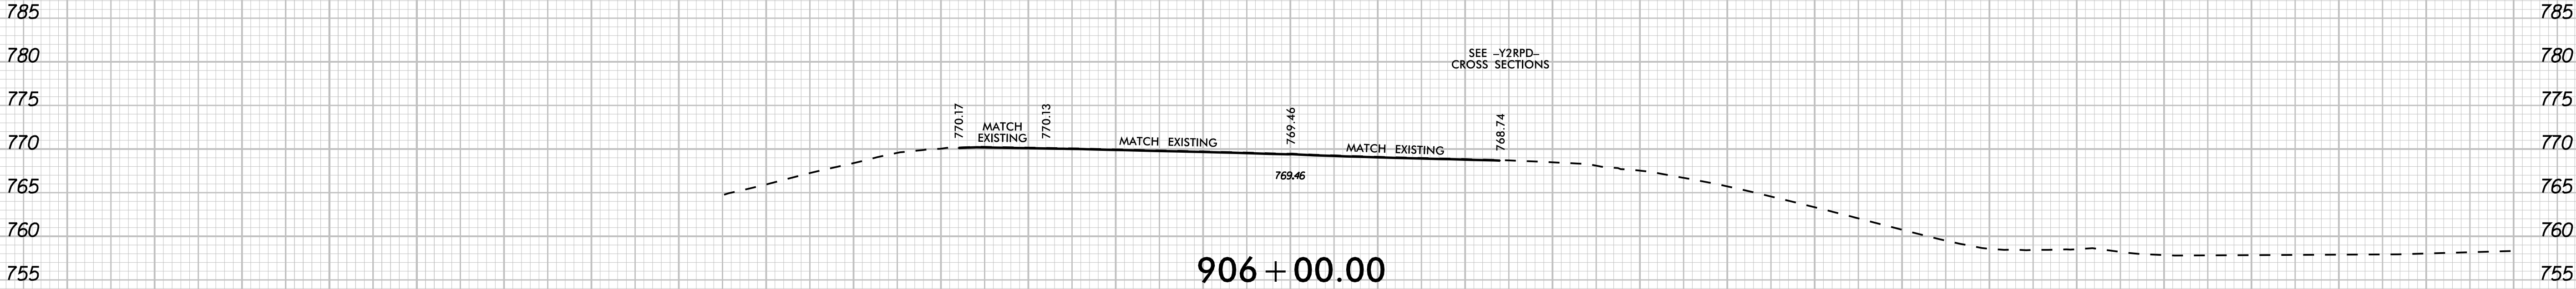
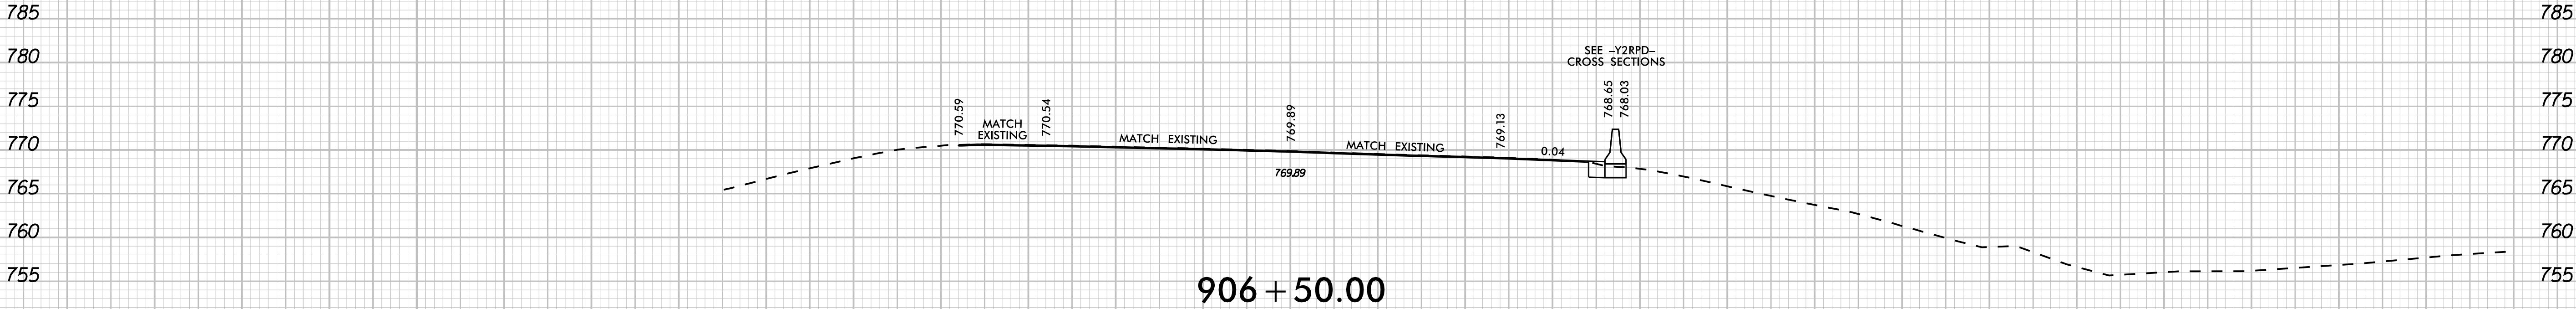






UNDERCUT
SHALLOW UNDERCUT

-L3NB-

1401301201101009080706050403020100102030405060708090






90100110120130140

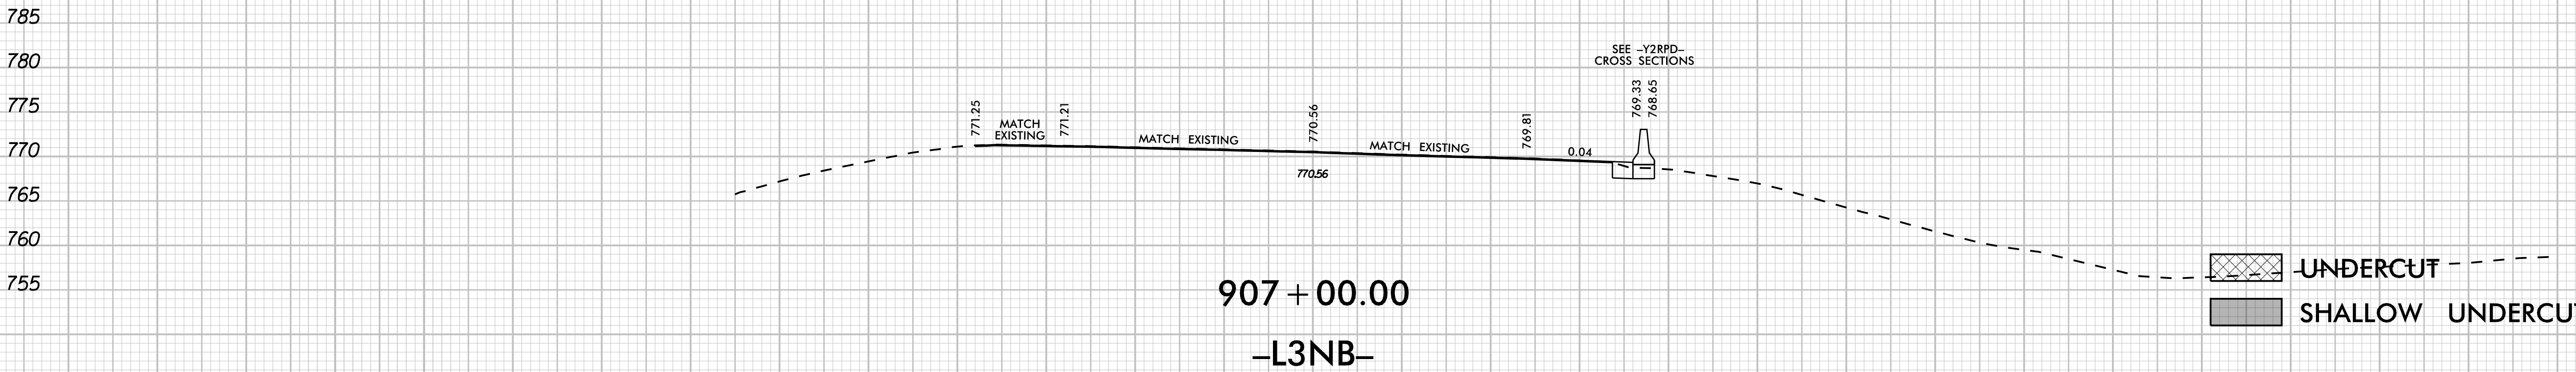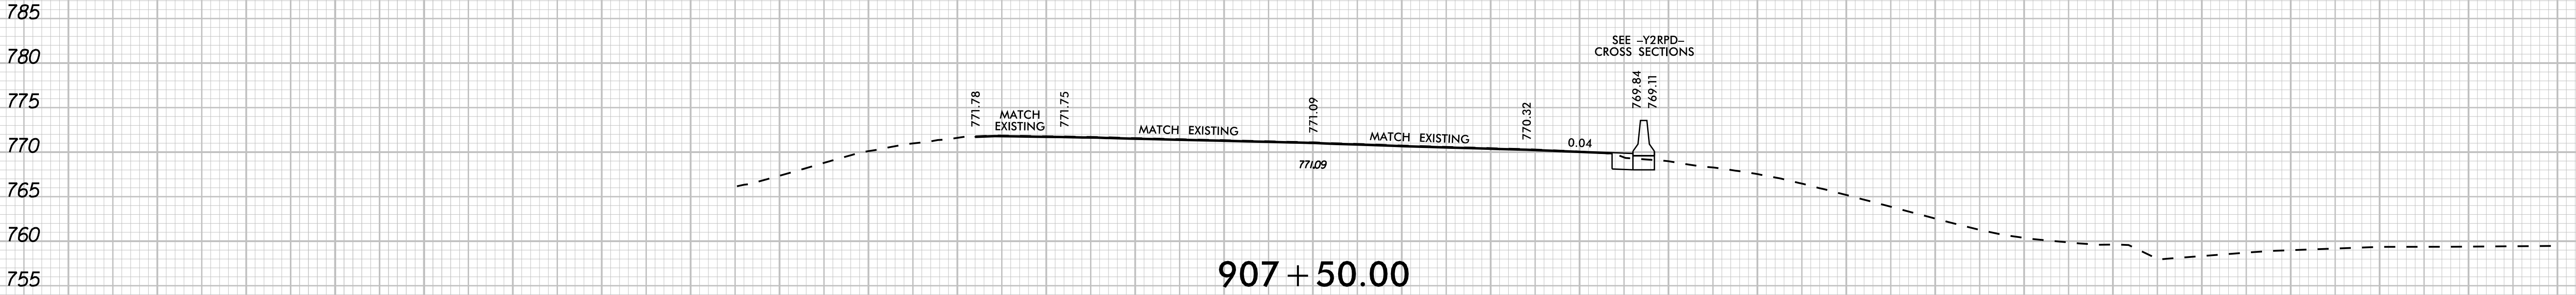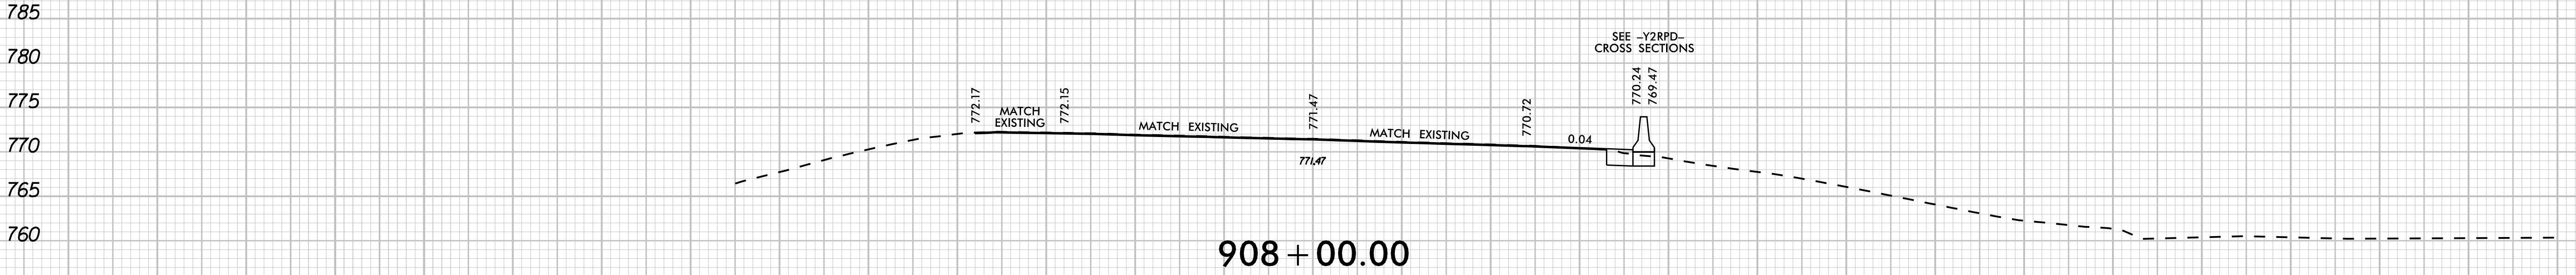

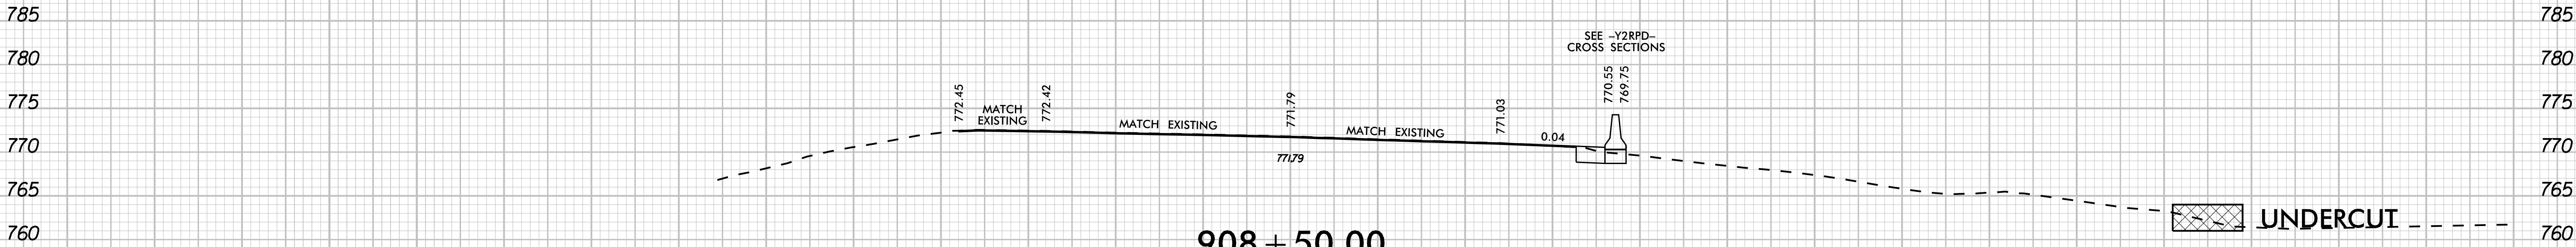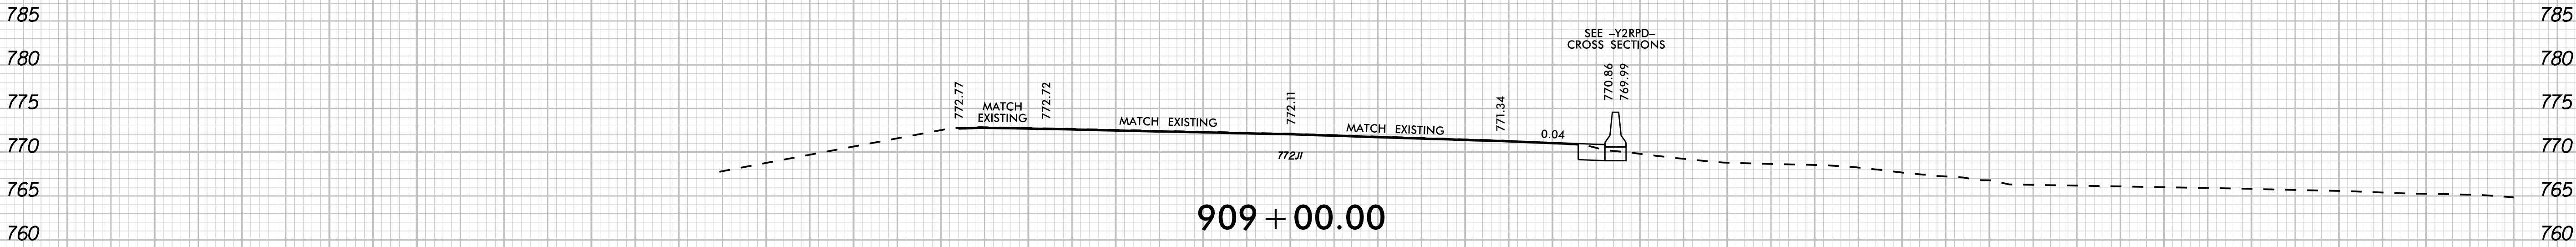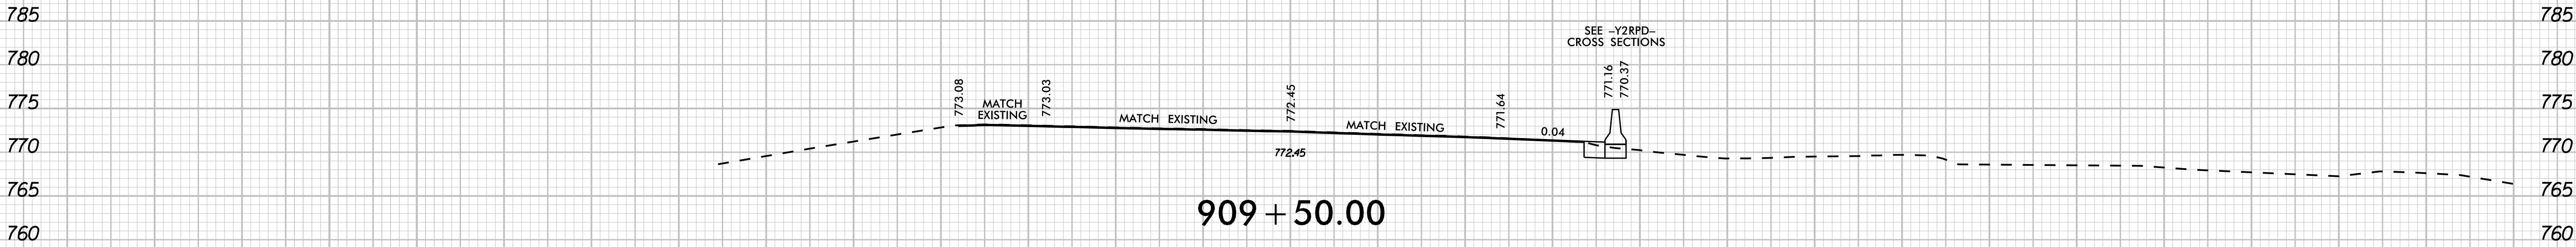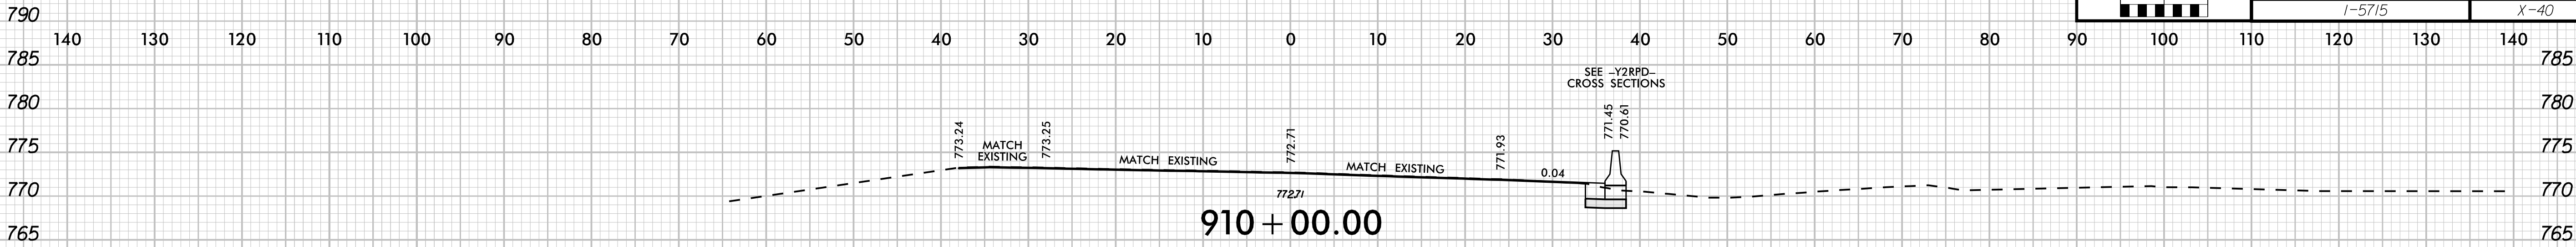

 UNDERCUT
 SHALLOW UNDERCUT


-L3NB-

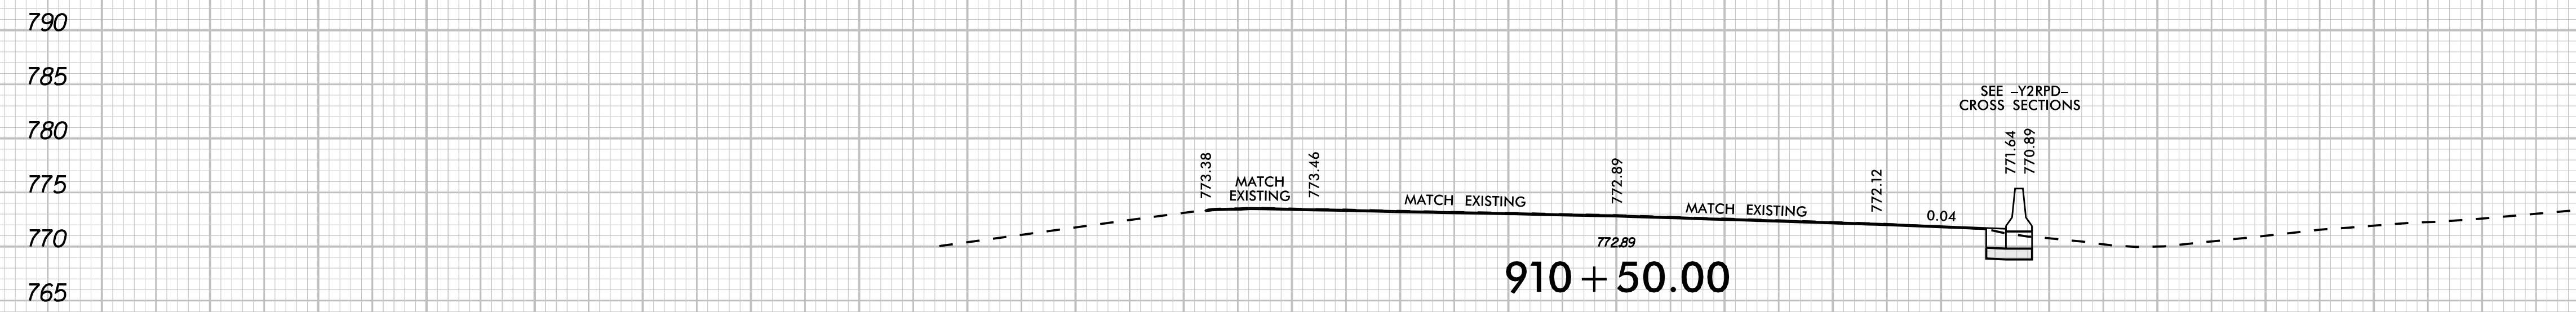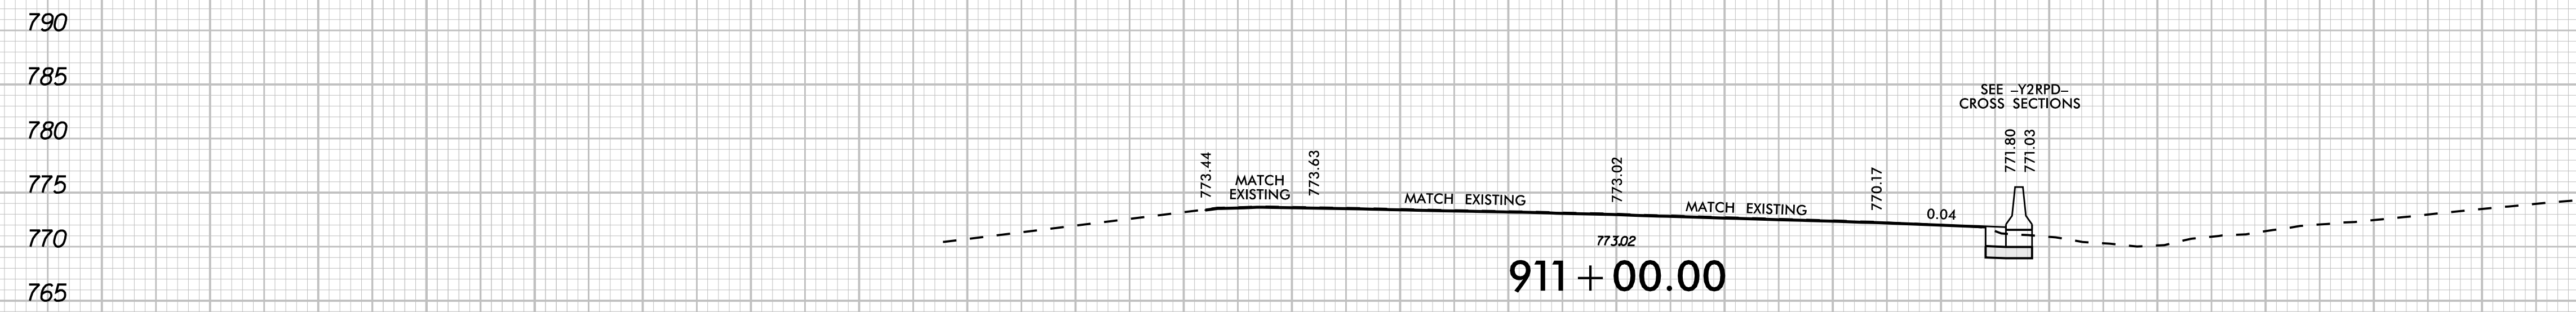
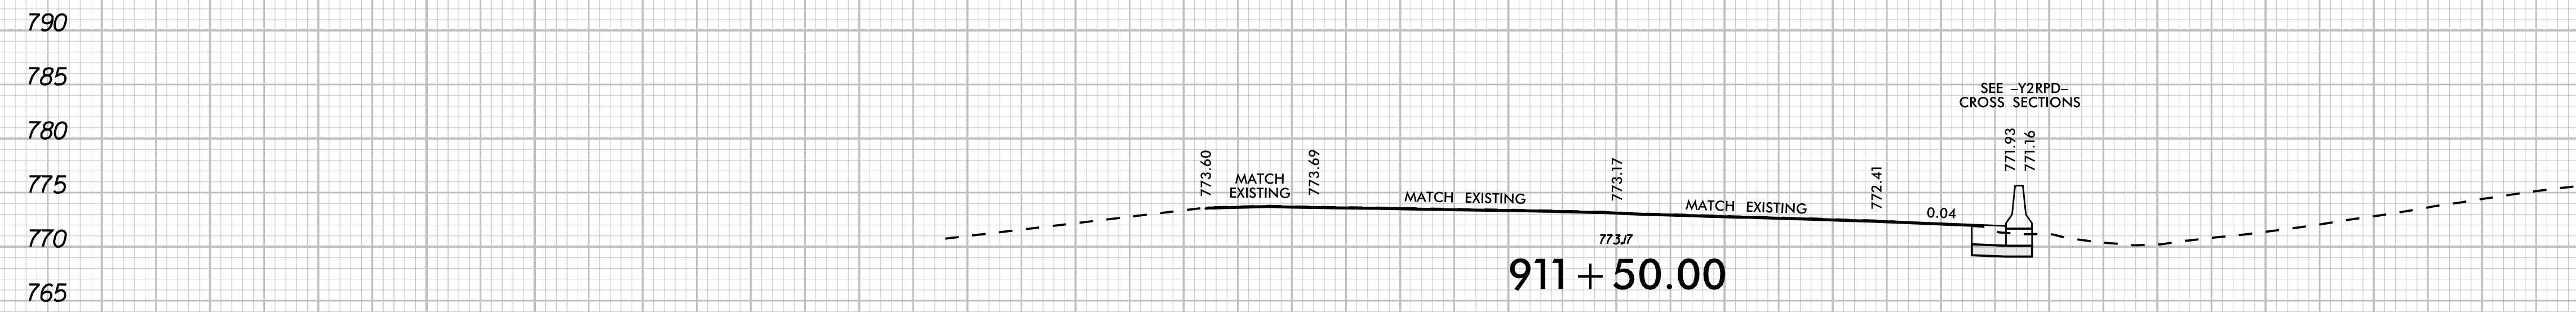
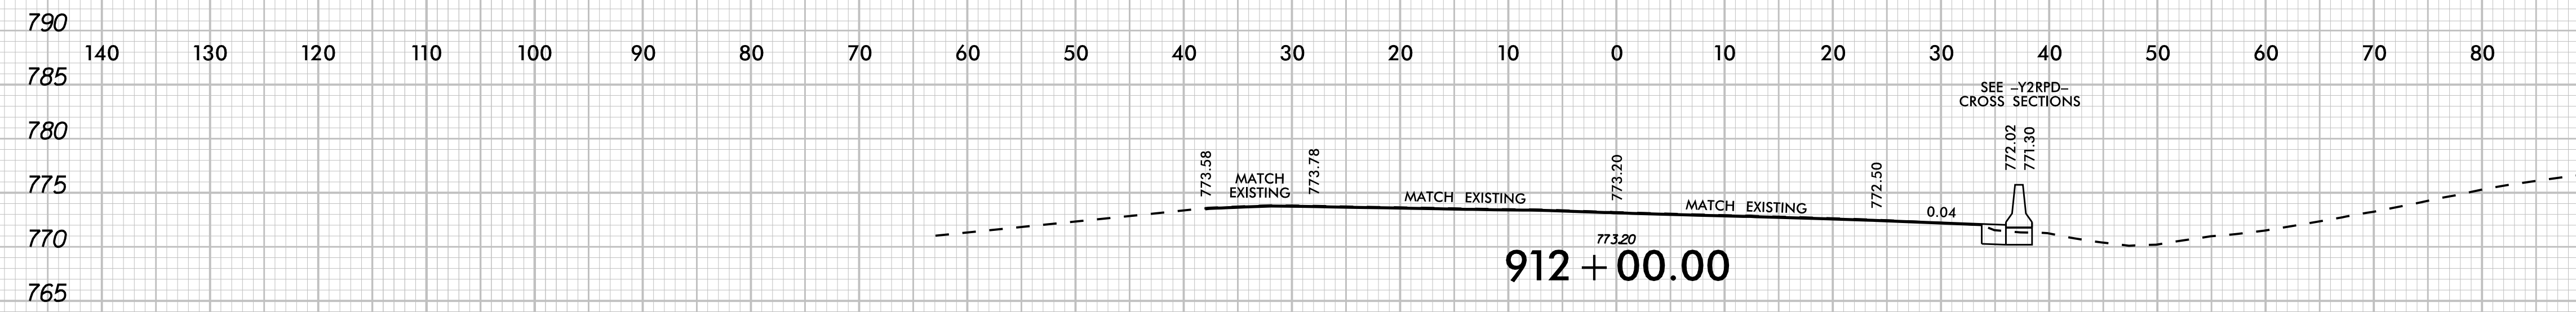
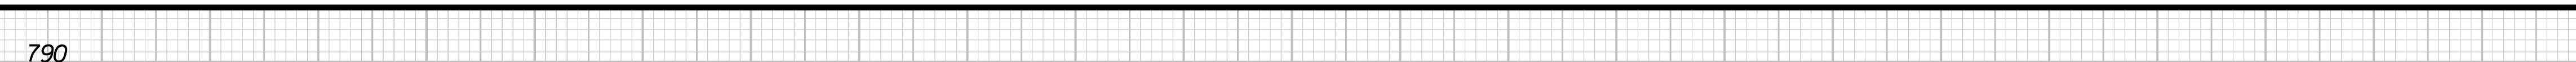



 UNDERCUT 765

 SHALLOW UNDERCUT


—L3NB—

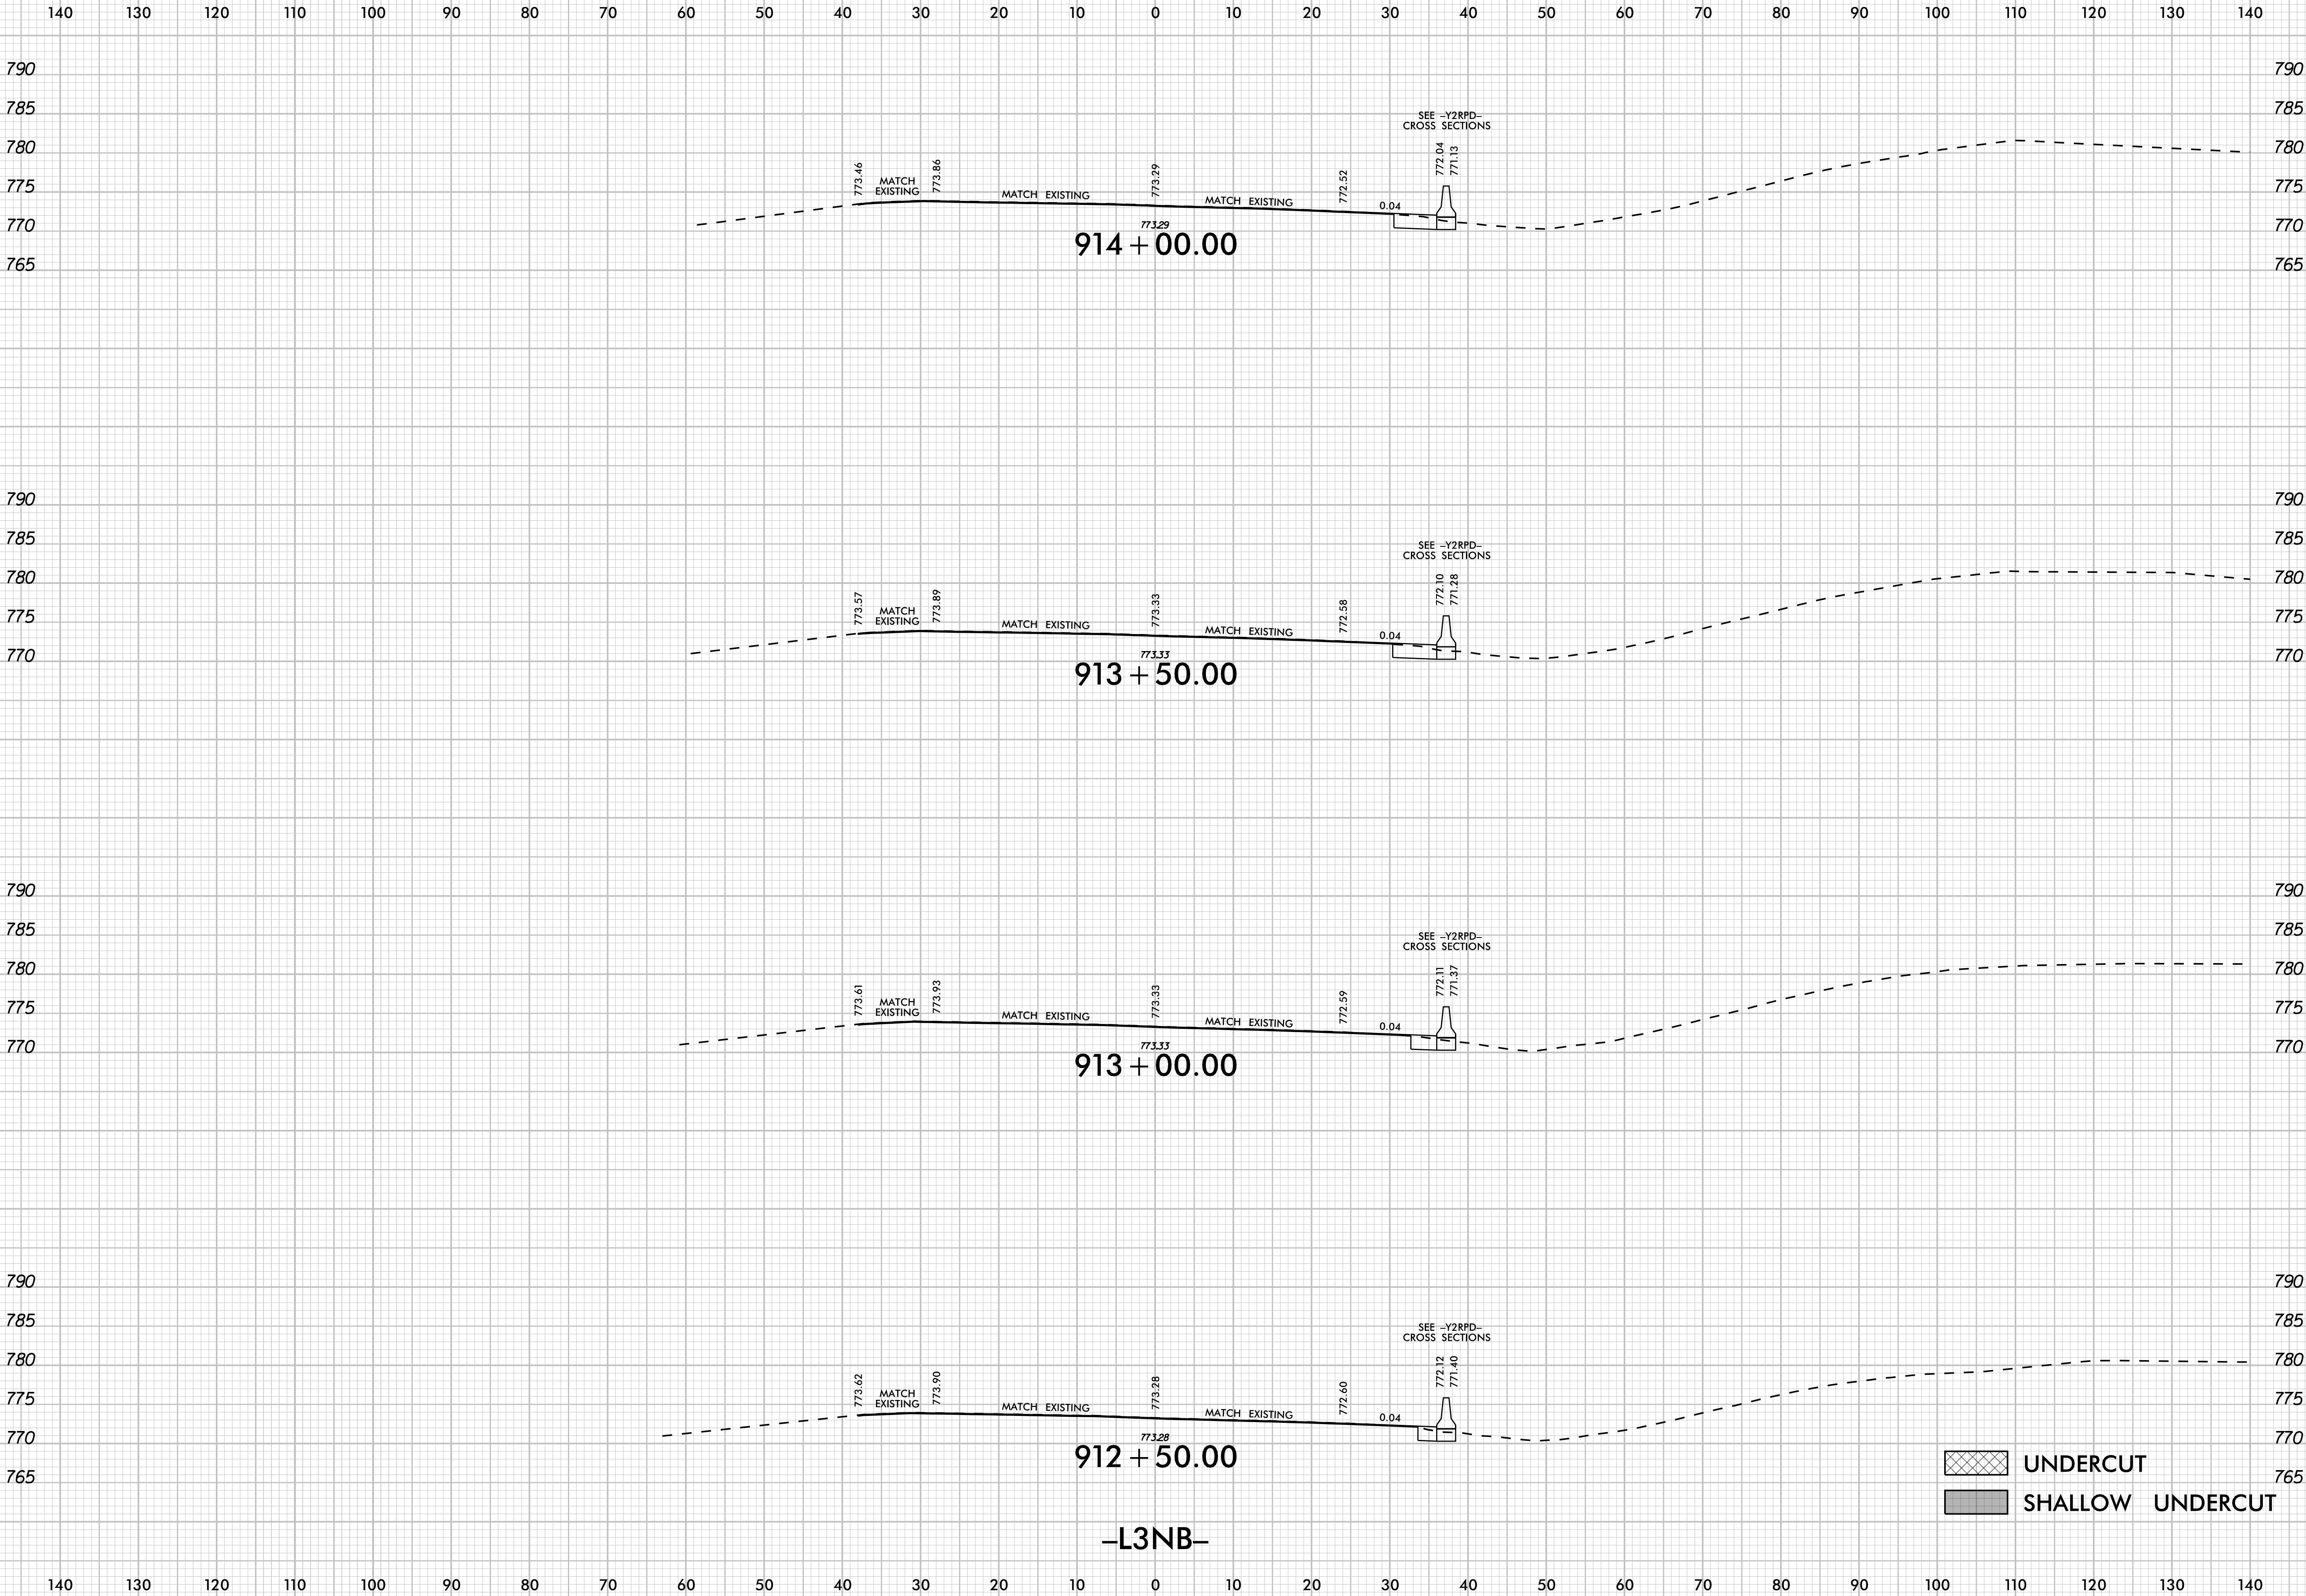

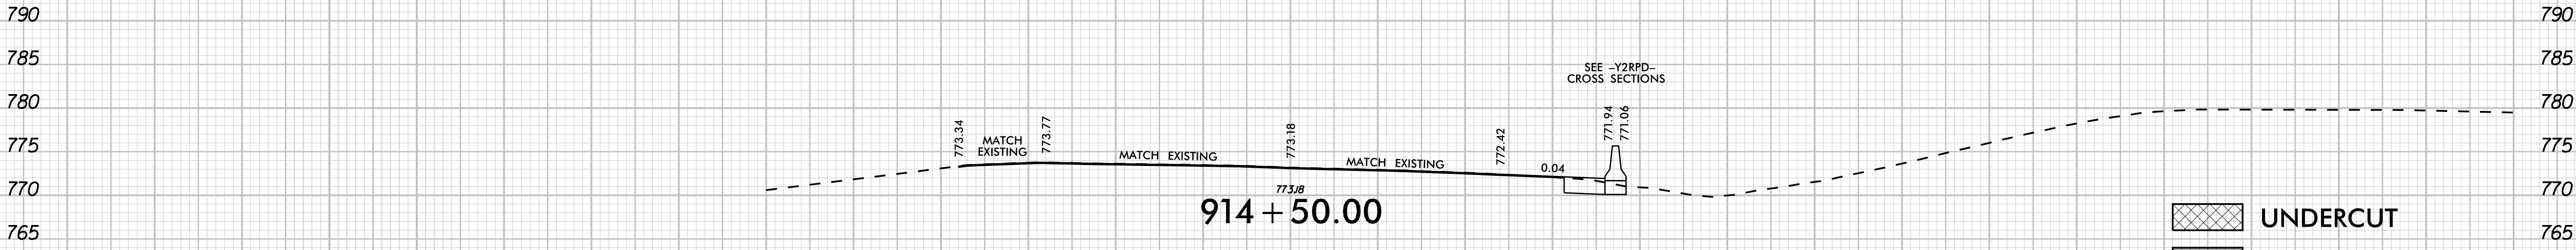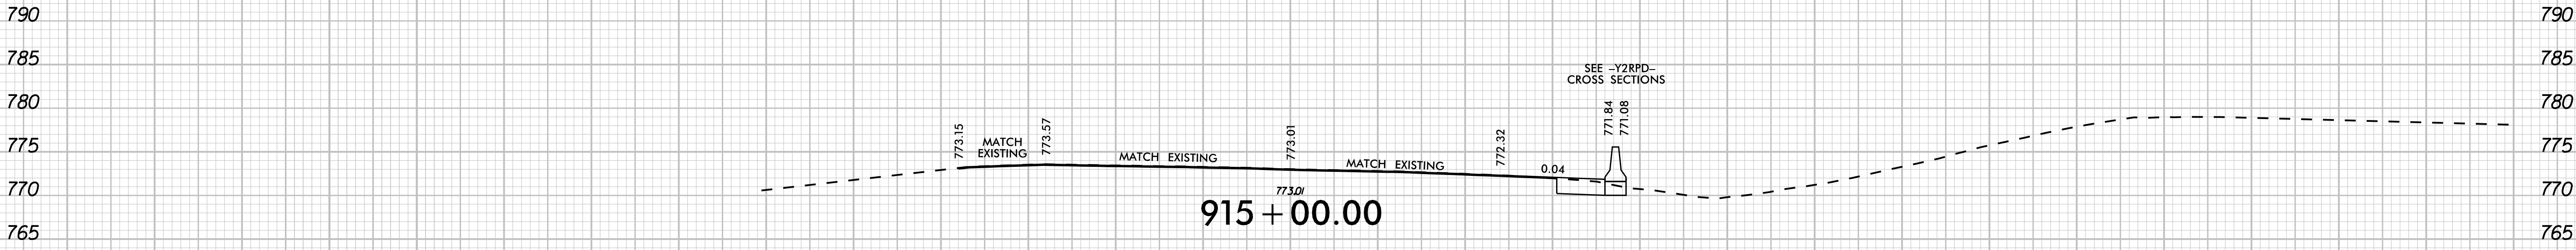
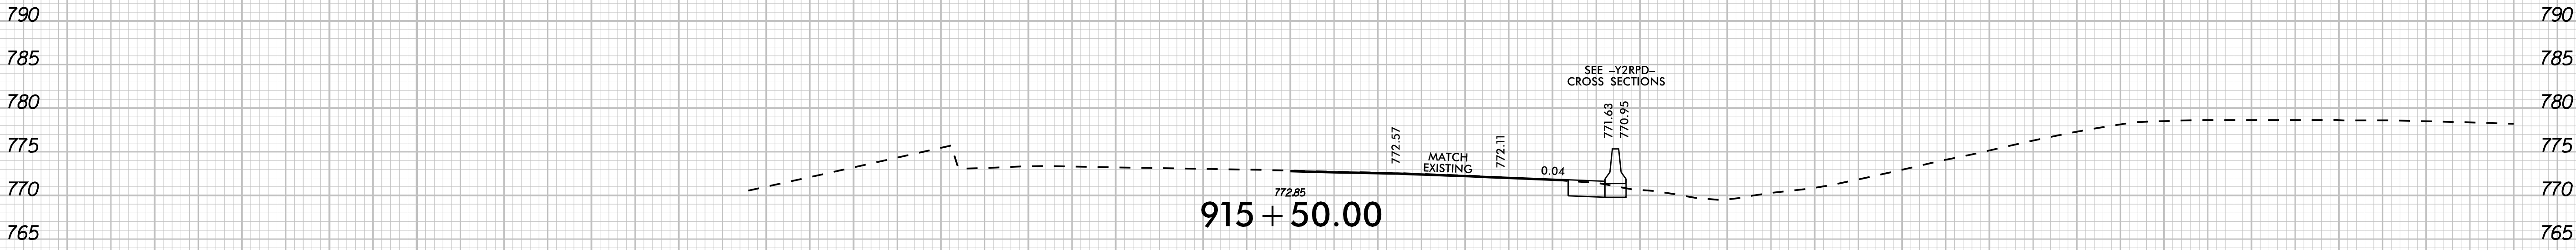
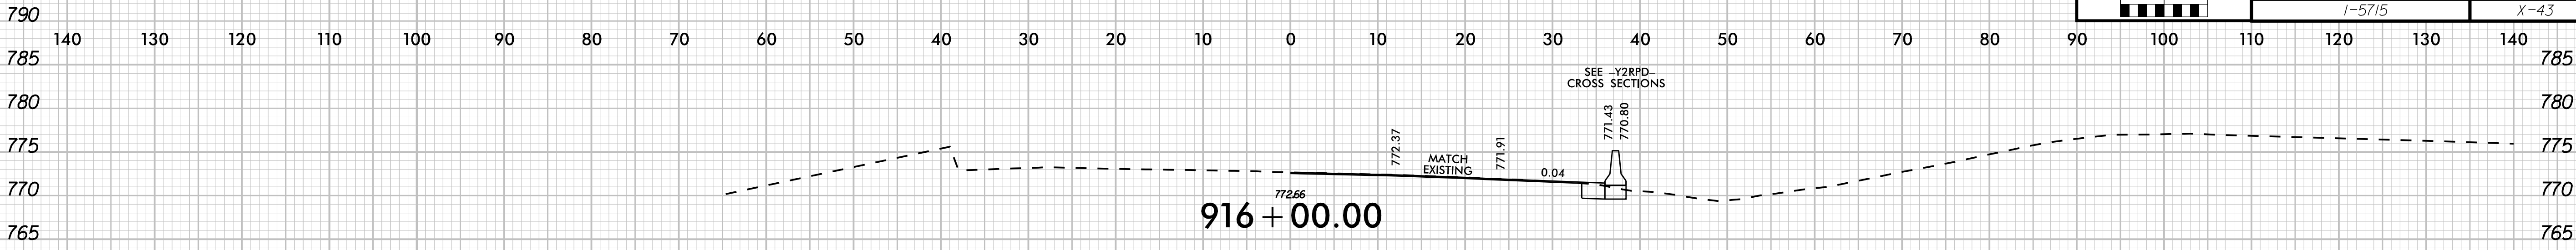


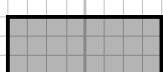 UNDERCUT
 SHALLOW UNDERCUT

-L3NB-

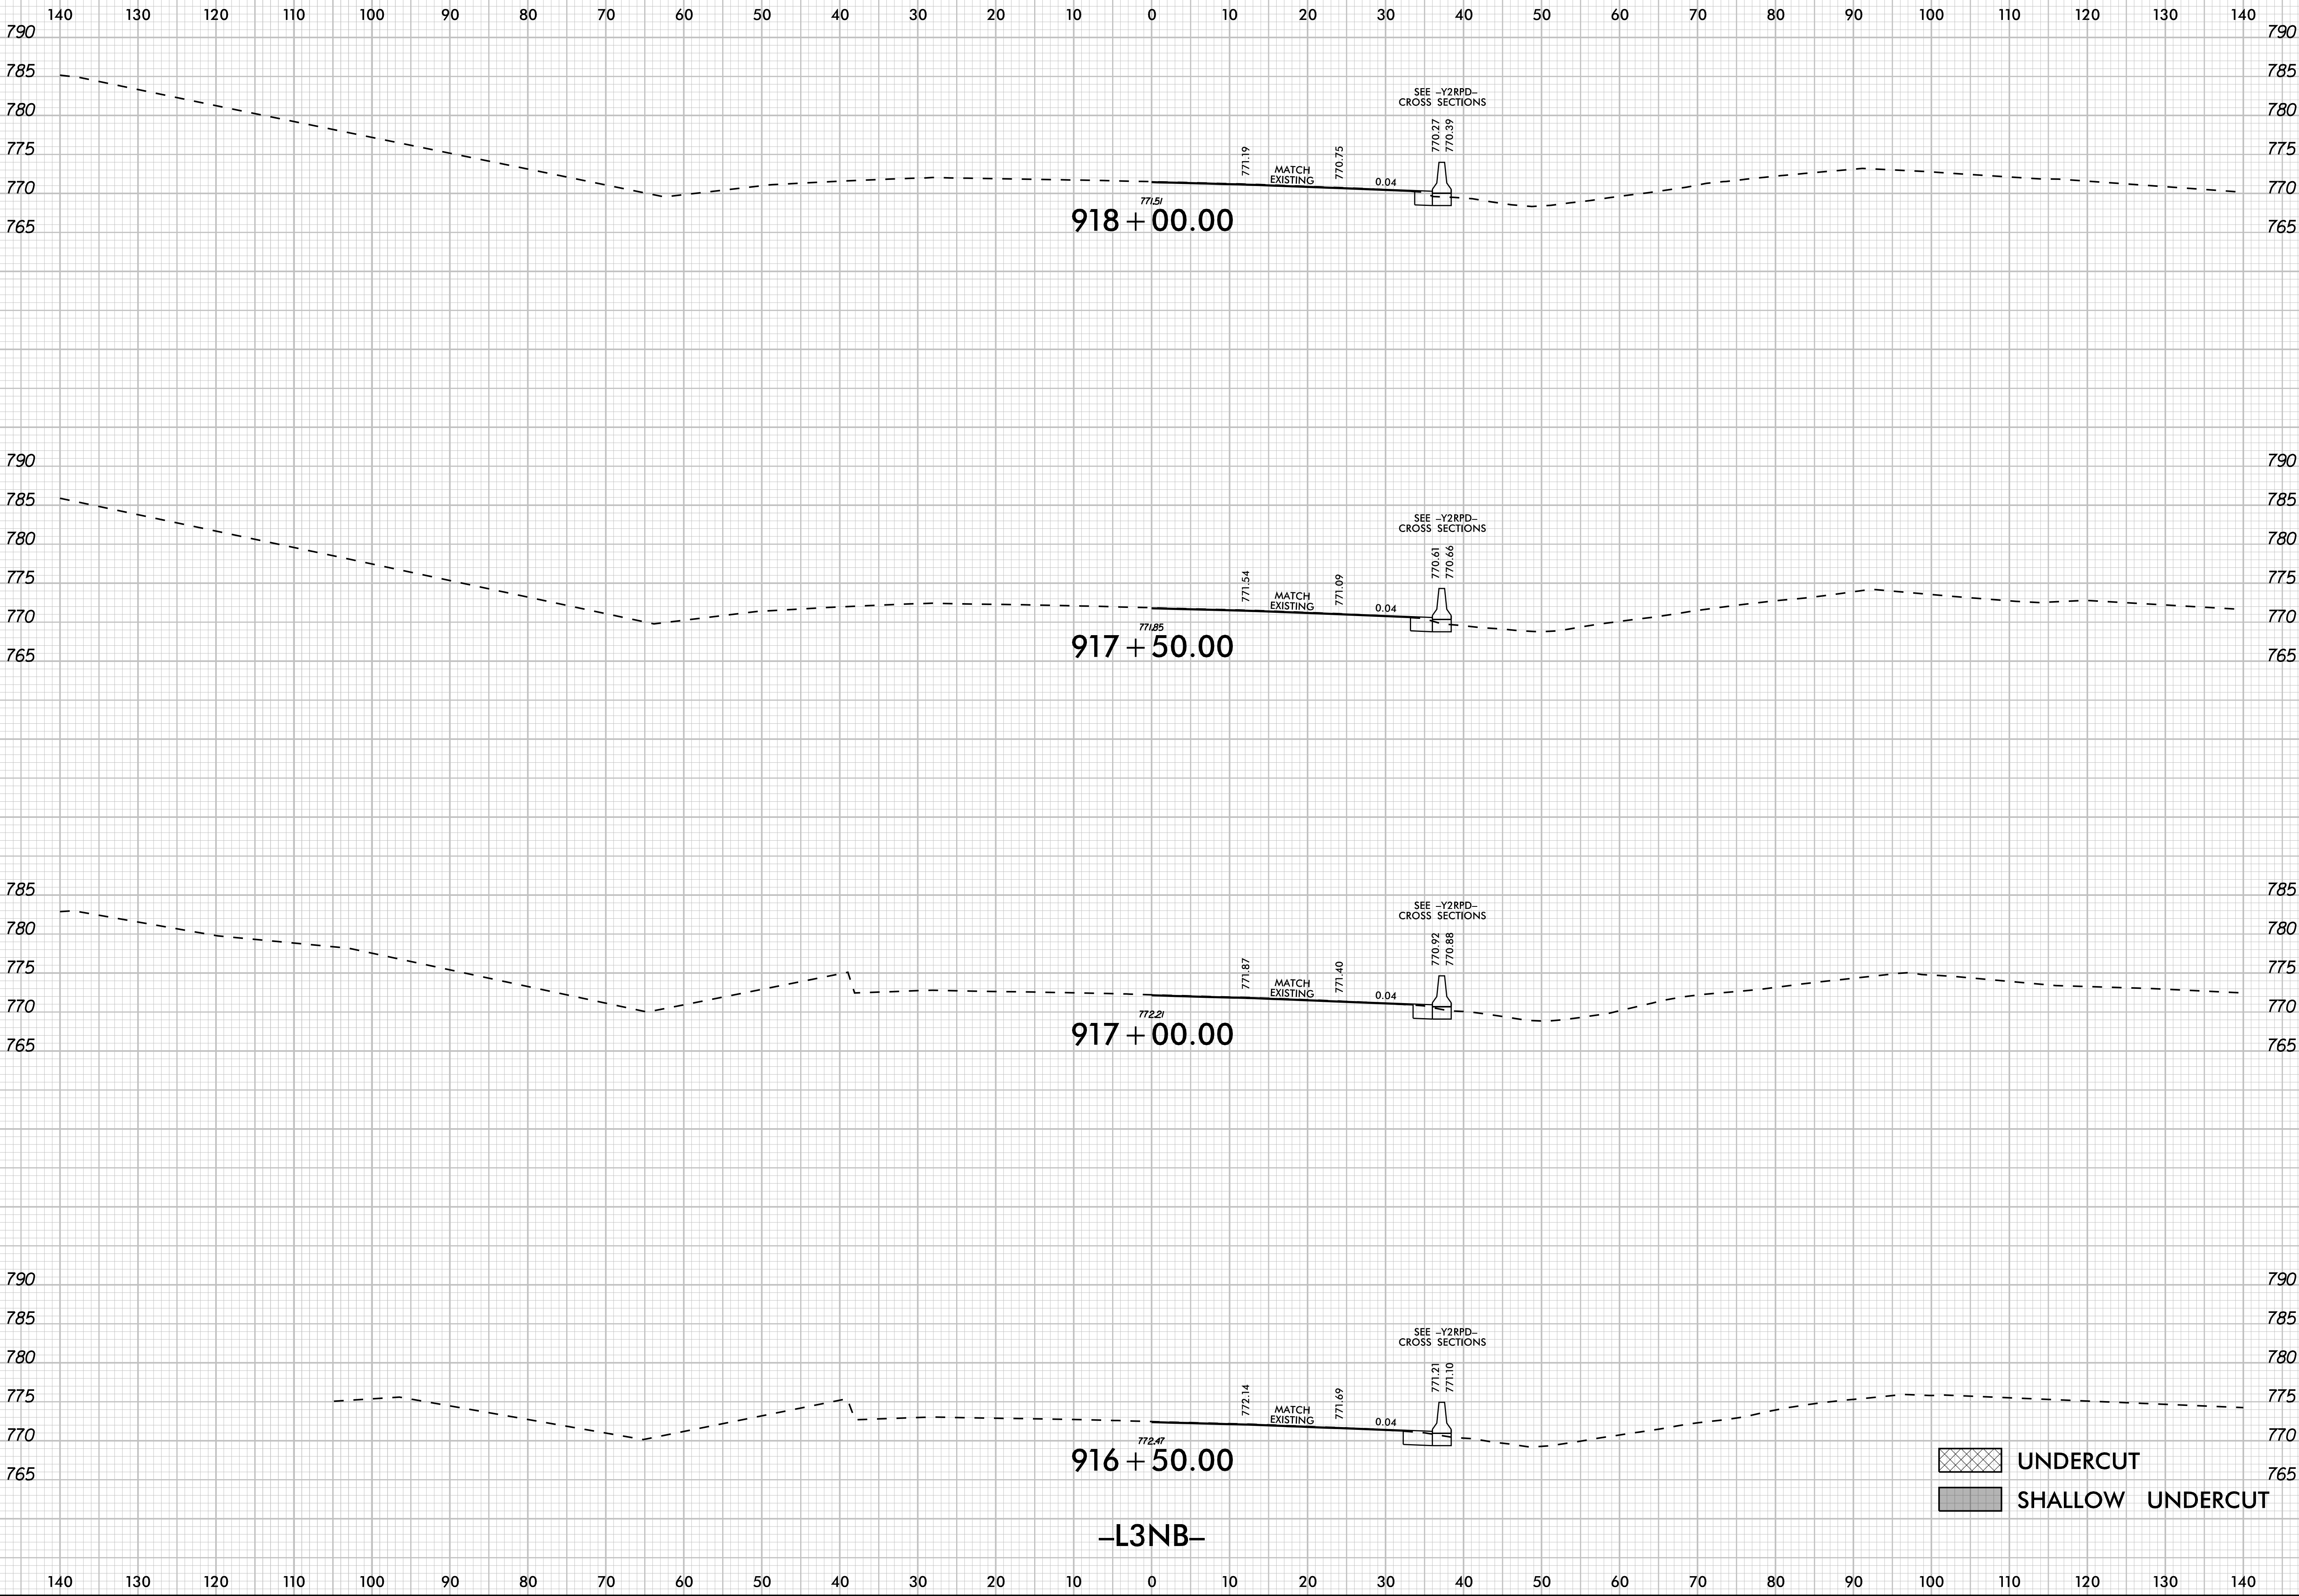


1401301201101009080706050403020100102030405060708090100110120130140



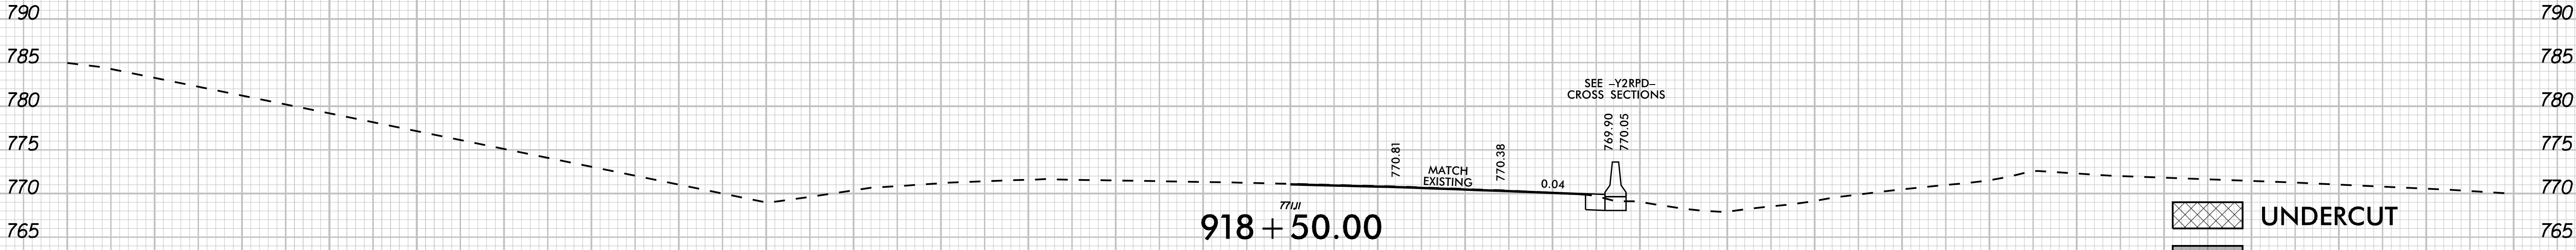
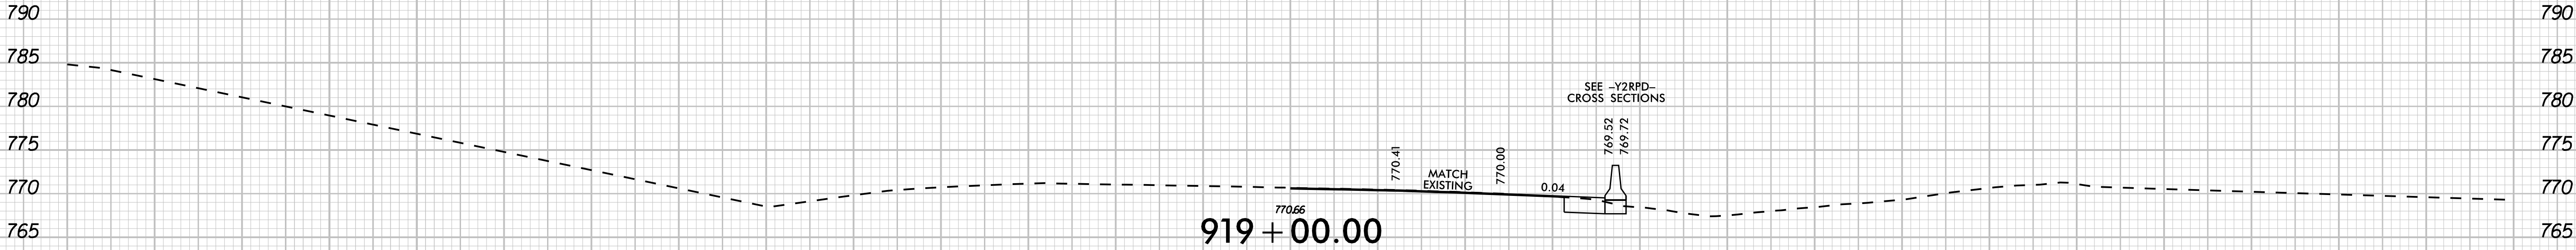
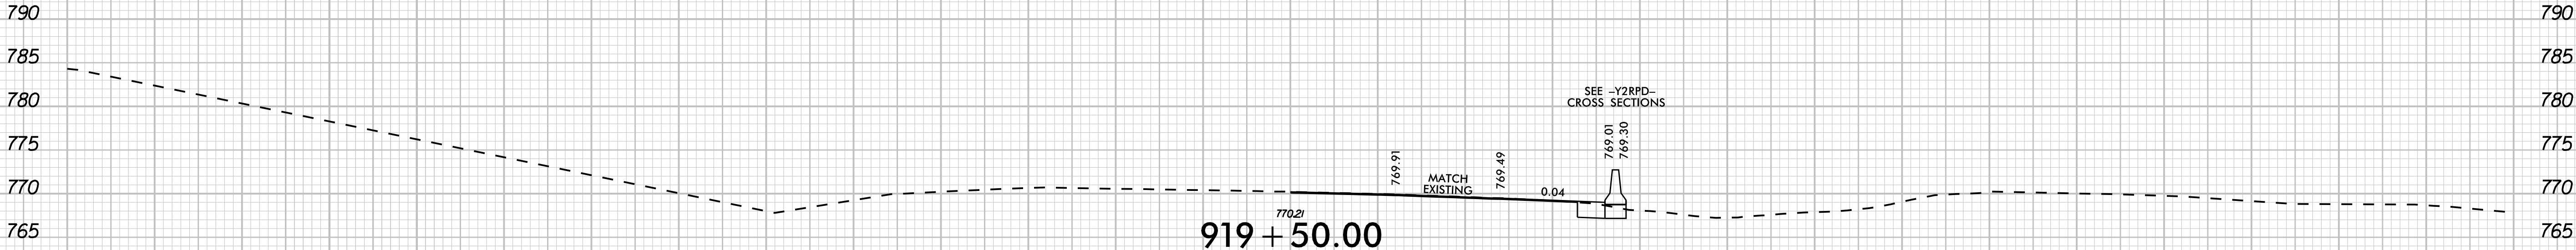


UNDERCUT

SHALLOW UNDERCUT

-L3NB-

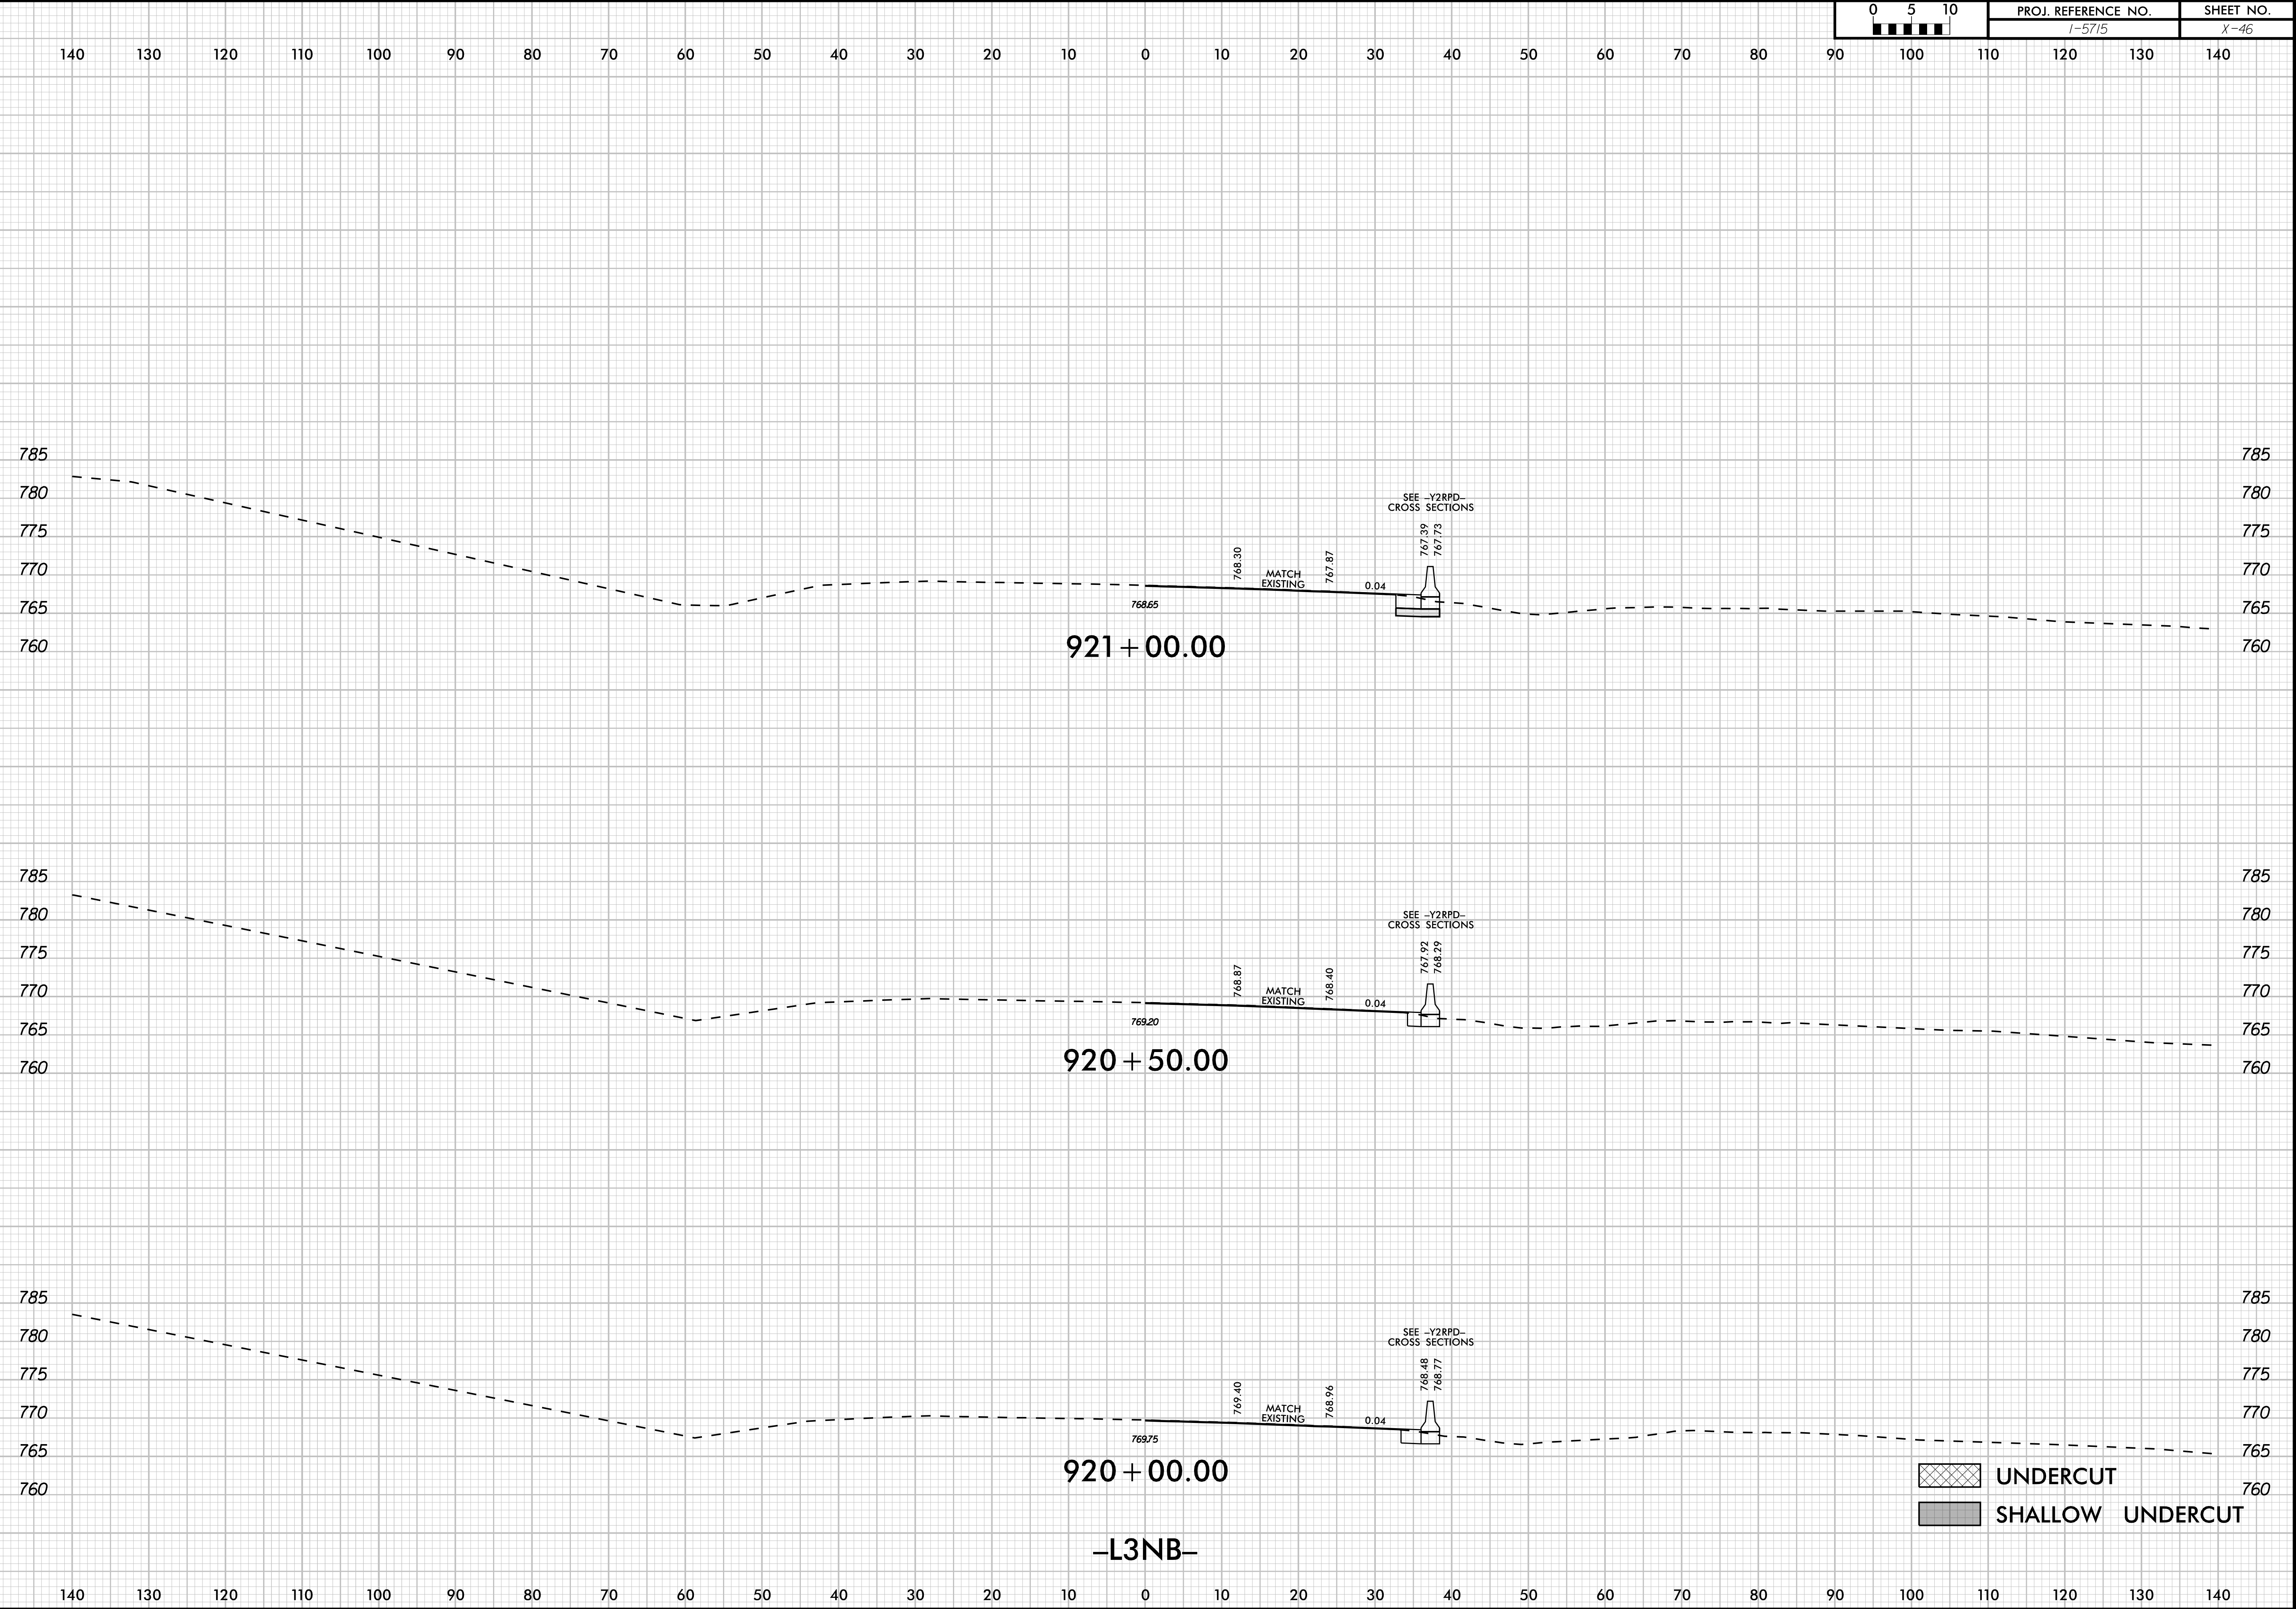


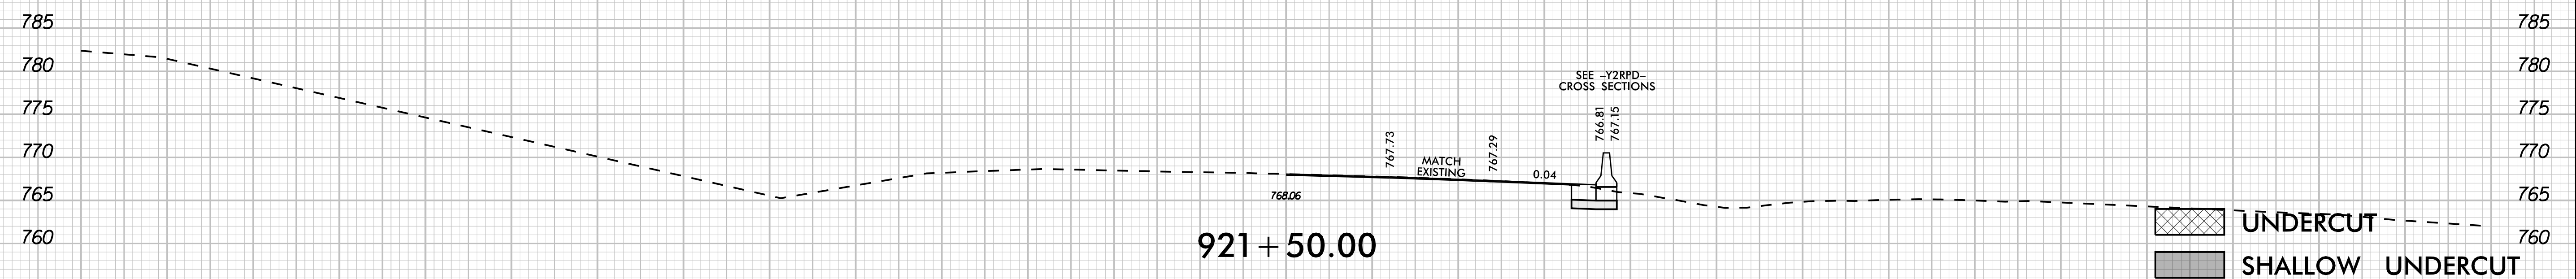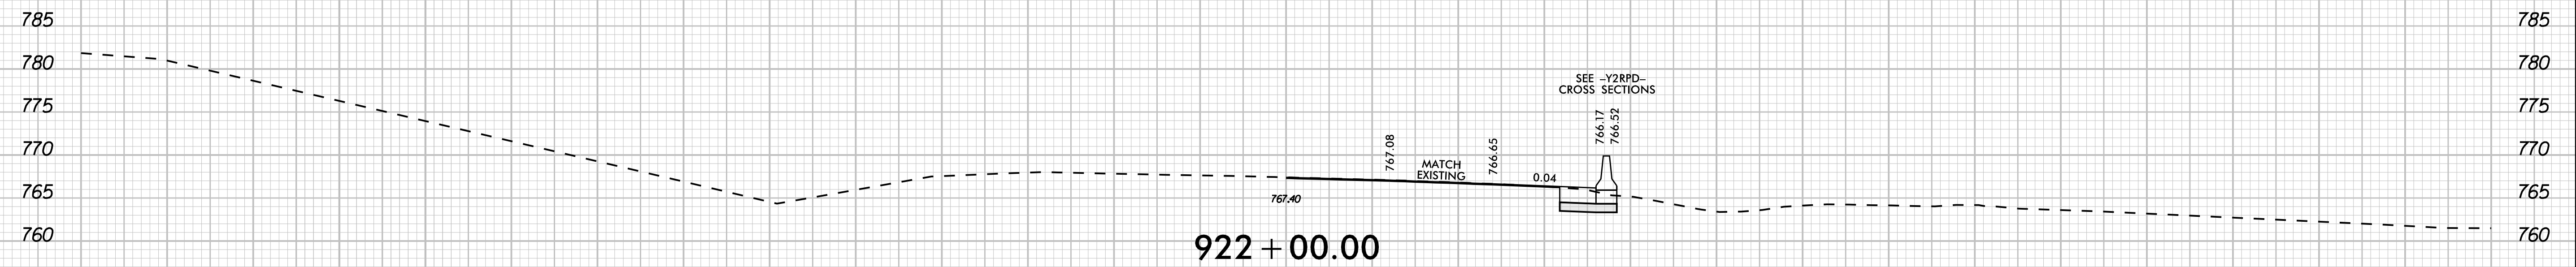
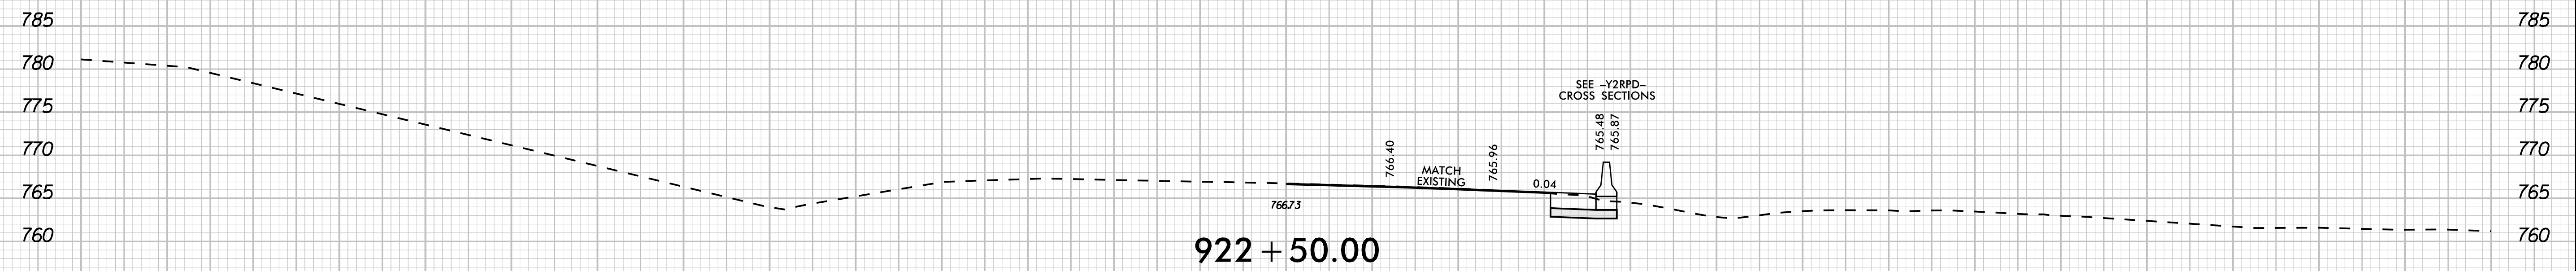
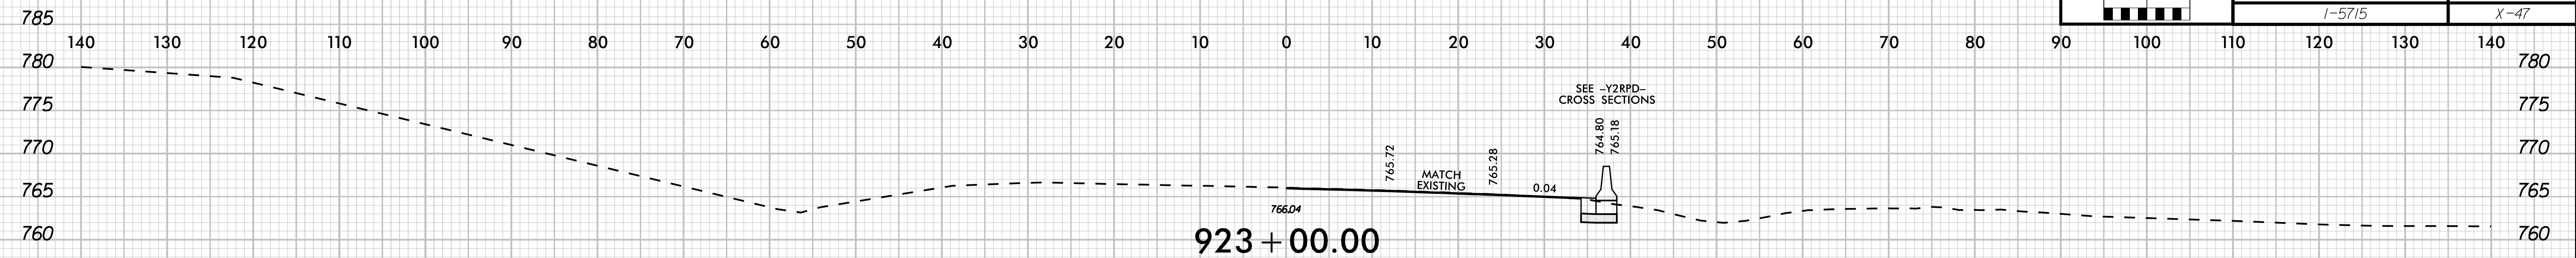
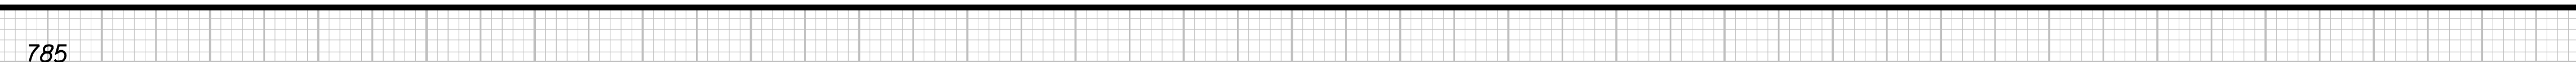


 UNDERCUT - - - - - 760
 SHALLOW UNDERCUT




-L3NB-

12/19/2025

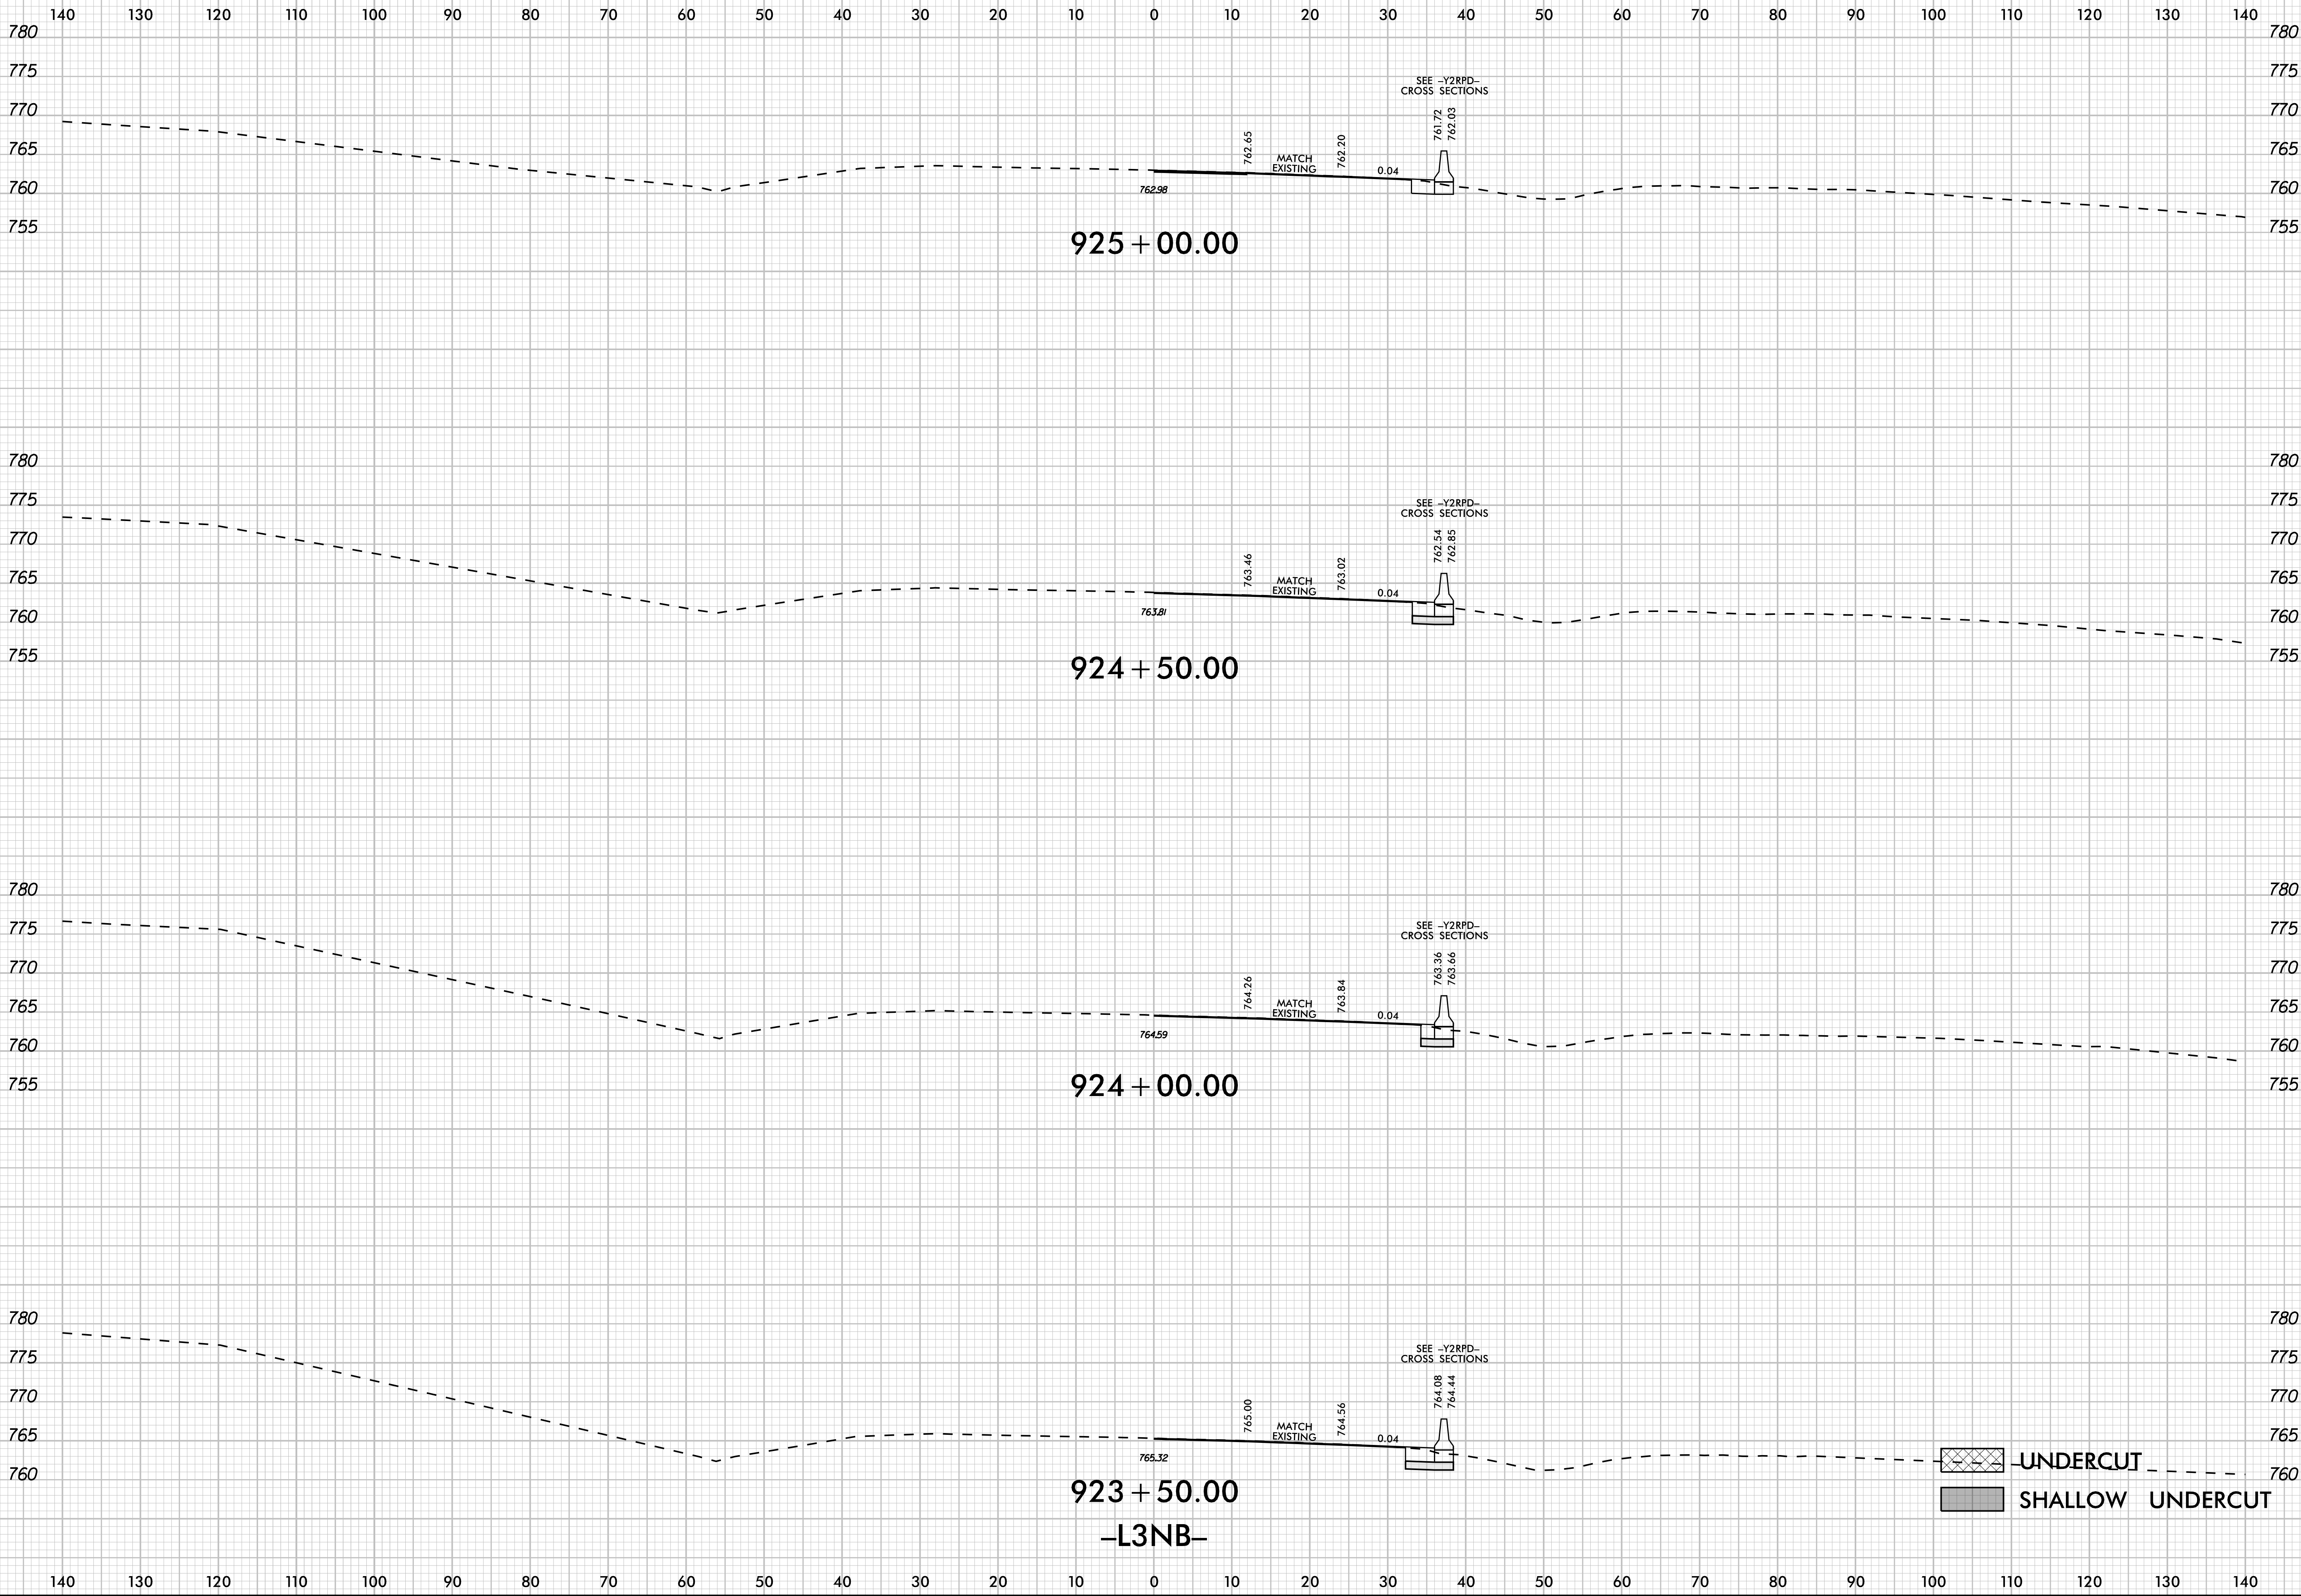

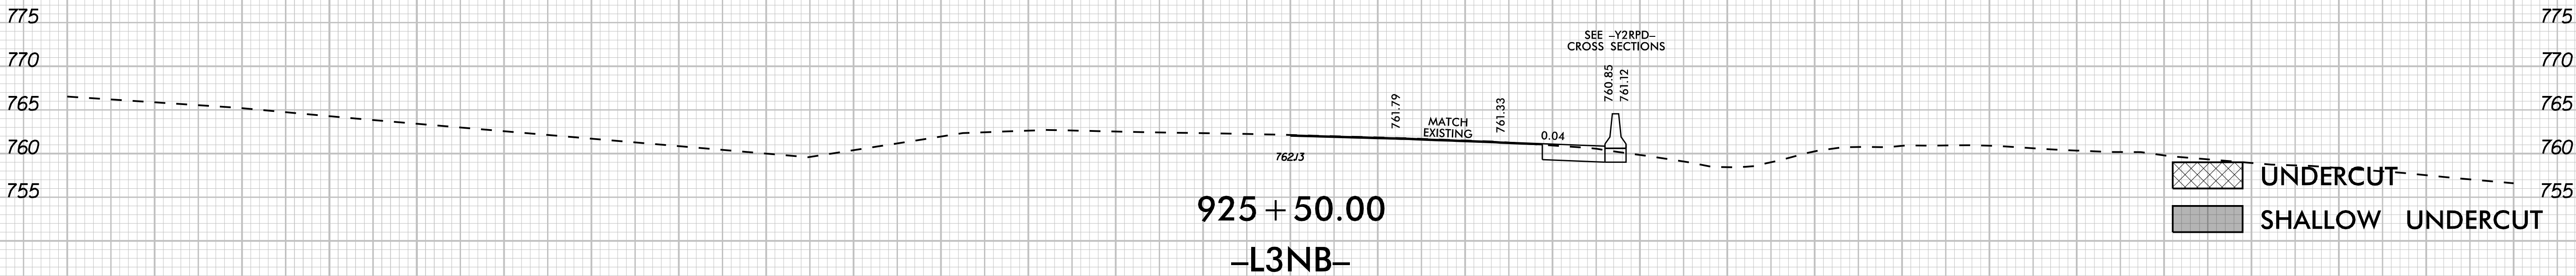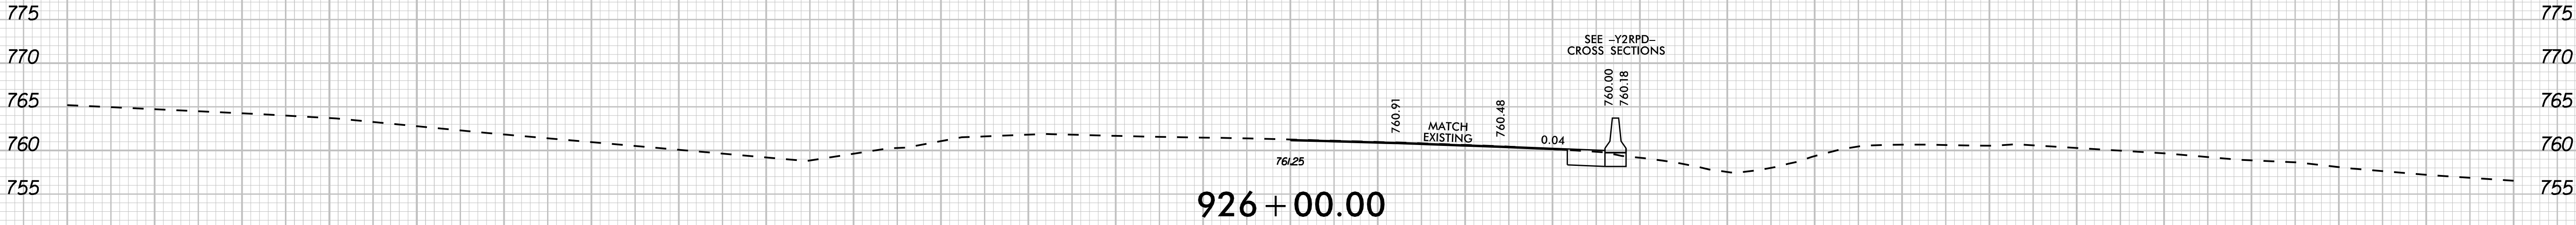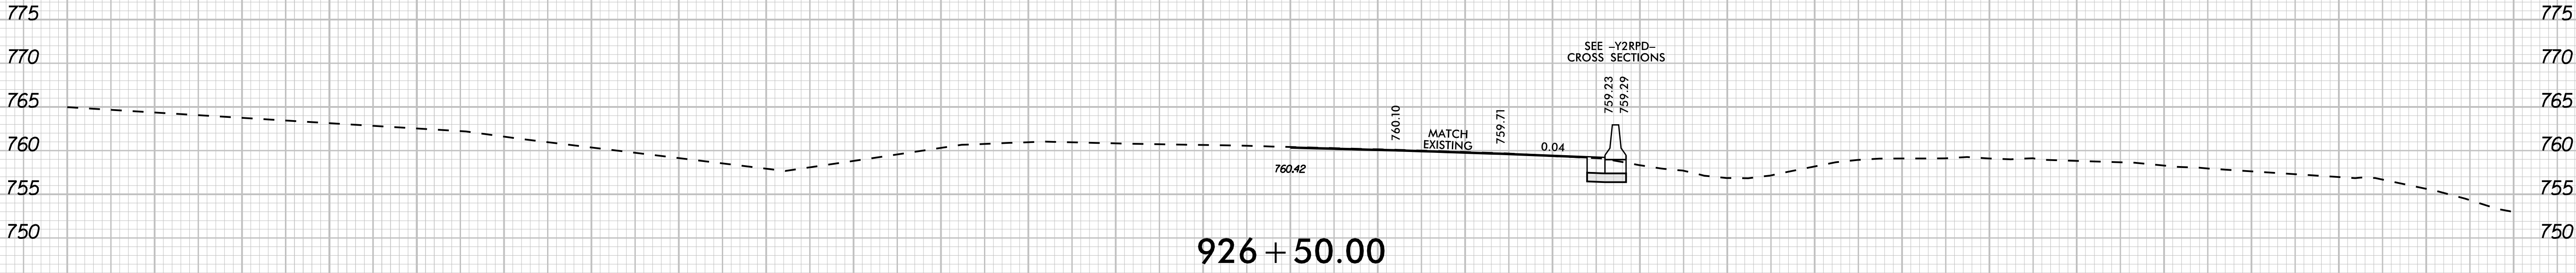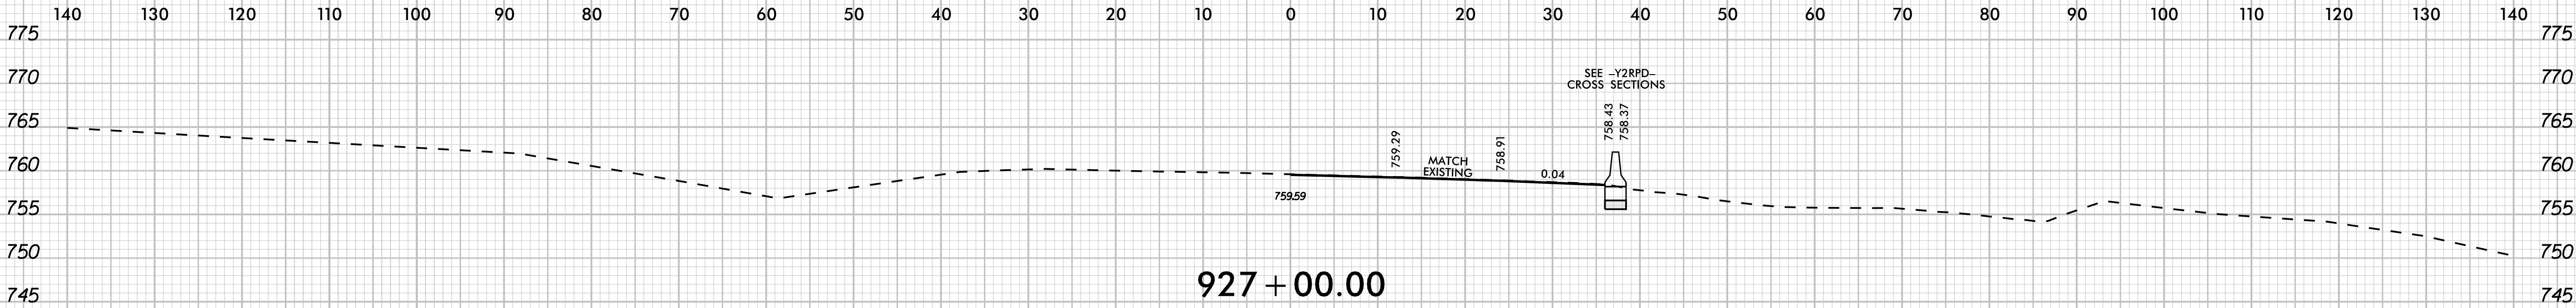


1401301201101009080706050403020100102030405060708090100110120130140

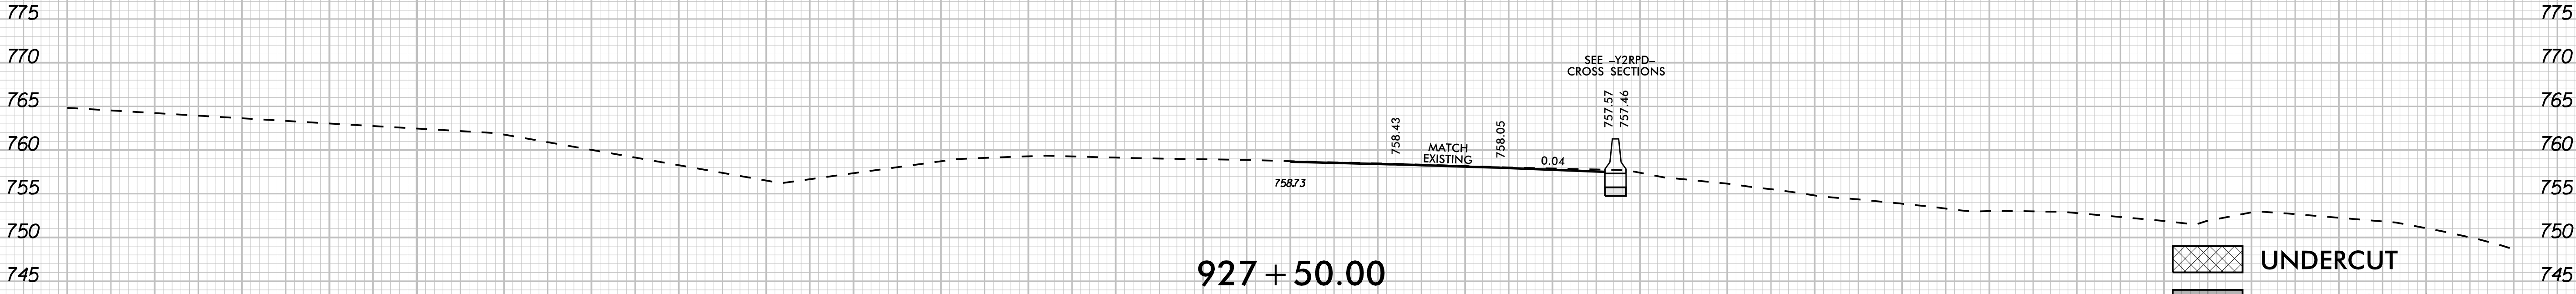
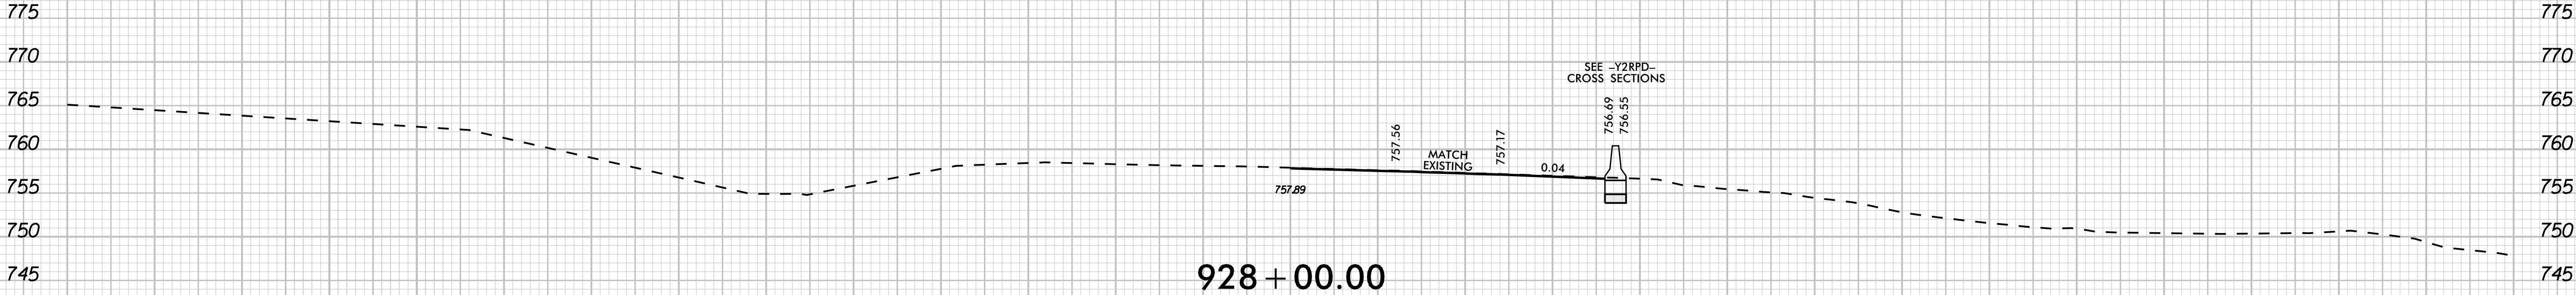
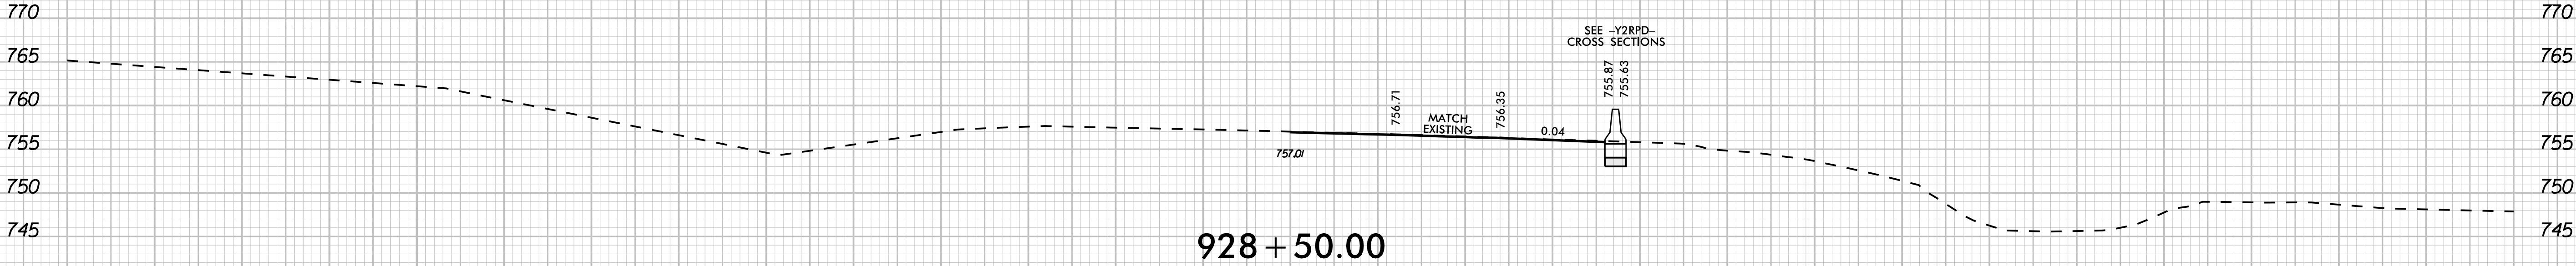



UNDERCUT


SHALLOW UNDERCUT


-L3NB-

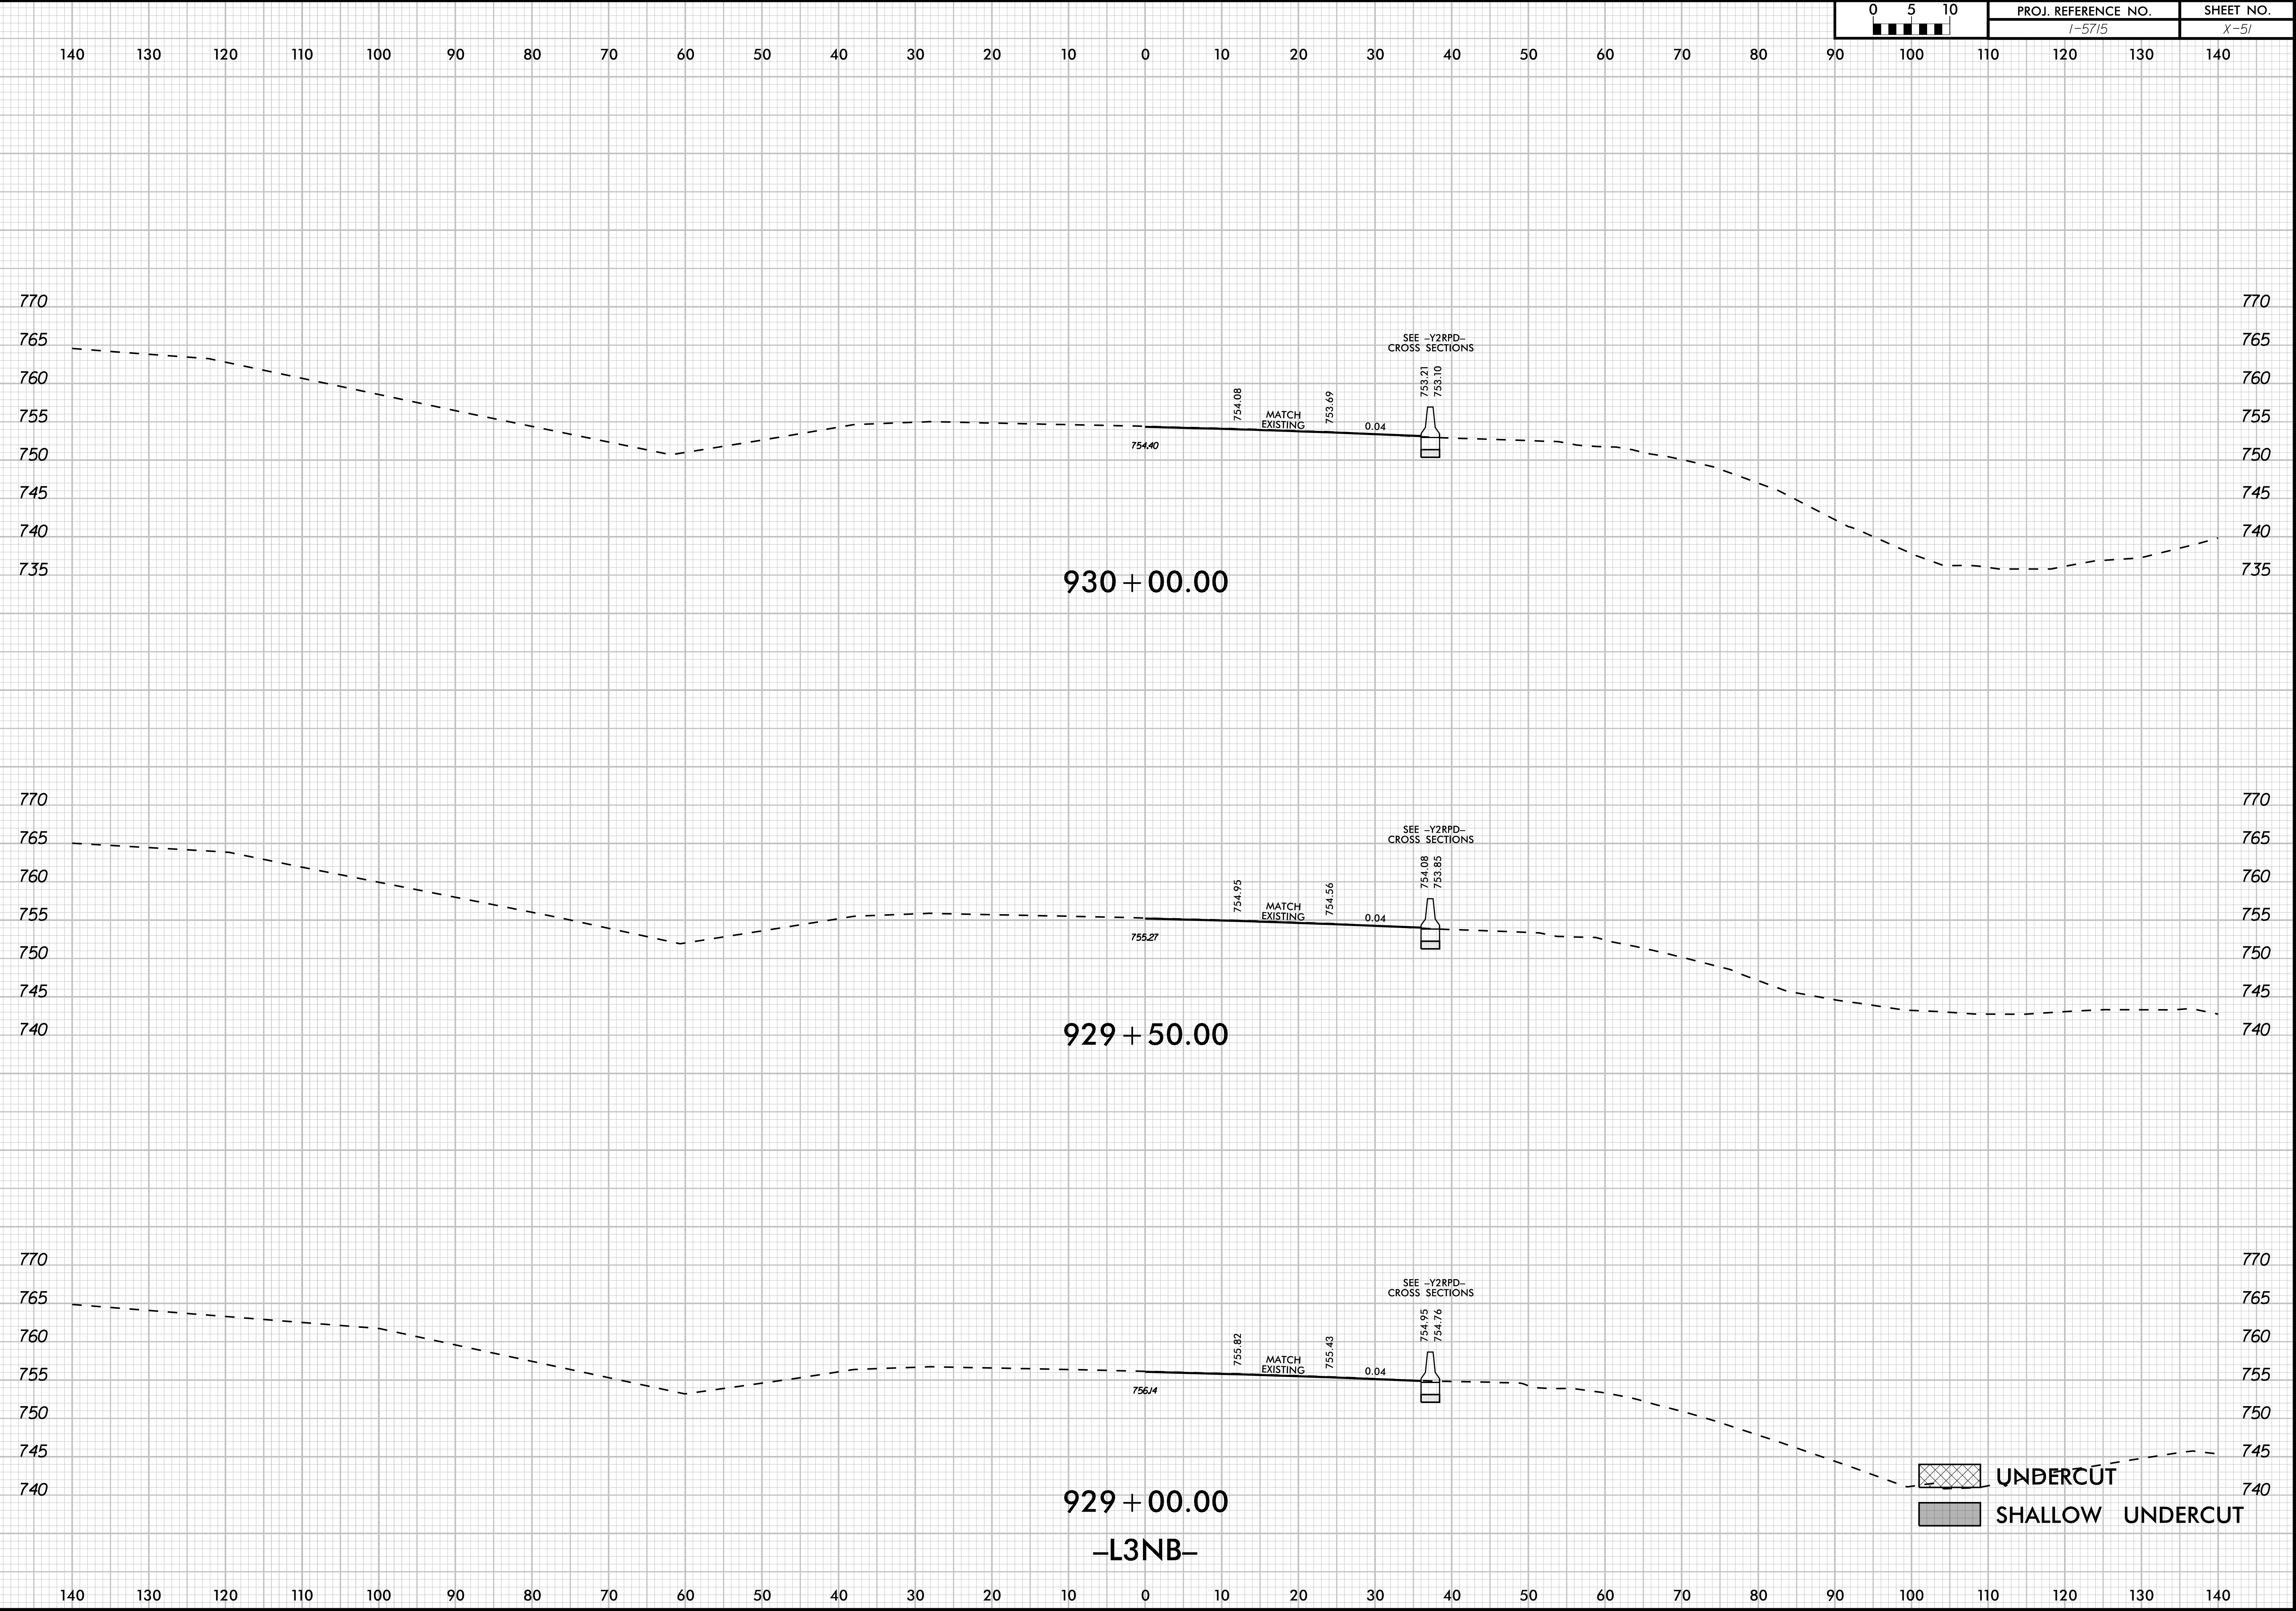

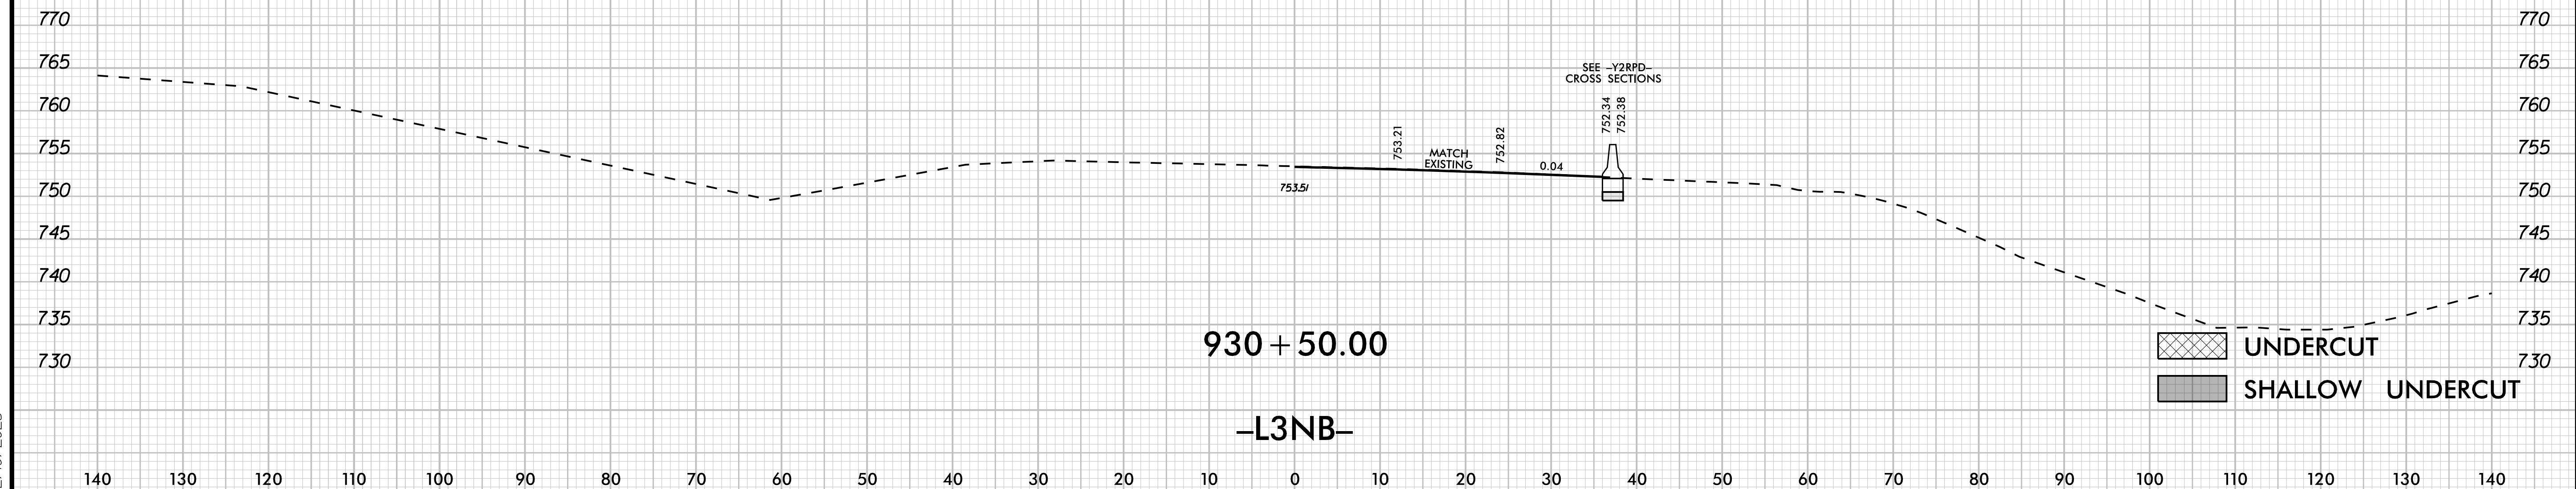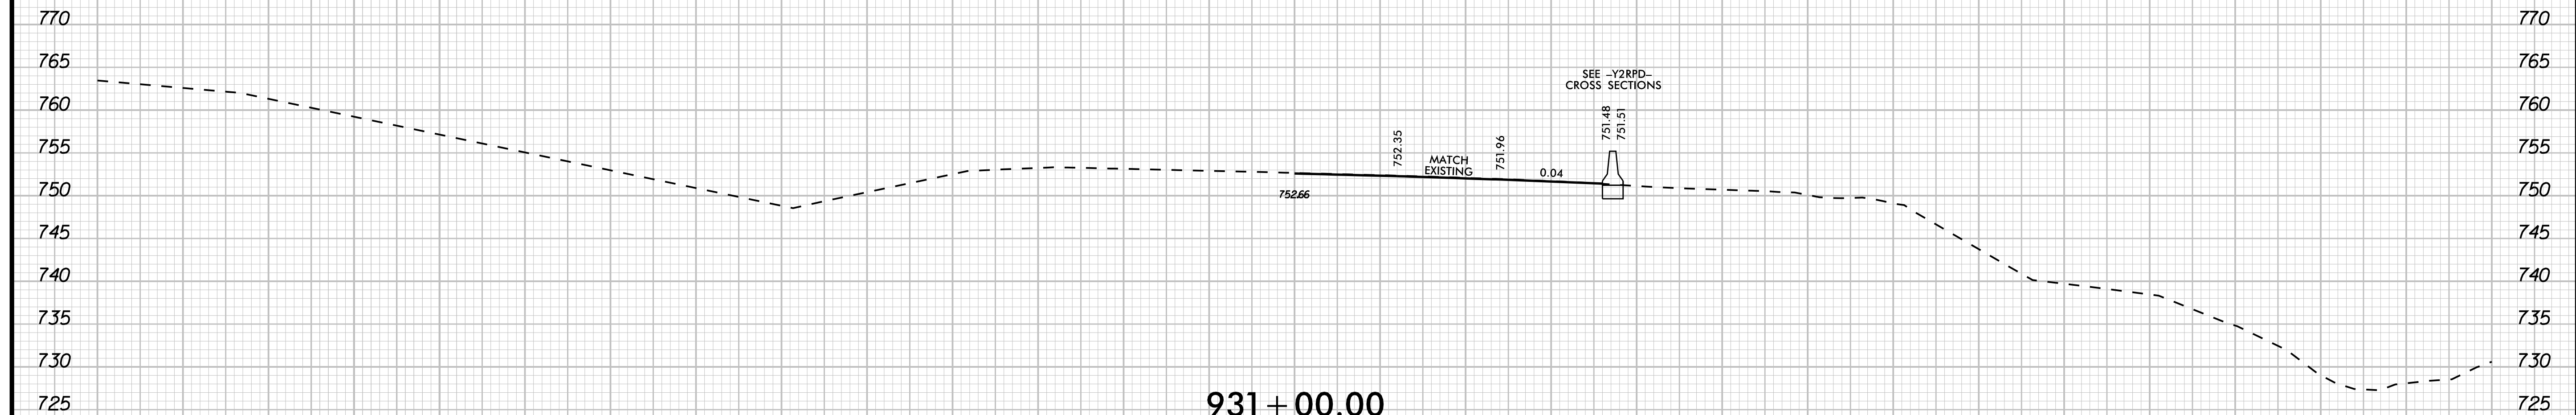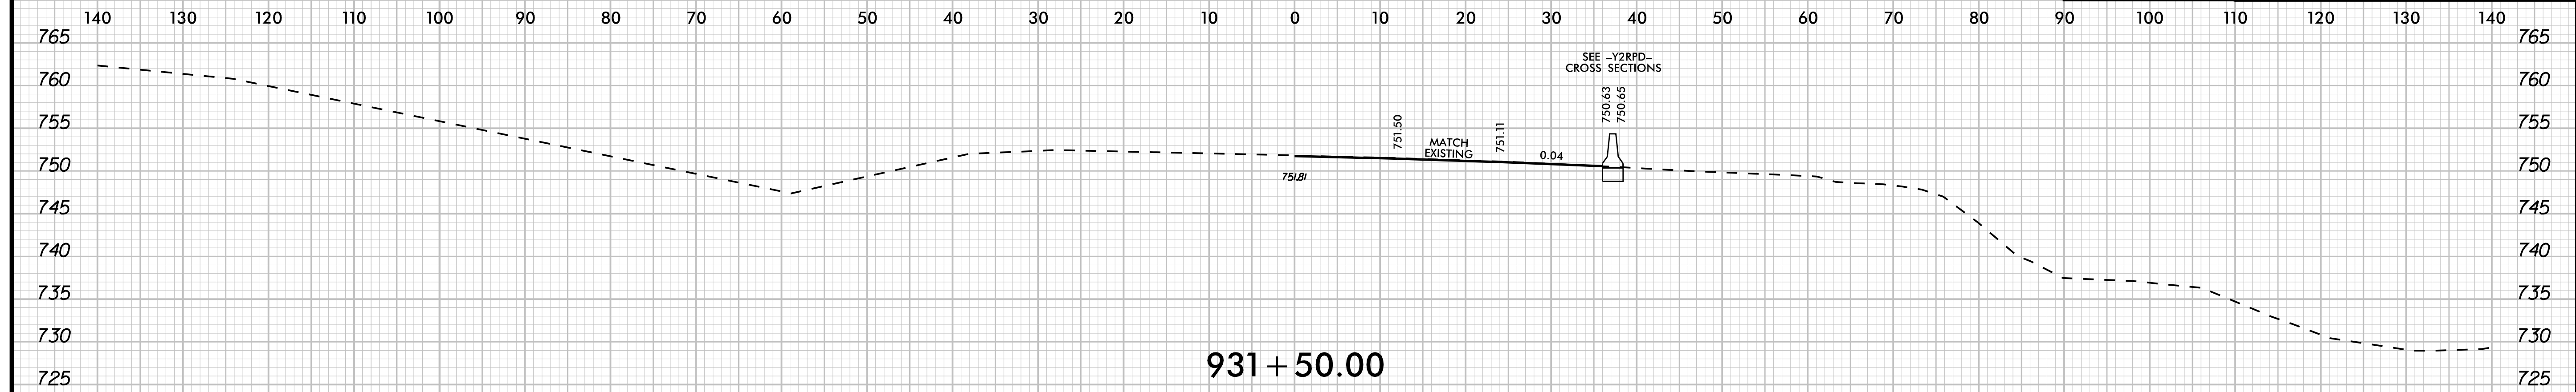

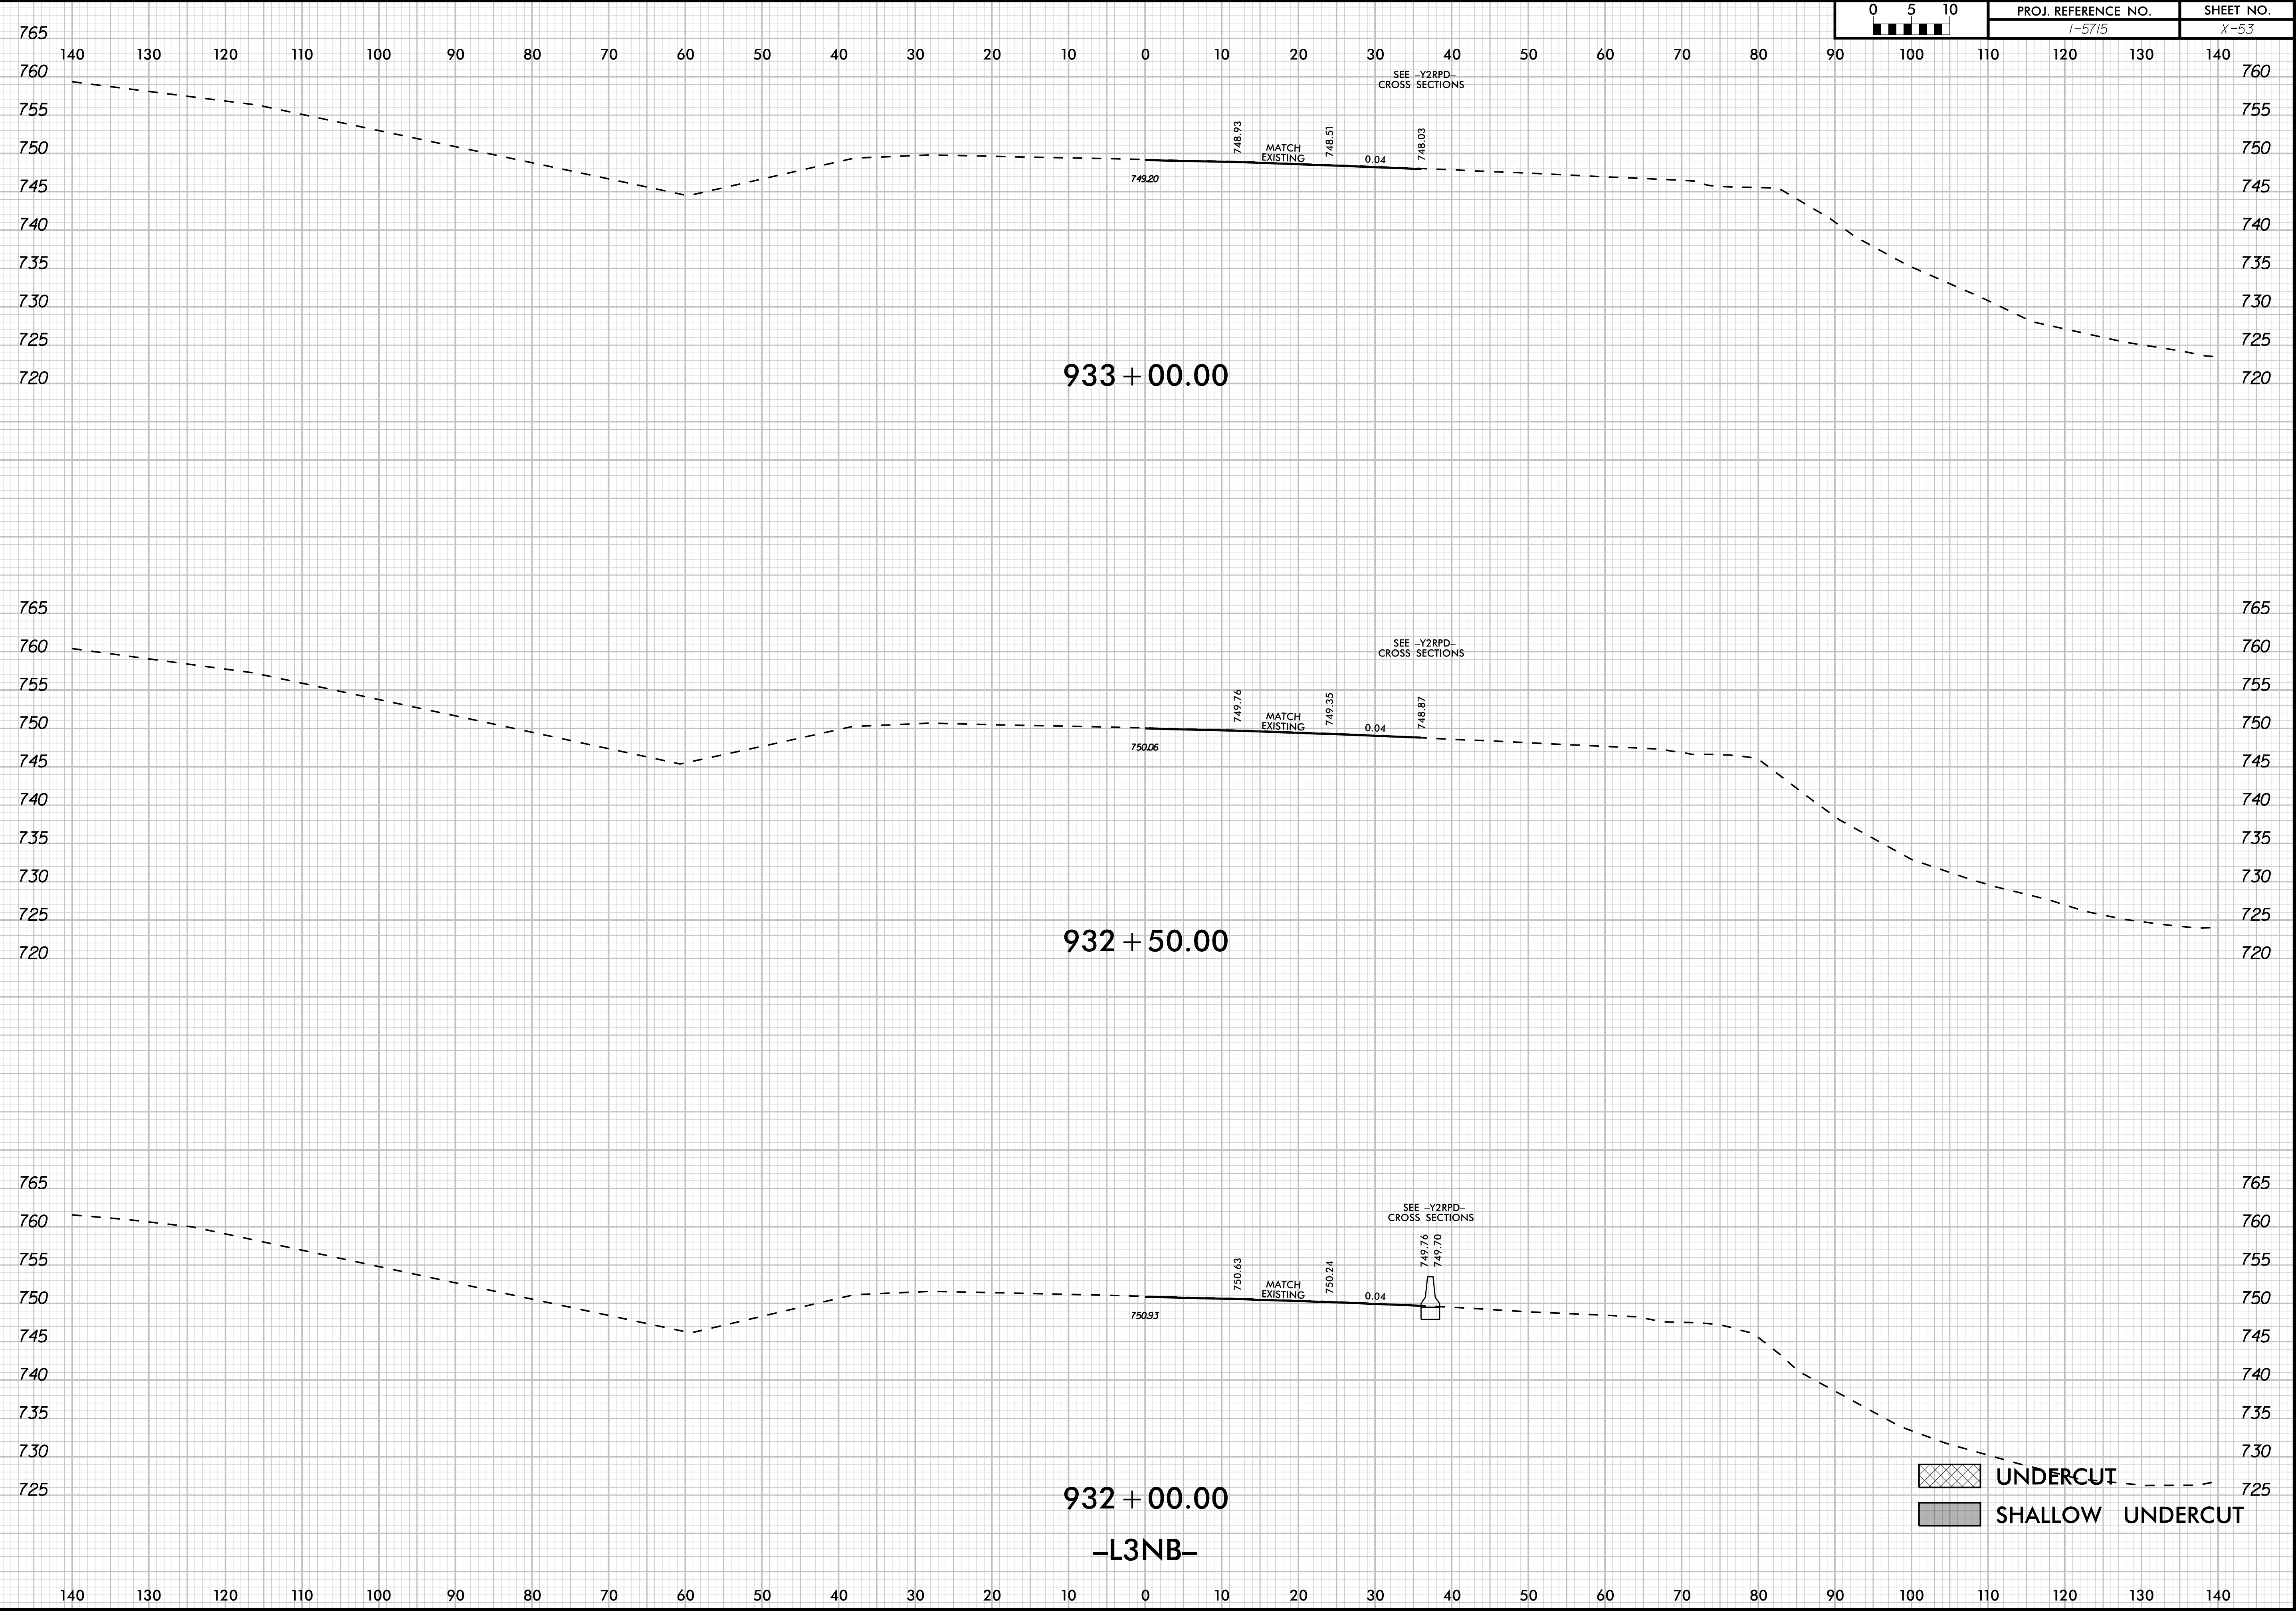


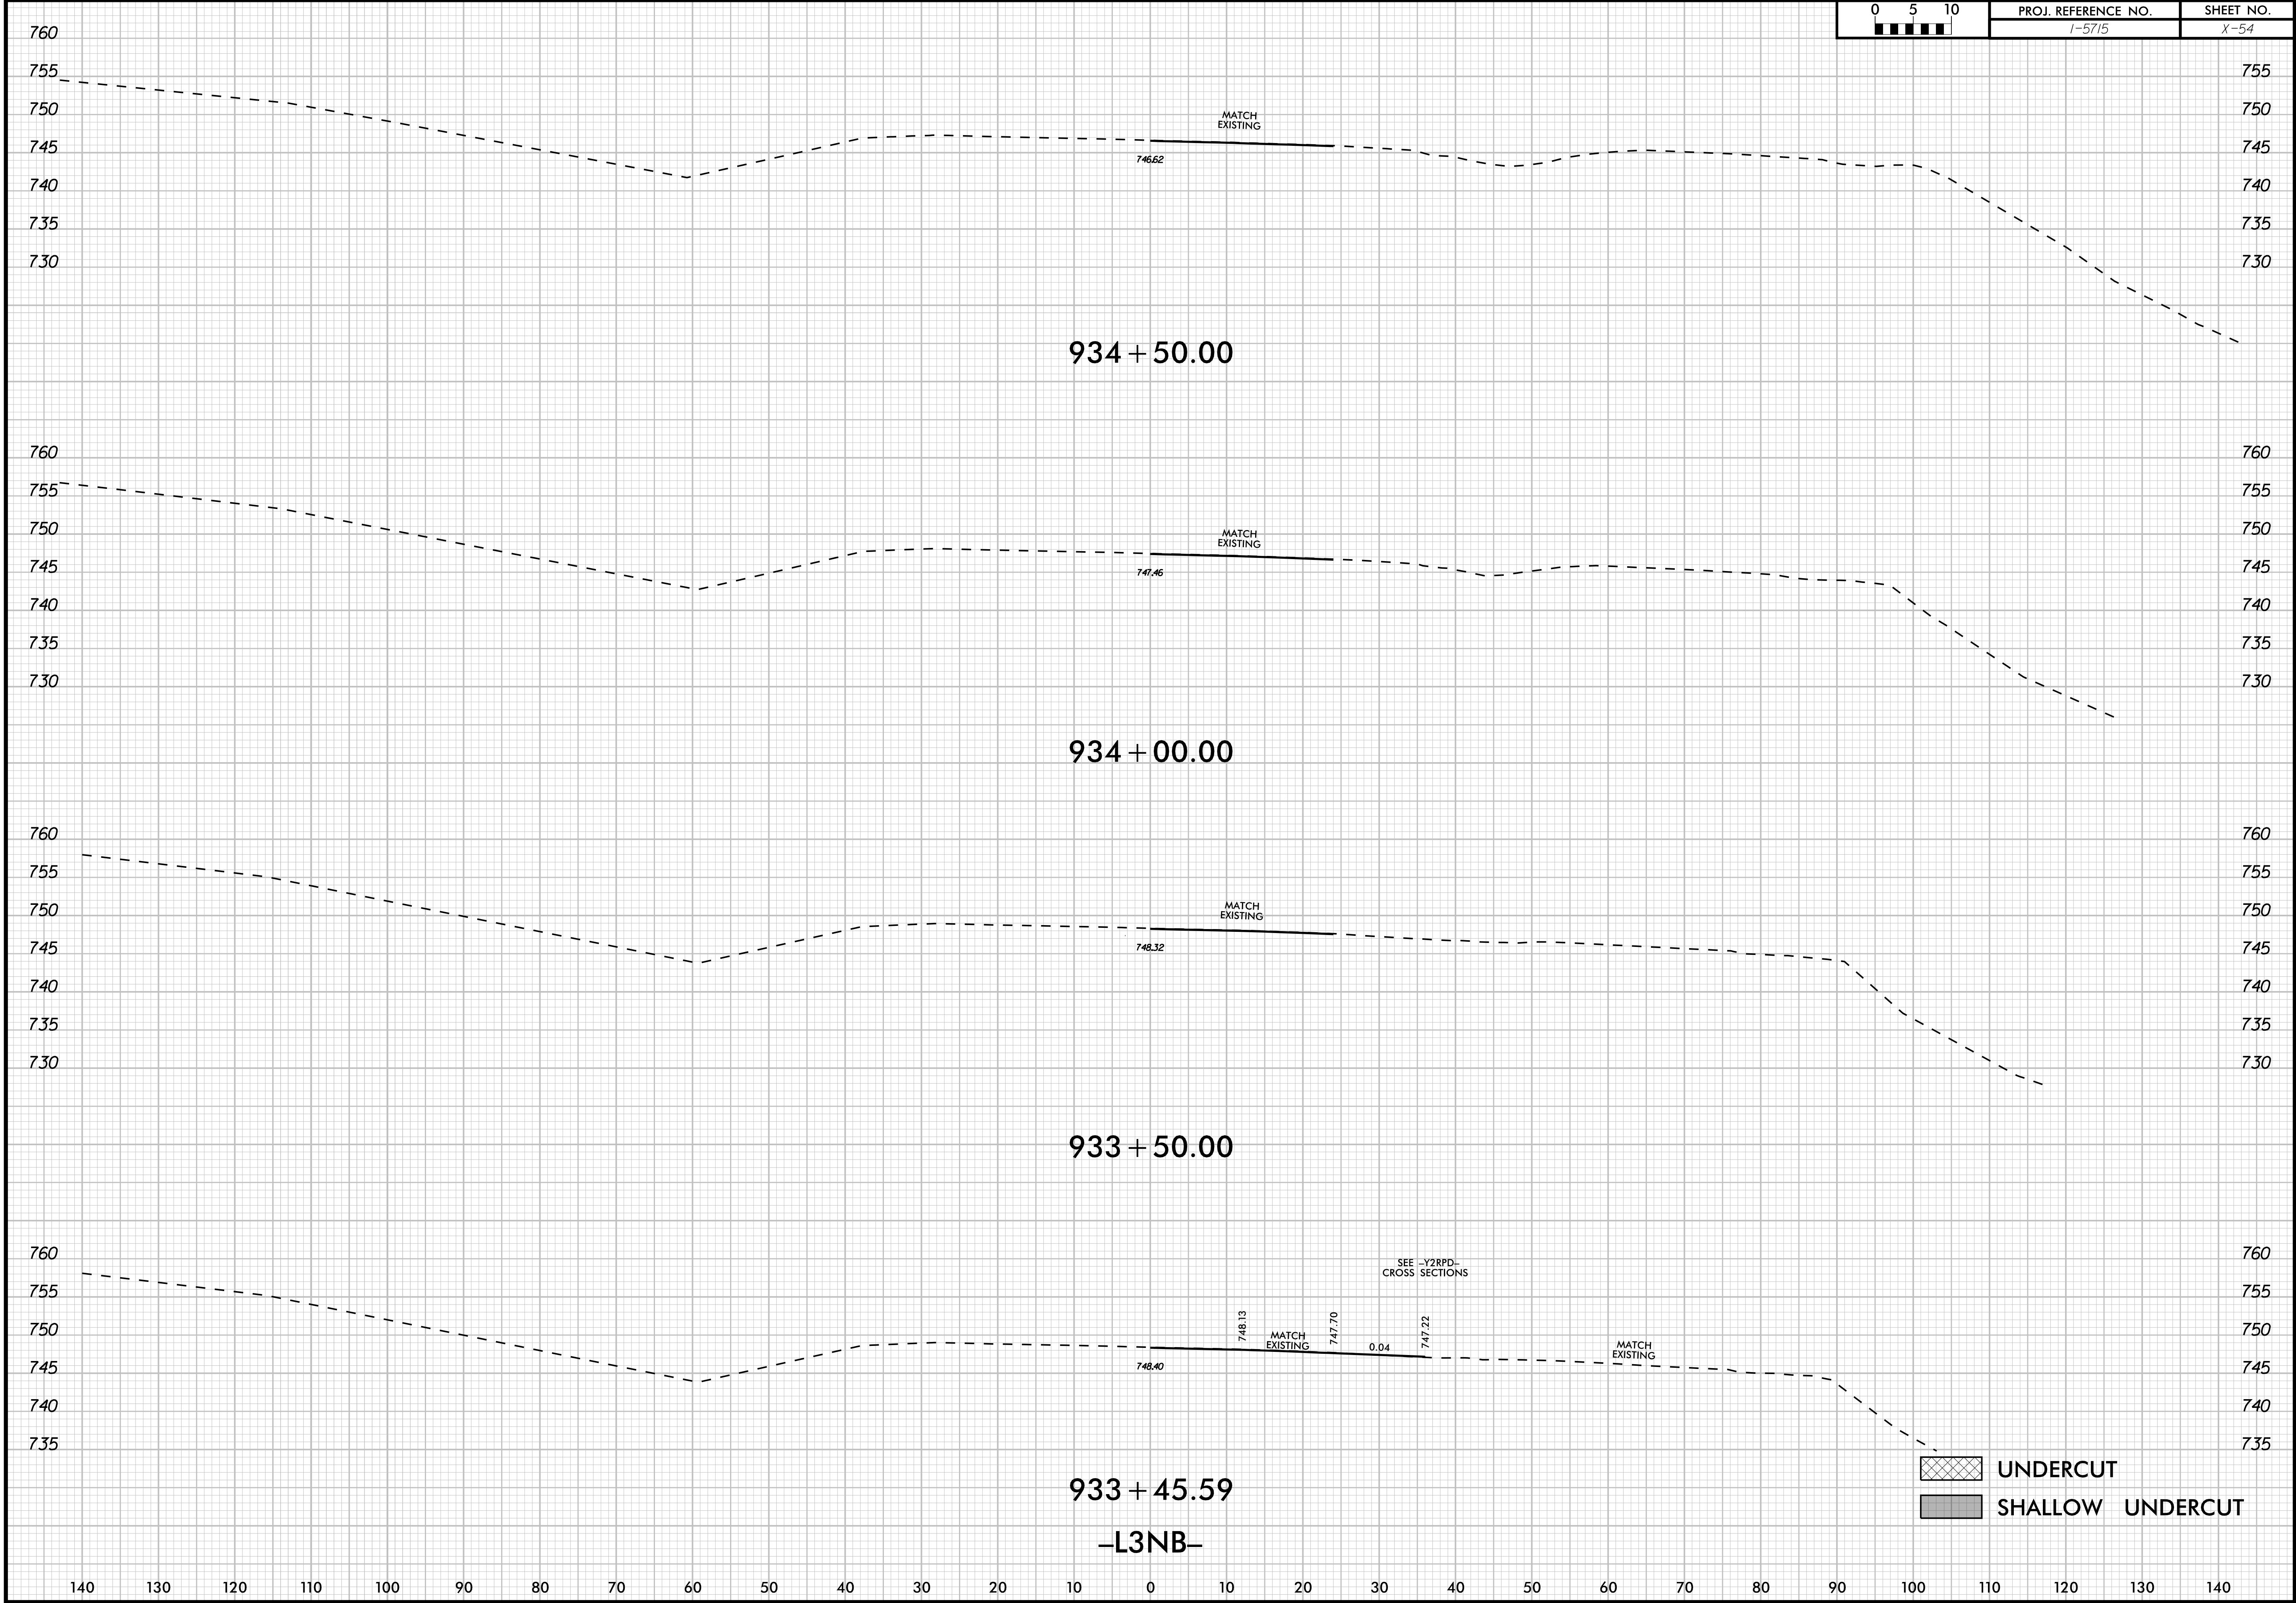


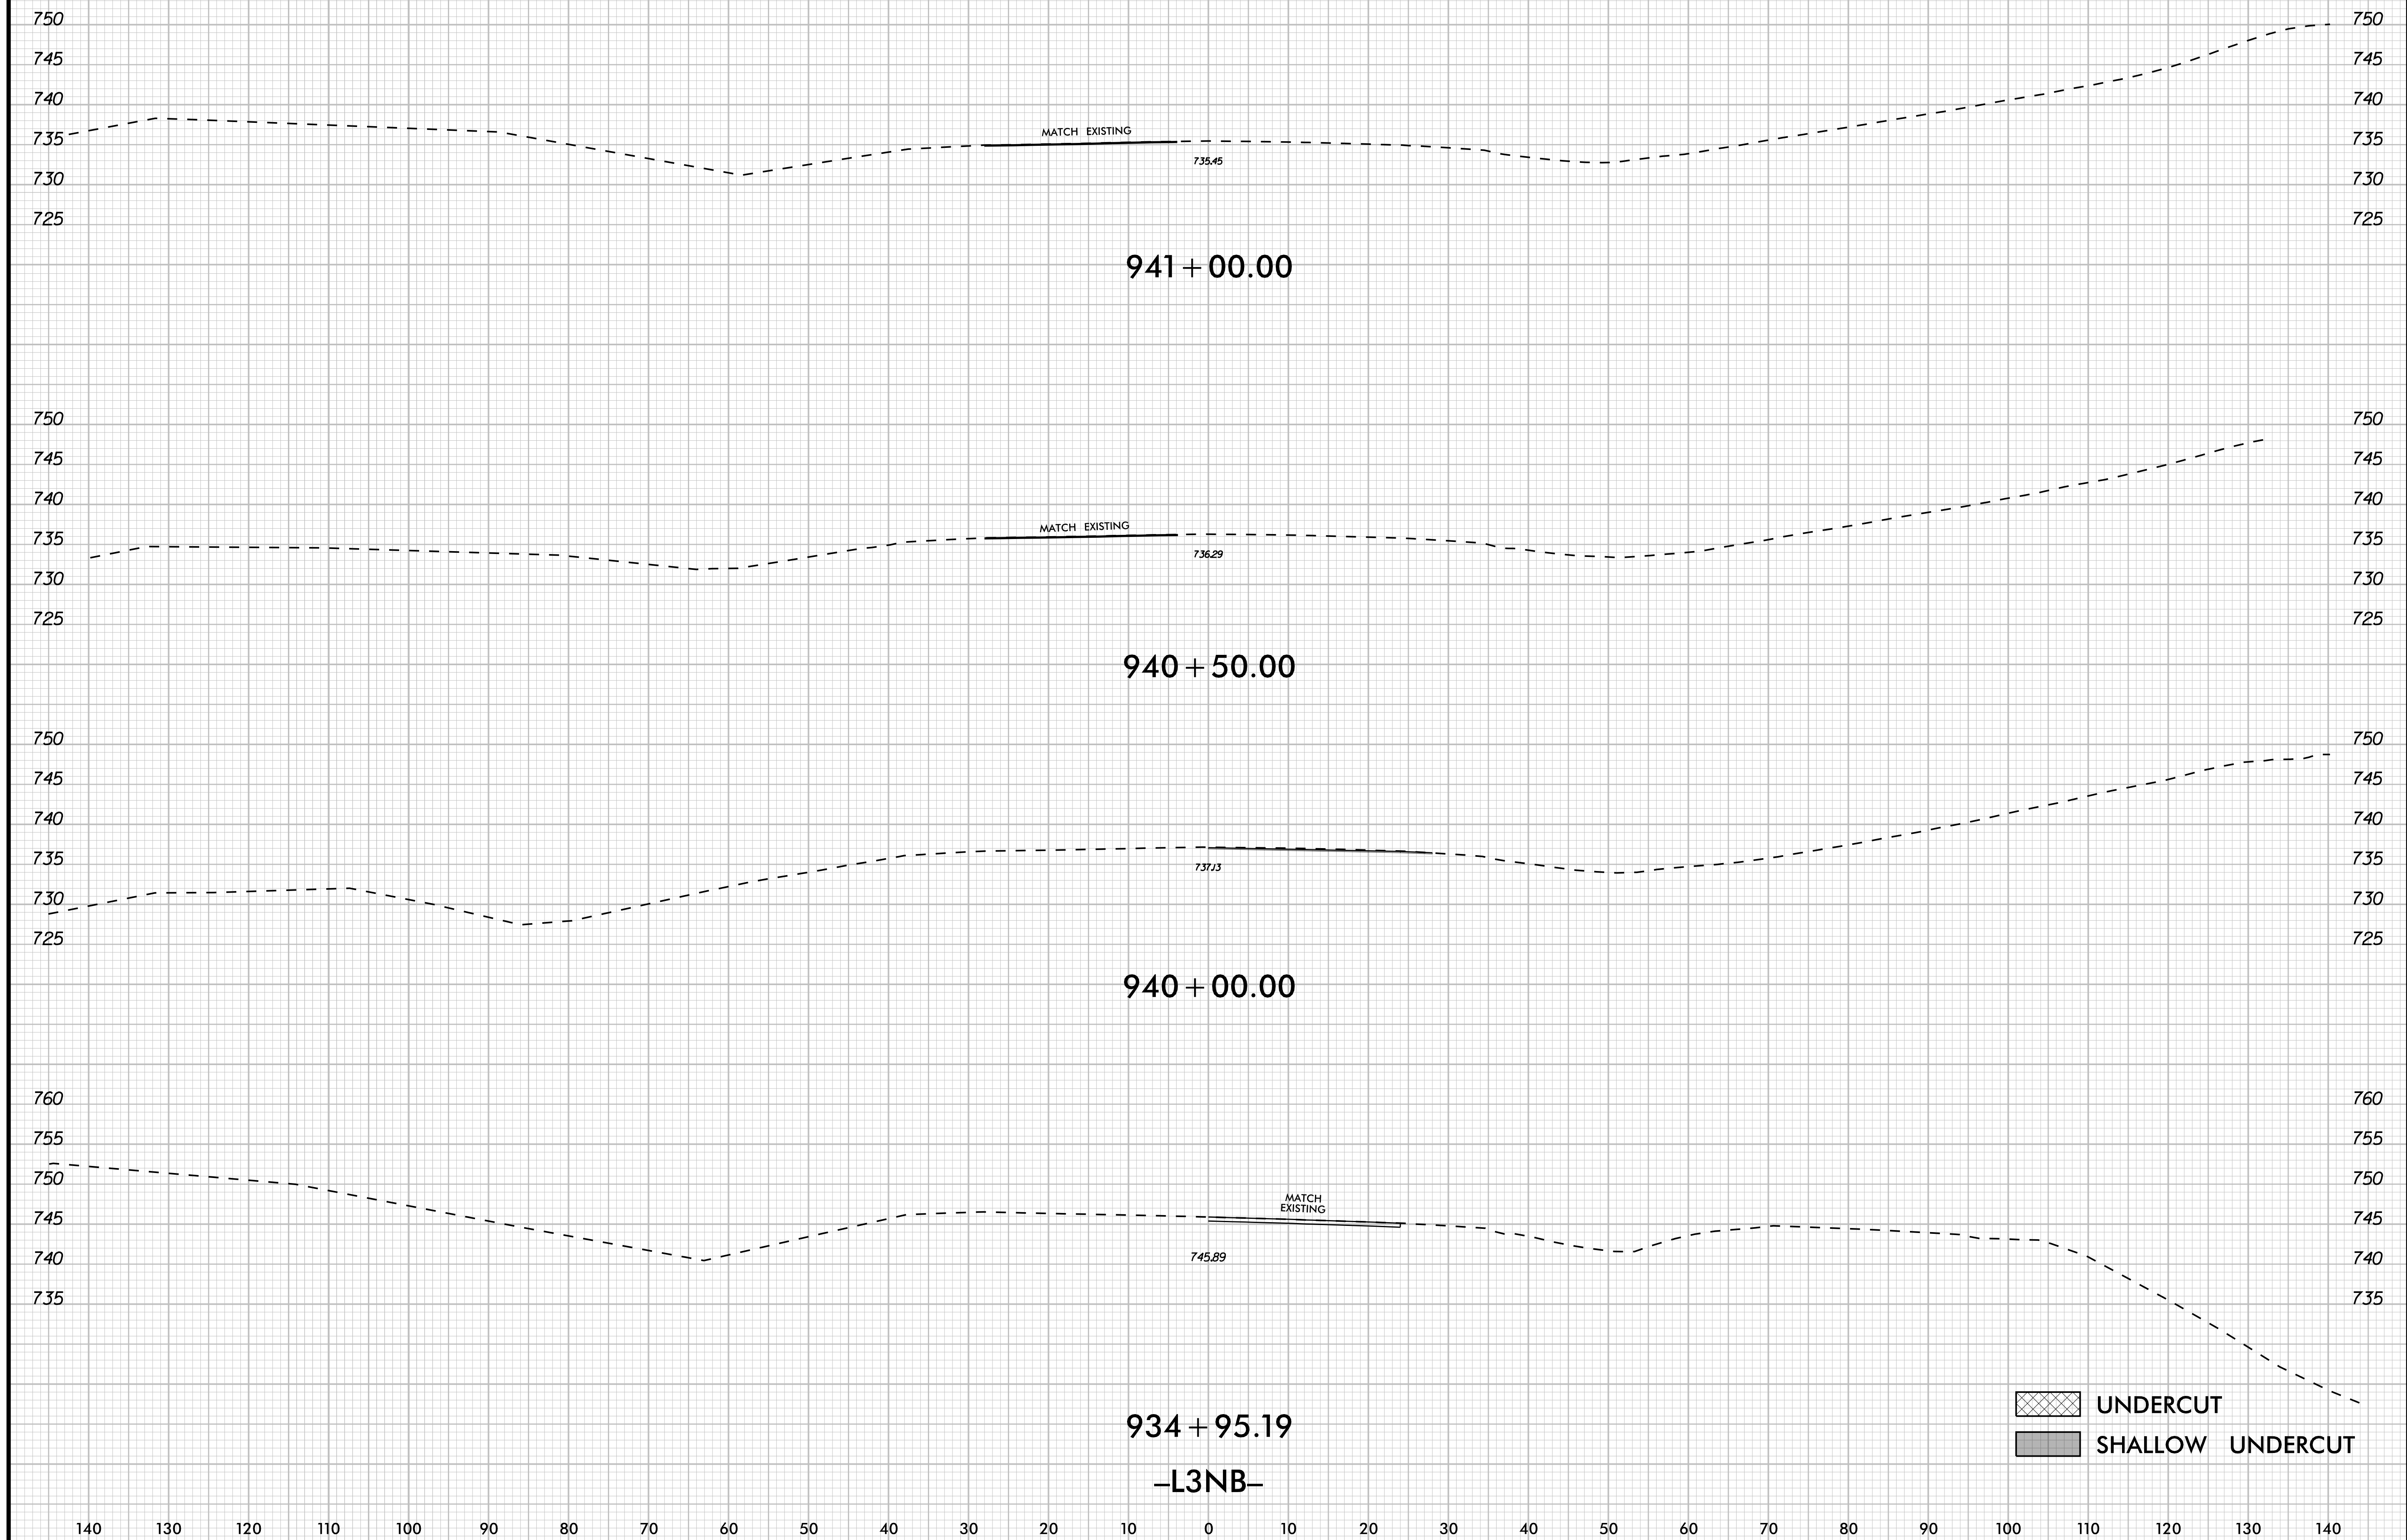

 UNDERCUT
 SHALLOW UNDERCUT

12/19/2025



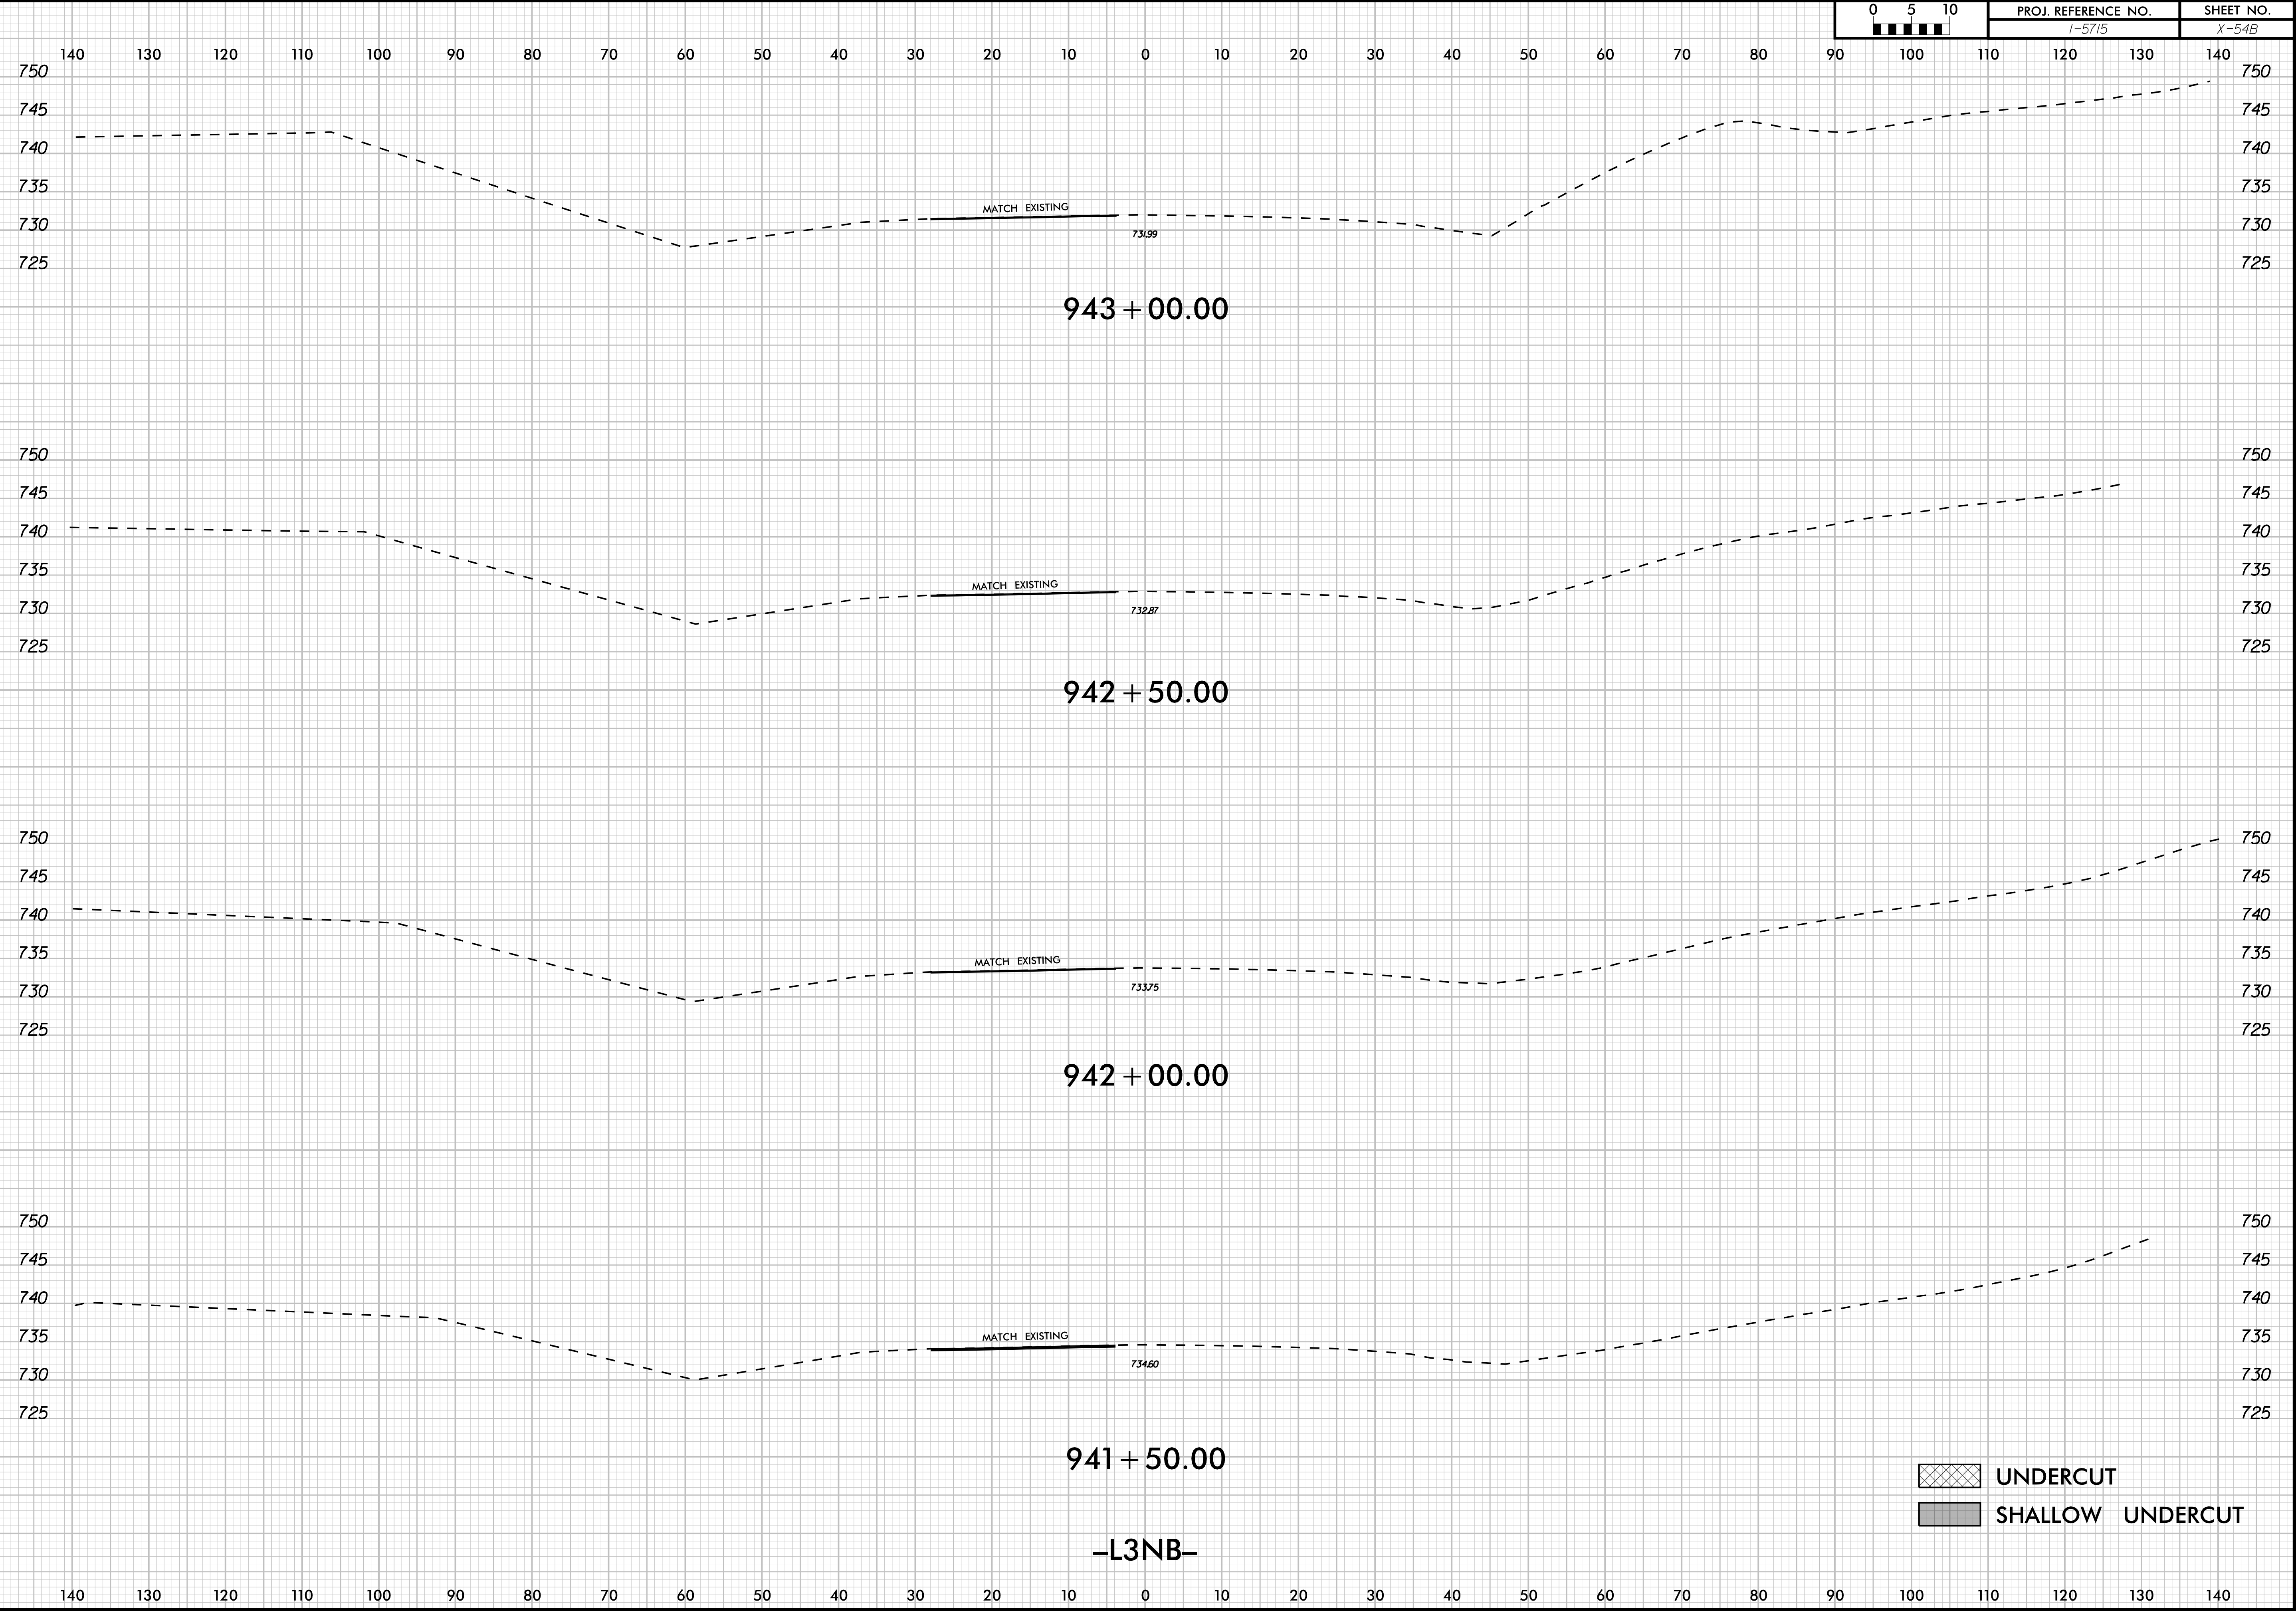


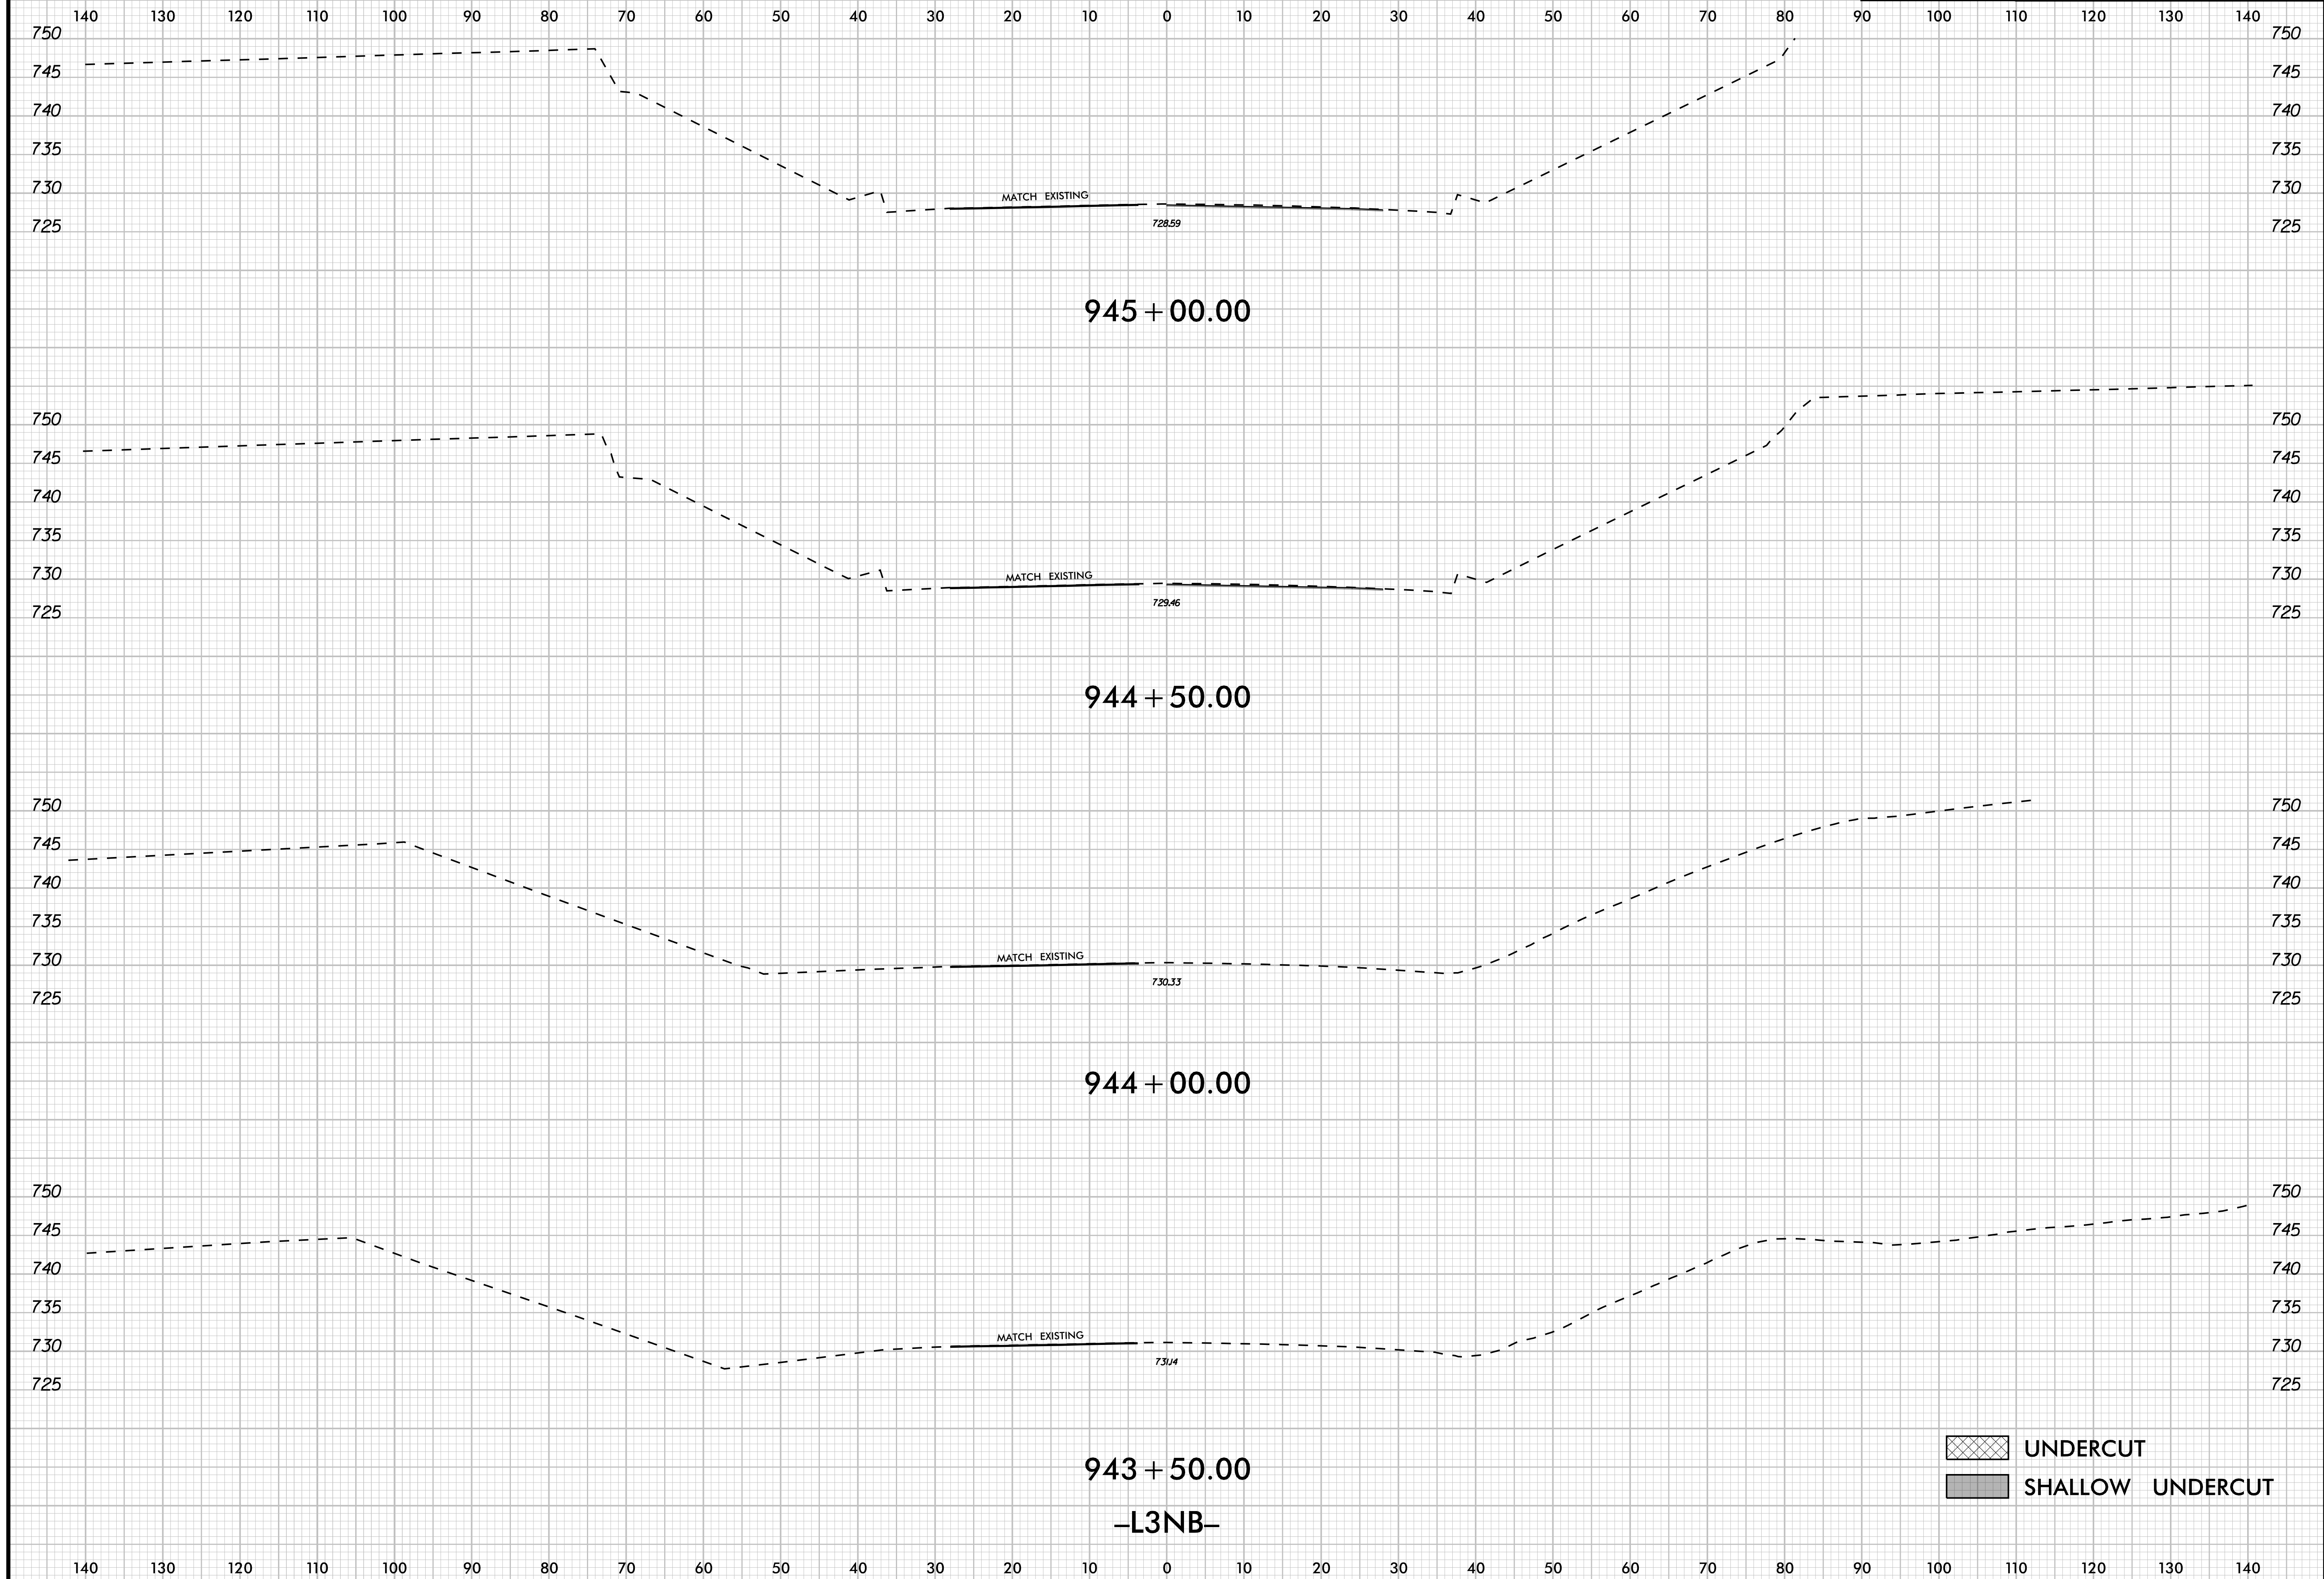

 UNDERCUT

 SHALLOW UNDERCUT

12/19/2025

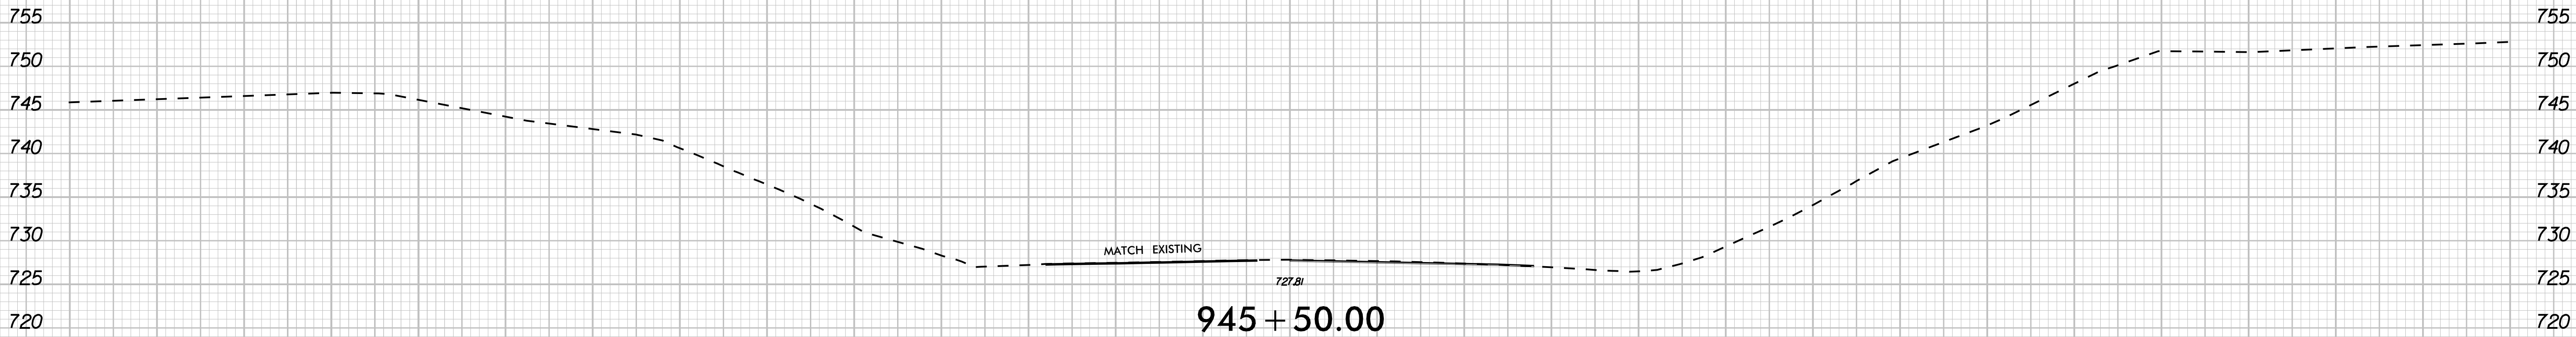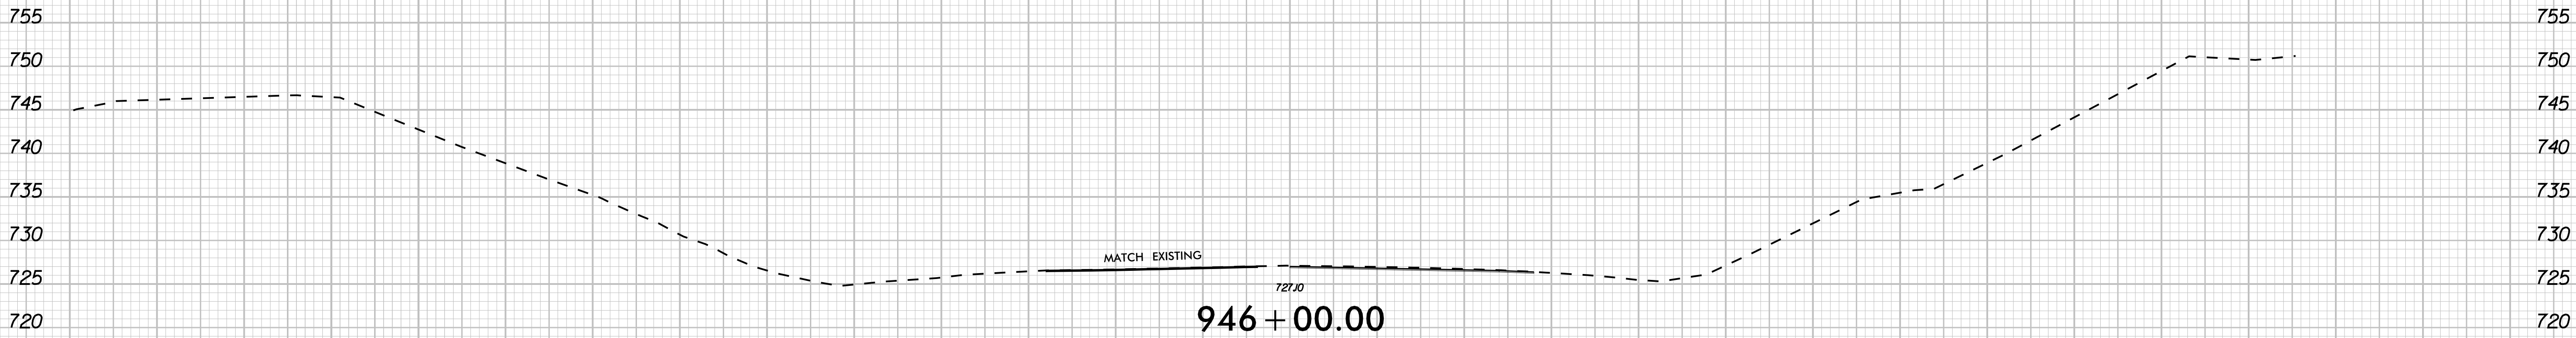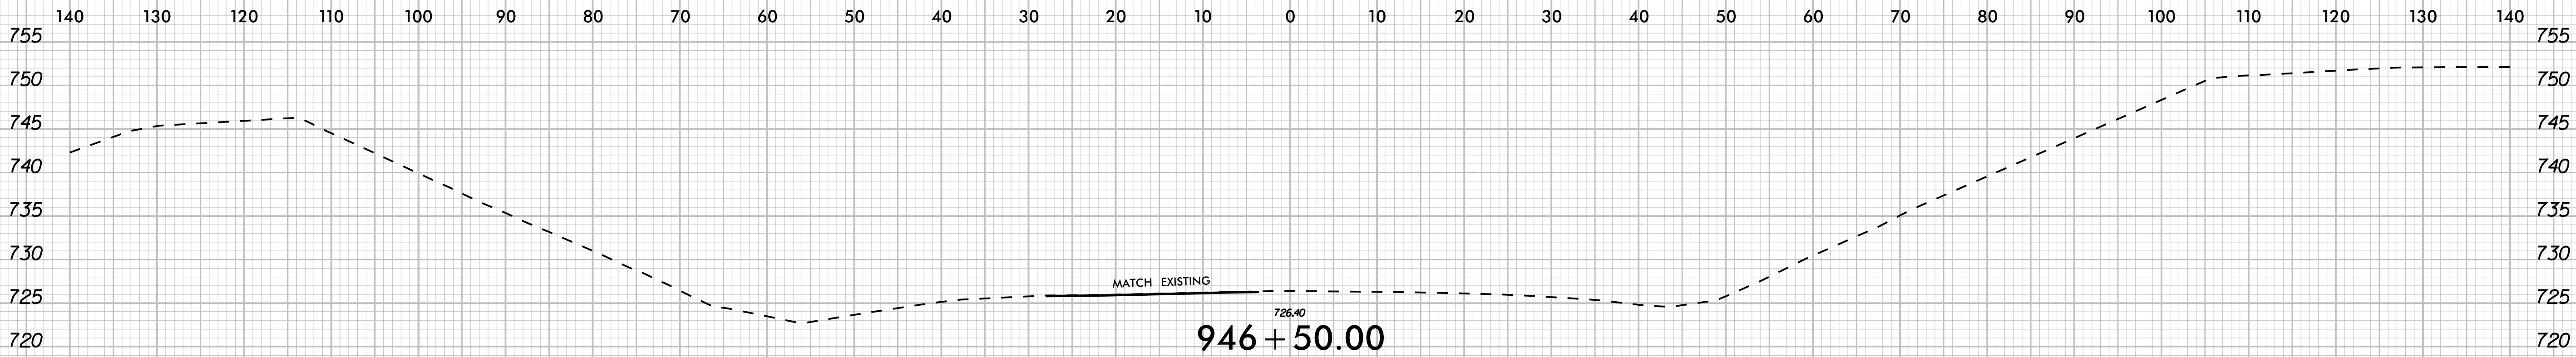

UNDERCUT

SHALLOW UNDERCUT

-L3NB-

