



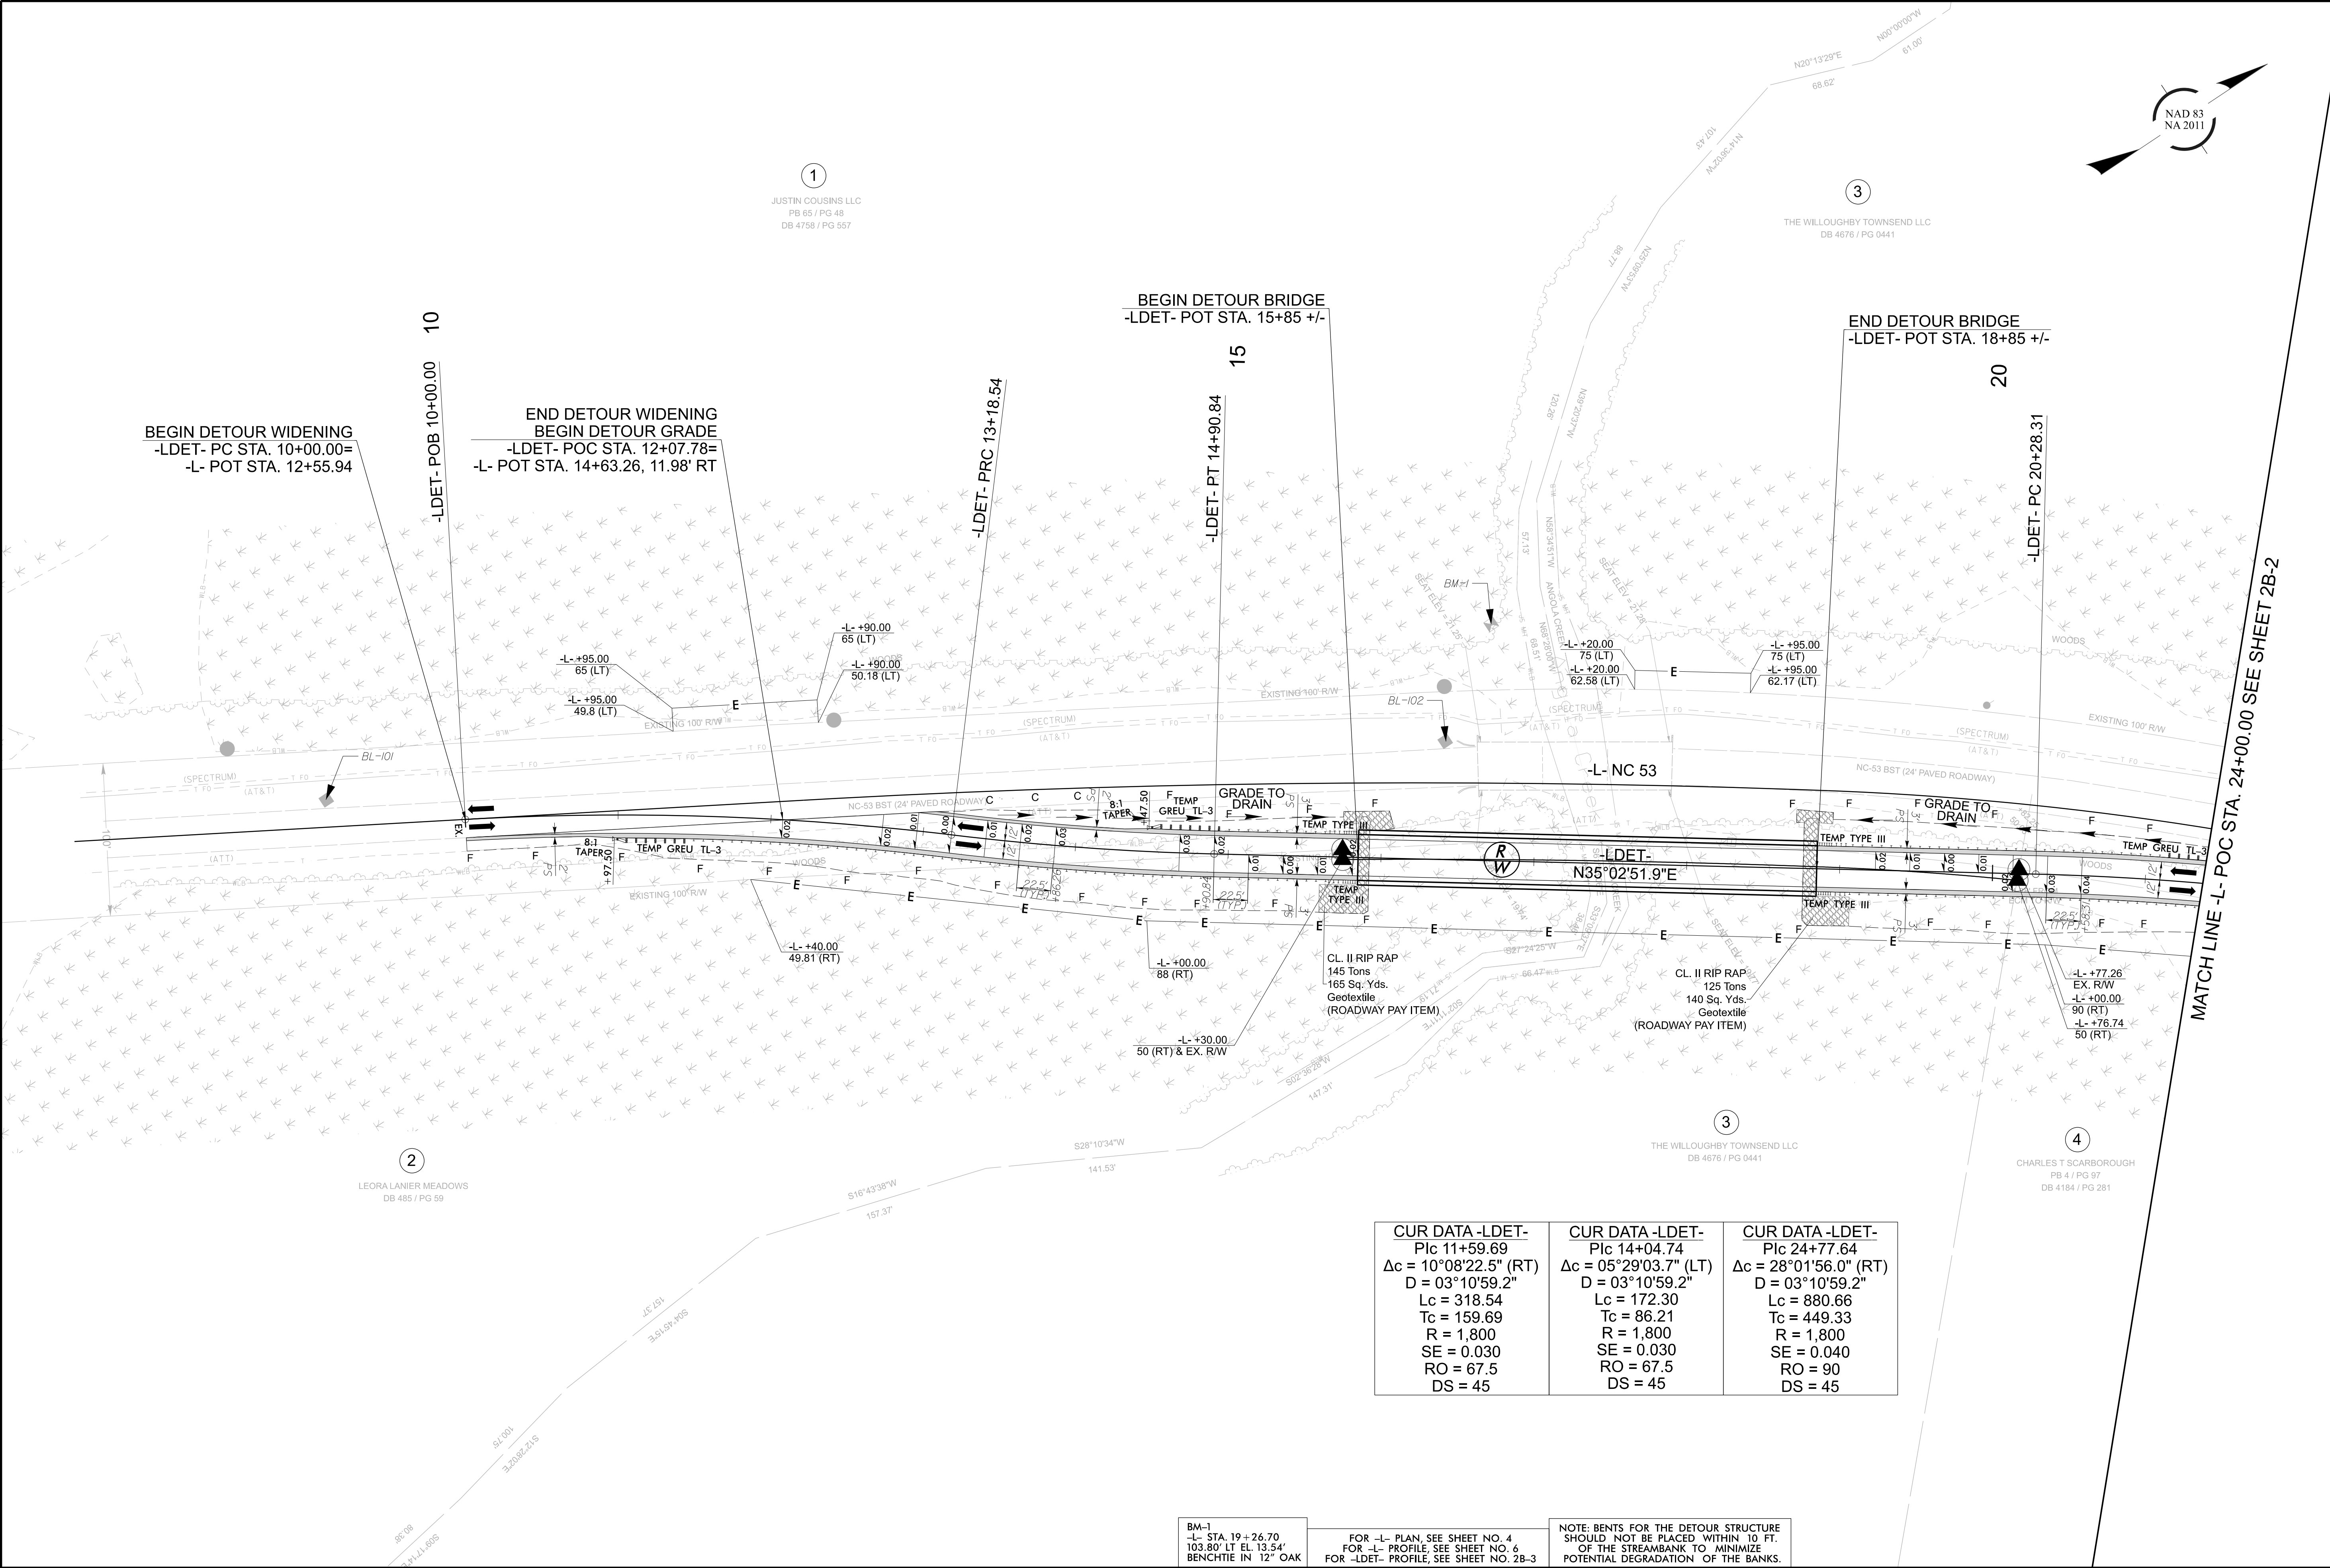

BR-0174

4R01 2B-1

NORTH CAROLINA
DEPARTMENT OF TRANSPORTATION
PENDER COUNTY

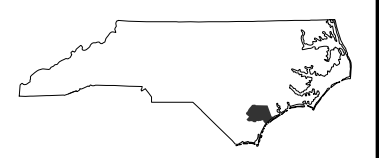

DIVISION 3
ROADWAY DESIGN
ENGINEER

Signed by
David Z. Keiser
SEAL
033400
ENGINEER
DAVID Z. KEISER
8/5/2026

HYDRAULICS
ENGINEER

Signed by
M. Harknider
SEAL
035021
ENGINEER
M. HARKNIDER
8/4/2026

PREPARED BY
CDM Smith

CDM Smith Inc.
1133 Parkside Avenue
Suite 300
Farmington, NC 28731-4481
NC CDA No. F-1255

DOCUMENT NOT CONSIDERED FINAL
UNLESS ALL SIGNATURES COMPLETED