



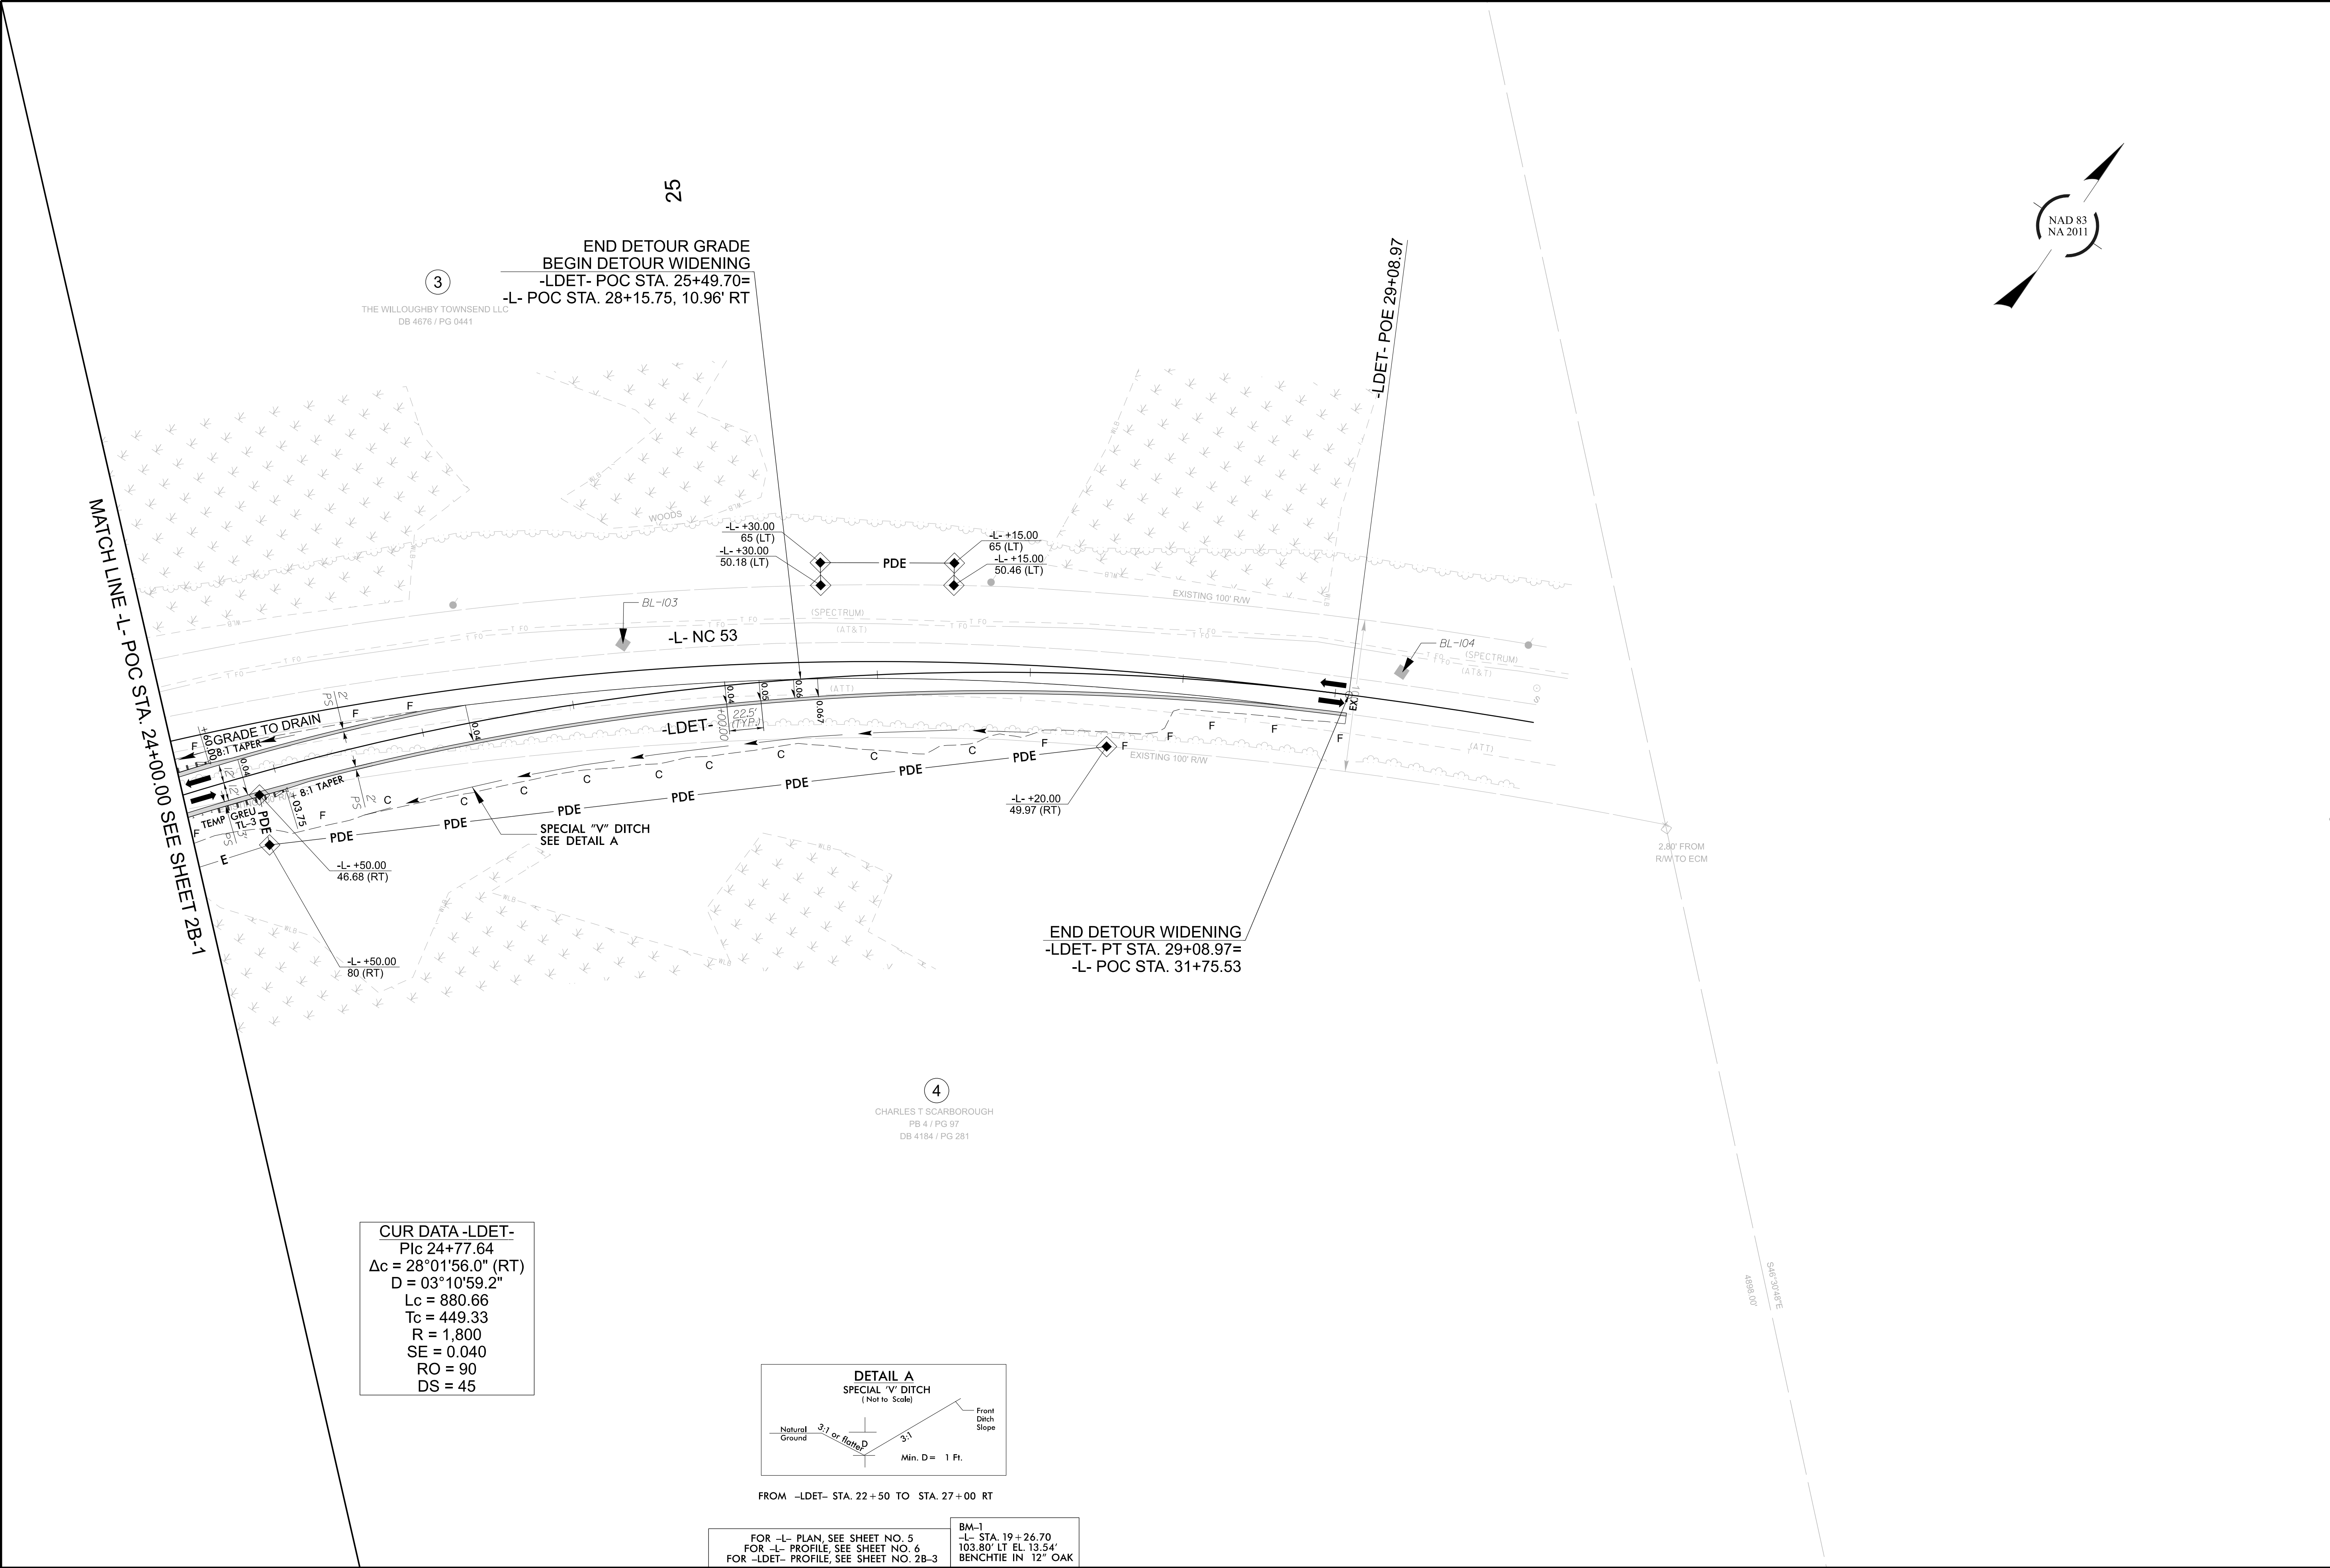

BR-0174

4R01 2B-2

NORTH CAROLINA
DEPARTMENT OF TRANSPORTATION
PENDER COUNTY

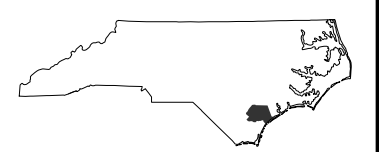

DIVISION 3
ROADWAY DESIGN
ENGINEER

Signed by:
David Z. Keiser
NA 2011
SEAL
033400
ENGINEER
DAVID Z. KEISER
8/5/2026

HYDRAULICS
ENGINEER
Documented by:
M. Harknider
SEAL
035021
ENGINEER
M. HARKNIDER
8/4/2026

PREPARED BY

CDM Smith Inc.
1130 Parkside Avenue
Suite 300
Fayetteville, NC 28533-4481
NC CDA No. F-1255

DOCUMENT NOT CONSIDERED FINAL
UNLESS ALL SIGNATURES COMPLETED