



11/14/23

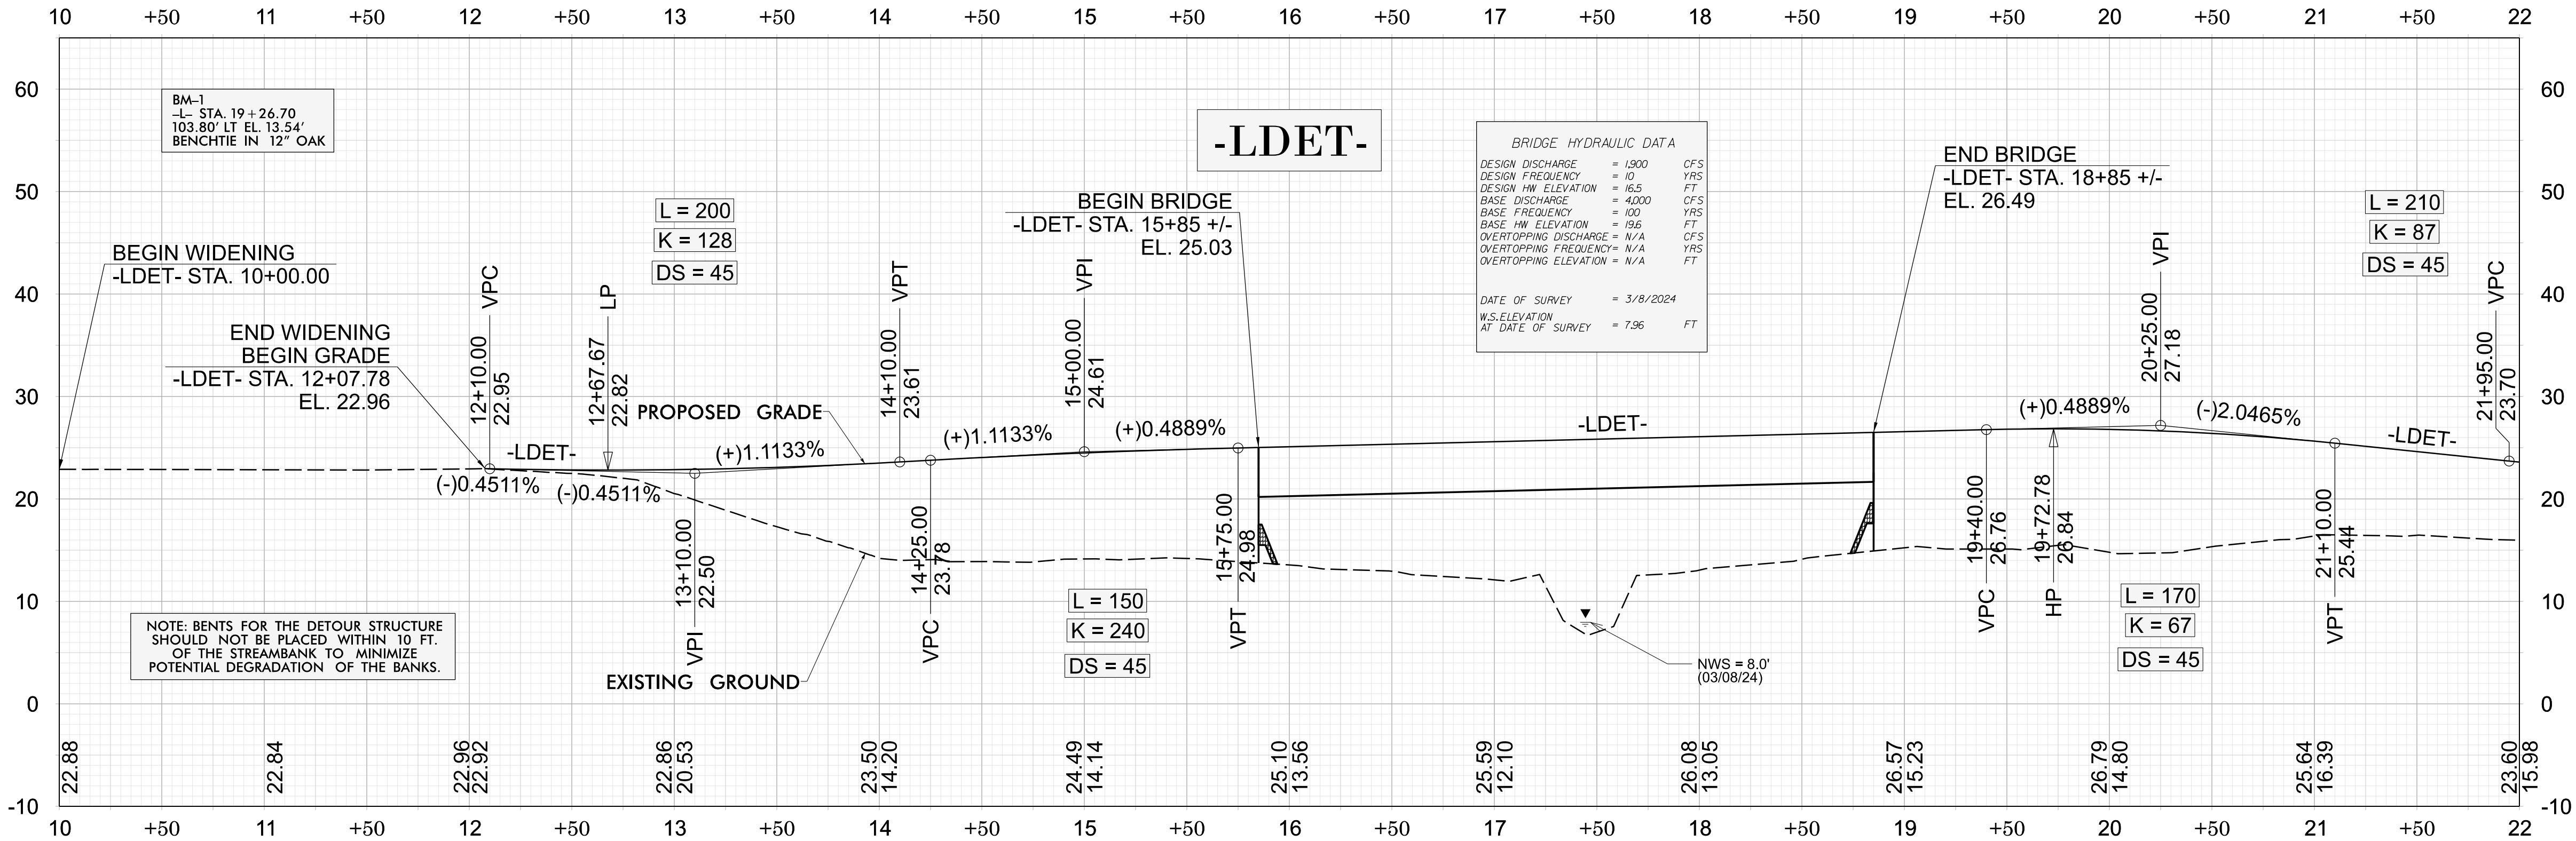

FOR -LDET- PLAN, SEE SHEET NO. 28-1

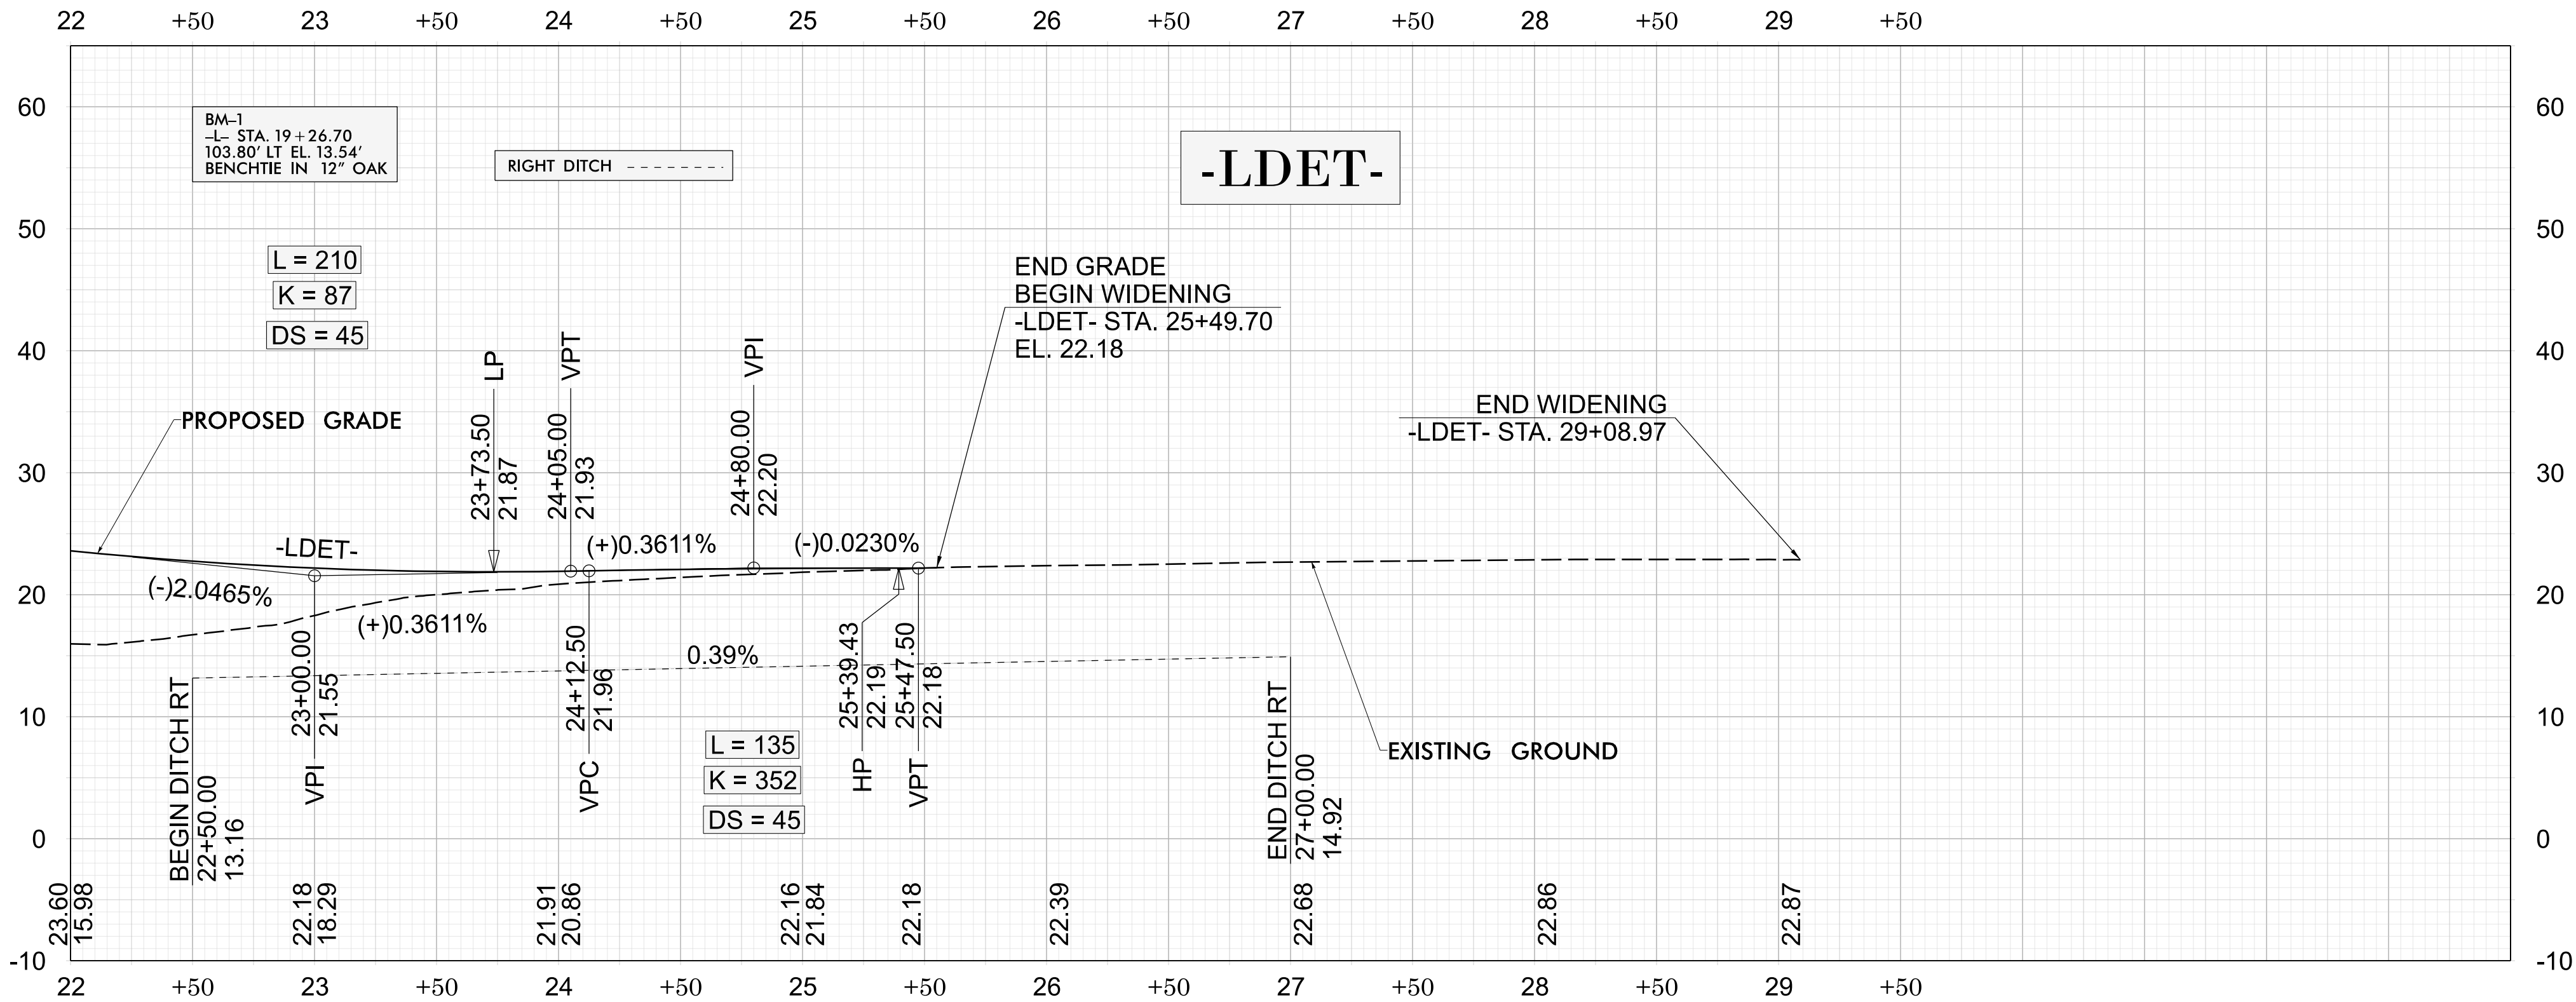

FOR -LDET- PLAN, SEE SHEET NO. 28-2

BR-0174

4R01 28-3

NORTH CAROLINA
DEPARTMENT OF TRANSPORTATION
PENDER COUNTY



DIVISION 3
ROADWAY DESIGN
ENGINEER

DAVID Z. KEISER
SEAL
033400
ENGINEER
8/5/2026

HYDRAULICS
ENGINEER

DAVID Z. KEISER
SEAL
035021
ENGINEER
8/4/2026

PREPARED BY

CDM Smith Inc.
1133 Parkside Avenue
Suite 300
Fayetteville, NC 27517-4481
NC CDA No. F-1255

DOCUMENT NOT CONSIDERED FINAL
UNLESS ALL SIGNATURES COMPLETED