



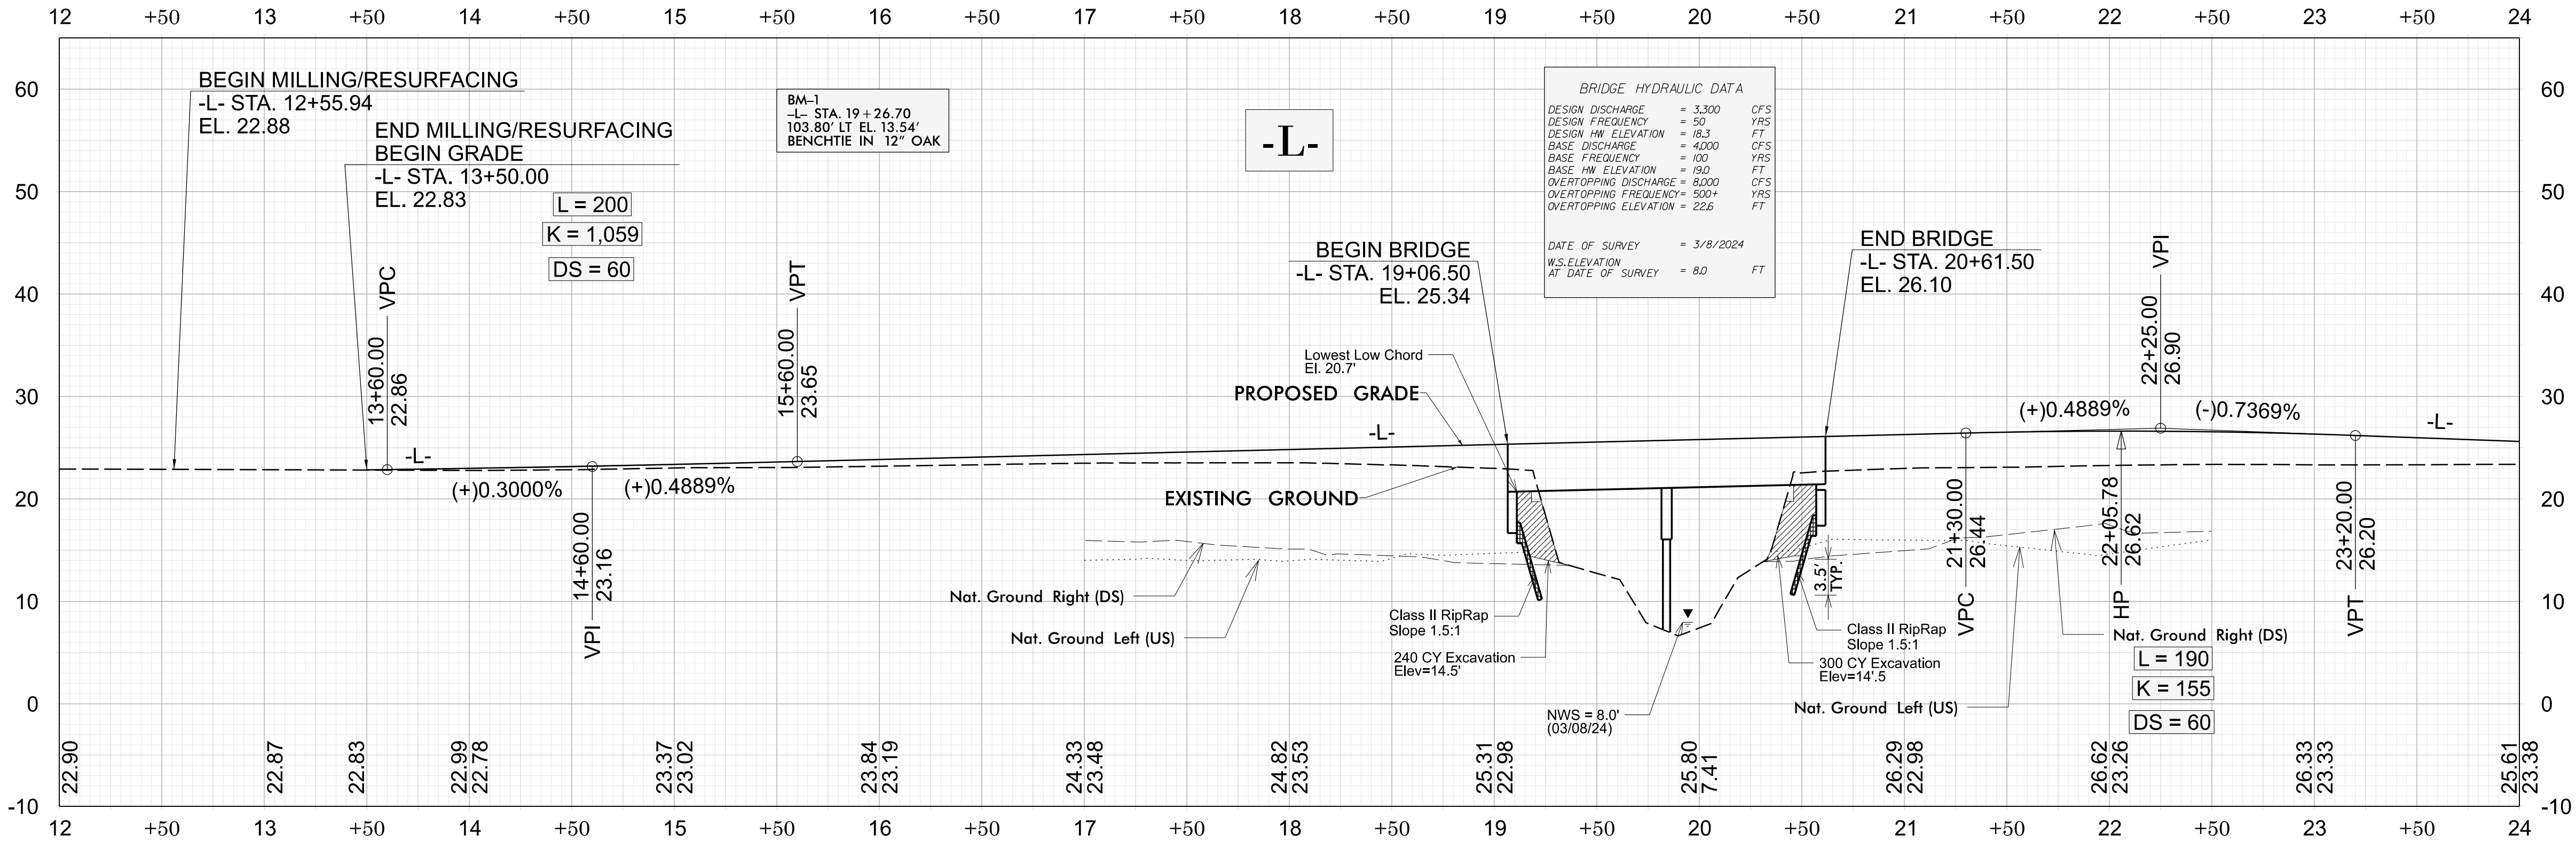

FOR -L- PLAN, SEE SHEET NO. 4

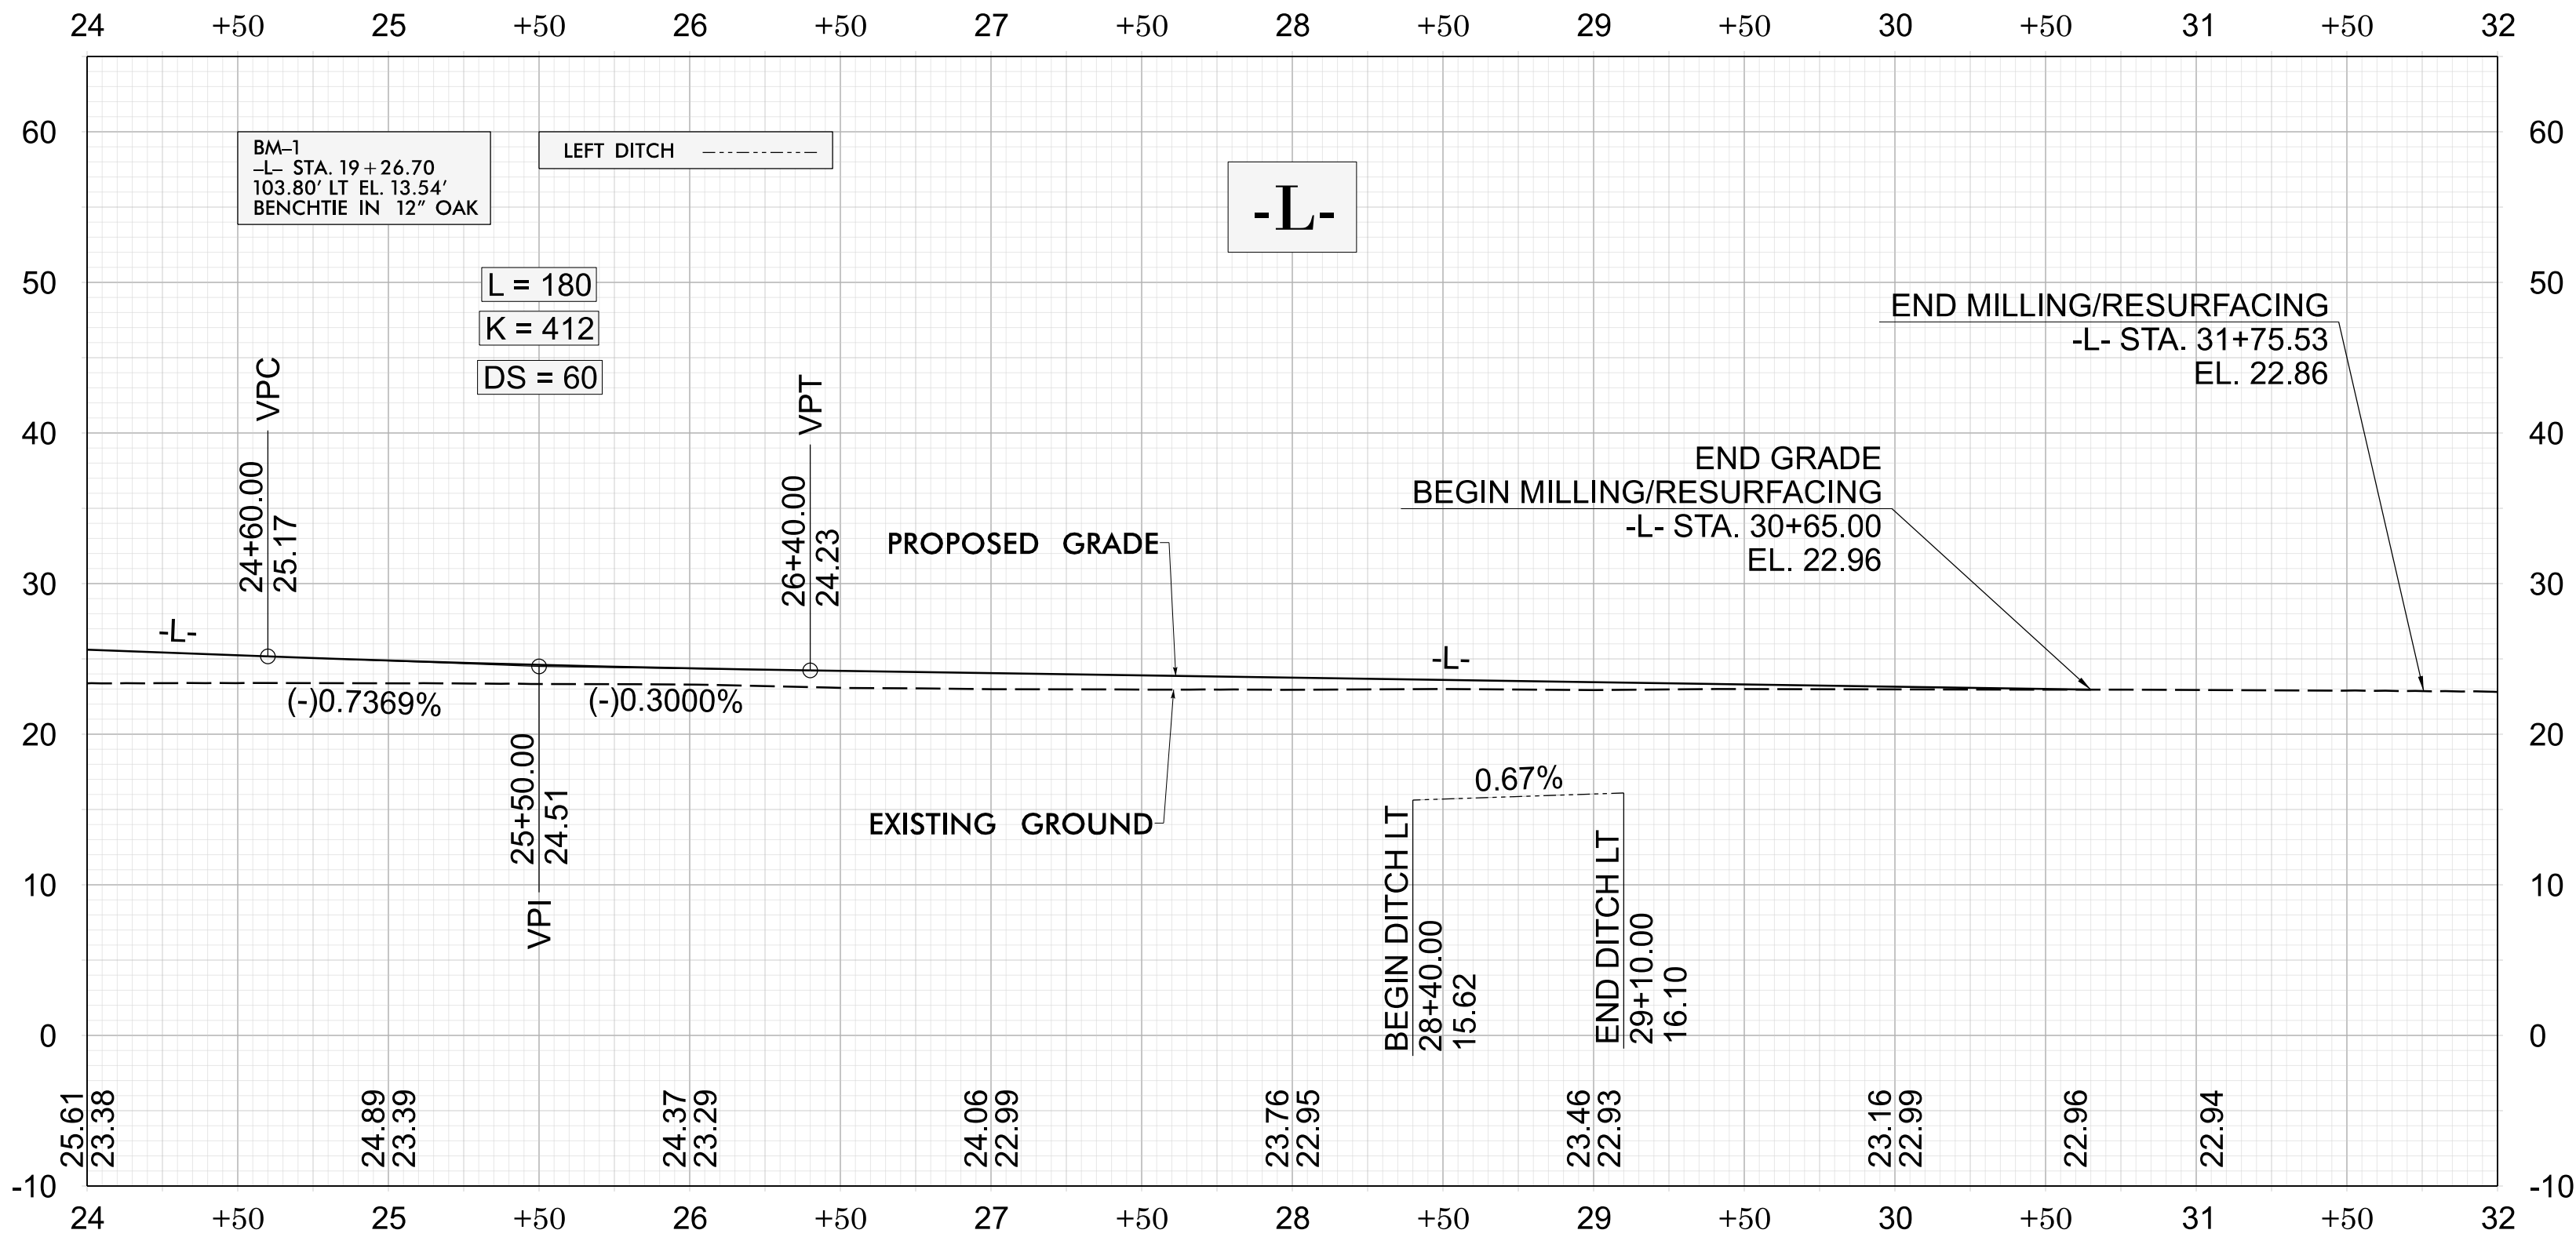

FOR -L- PLAN, SEE SHEET NO. 5

BR-0174

4R01006

NORTH CAROLINA
DEPARTMENT OF TRANSPORTATION
PENDER COUNTY

DIVISION 3

ROADWAY DESIGN
ENGINEER

HYDRAULICS
ENGINEER

PREPARED BY

CDM Smith Inc.
1133 Parkside Avenue
Suite 300
Fayetteville, NC 27803-4481
NC CDA No. F-1255

DOCUMENT NOT CONSIDERED FINAL
UNLESS ALL SIGNATURES COMPLETED