


12-AUG-2025 10:44
\\srmc\RAL\PROJECTS\1023084792\100\Survey\02Base\Control Sheets\BR-0174 control sheets.dgn
Victoria Reynolds - AT CHA1-PF530AAM

6/2/99

REVISIONS


PROJECT REFERENCE NO.	SHEET NO.
BR-0174	RW04
Location and Surveys	
SAI 2641-116 Sumner Blvd. Raleigh, NC 27616 Ofc: 919.878.7468 Email: info@sai.biz PROJECT SURVEYOR JOEL F. ALVARADO PROFESSIONAL LAND SURVEYOR L-5433	
DOCUMENT NOT CONSIDERED FINAL UNLESS ALL SIGNATURES COMPLETED	

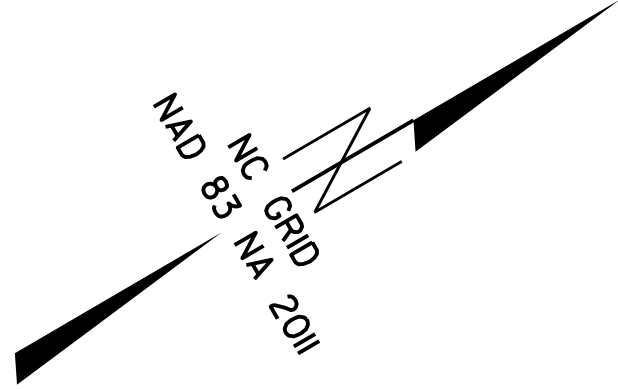

I, Joel F. Alvarado, certify that the right of way and permanent easement monumentation for this project shown herein was completed under my direct and responsible charge from an actual survey made under my supervision; that all horizontal closures had a minimum ratio of precision of 1:10,000 (Class A). Field work was performed January 2024, and all coordinates are based on NAD83/2011; That this survey was performed to meet the requirements of 21NCAC 56.1600 as applicable.

This 12th day of August, 2025.

Joel F. Alvarado
Professional Land Surveyor L-5433
Date: 2025.08.14 14:46:37 -0400

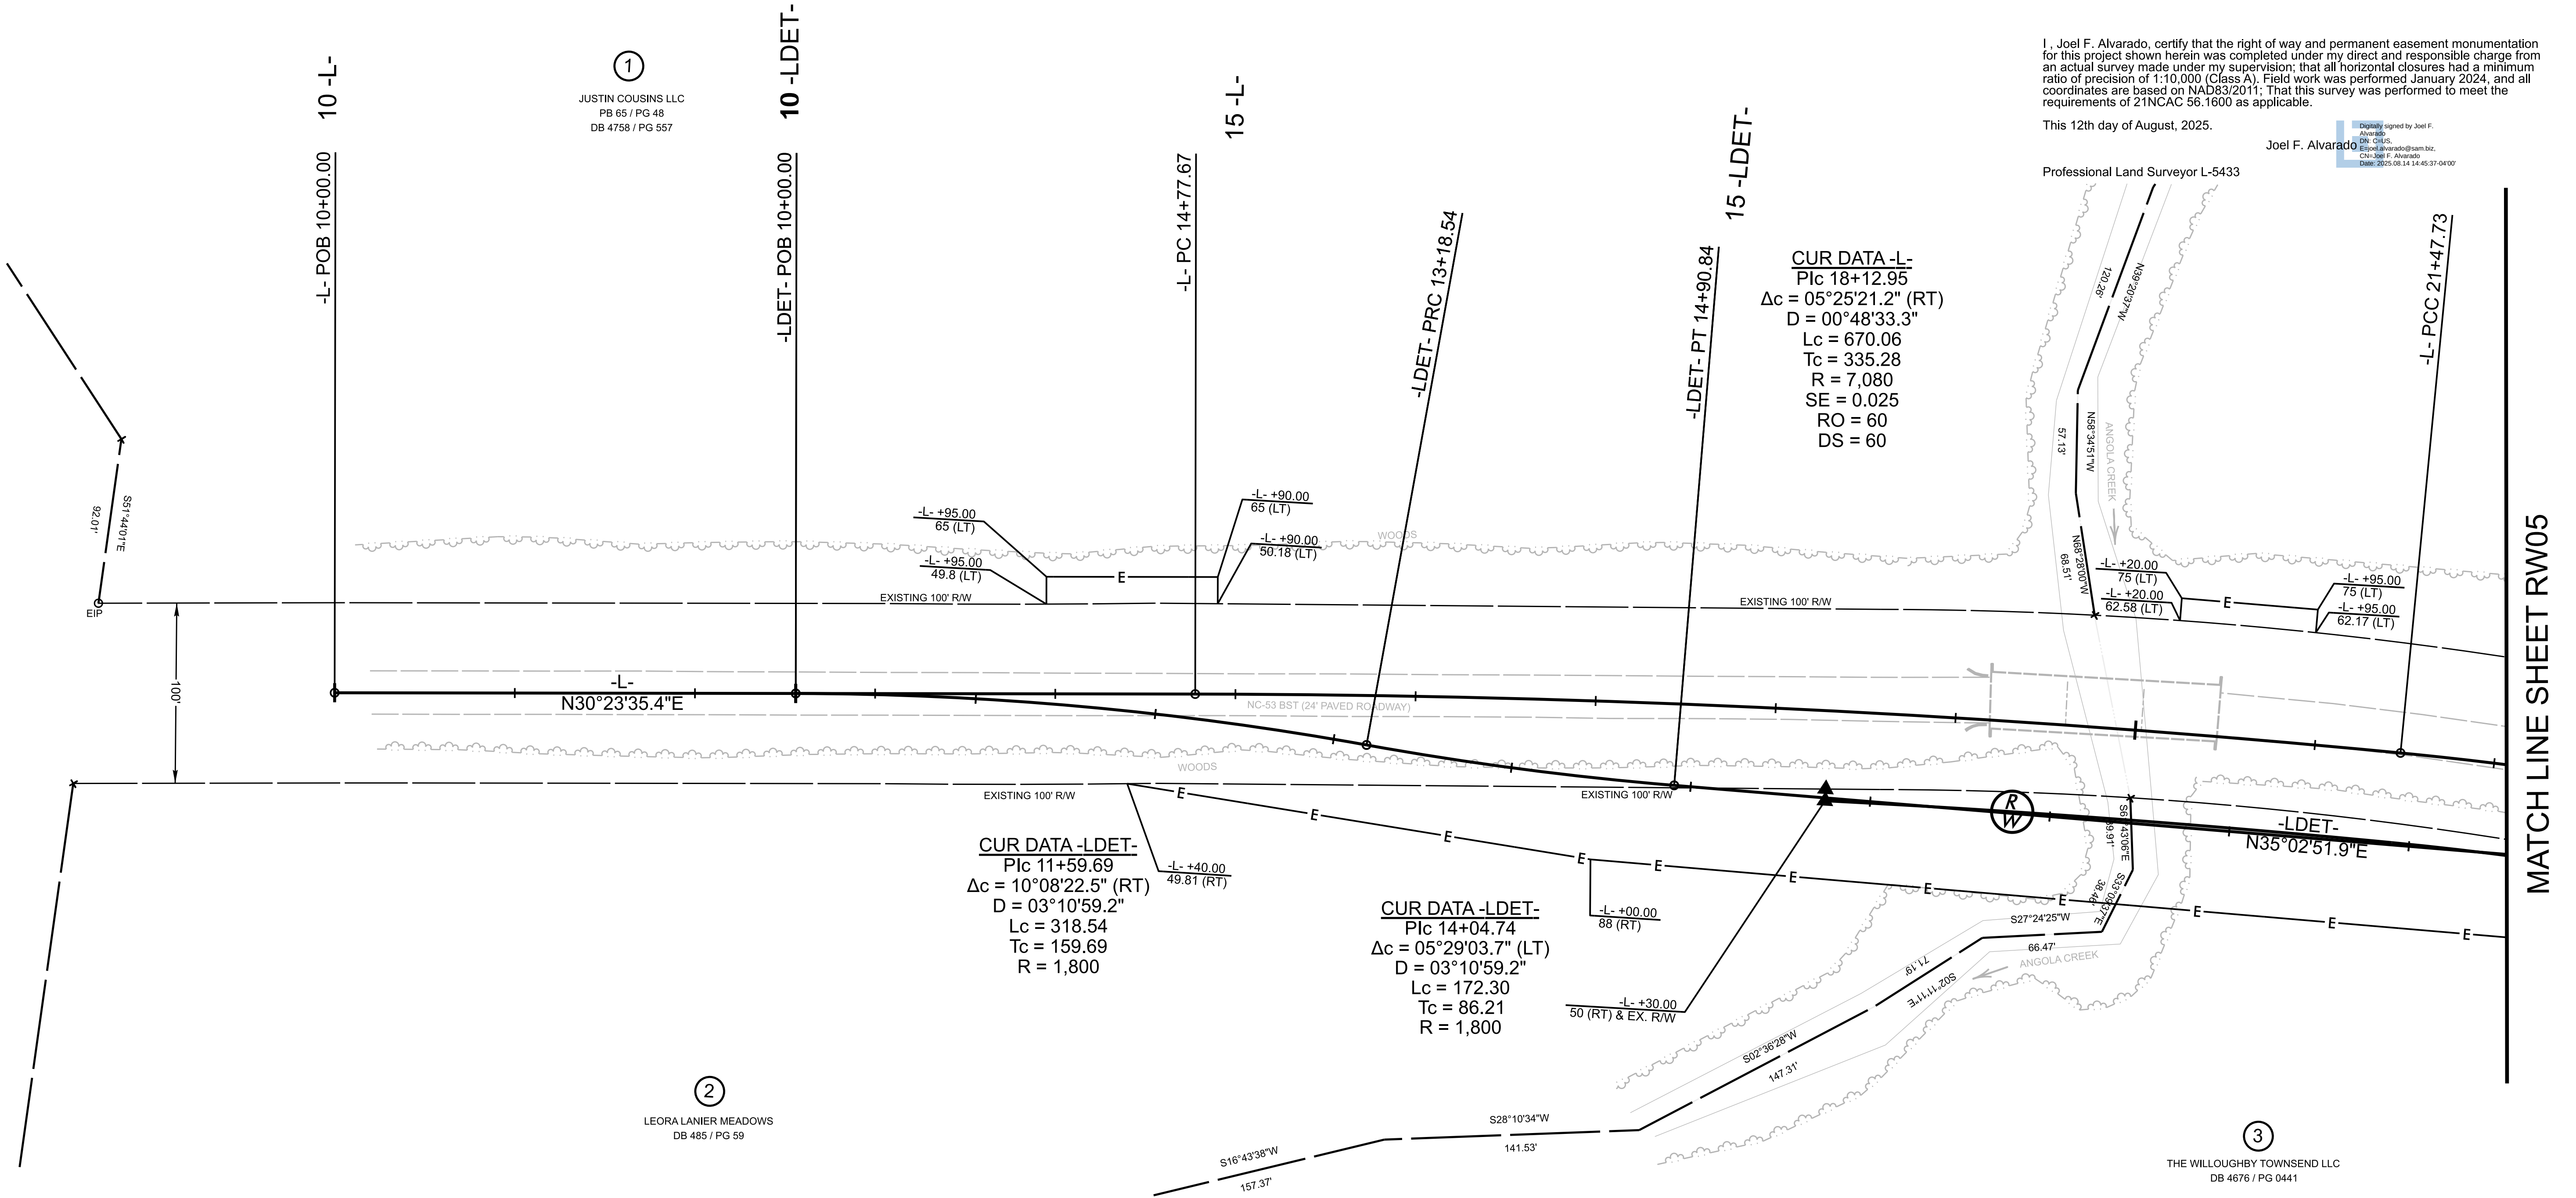

- NOTES:
- IF FURTHER INFORMATION REGARDING PROJECT CONTROL IS NEEDED, PLEASE CONTACT THE LOCATION AND SURVEYS UNIT.
 - PROJECT CONTROL WAS ESTABLISHED USING GNSS, THE GLOBAL NAVIGATION SATELLITE SYSTEM.