


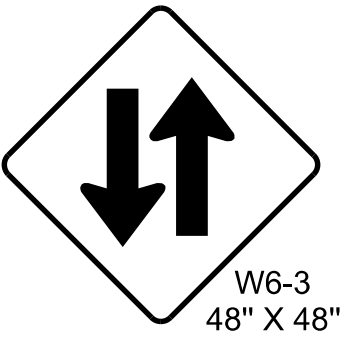
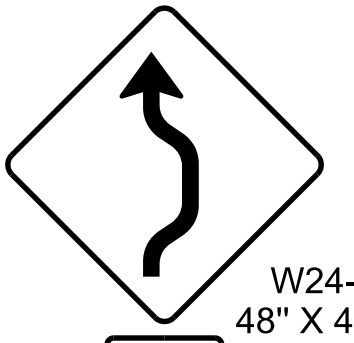


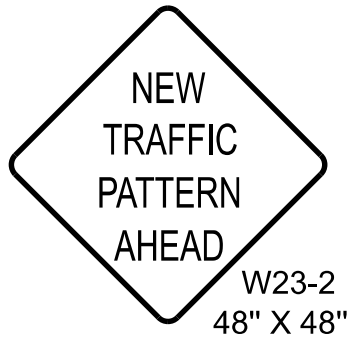

MESSAGE NO. 1	MESSAGE NO. 2
NEW TRAFFIC PATTERN	USE CAUTION
CHANGEABLE MESSAGE SIGN	

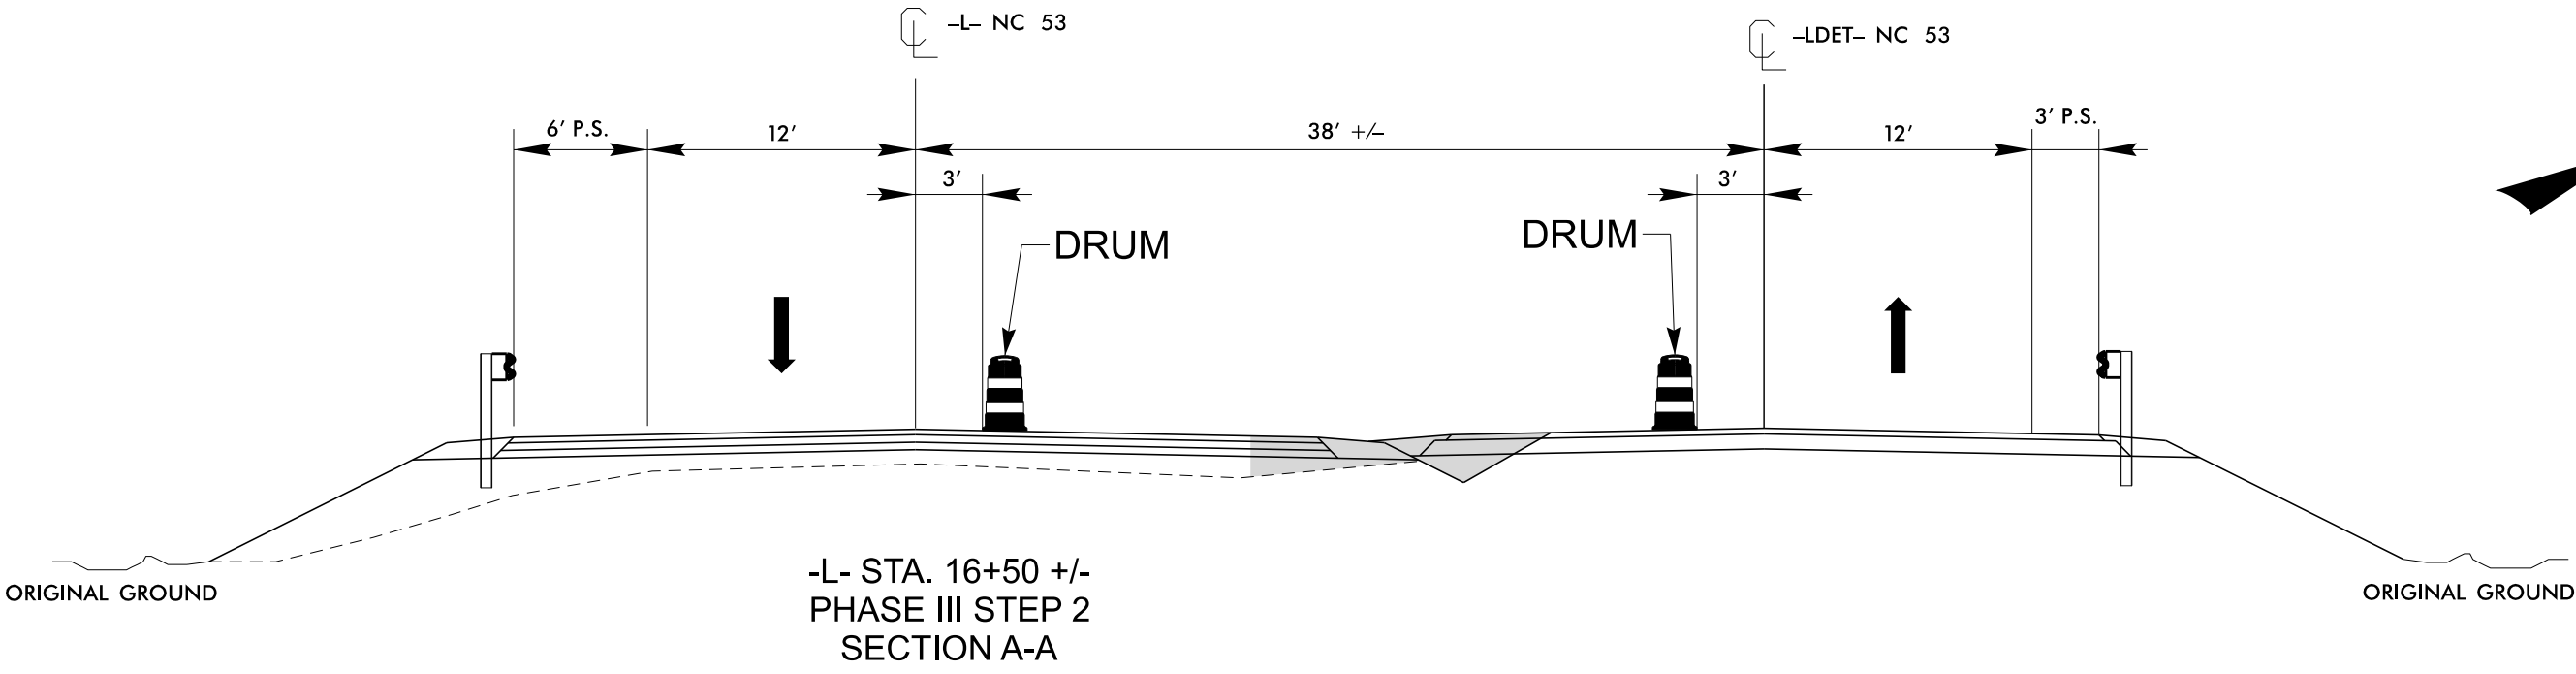

NOTE: GRAYSCALE TEMPORARY PAVEMENT MARKINGS/MARKERS TO REMAIN FROM PREVIOUS PHASE

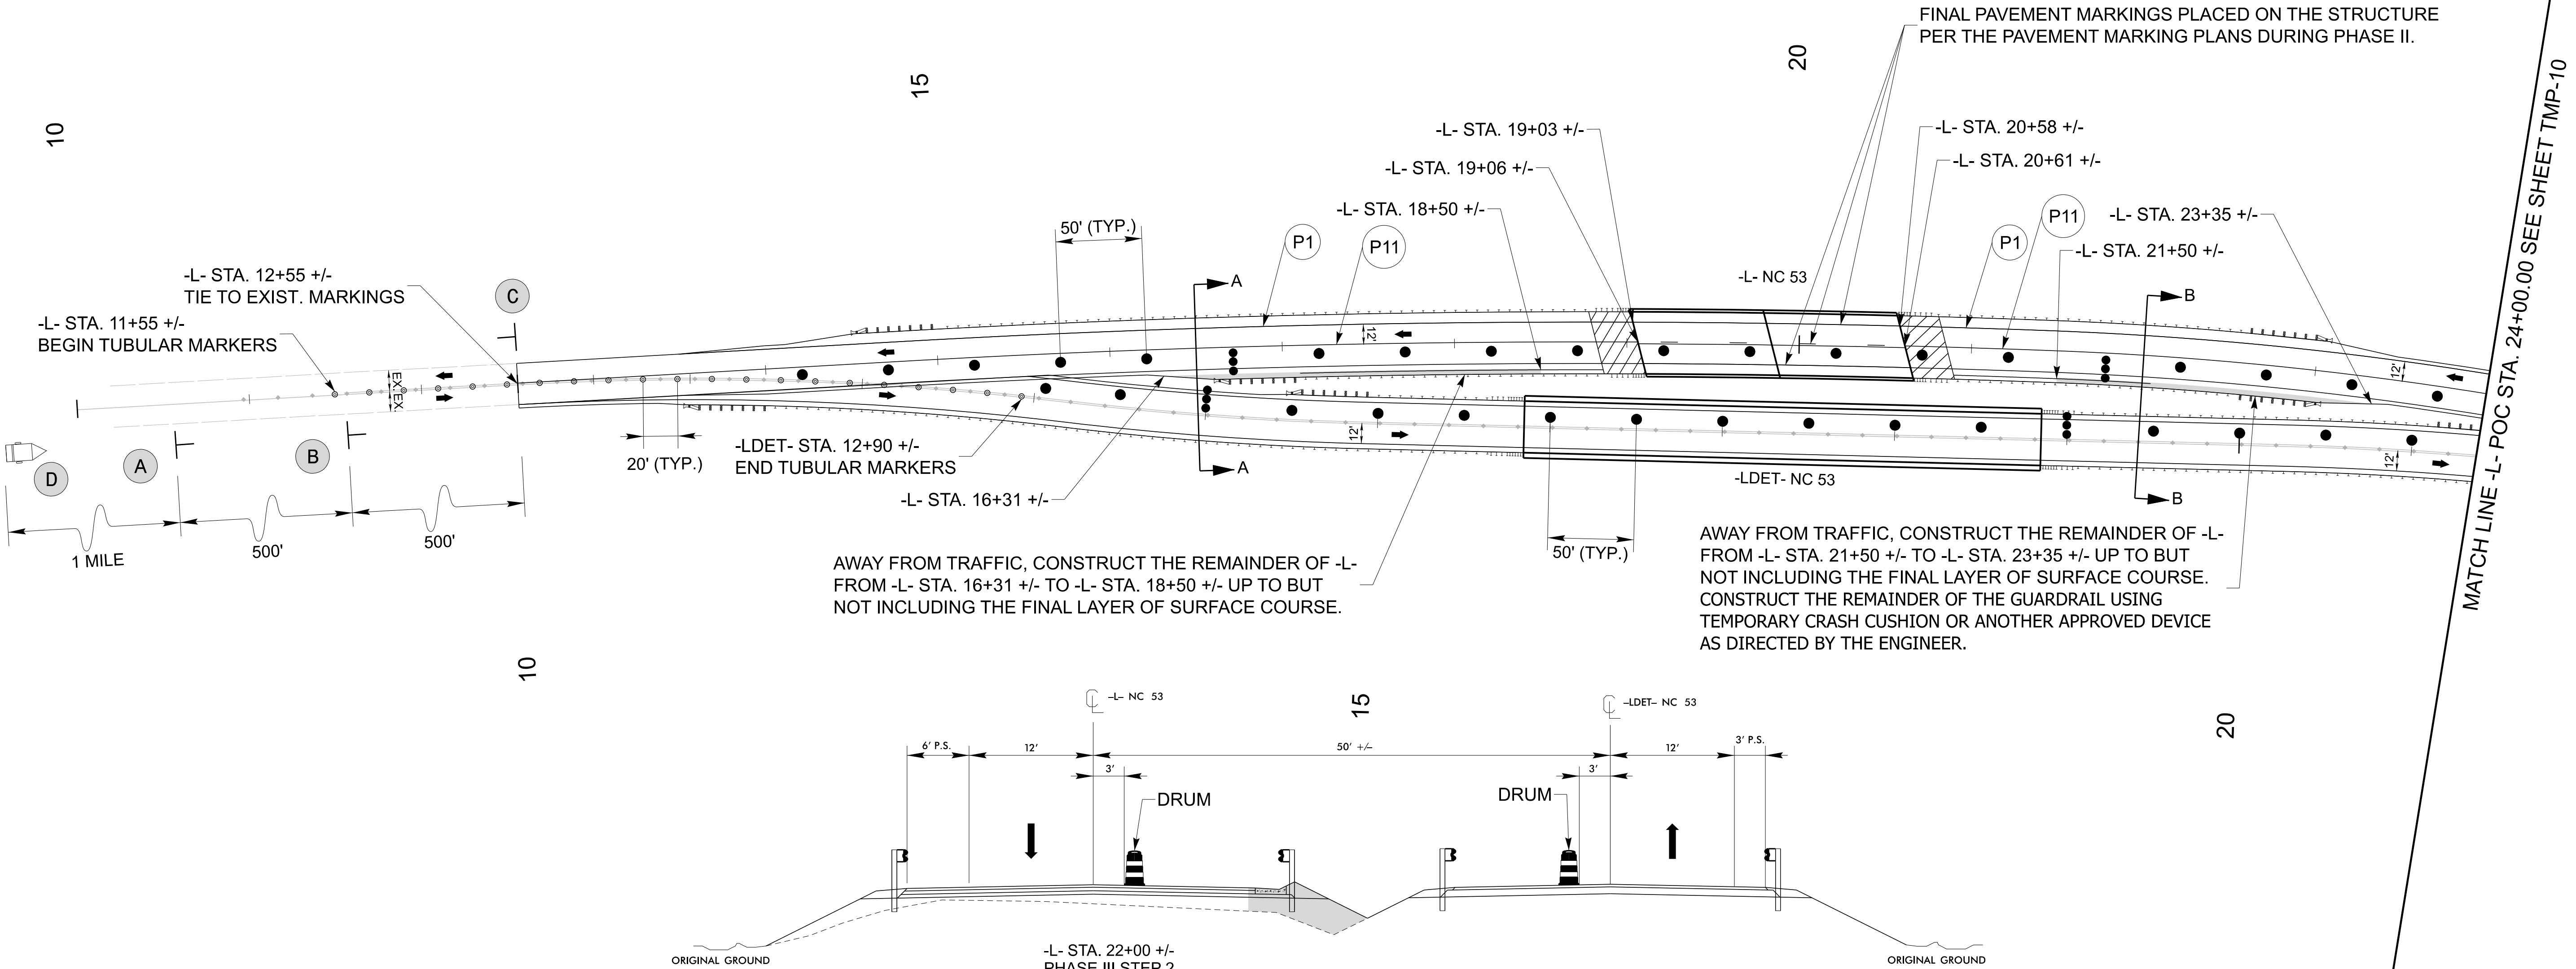

6/16/2026
D:\miller\smith\as02-pw.bentley.com\pw_p1\Documents\117240\288871\10 Transportation\04 Client Folder Structure\BR-0174\Work Zone Traffic Control\BR-0174_TMP_TC_PL3.dgn
User: MILLERS

CDM Smith
CDM Smith Inc.
4130 Parklake Avenue
Suite 350
Raleigh, NC 27612-4461
NC COA No. F-1255

APPROVED: <i>David E. Keiser</i>	
DATE: 7/31/2026	
SEAL	
DOCUMENT NOT CONSIDERED FINAL UNLESS ALL SIGNATURES COMPLETED	



TEMPORARY TRAFFIC CONTROL
PHASE III DETAIL