

11/14/23

MATCH LINE -L- POC STA. 24+00.00 SEE SHEET PMP-2

25

30



1135' FROM -L- POC STA. 31+75 +/-
TIE TO EXIST. MARKINGS

T33

-L- NC 53

-L- POC STA. 31+75 +/-
TIE TO EXIST. MARKINGS

**PAVEMENT
MARKING SCHEDULE**


SYMBOL	DESCRIPTION
THERMOPLASTIC PAVEMENT MARKING LINES (6", 90 MILS)	
T20	WHITE EDGELINE
T31	YELLOW SINGLE CENTER
T32	10 FT. YELLOW SKIP
T33	YELLOW DOUBLE CENTER
INTEGRATED MULTIPOLYMER PAVEMENT MARKING LINES, 6", 90 MILS	
IM20	WHITE EDGELINE
IM31	YELLOW SINGLE CENTER
IM32	10 FT. YELLOW SKIP
PERMANENT RAISED PAVEMENT MARKERS	
MA	PERMANENT RAISED MARKER (YELLOW & YELLOW)
POLYCARBONATE H-SHAPED PAVEMENT MARKERS	
ME	SNOWPLOWABLE MARKER (YELLOW & YELLOW)

PAVEMENT MARKING PLAN

BR-0174


PMP 003

NORTH CAROLINA
DEPARTMENT OF TRANSPORTATION
PENDER COUNTY

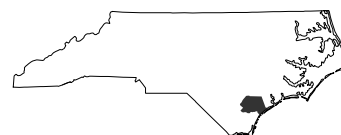

DIVISION 3

PAVEMENT MARKING
DESIGN ENGINEER

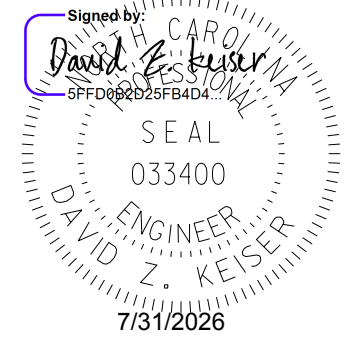

PREPARED BY



DOCUMENT NOT CONSIDERED FINAL
UNLESS ALL SIGNATURES COMPLETED