

CLEARING AND GRUBBING
EROSION CONTROL FOR
CONSTRUCTION SHEET 2B-1

NOTE:
PLACE TEMPORARY ROCK SEDIMENT DAMS TYPE - B
AND TEMPORARY ROCK SILT CHECKS TYPE - A AT
DRAINAGE OUTLETS.

NOTE:
UTILIZE TEMPORARY SEDIMENT BASIN OR SPECIAL STILLING
BASIN(S) AS STILLING BASIN WHERE APPLICABLE.


1

JUSTIN COUSINS LLC
PB 65 / PG 48
DB 4758 / PG 557

3

THE WILLOUGHBY TOWNSEND LLC
DB 4676 / PG 0441

NAD 83
NA 2011

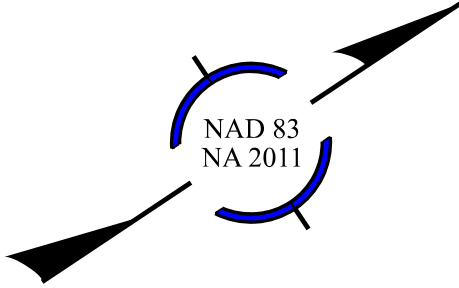

BR-0174

4R01 EC-04
/CONST. 2B-1

NORTH CAROLINA
DEPARTMENT OF TRANSPORTATION
PENDER COUNTY



DIVISION 3

PREPARED BY

CDM Smith
4133 Parkside Avenue
Suite 300
Raleigh, NC 27612-4481
NC CDA No. F-1250

