

CLEARING AND GRUBBING
EROSION CONTROL FOR
CONSTRUCTION SHEET 2B-2

NOTE:
PLACE TEMPORARY ROCK SEDIMENT DAMS TYPE - B
AND TEMPORARY ROCK SILT CHECKS TYPE - A AT
DRAINAGE OUTLETS.



25

3

MATCHLINE -L- POC STA. 24+00.00 SEE SHEET 2B-1

4

-LDET- POE 29+08.97

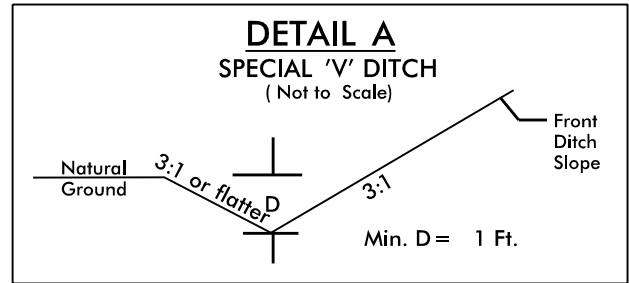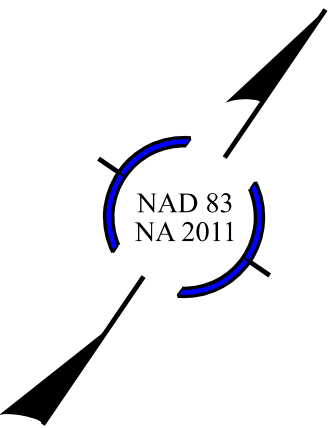

BR-0174

4R01	CE-05/ CONST. 2B-2
NORTH CAROLINA DEPARTMENT OF TRANSPORTATION PENDER COUNTY	
DIVISION 3	

PREPARED BY

CDM Smith

CDM Smith Inc.
4100 Parkside Avenue
Suite 300
Fayetteville, NC 27515-4481
NC CDA No. F-1255