


NOTE:  
UTILIZE TEMPORARY SEDIMENT BASIN OR SPECIAL STILLING  
BASIN(S) AS STILLING BASIN WHERE APPLICABLE.

Place Matting for Erosion Control  
on Slope as Work Allows.  
-LDET- Sta. 10+00 to Sta. 29+08

Utilize coir fiber matting adjacent  
to wetland/jurisdictional areas and  
as directed by the Engineer.

①  
JUSTIN COUSINS LLC  
PB 65 / PG 48  
DB 4758 / PG 557

③  
THE WILLOUGHBY TOWNSEND LLC  
DB 4676 / PG 0441

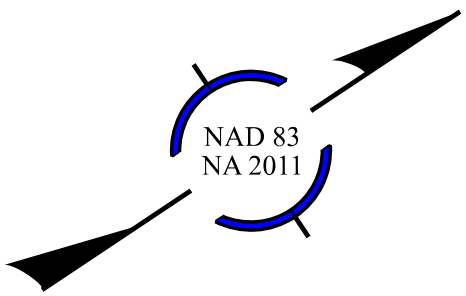

BR-0174

4R01

EC-DG / CONST. 2B-1


NORTH CAROLINA  
DEPARTMENT OF TRANSPORTATION  
PENDER COUNTY

DIVISION 3

PREPARED BY

CDM Smith

CDM Smith Inc.  
4133 Parkside Avenue  
Suite 300  
Raleigh, NC 27612-4481  
NC CDA No. F-1250

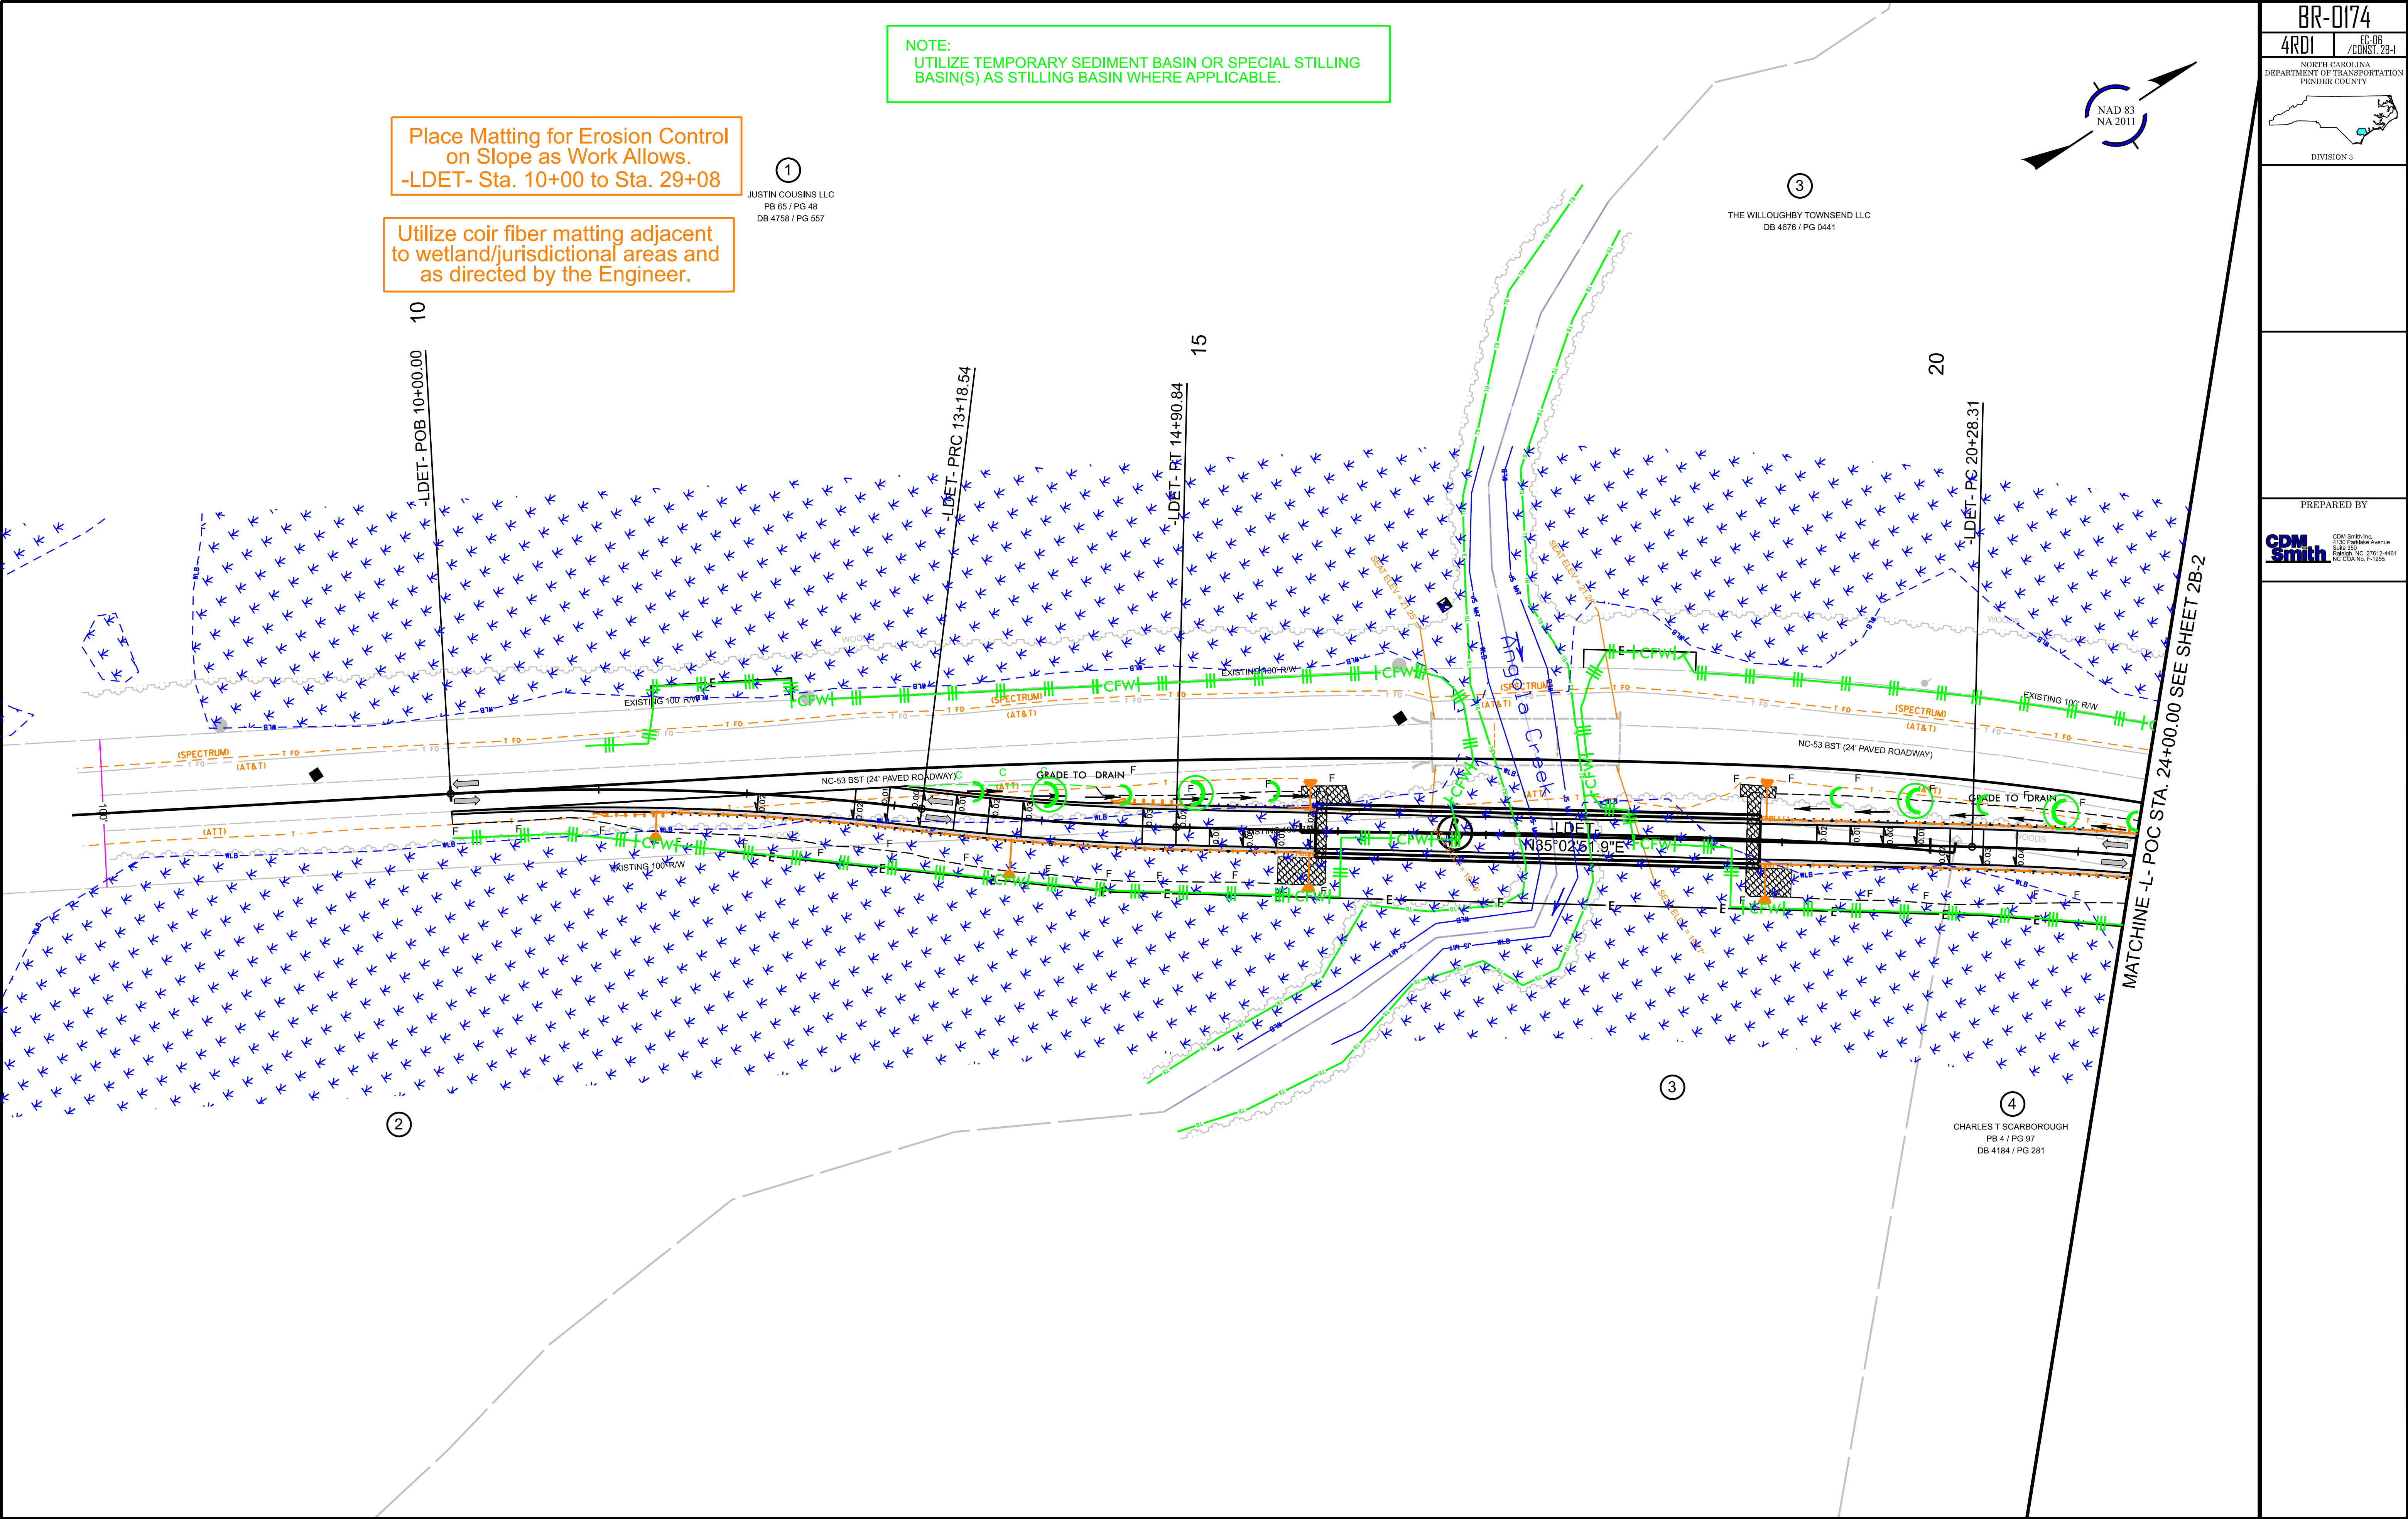

②

③

④

CHARLES T SCARBOROUGH  
PB 4 / PG 97  
DB 4184 / PG 281