


CLEARING AND GRUBBING
EROSION CONTROL FOR
CONSTRUCTION SHEET 4

NOTE:
PLACE TEMPORARY ROCK SEDIMENT DAMS TYPE - B
AND TEMPORARY ROCK SILT CHECKS TYPE - A AT
DRAINAGE OUTLETS.

NOTE:
UTILIZE TEMPORARY SEDIMENT BASIN OR SPECIAL STILLING
BASIN(S) AS STILLING BASIN WHERE APPLICABLE.

NOTE:
SILT FENCE OFFSETS:
-SLOPES LESS THAN 10' USE A 5' OFFSET FROM TOE OF SLOPE
-SLOPES 10' OR GREATER USE 10' OFFSET FROM TOE OF SLOPE

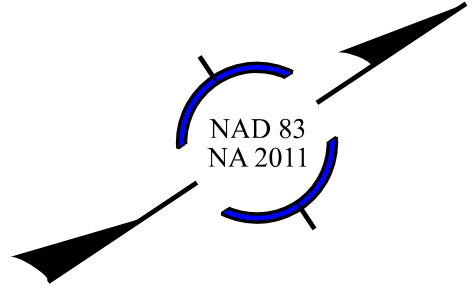

①
JUSTIN COUSINS LLC
PB 65 / PG 48
DB 4758 / PG 557

③
THE WILLOUGHBY TOWNSEND LLC
DB 4676 / PG 041

④
CHARLES T SCARBOROUGH
PB 4 / PG 97
DB 4184 / PG 281

BR-0174

4R01

EC-08 / CONST. 04

NORTH CAROLINA
DEPARTMENT OF TRANSPORTATION
PENDER COUNTY

DIVISION 3

PREPARED BY

CDM Smith Inc.
4100 Parkside Avenue
Suite 300
Raleigh, NC 27612-4461
NC CDA No. F-1255

