


CLEARING AND GRUBBING
EROSION CONTROL FOR
CONSTRUCTION SHEET 5

NOTE:
PLACE TEMPORARY ROCK SEDIMENT DAMS TYPE - B
AND TEMPORARY ROCK SILT CHECKS TYPE - A AT
DRAINAGE OUTLETS.

NOTE:
UTILIZE TEMPORARY SEDIMENT BASIN OR SPECIAL STILLING
BASIN(S) AS STILLING BASIN WHERE APPLICABLE.

NOTE:
SILT FENCE OFFSETS:
-SLOPES LESS THAN 10' USE A 5' OFFSET FROM TOE OF SLOPE
-SLOPES 10' OR GREATER USE 10' OFFSET FROM TOE OF SLOPE

MATCHLINE -L- POC STA. 24+00.00 SEE SHEET 4

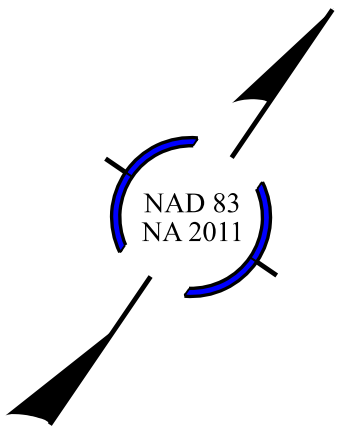

BR-0174

4R01


CC-09/
CONST. 05

NORTH CAROLINA
DEPARTMENT OF TRANSPORTATION
PENDER COUNTY

DIVISION 3

PREPARED BY

CDM Smith Inc.
4100 Parkside Avenue
Suite 300
Raleigh, NC 27612-4481
NC CDA No. F-1255

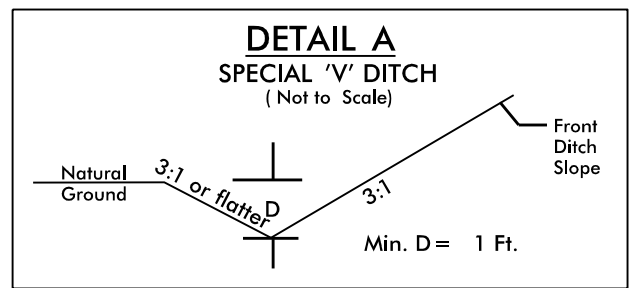

FROM -LDET- STA. 22+50 TO STA. 27+00 RT