


NOTE:
UTILIZE TEMPORARY SEDIMENT BASIN OR SPECIAL STILLING BASIN(S) AS STILLING BASIN WHERE APPLICABLE.

NOTE:
SILT FENCE OFFSETS:
-SLOPES LESS THAN 10' USE A 5' OFFSET FROM TOE OF SLOPE
-SLOPES 10' OR GREATER USE 10' OFFSET FROM TOE OF SLOPE

Utilize coir fiber matting adjacent to wetland/jurisdictional areas and as directed by the Engineer.

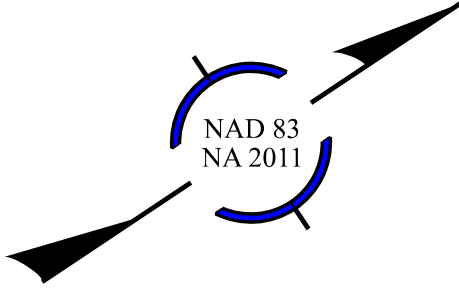

BR-0174

4R01


EC-10 / CONST. 04

NORTH CAROLINA
DEPARTMENT OF TRANSPORTATION
PENDER COUNTY

DIVISION 3

PREPARED BY

CDM Smith Inc.
4100 Parkside Avenue
Suite 300
Raleigh, NC 27612-4481
NC CDA No. F-1250

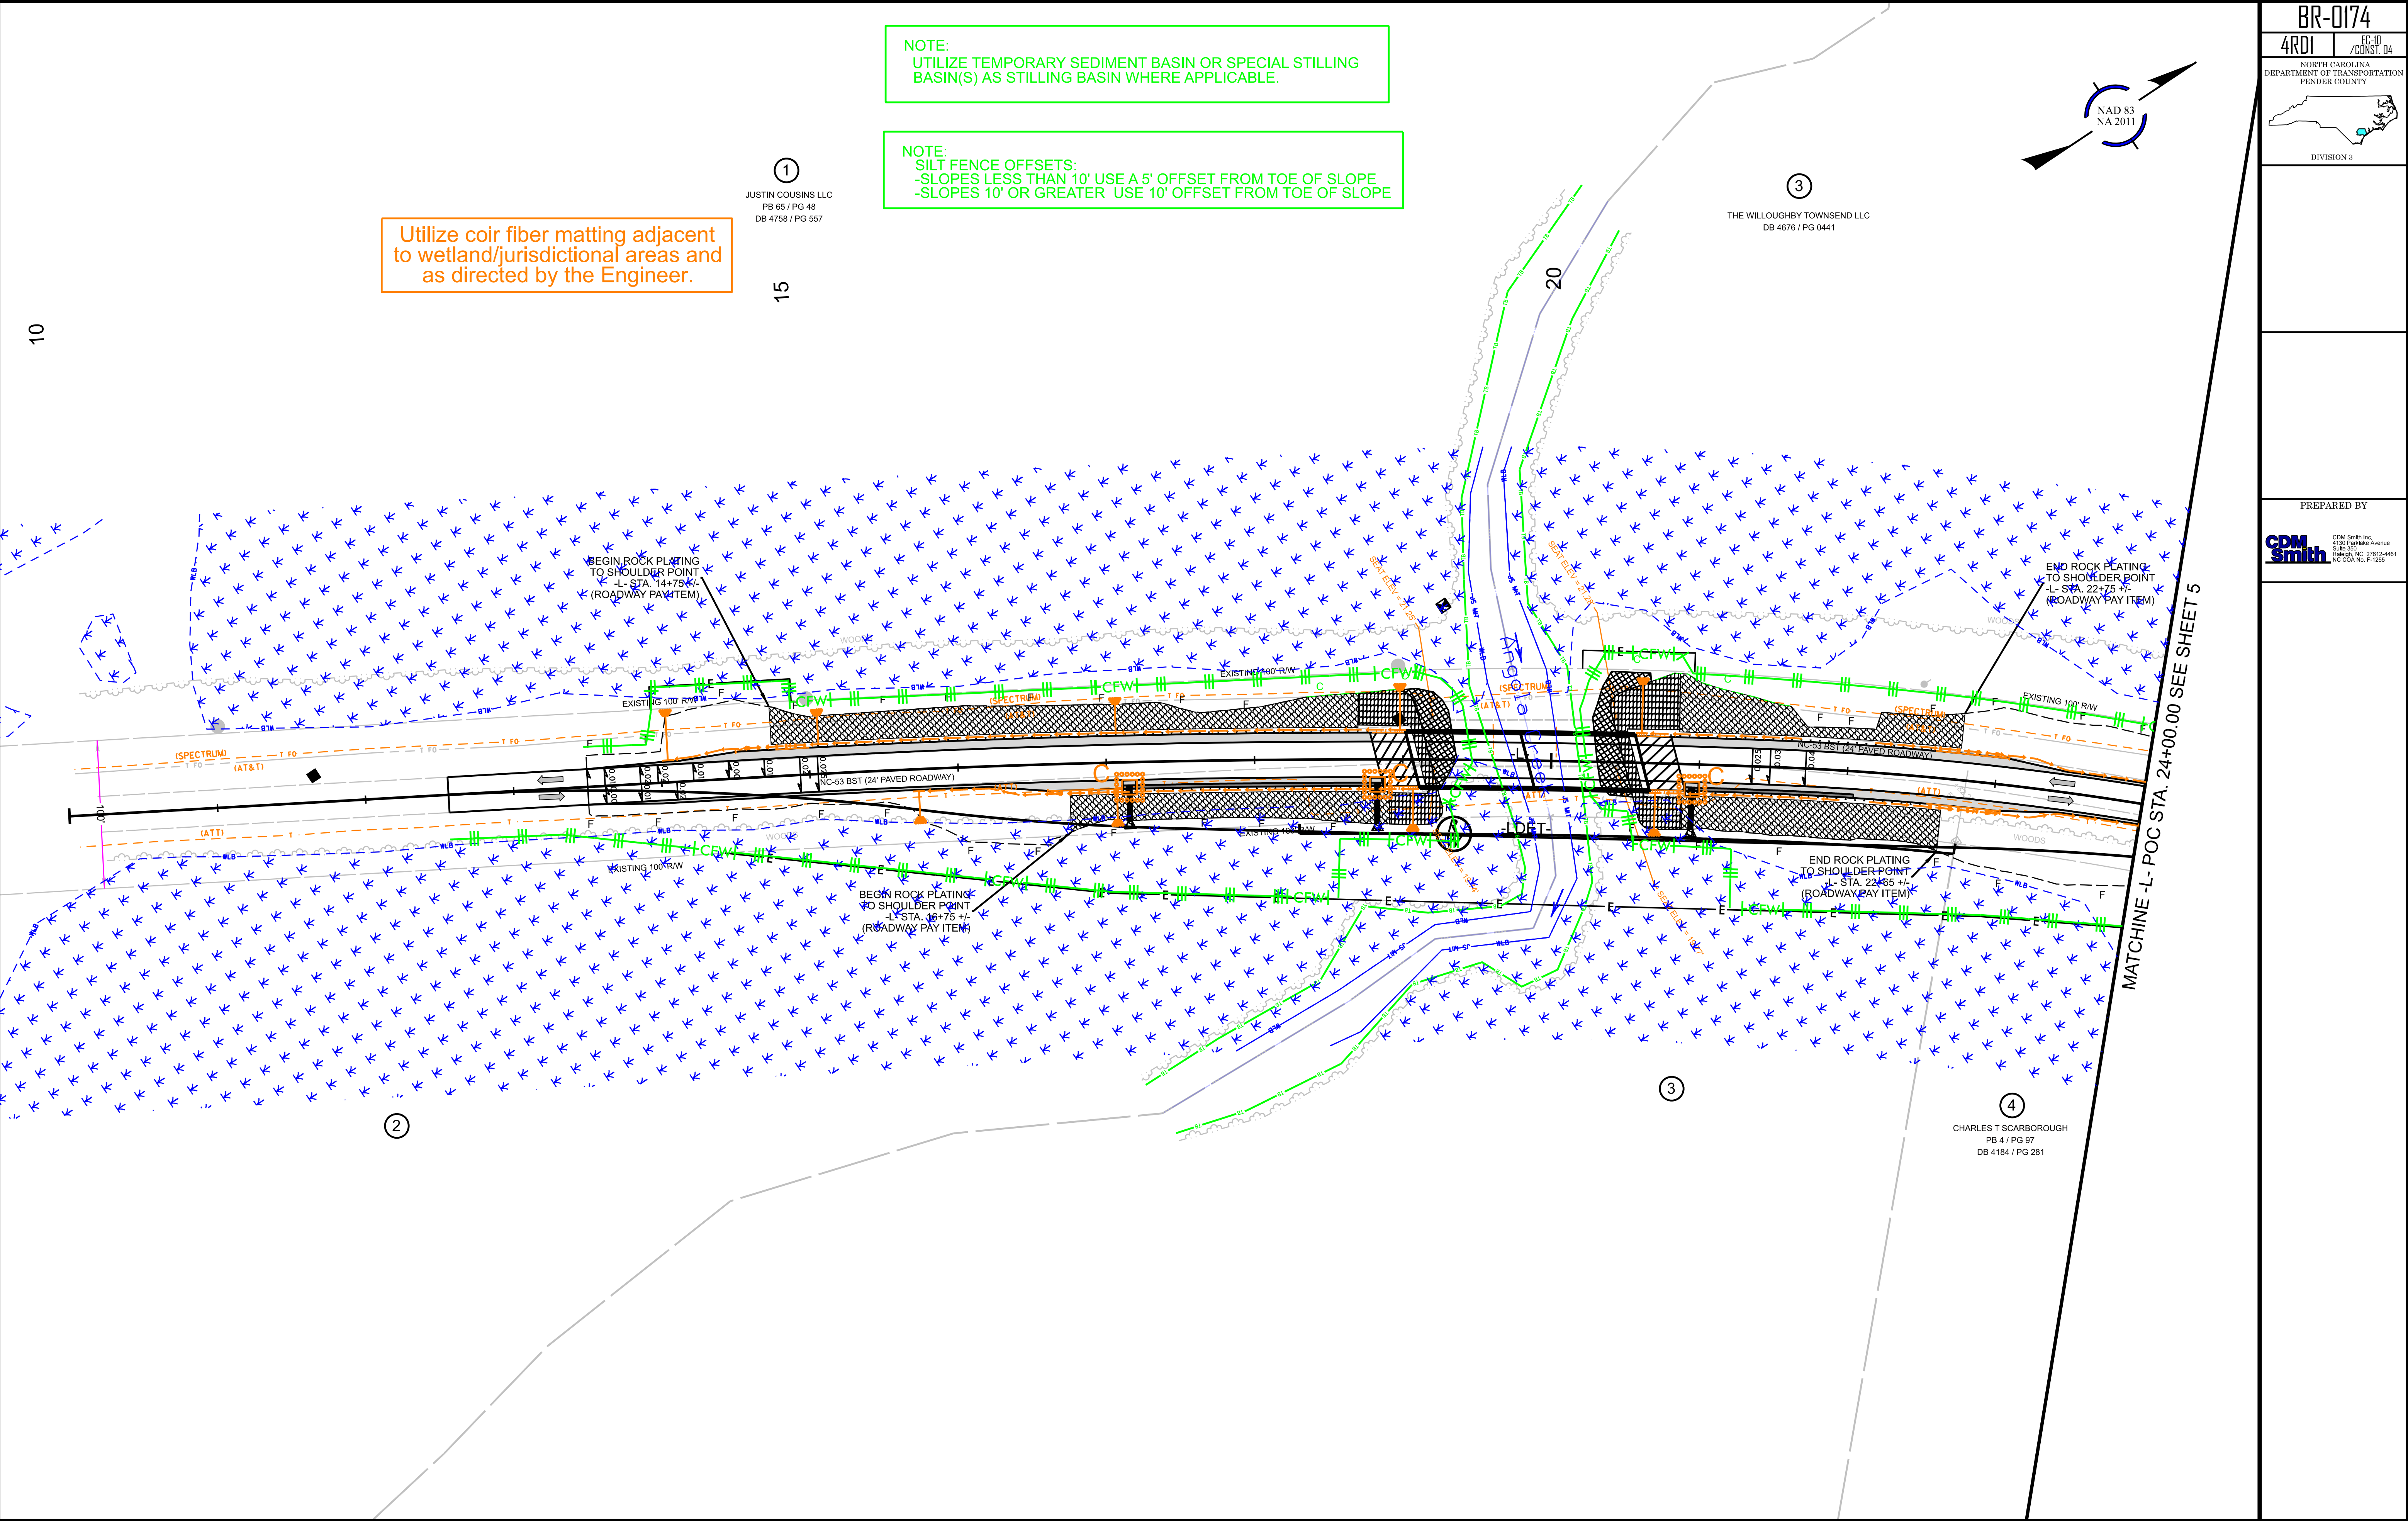

CHARLES T SCARBOROUGH
PB 4 / PG 97
DB 4184 / PG 281