

Utilize coir fiber matting adjacent to wetland/jurisdictional areas and as directed by the Engineer.

NOTE:
UTILIZE TEMPORARY SEDIMENT BASIN OR SPECIAL STILLING BASIN(S) AS STILLING BASIN WHERE APPLICABLE.

NOTE:
SILT FENCE OFFSETS:
-SLOPES LESS THAN 10' USE A 5' OFFSET FROM TOE OF SLOPE
-SLOPES 10' OR GREATER USE 10' OFFSET FROM TOE OF SLOPE


30

25


3



MATCHLINE -L- POC STA. 24+00.00 SEE SHEET 4

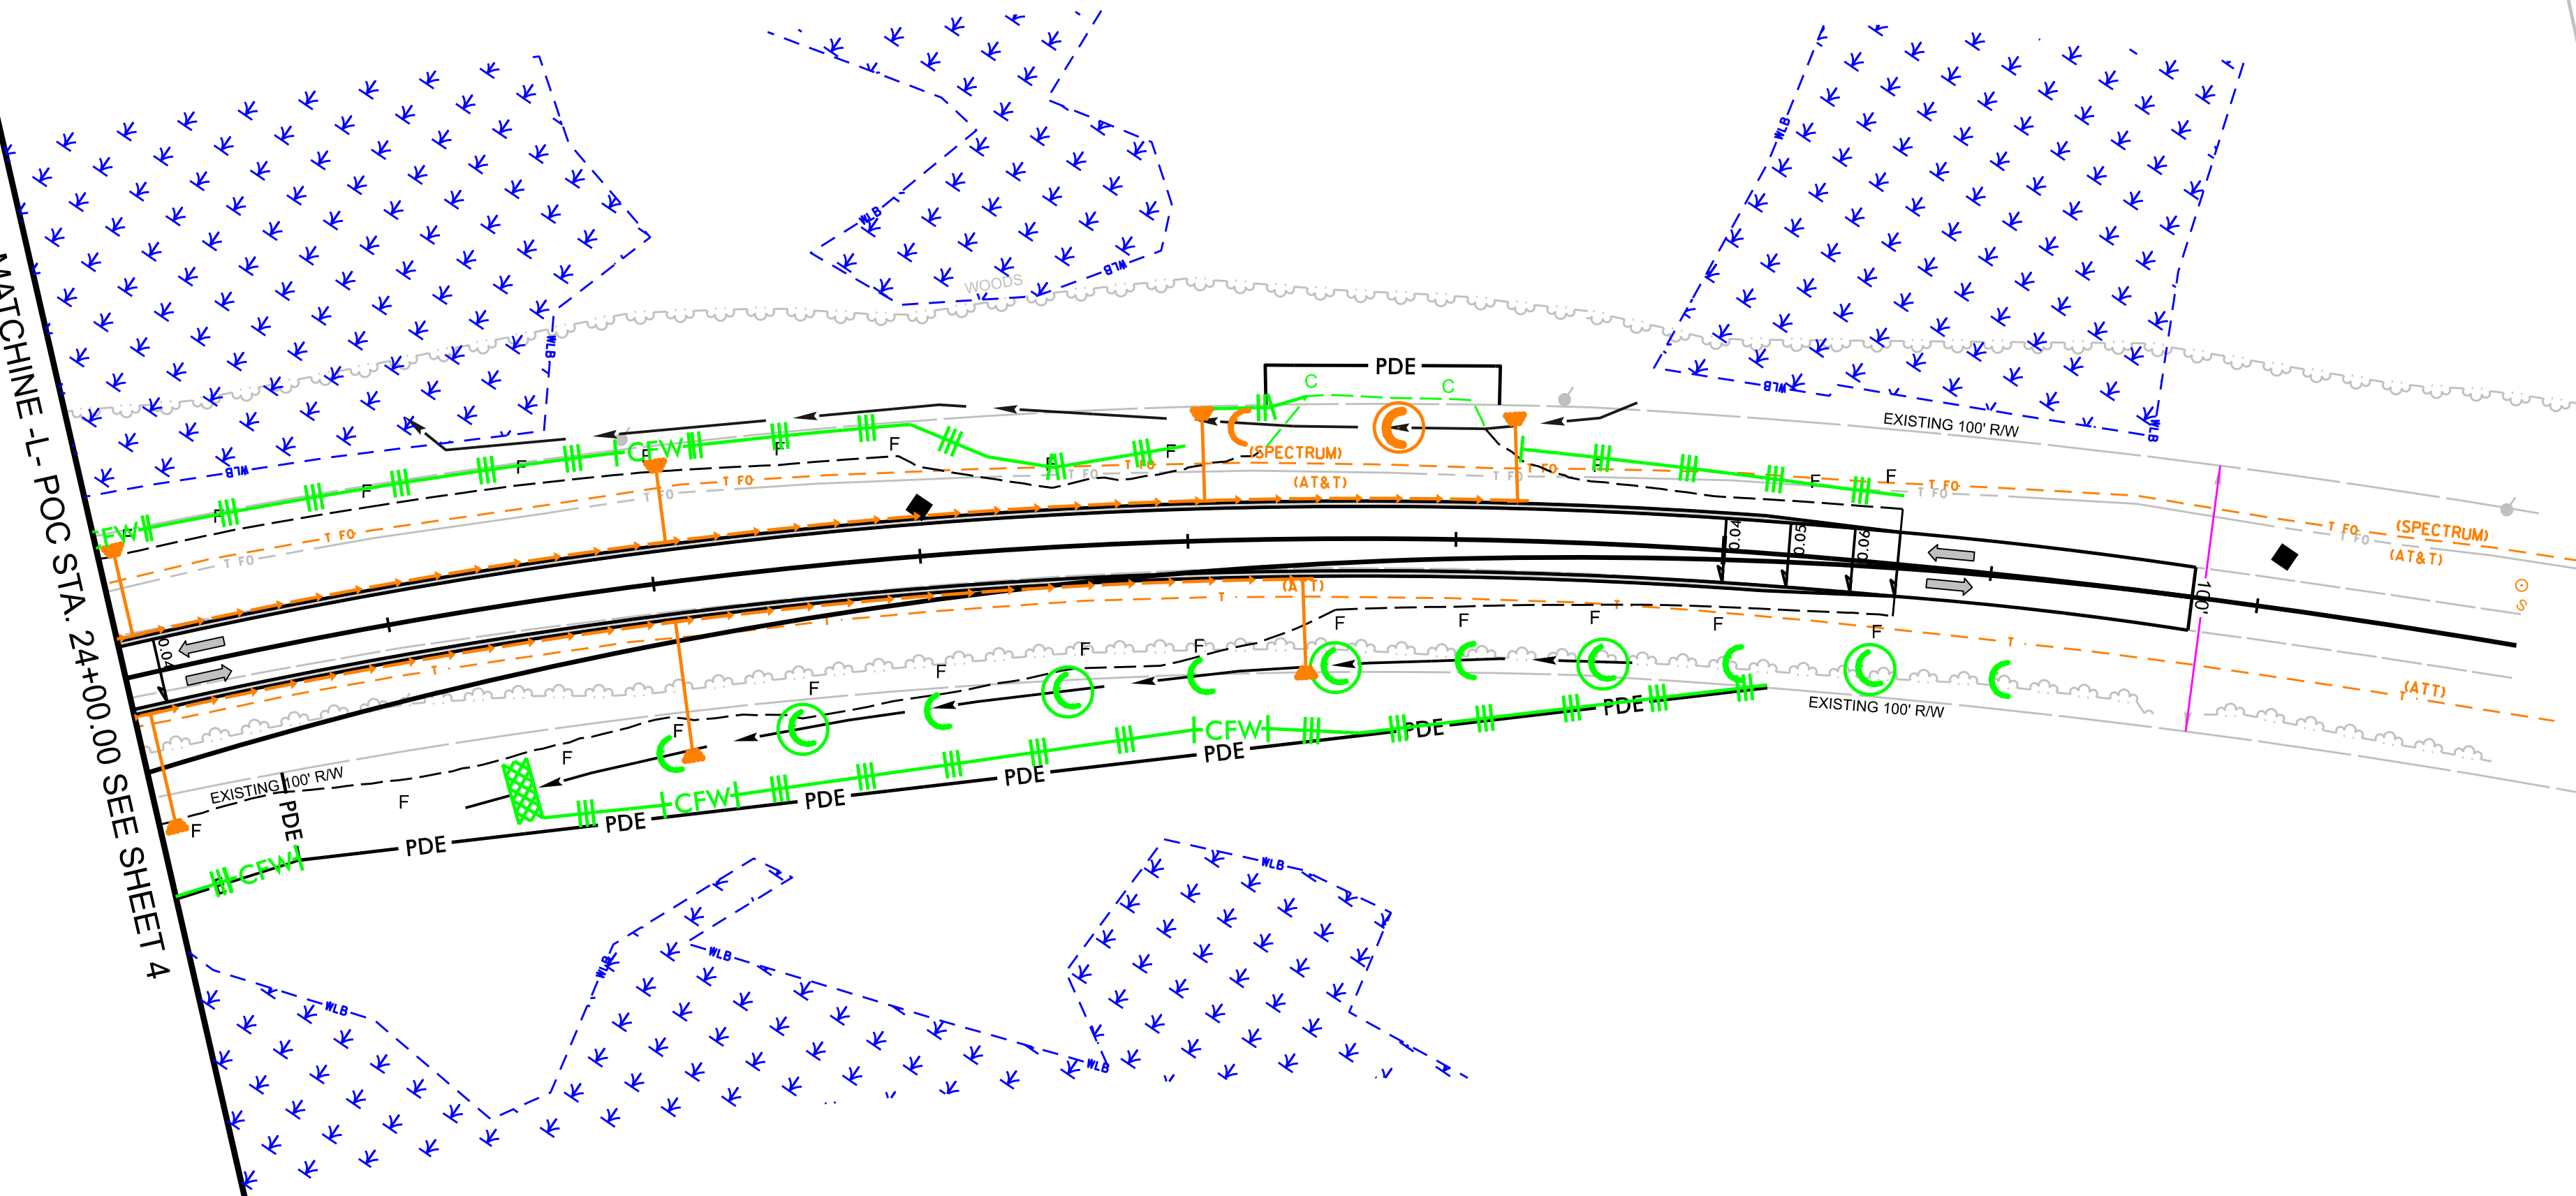

4

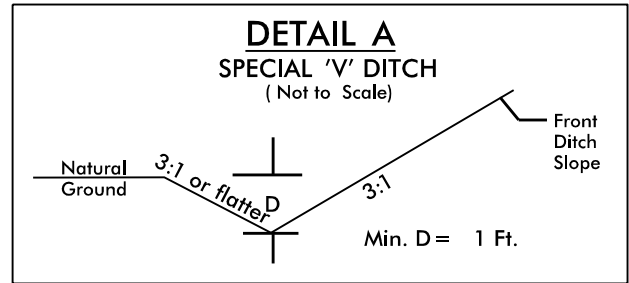

FROM -LDET- STA. 22+50 TO STA. 27+00 RT

BR-0174

4R01

EC-11/ CONST. 05

NORTH CAROLINA
DEPARTMENT OF TRANSPORTATION
PENDER COUNTY

DIVISION 3

PREPARED BY

CDM Smith Inc.
4100 Parkside Avenue
Suite 300
Raleigh, NC 27612-4461
NC CDA No. F-1255