


11/14/23

10

15

20

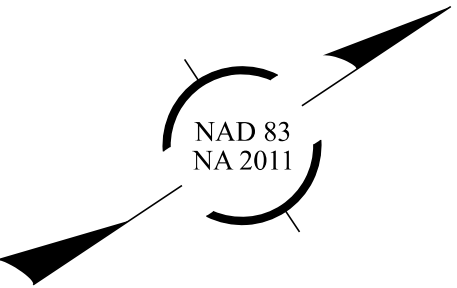


MATCH LINE -L- POT STA. 10+00.00 SEE INSET A


BEGIN STATE SIGNING PROJECT BR-0174  
-L- STA. 12+55 +/-

-L- NC 53


SEE NOTE 2

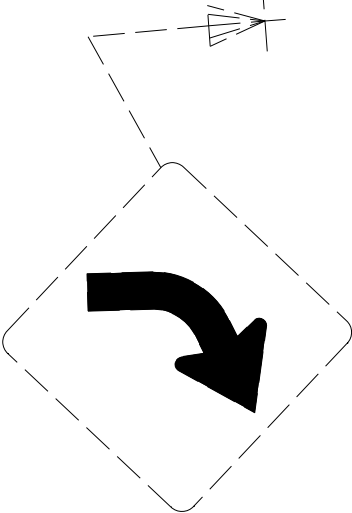

SEE NOTE 1

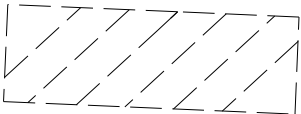


SEE NOTE 1

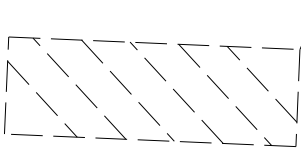


-LDET- NC 53

SEE NOTE 1

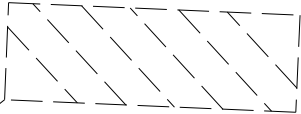

SEE NOTE 1

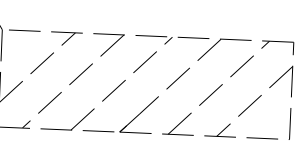

MATCH LINE -L- POC STA. 24+00.00 SEE SHEET SIGN-3

**NOTES**

- 1
- 2

DISPOSAL OF SIGN SYSTEM, U-CHANNEL  
RETAIN SIGN SYSTEM, U-CHANNEL

SEE NOTE 1

DIP  
AHEAD

INSET A

MATCH LINE -L- POT STA. 10+00.00

EXISTING AND  
PROPOSED SIGNS

BR-0174


SIGN 002

NORTH CAROLINA  
DEPARTMENT OF TRANSPORTATION  
PENDER COUNTY



DIVISION 3

SIGNING DESIGN ENGINEER

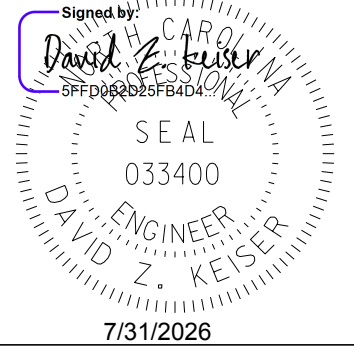

PREPARED BY



DOCUMENT NOT CONSIDERED FINAL  
UNLESS ALL SIGNATURES COMPLETED