

11/14/23

MATCH LINE -L- POC STA. 24+00.00 SEE SHEET SHEET SIGN-2

25

30


-LDET- NC 53

-L- NC 53

END STATE SIGNING PROJECT BR-0174
-L- STA. 31+75 +/-

DIP
AHEAD

SEE NOTE 1

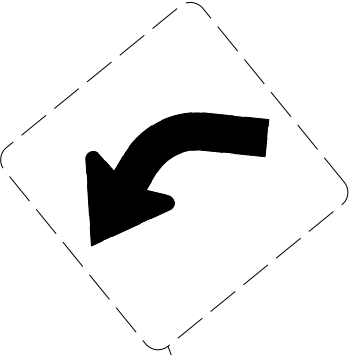

SEE NOTE 2

NOTES

- 1
- 2

DISPOSAL OF SIGN SYSTEM, U-CHANNEL
RETAIN SIGN SYSTEM, U-CHANNEL

EXISTING AND
PROPOSED SIGNS

BR-0174

SIGN003

NORTH CAROLINA
DEPARTMENT OF TRANSPORTATION
PENDER COUNTY

DIVISION 3

SIGNING DESIGN ENGINEER

Signed by
David Z. Keiser

SEAL
033400
ENGINEER
DAVID Z. KEISER
7/31/2026

PREPARED BY

CDM
Smith

CDM Smith Inc.
1133 Parkside Avenue
Suite 305
Fayetteville, NC 27913-4461
NC CDA No. F-1255

DOCUMENT NOT CONSIDERED FINAL
UNLESS ALL SIGNATURES COMPLETED