
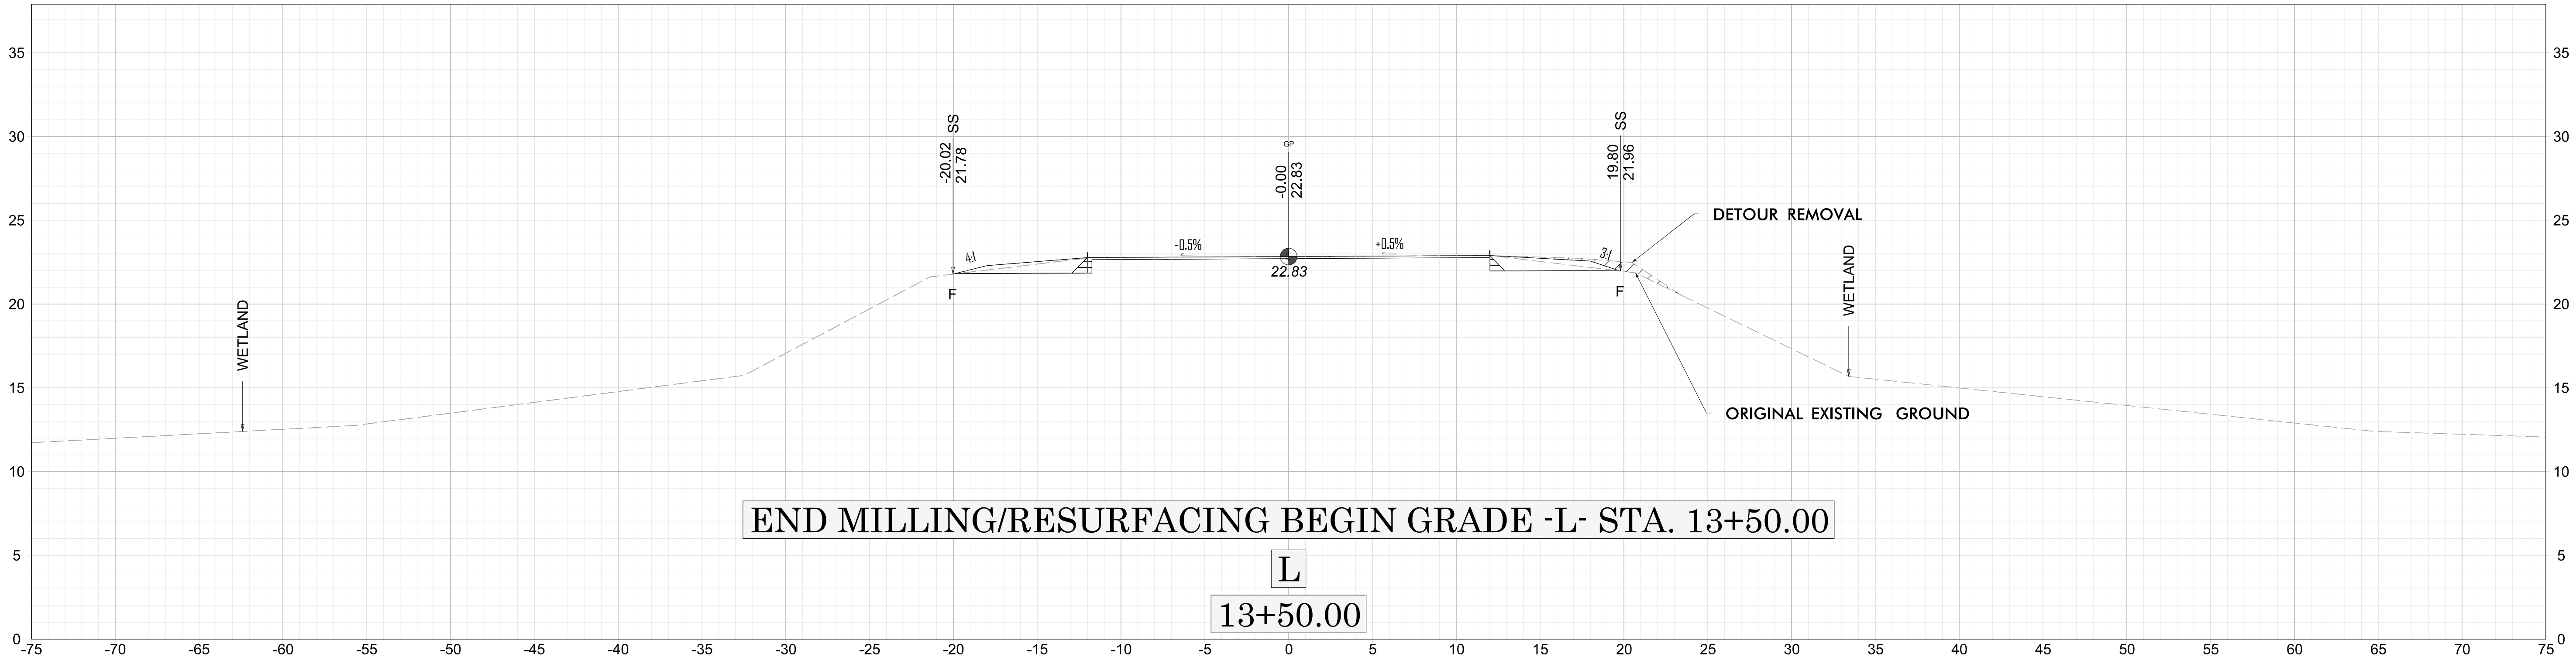


NOTE: SEE WETLAND NOTE ON CROSS-SECTION SHEET INDEX (SHEET X-1)

DETOUR REMOVAL

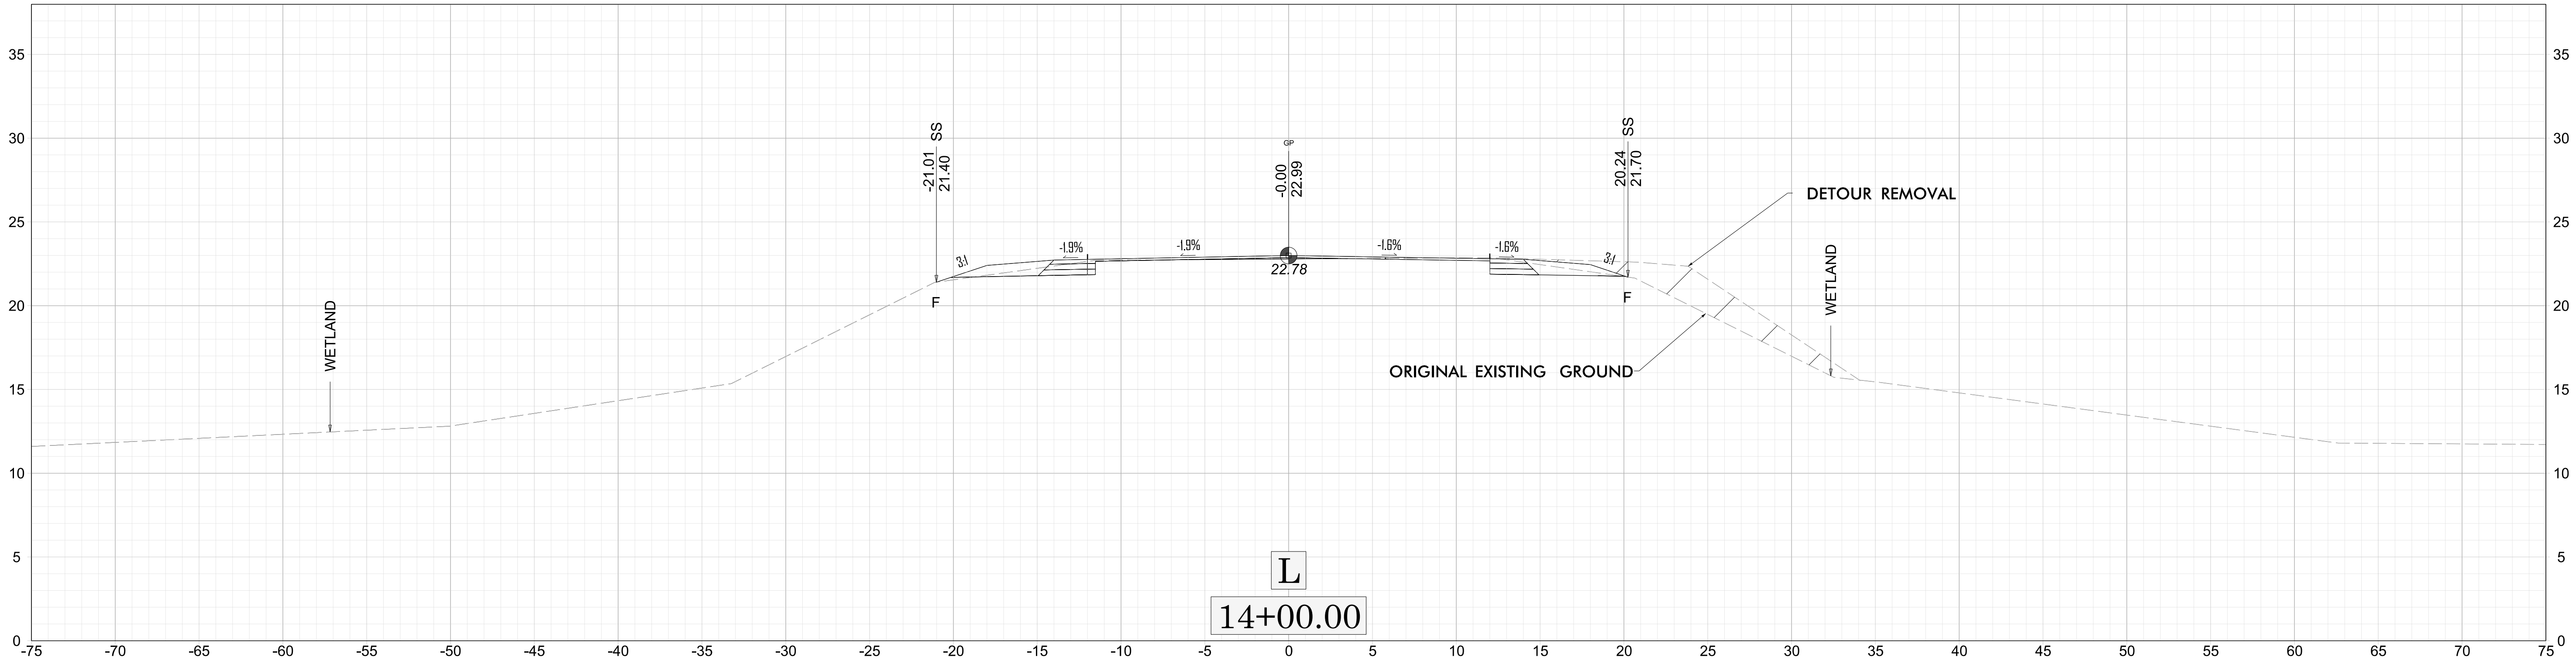

END MILLING/RESURFACING BEGIN GRADE -L- STA. 13+50.00