

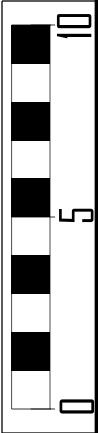


NOTE: SEE WETLAND NOTE ON CROSS-SECTION SHEET INDEX (SHEET X-1)

DETOUR REMOVAL

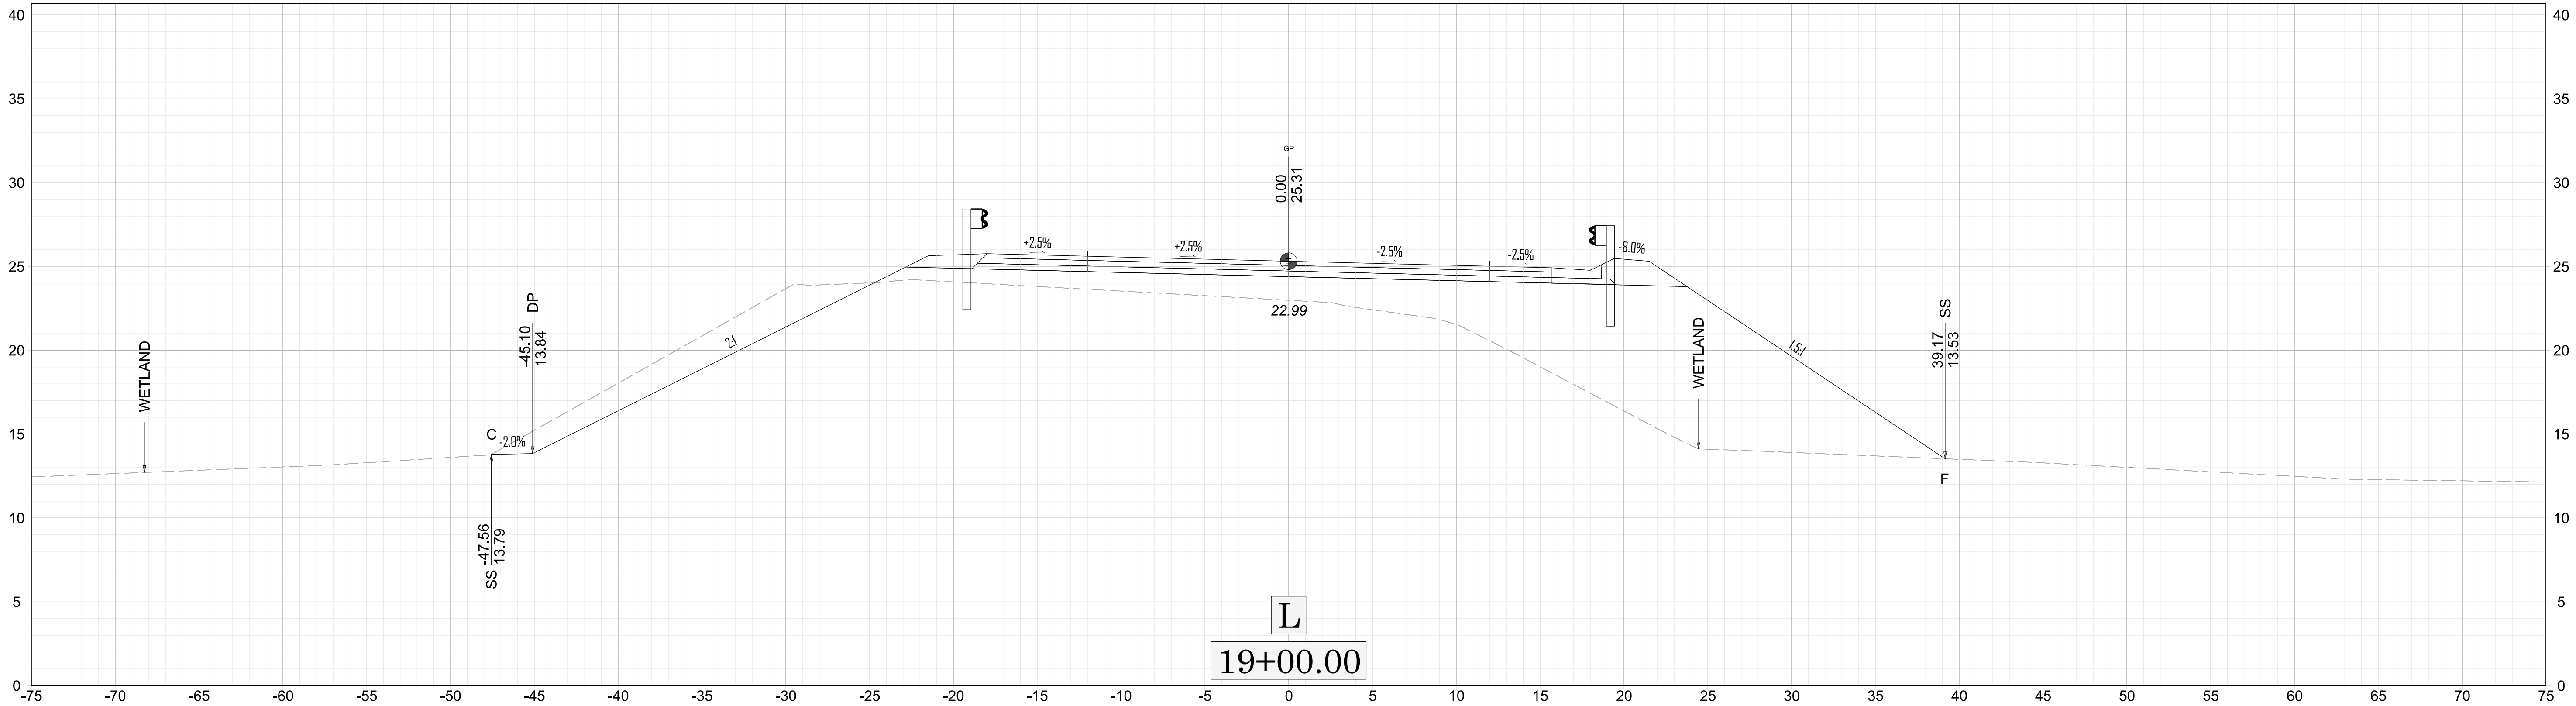

X-8 18+50.00

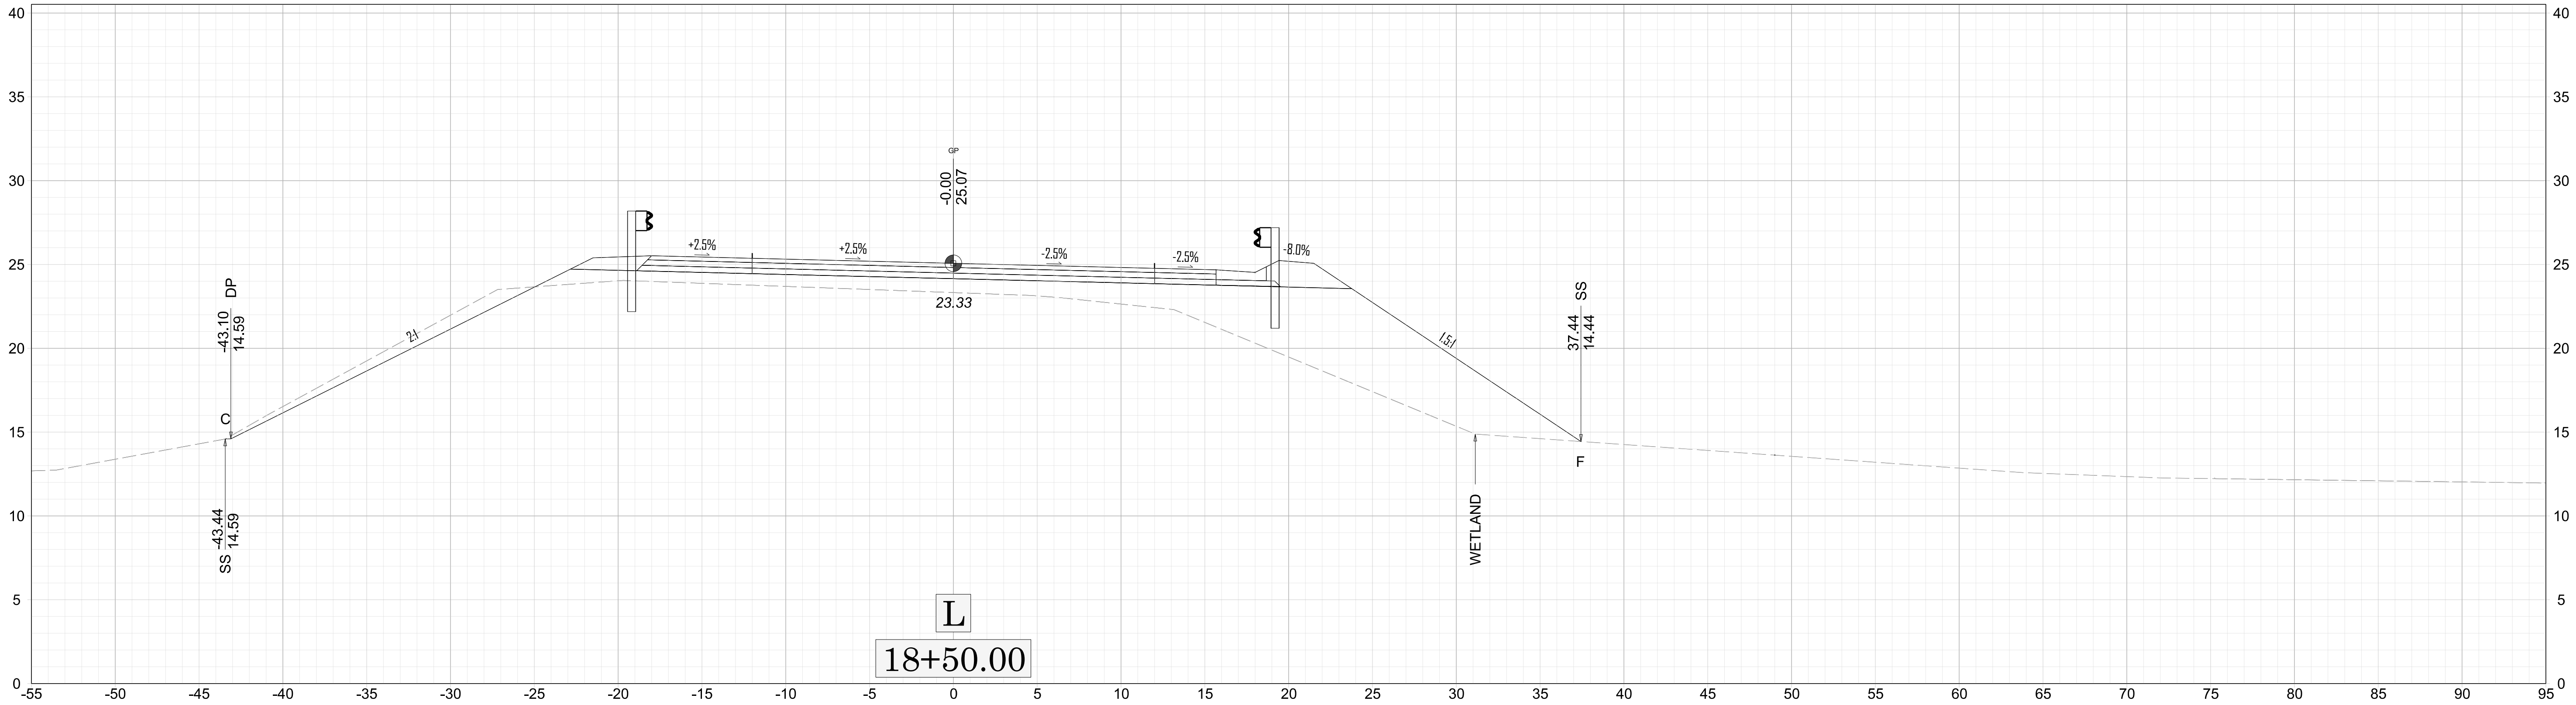

BR-0174