

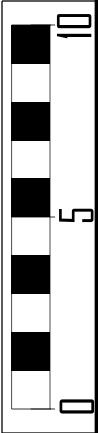


NOTE: SEE WETLAND NOTE ON CROSS-SECTION SHEET INDEX (SHEET X-1)

DETOUR REMOVAL

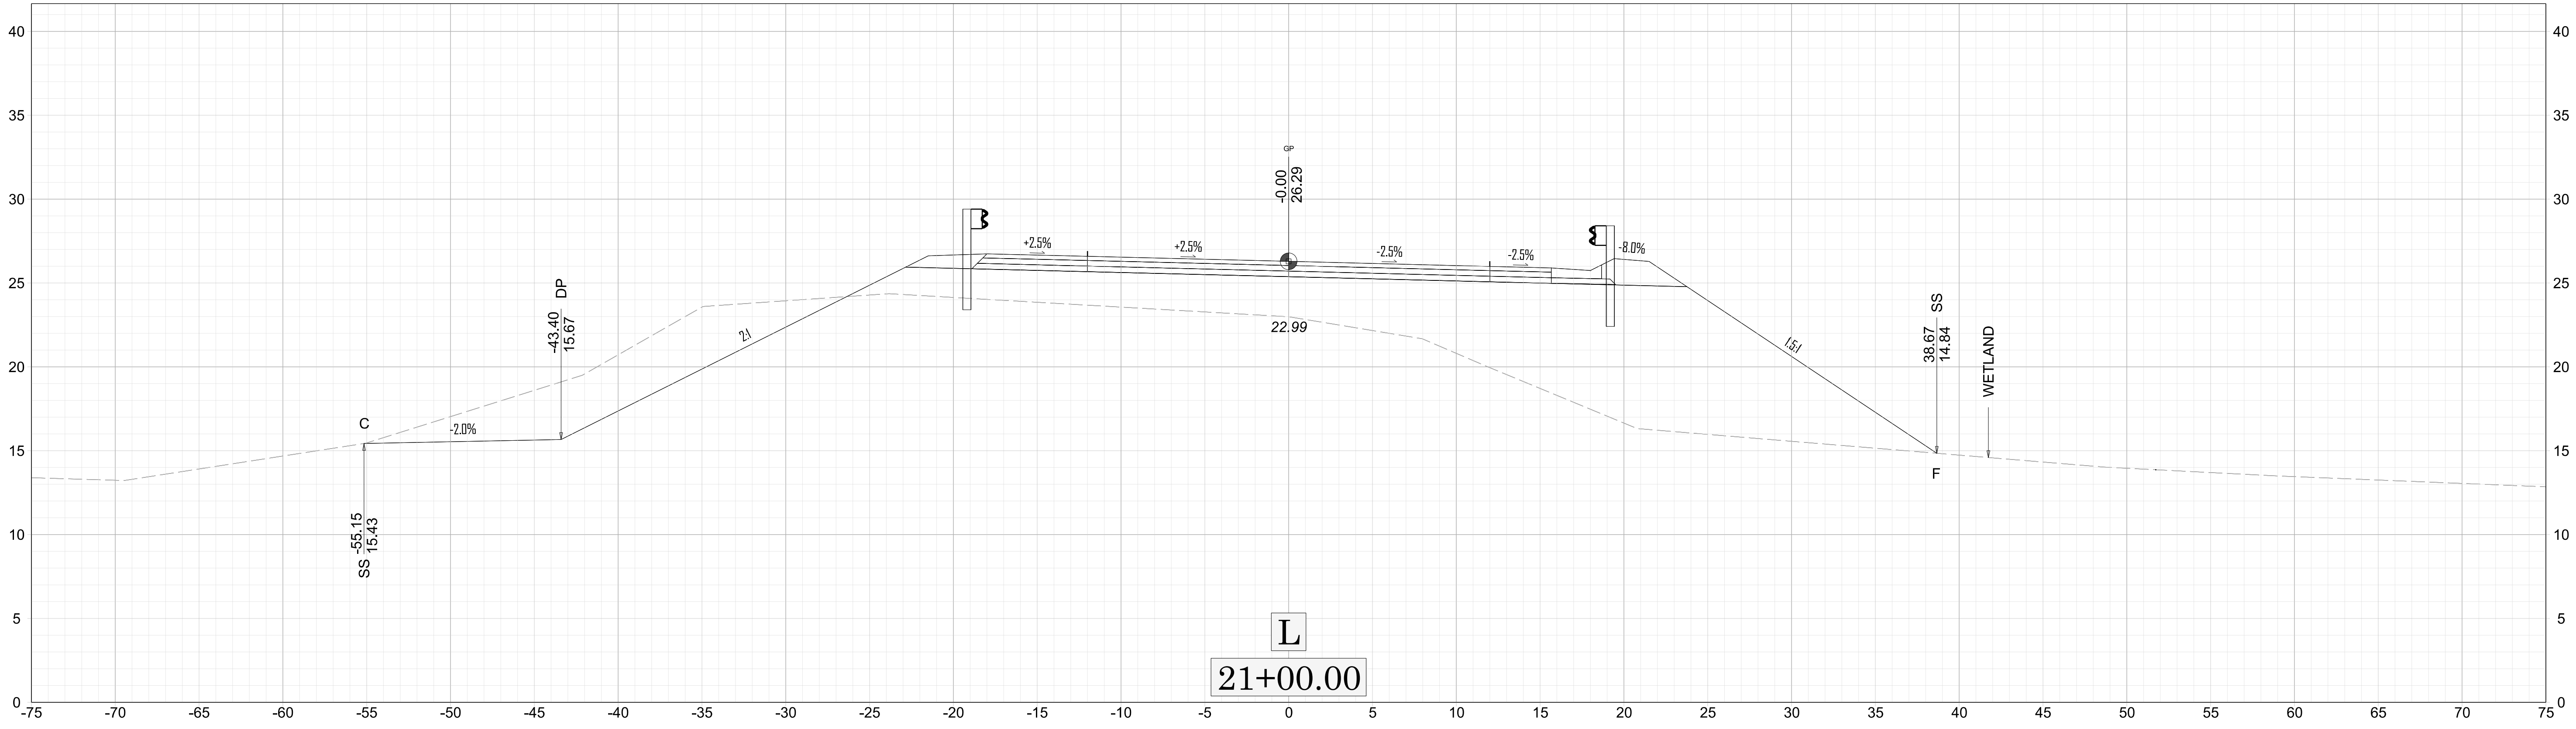

X-1 20+55.00

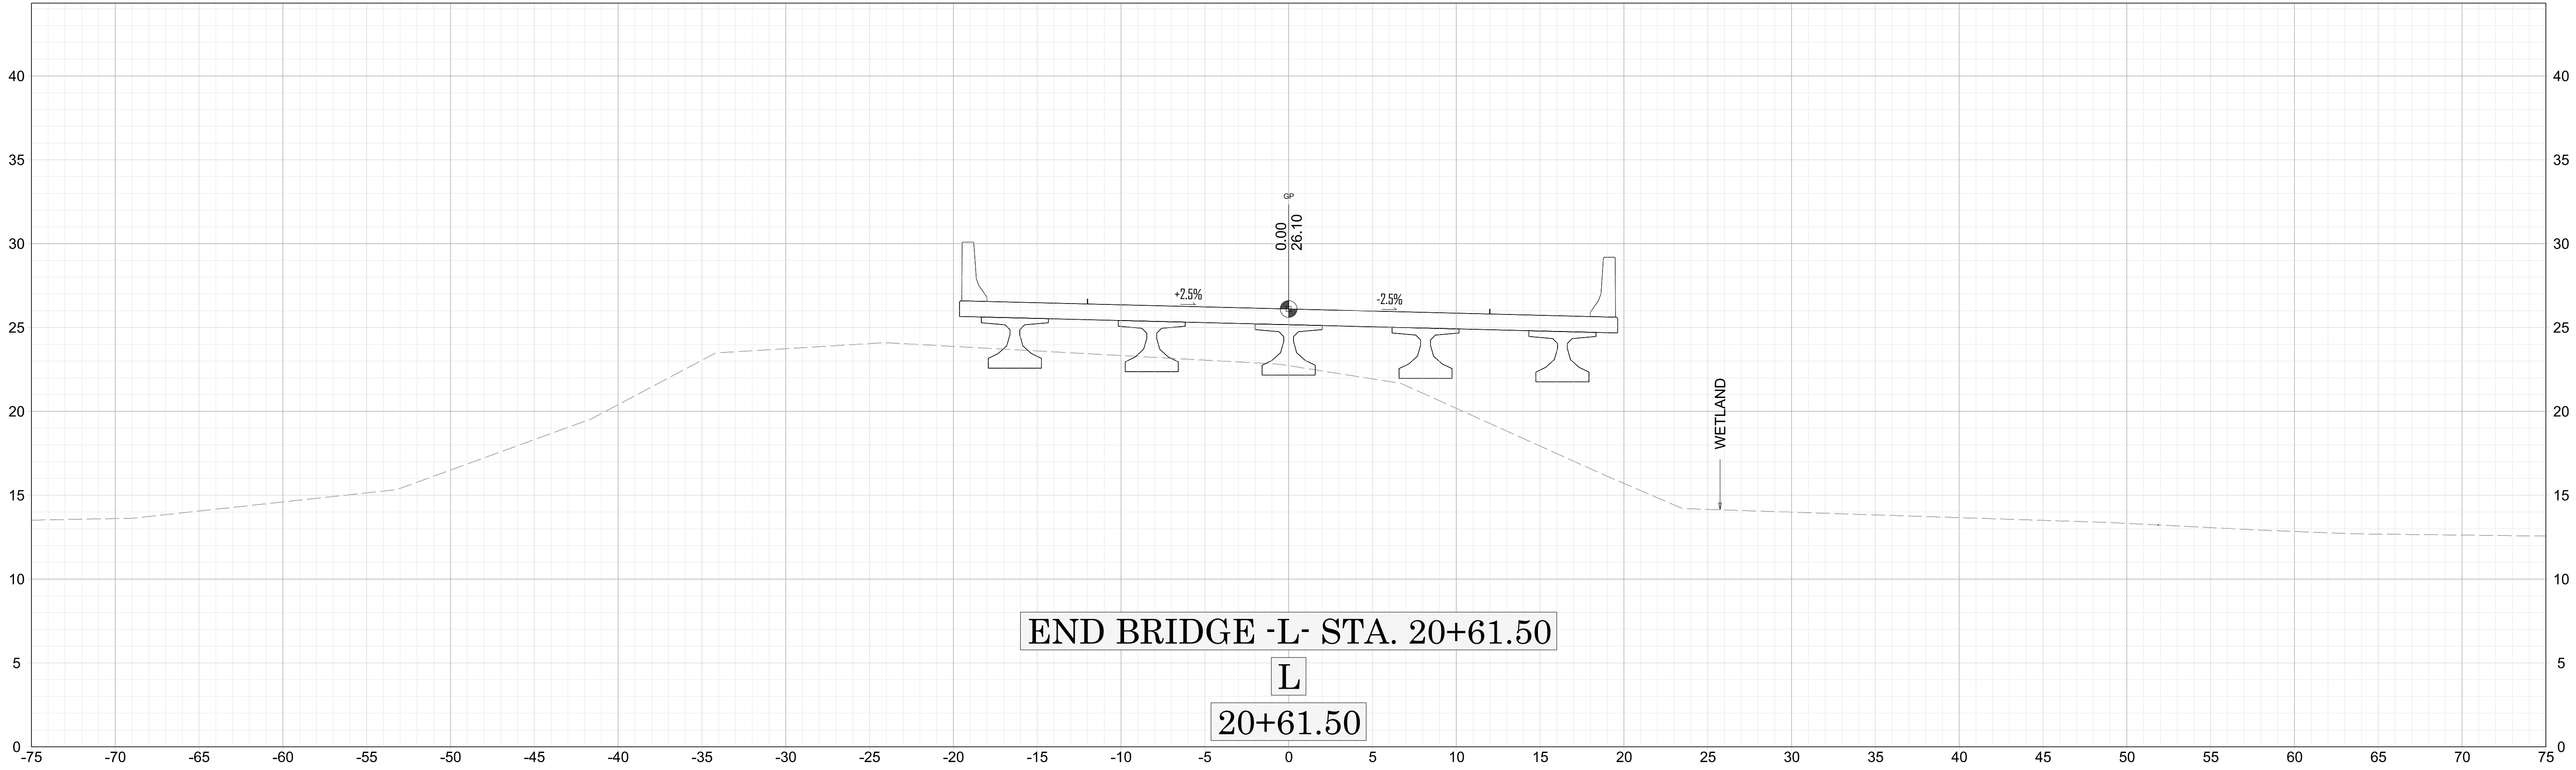

BR-0174