

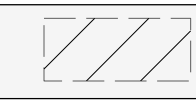
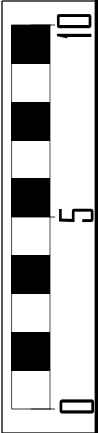


NOTE: SEE WETLAND NOTE ON CROSS-SECTION SHEET INDEX (SHEET X-1)

 DETOUR REMOVAL

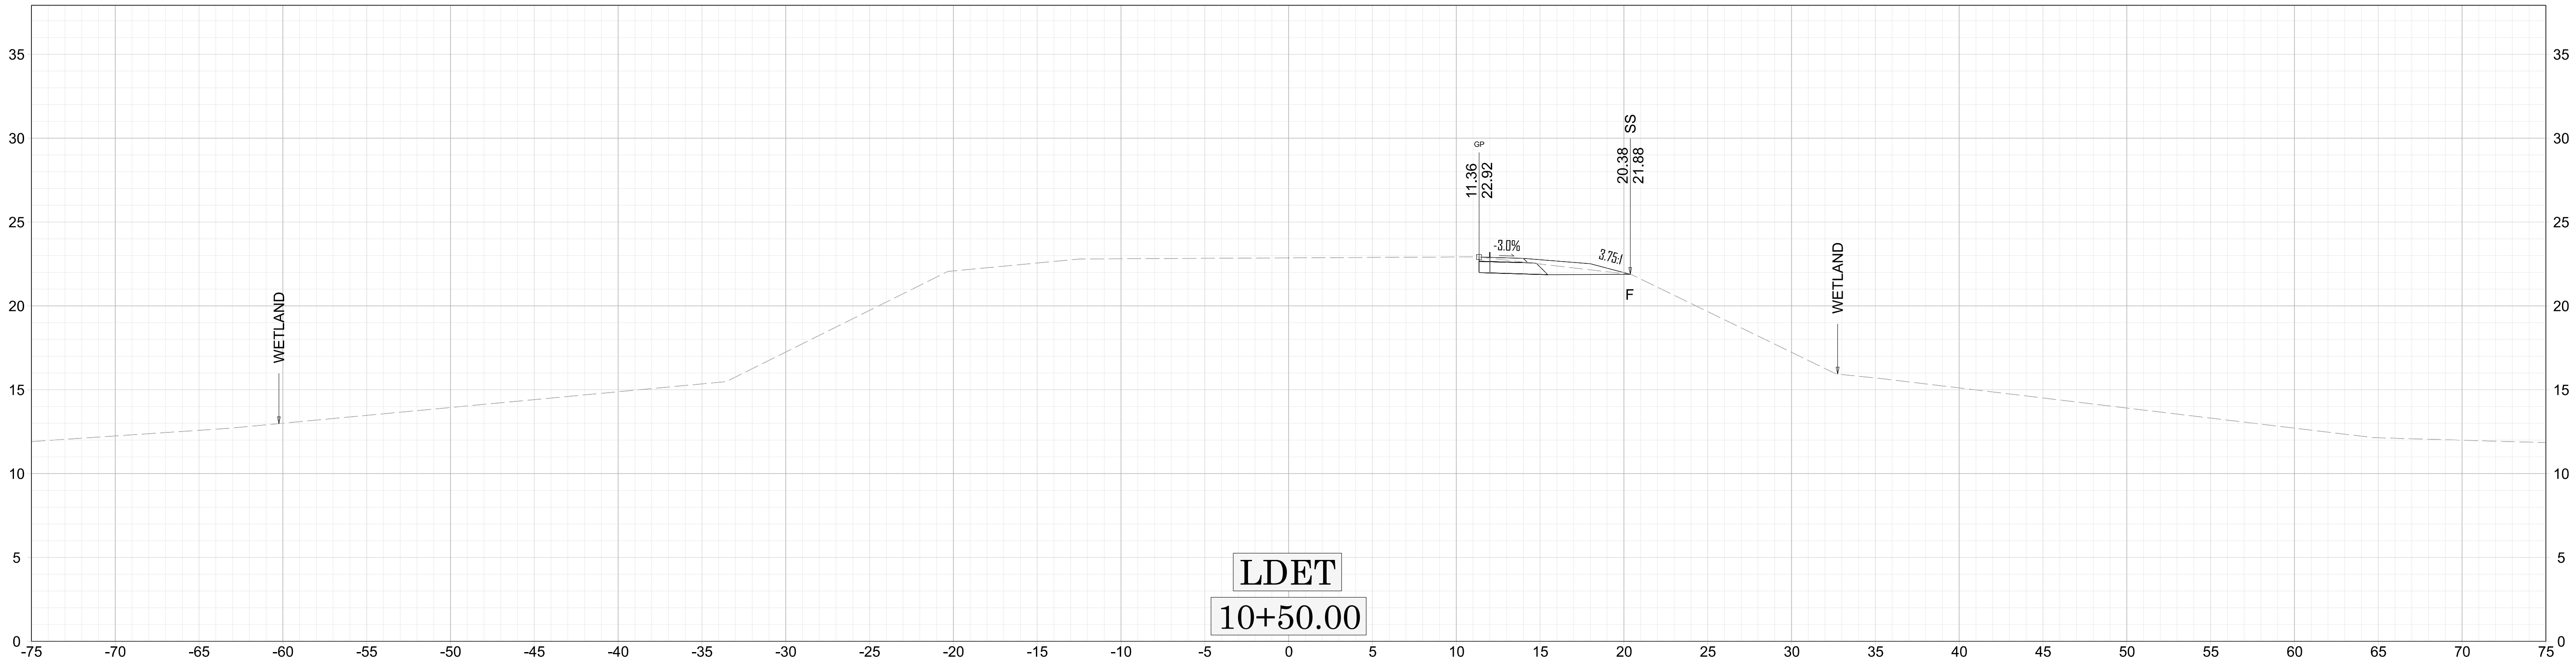

X-24 10+00.00

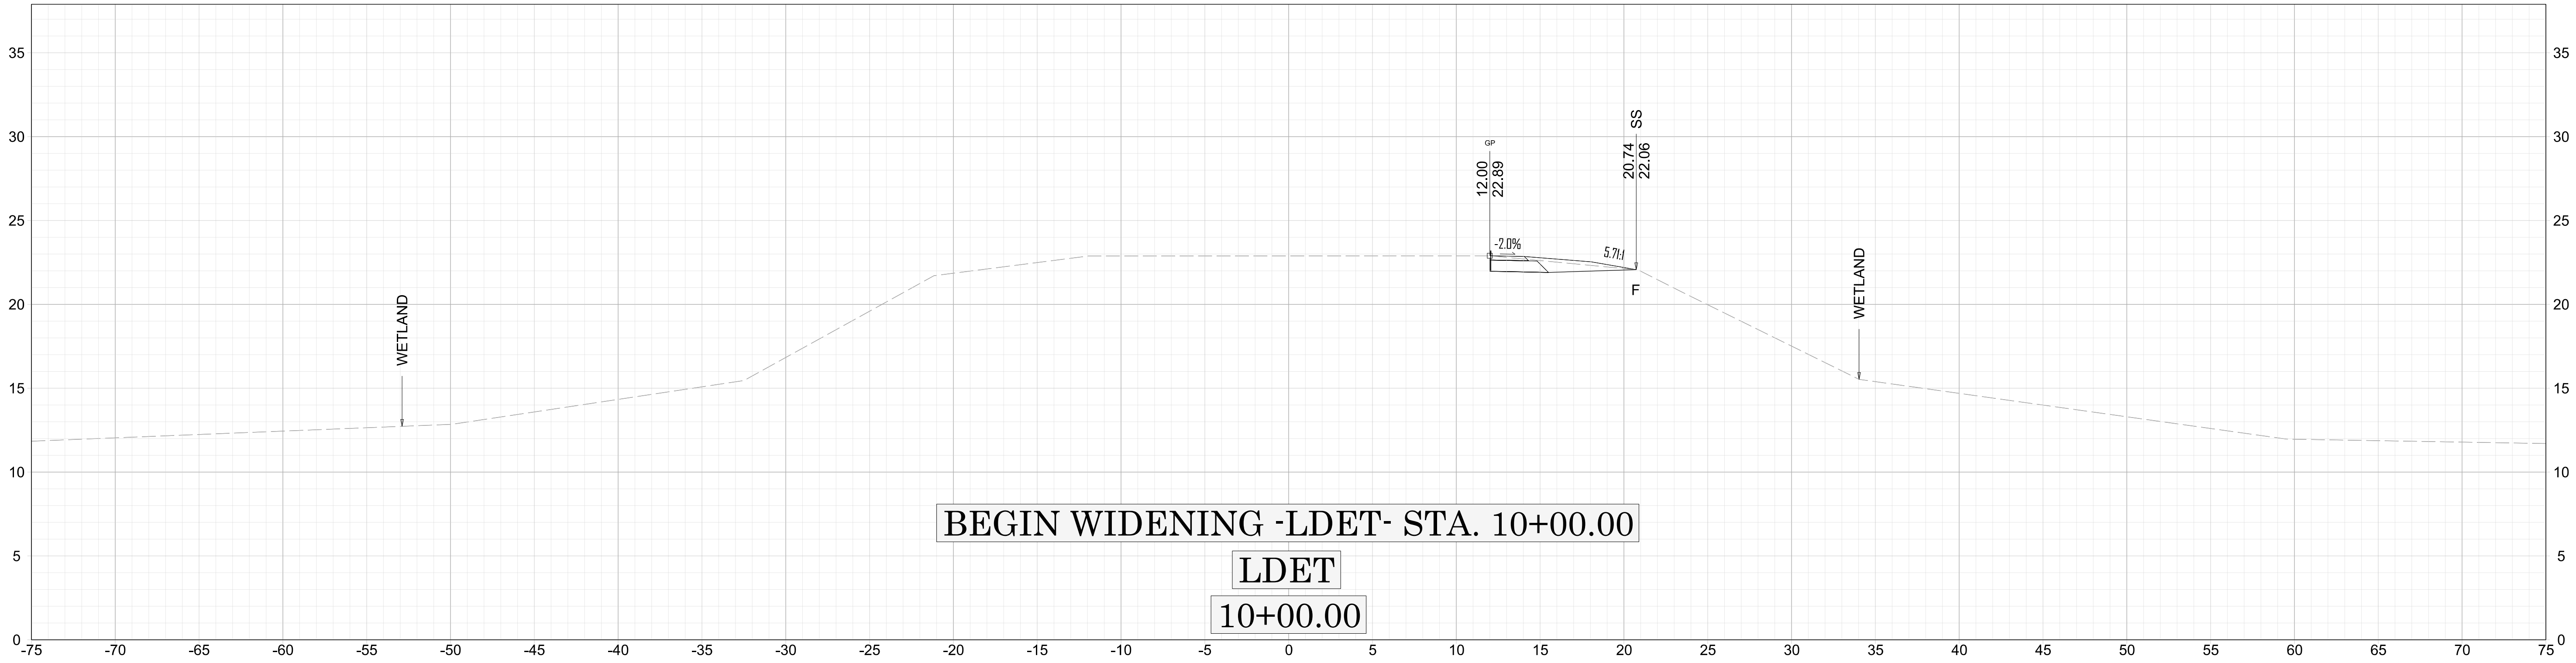

BR-0174