

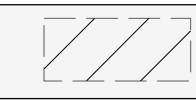
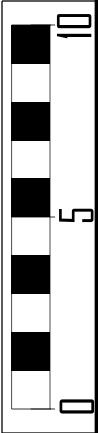


NOTE: SEE WETLAND NOTE ON CROSS-SECTION SHEET INDEX (SHEET X-1)

 DETOUR REMOVAL

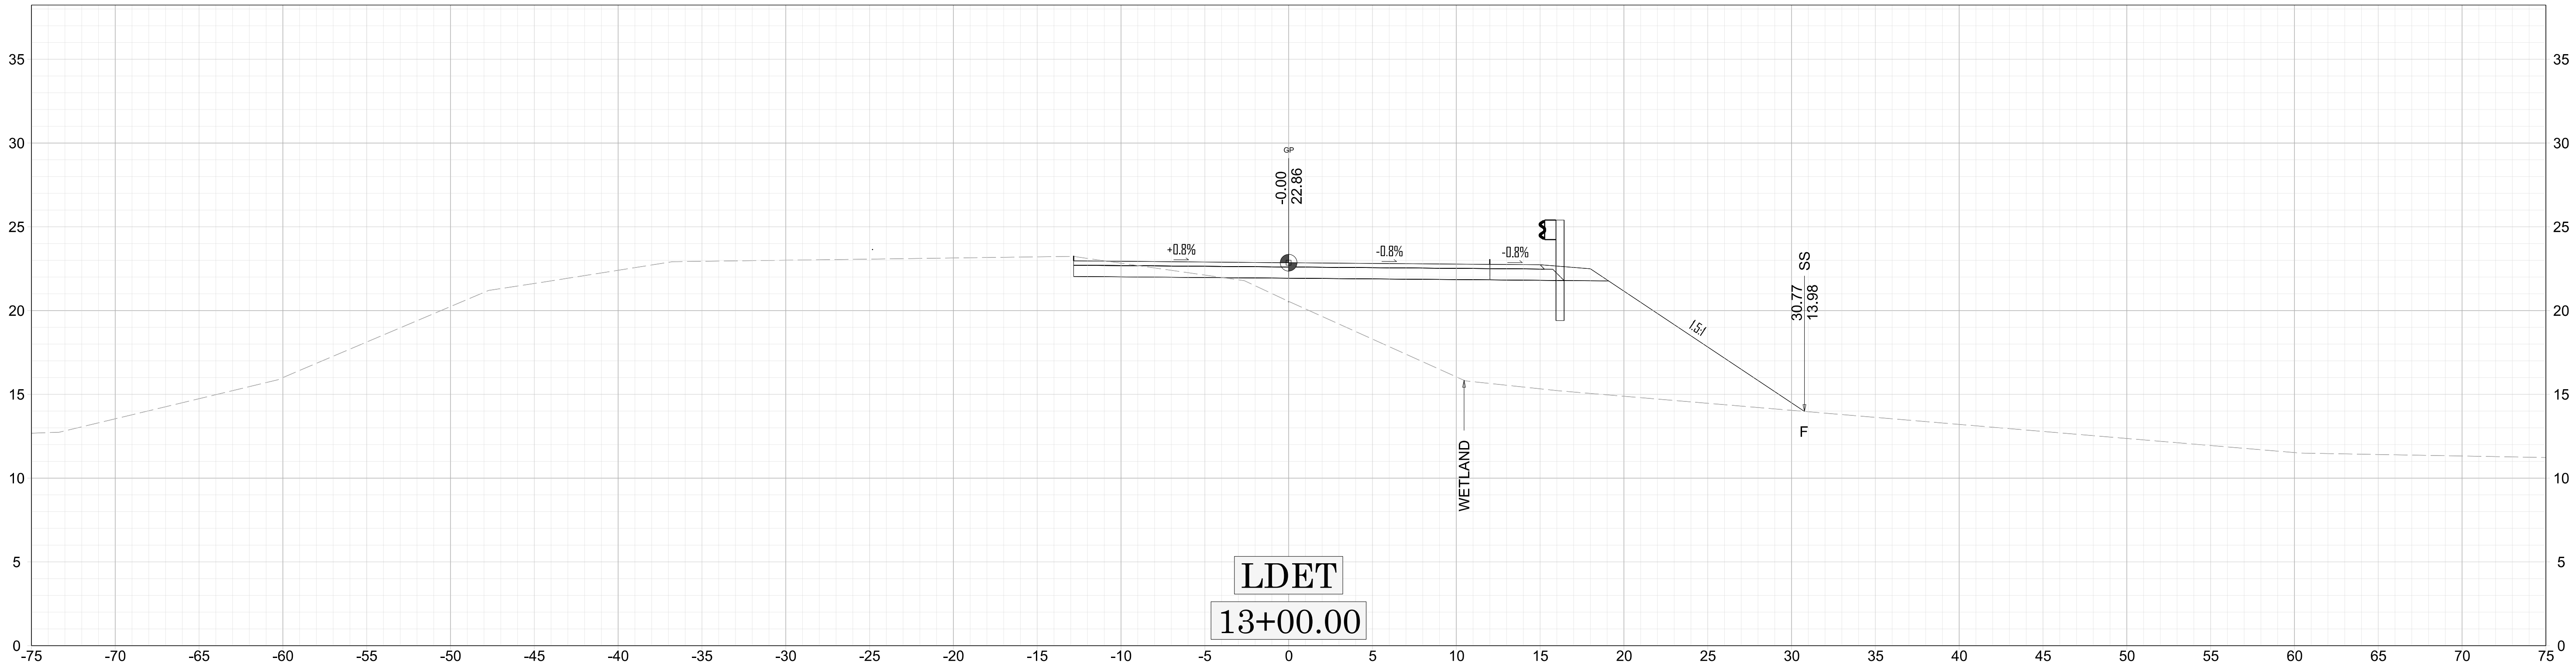

X-27 12+50.00

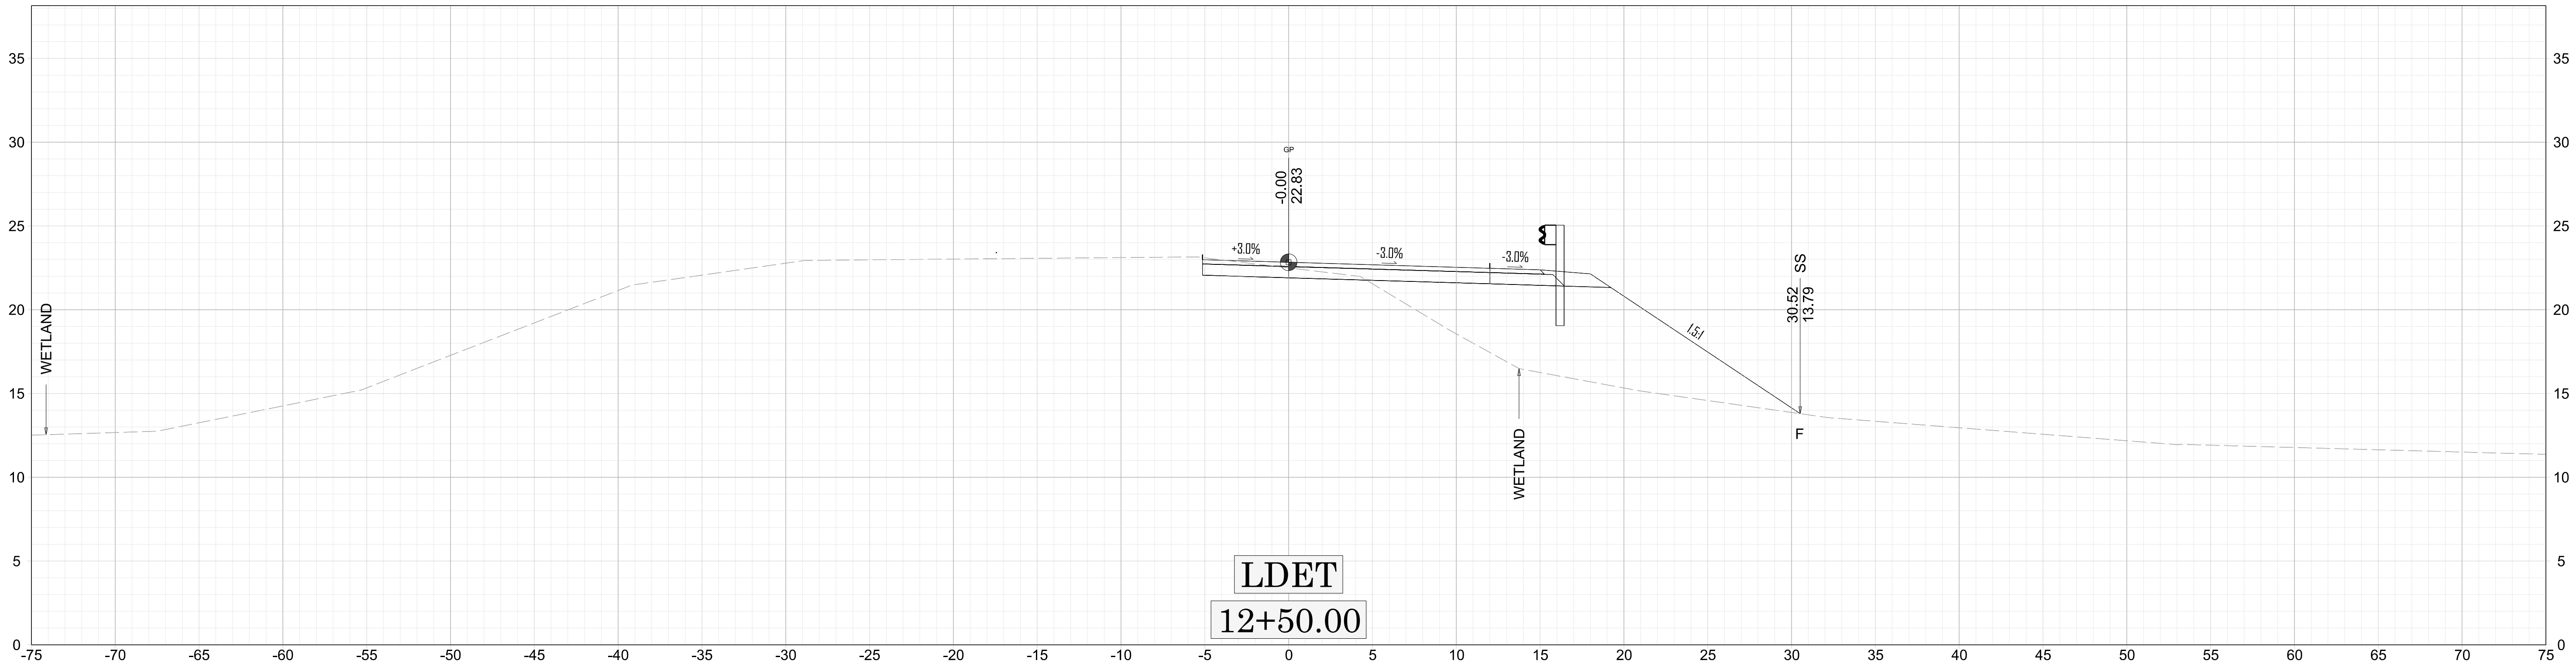

BR-0174