

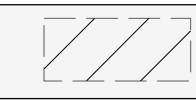
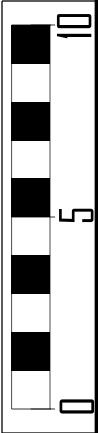


NOTE: SEE WETLAND NOTE ON CROSS-SECTION SHEET INDEX (SHEET X-1)

 DETOUR REMOVAL

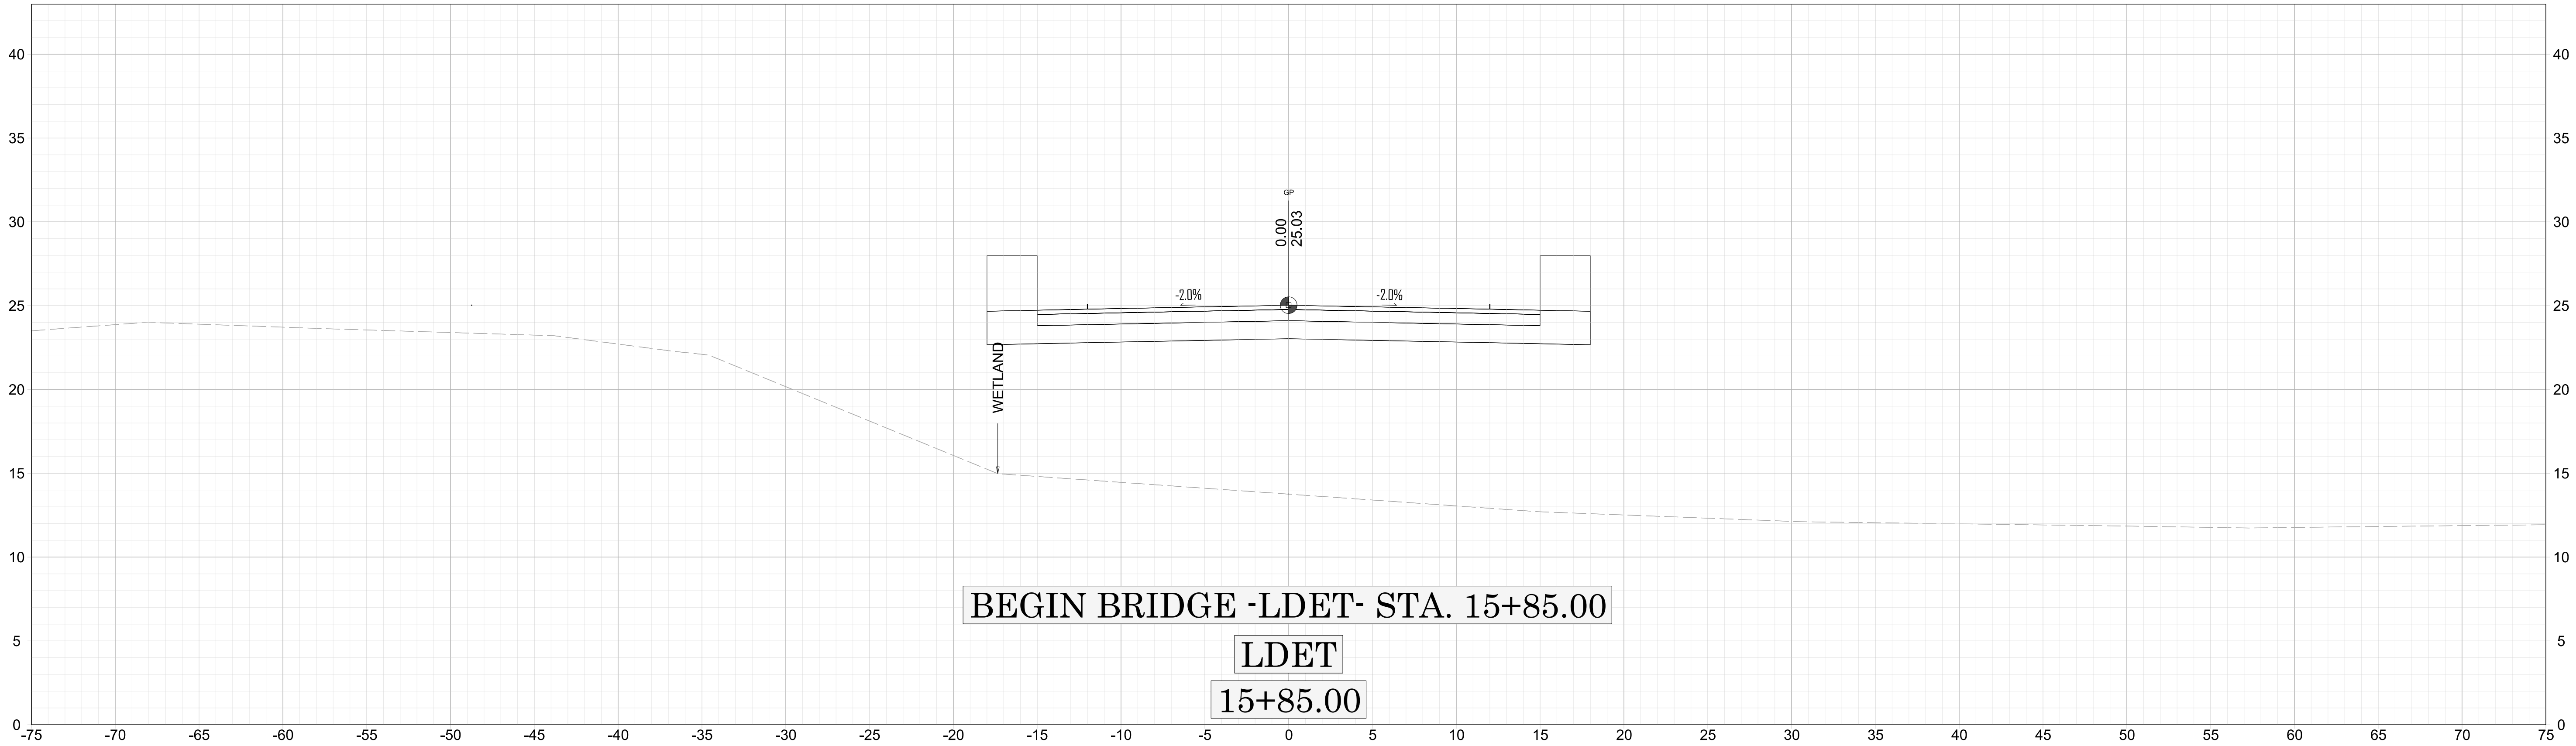

X-30 15+50.00

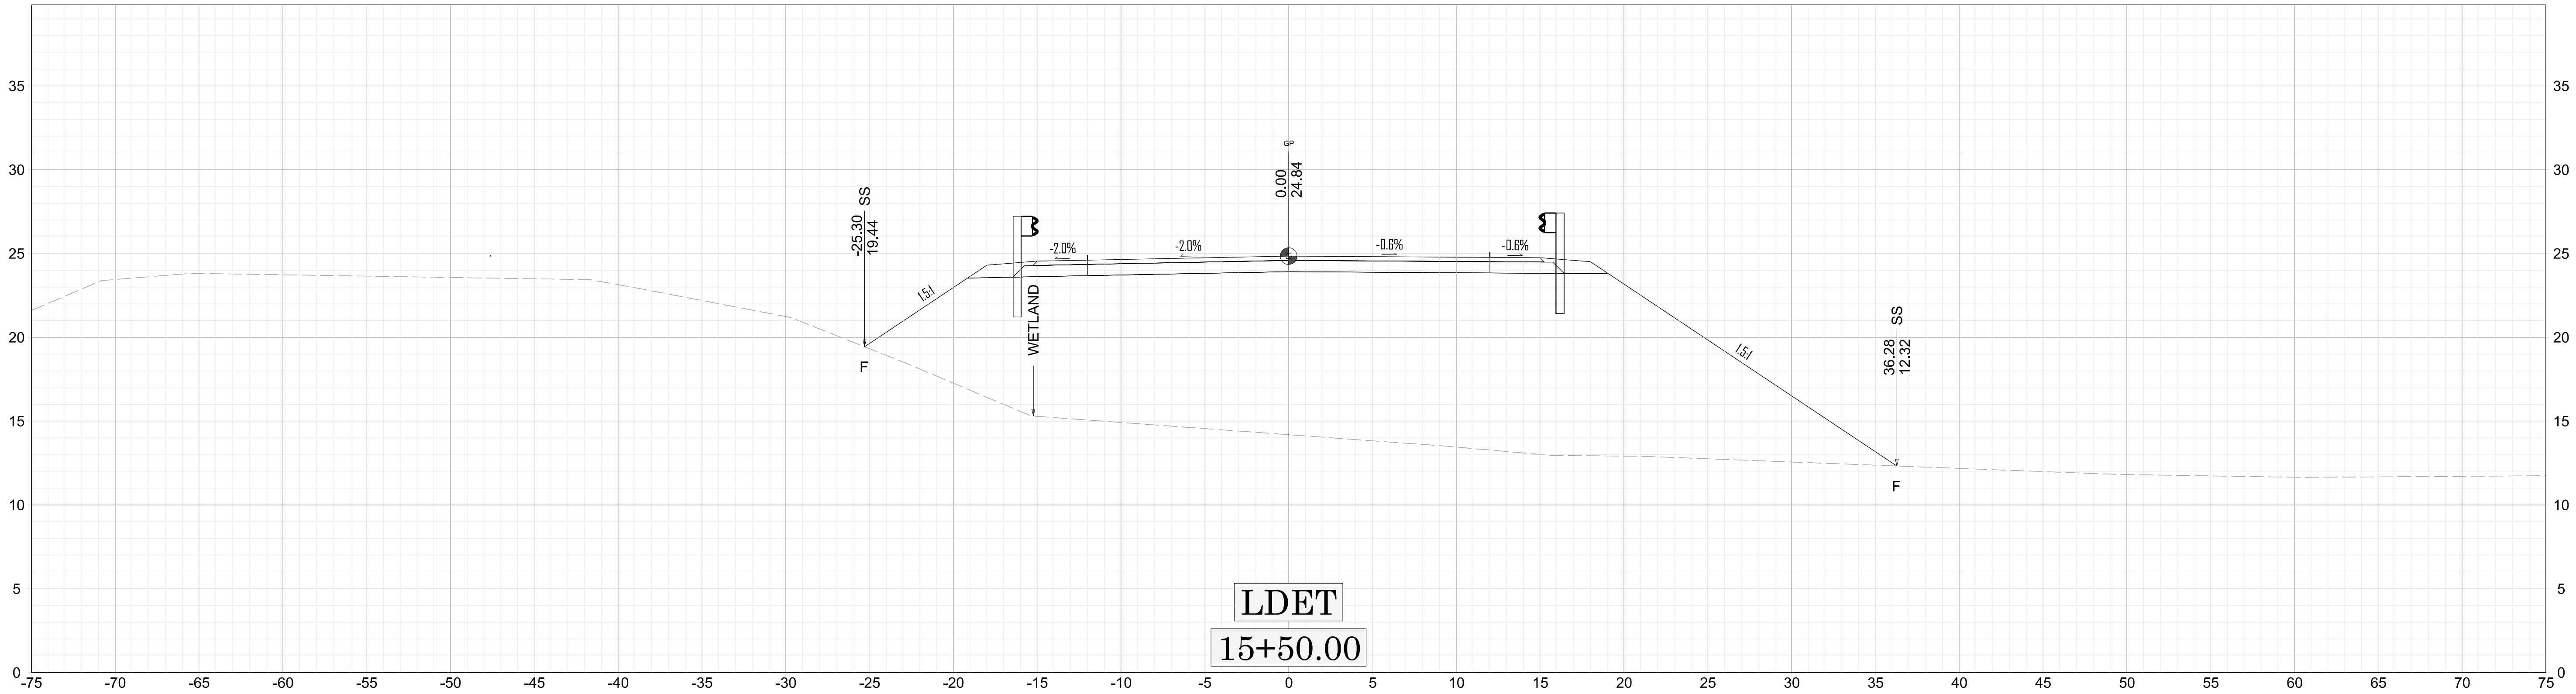

BR-0174