

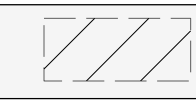


NOTE: SEE WETLAND NOTE ON CROSS-SECTION SHEET INDEX (SHEET X-1)

 DETOUR REMOVAL

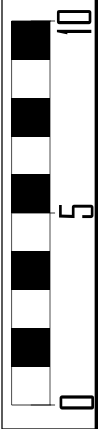

X-41 25+49.70

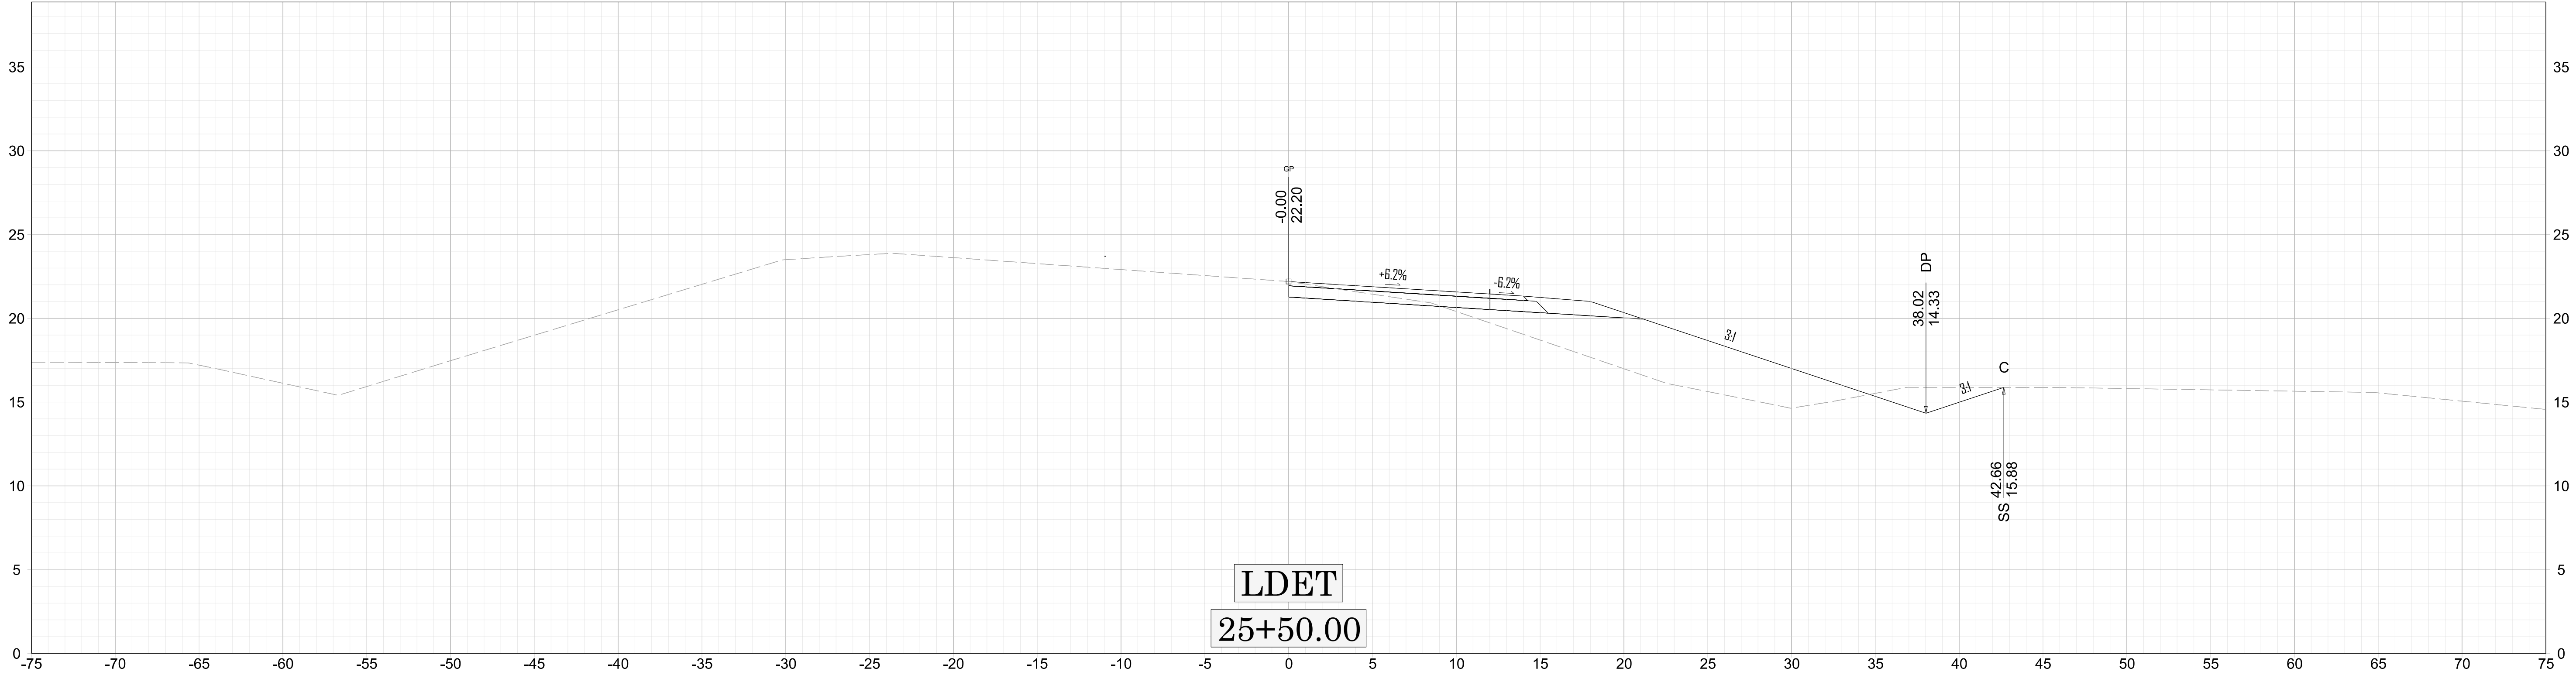

BR-0174