

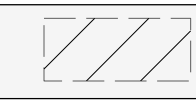
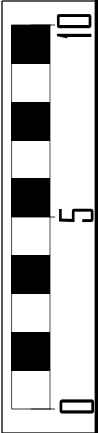


NOTE: SEE WETLAND NOTE ON CROSS-SECTION SHEET INDEX (SHEET X-1)

 DETOUR REMOVAL

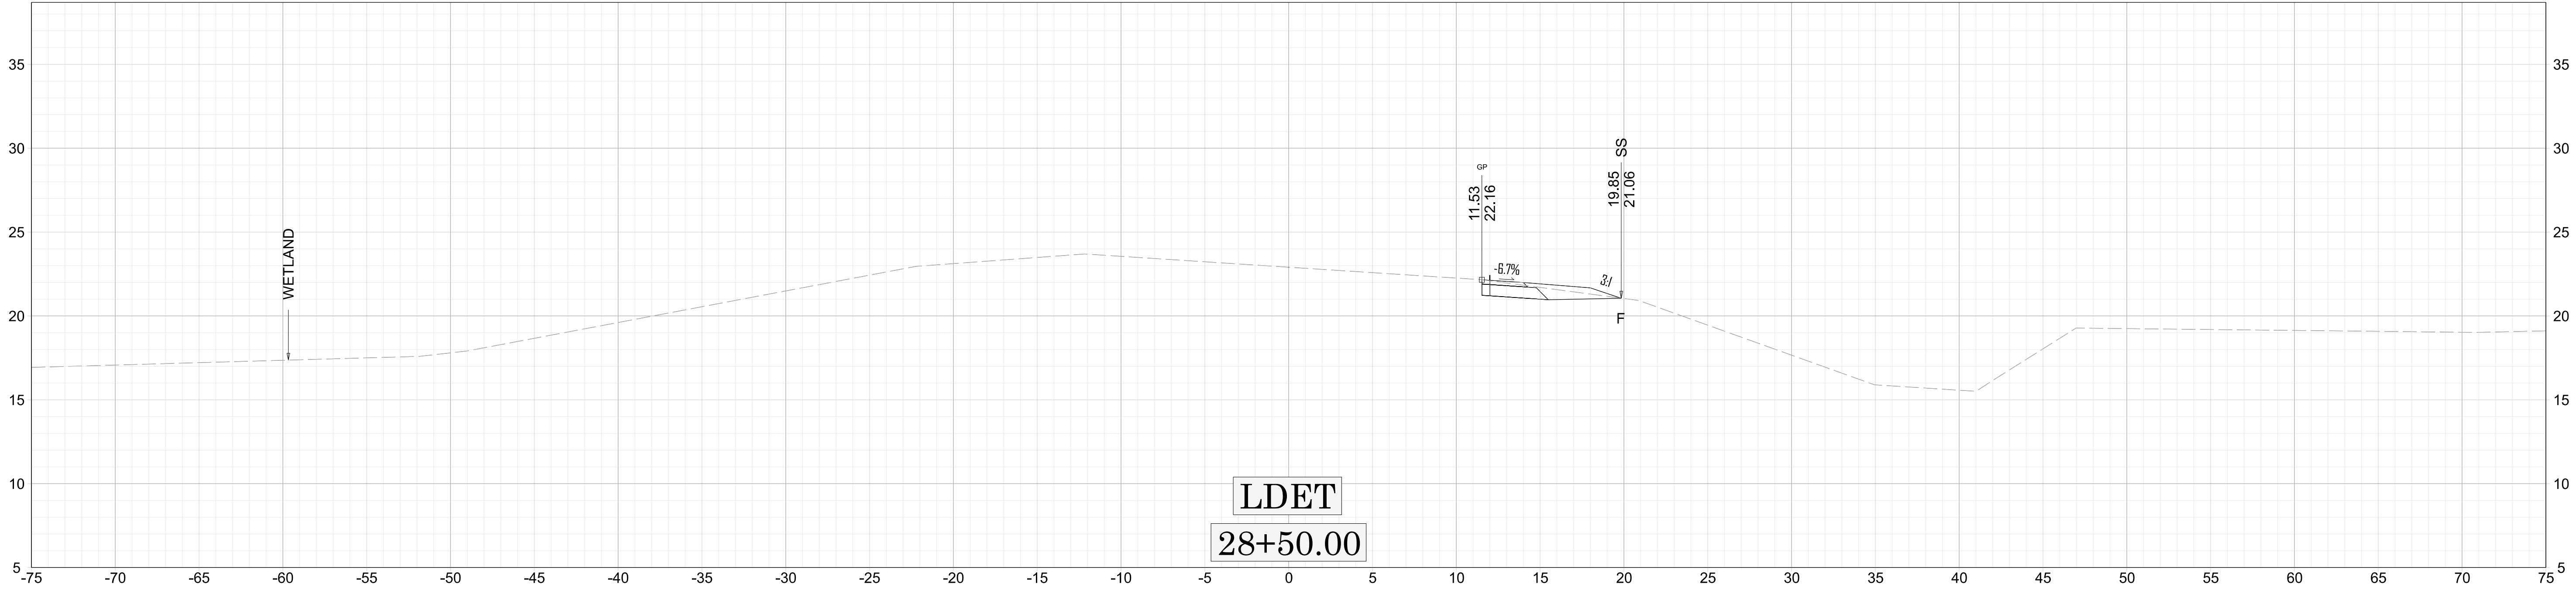

X-44/28+00.00

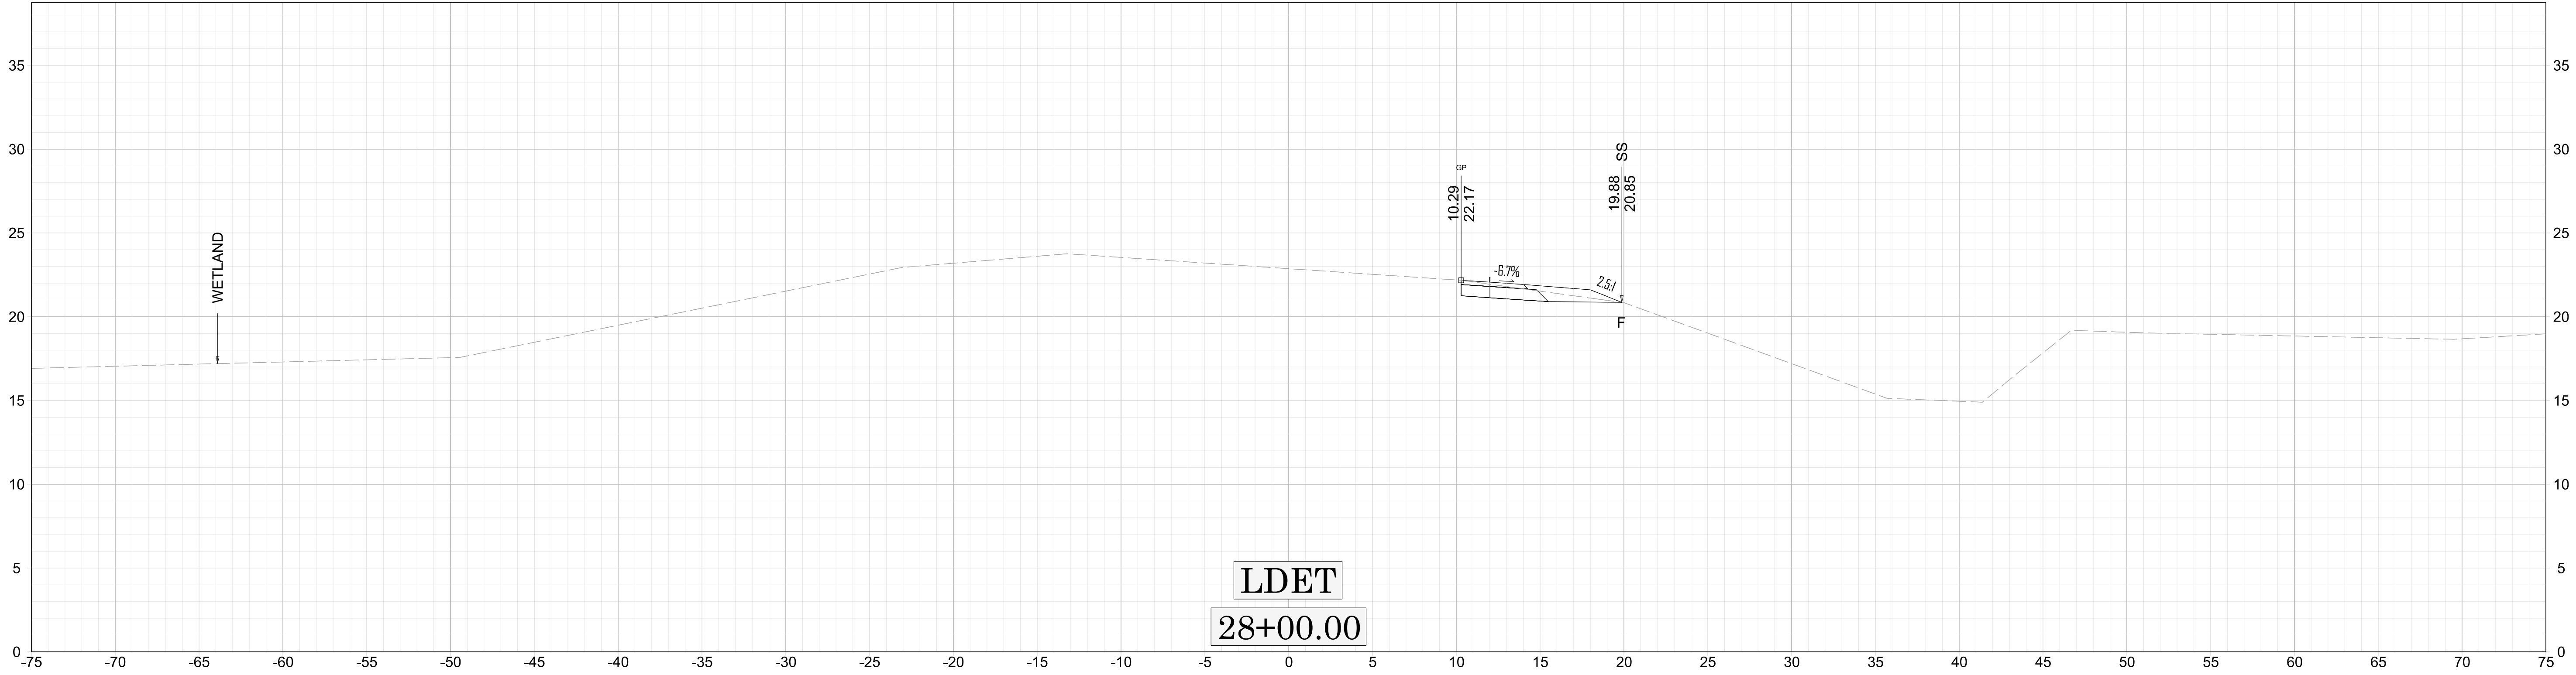

BR-017/4