

09/08/09

CONTRACT:


STATE	STATE PROJECT REFERENCE NO.	SHEET NO.	TOTAL SHEETS
N.C.	2027CPT.14.03.10751	4	
STATE PROJ. NO.	F. A. PROJ. NO.	DESCRIPTION	
2027CPT.14.03.10751			

SURFACING SCHEDULE	
C1	PROP. APPROX. 1-1/2" ASPHALT CONCRETE SURFACE COURSE, TYPE S9.5C AT AVERAGE RATE OF 168 LBS. PER SQ. YD.
B	PROP. APPROX. 3/4" OPEN-GRADED FRICTION COURSE, TYPE FC-1 MODIFIED AT AVERAGE RATE OF 90 LBS. PER SQ. YD.
M	MILLED RUMBLE STRIPS AS DIRECTED BY PROJECT ENGINEER
U	EXISTING PAVEMENT
V1	MILLED ASPHALT PAVEMENT 3/4" DEPTH IN LOCATIONS AS DIRECTED BY THE PROJECT ENGINEER
V2	MILLED ASPHALT PAVEMENT 1-1/2" DEPTH IN LOCATIONS AS DIRECTED BY PROJECT ENGINEER

*USED TO REMOVE EXISTING
SURFACE FRICTION COURSE
OR AS DIRECTED BY PROJECT ENGINEER

NOTE
QUANTITIES INCLUDE
ACCELERATION/DECELERATION LANES.

TYPICAL 1

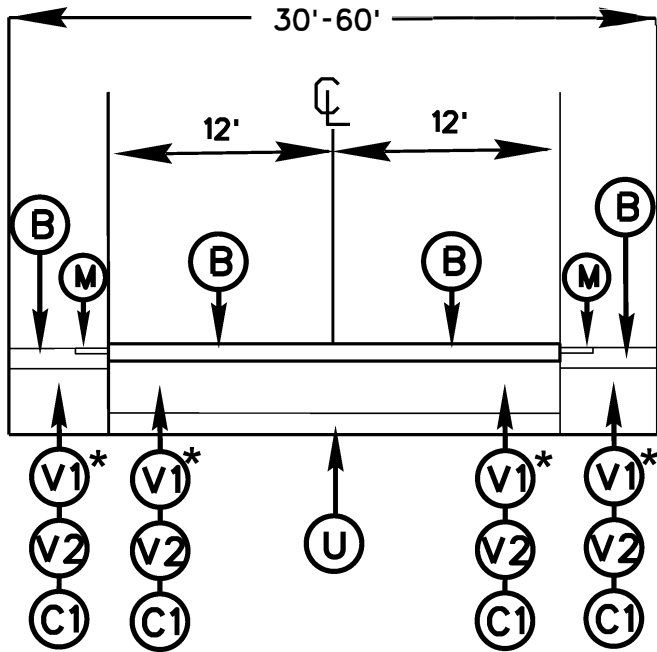

TYPICAL 2

