



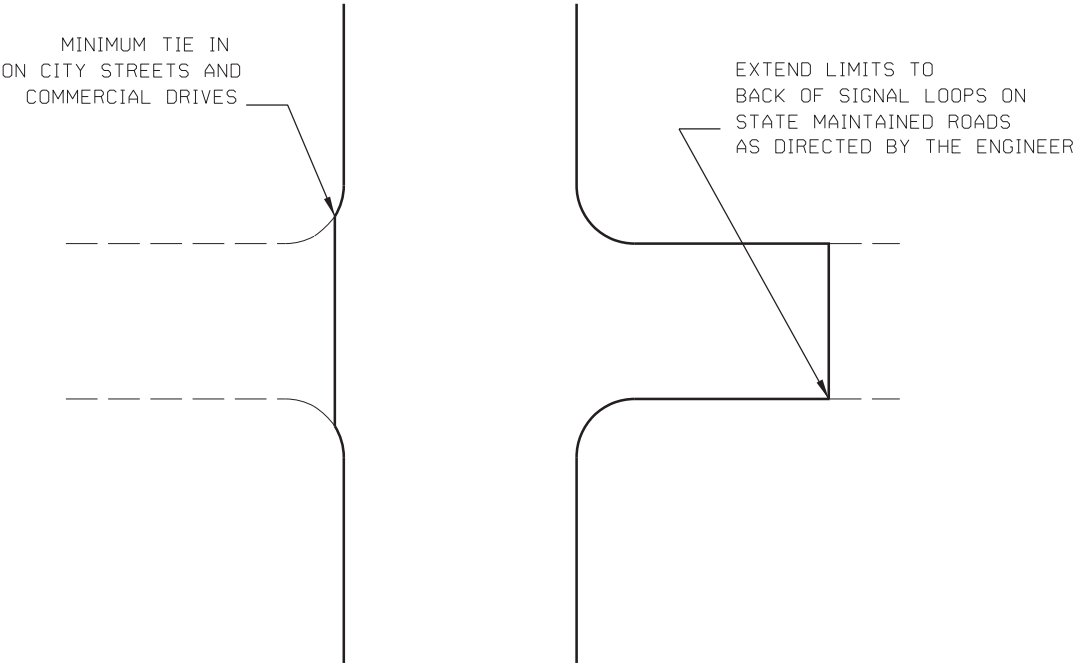

TYPICAL DETAIL OF PROJECT LIMITS AT
SIGNALIZED Y LINES

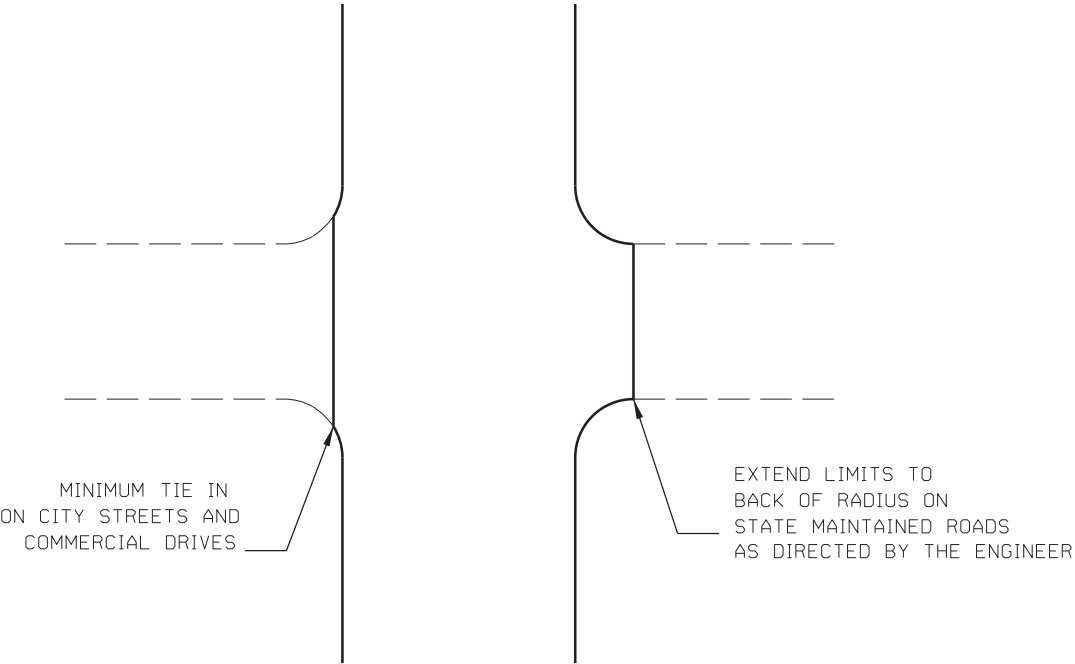

TYPICAL DETAIL OF PROJECT LIMITS AT
UNSIGNALIZED Y LINES

ADDITIONAL INTERSECTIONS (NON-TYPICAL)		
Extend paving limits to back of radius or loop on the following intersections:		
MAP#	STREET NAME	DIEMENSIONS
MAP#1	SR1937 Fieldcrest Cannon	29.5x60
MAP#1	SR1933 Peace	18x25
MAP#1	SR1932 Brown Yadkin	17x36
MAP#1	SR1931 Yadkin Baptist Church	18x30
MAP#1	SR1931 Yadkin Baptist Church	23x40
MAP#1	SR1919 Sowers	23x35
MAP#1	SR214 Hackett	23x32
MAP#1	SR2120 Long Ferry	32x66
MAP#2	SR1825 Candlewick	27x33
MAP#2	SR1526 Sherills Ford	28x91
MAP#2	SR1526 Rowan Mill	24x60
MAP#2	SR1781 Forrest	21x47
MAP#2	SR1810 Home	21x37
MAP#2	SR1600 Quial	30x38
MAP#2	SR1833 Windmill	46x34
MAP#2	SR1589 Harris	21x34