



REVISIONS

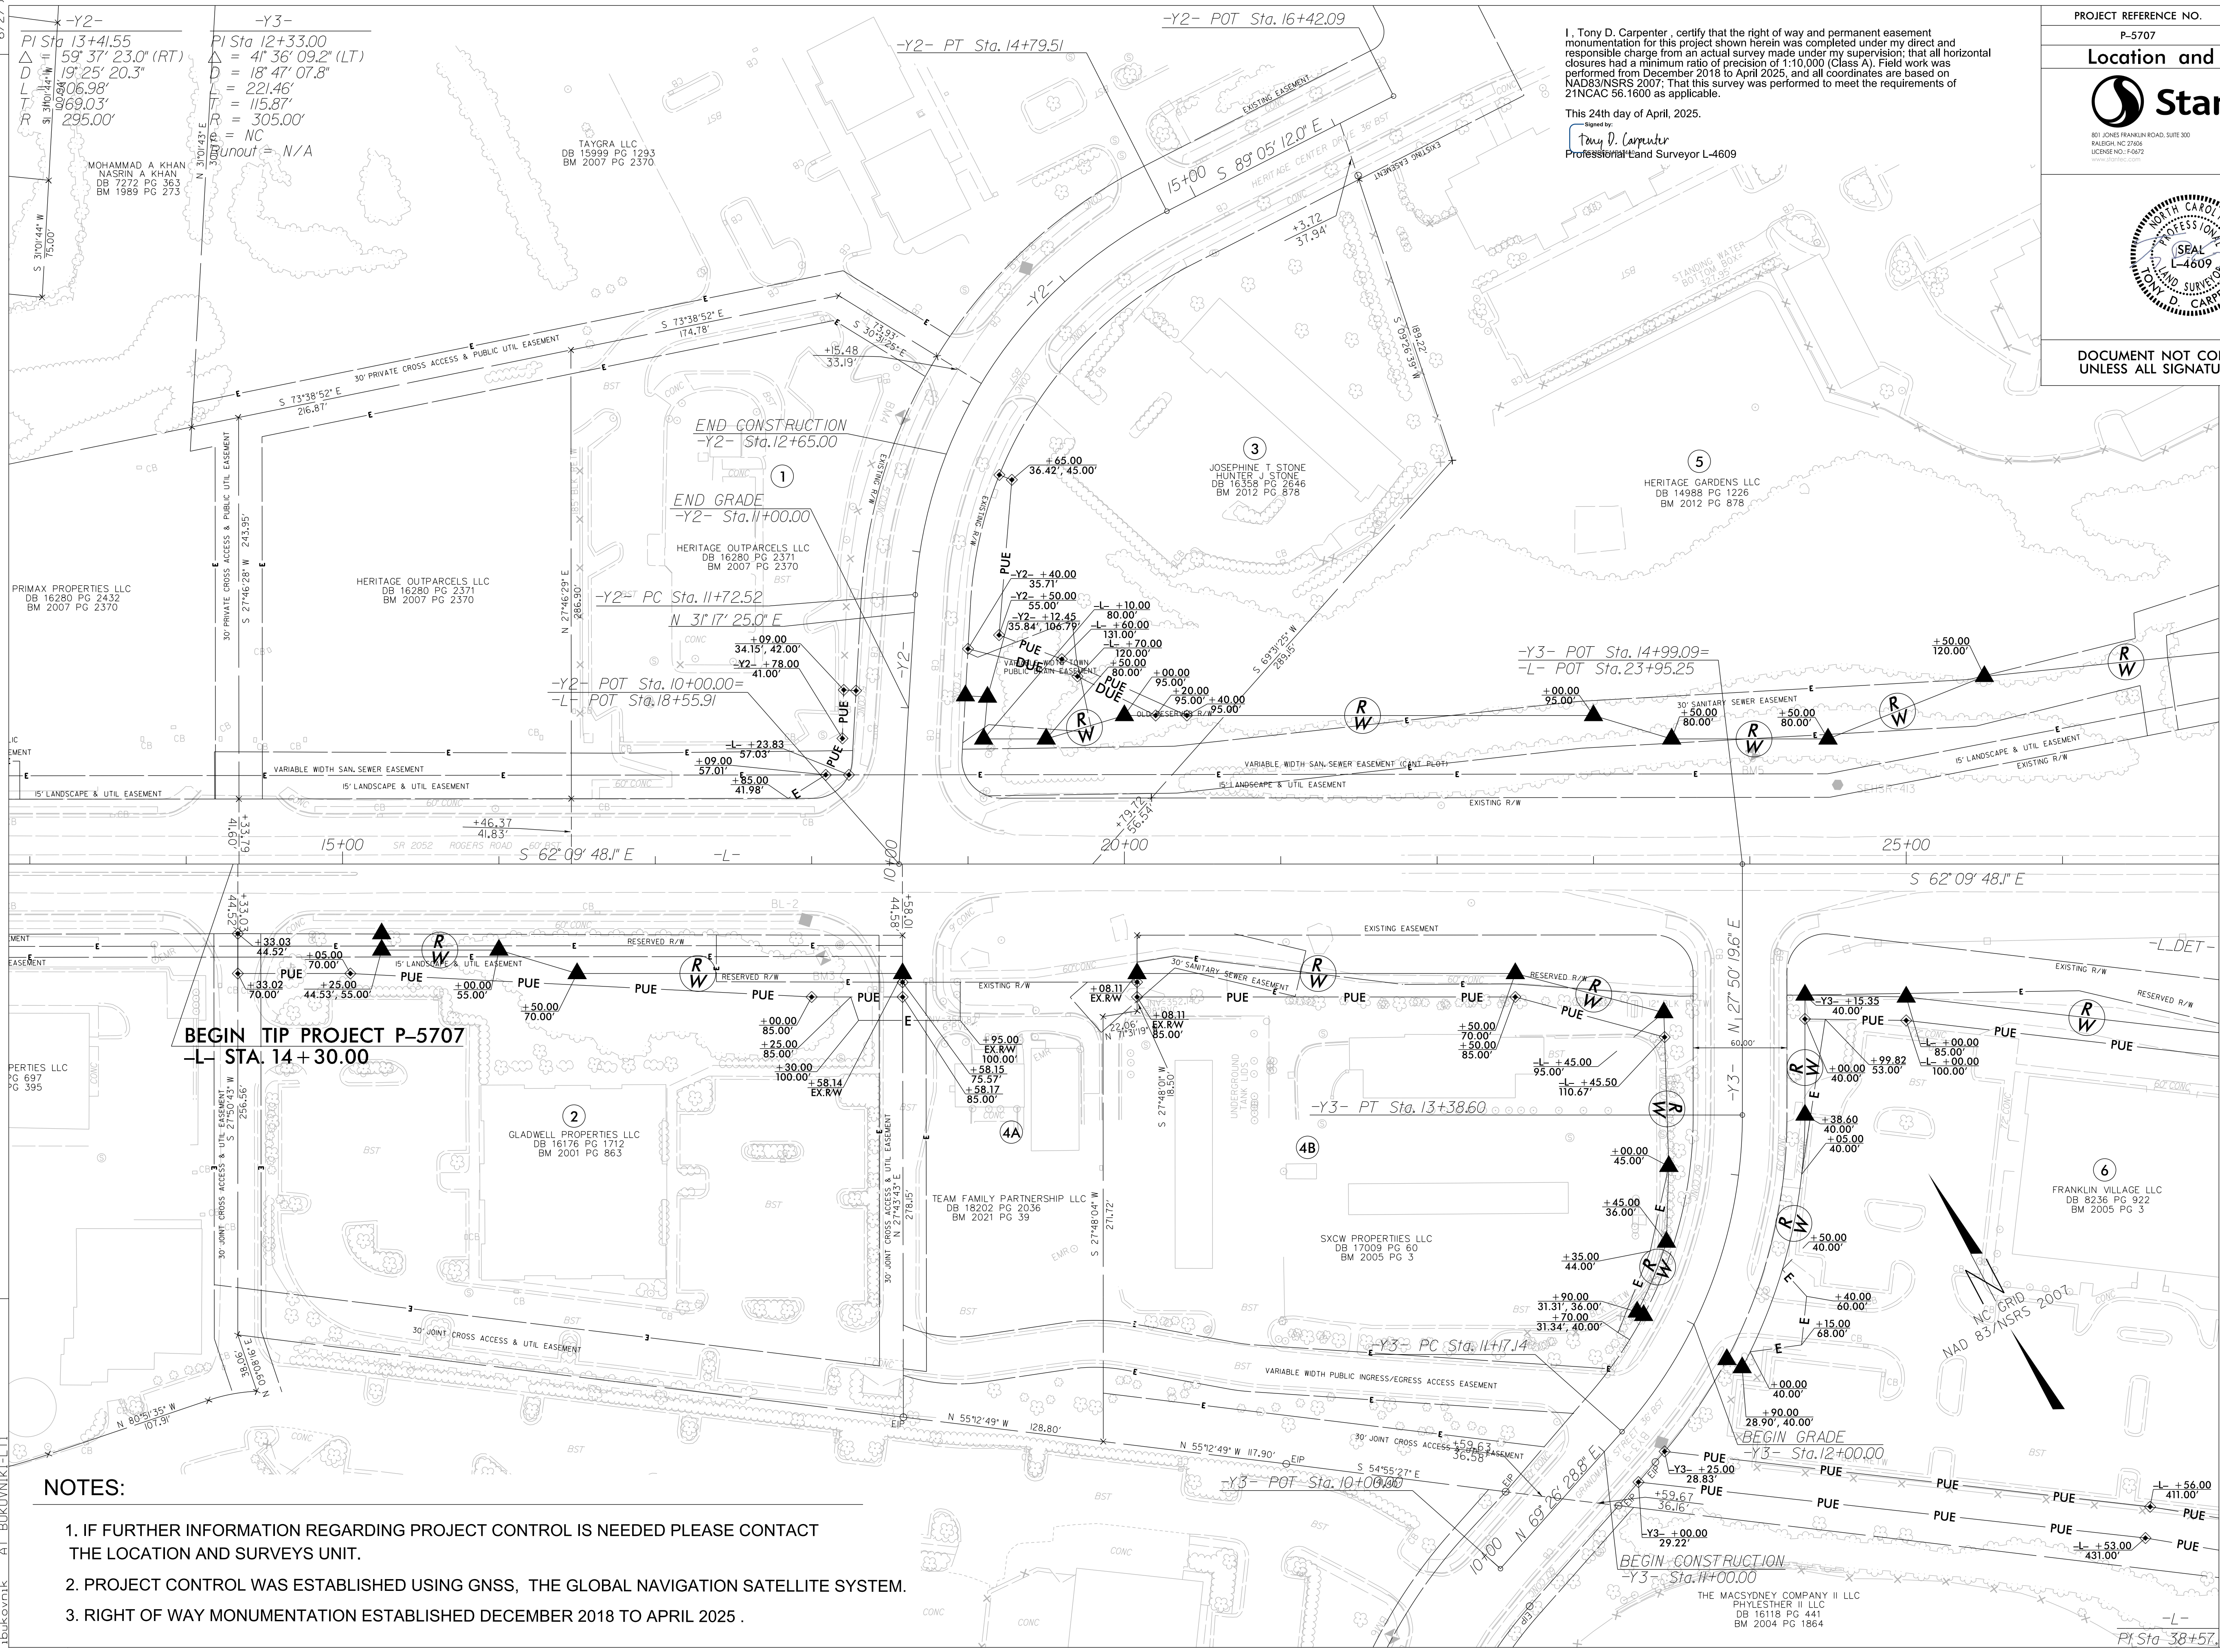

I, Tony D. Carpenter, certify that the right of way and permanent easement monumentation for this project shown herein was completed under my direct and responsible charge from an actual survey made under my supervision; that all horizontal closures had a minimum ratio of precision of 1:10,000 (Class A). Field work was performed from December 2018 to April 2025, and all coordinates are based on NAD83/NSRS 2007; That this survey was performed to meet the requirements of 21NCAC 56.1600 as applicable.

This 24th day of April, 2025.

Signed by:
Tony D. Carpenter
Professional Land Surveyor L-4609

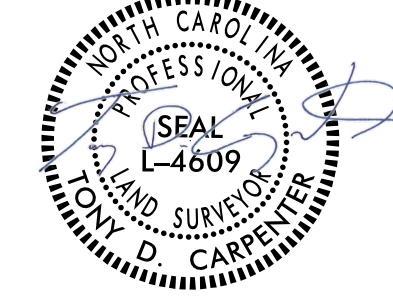PROJECT REFERENCE NO.	SHEET NO.
P-5707	RW04
Location and Surveys	
	
	
DOCUMENT NOT CONSIDERED FINAL UNLESS ALL SIGNATURES COMPLETED	

- NOTES:
1. IF FURTHER INFORMATION REGARDING PROJECT CONTROL IS NEEDED PLEASE CONTACT THE LOCATION AND SURVEYS UNIT.
 2. PROJECT CONTROL WAS ESTABLISHED USING GNSS, THE GLOBAL NAVIGATION SATELLITE SYSTEM.
 3. RIGHT OF WAY MONUMENTATION ESTABLISHED DECEMBER 2018 TO APRIL 2025 .

MATCHLINE -L- STA. 27 + 00 SEE SHEET 5

24-APR-2025 15:37
\\us051\2\ppfs\shared\projects\234300334\survey\drawing\dgn\rw-sheets\P5707_Ls_rw04.dgn
bukovnik