


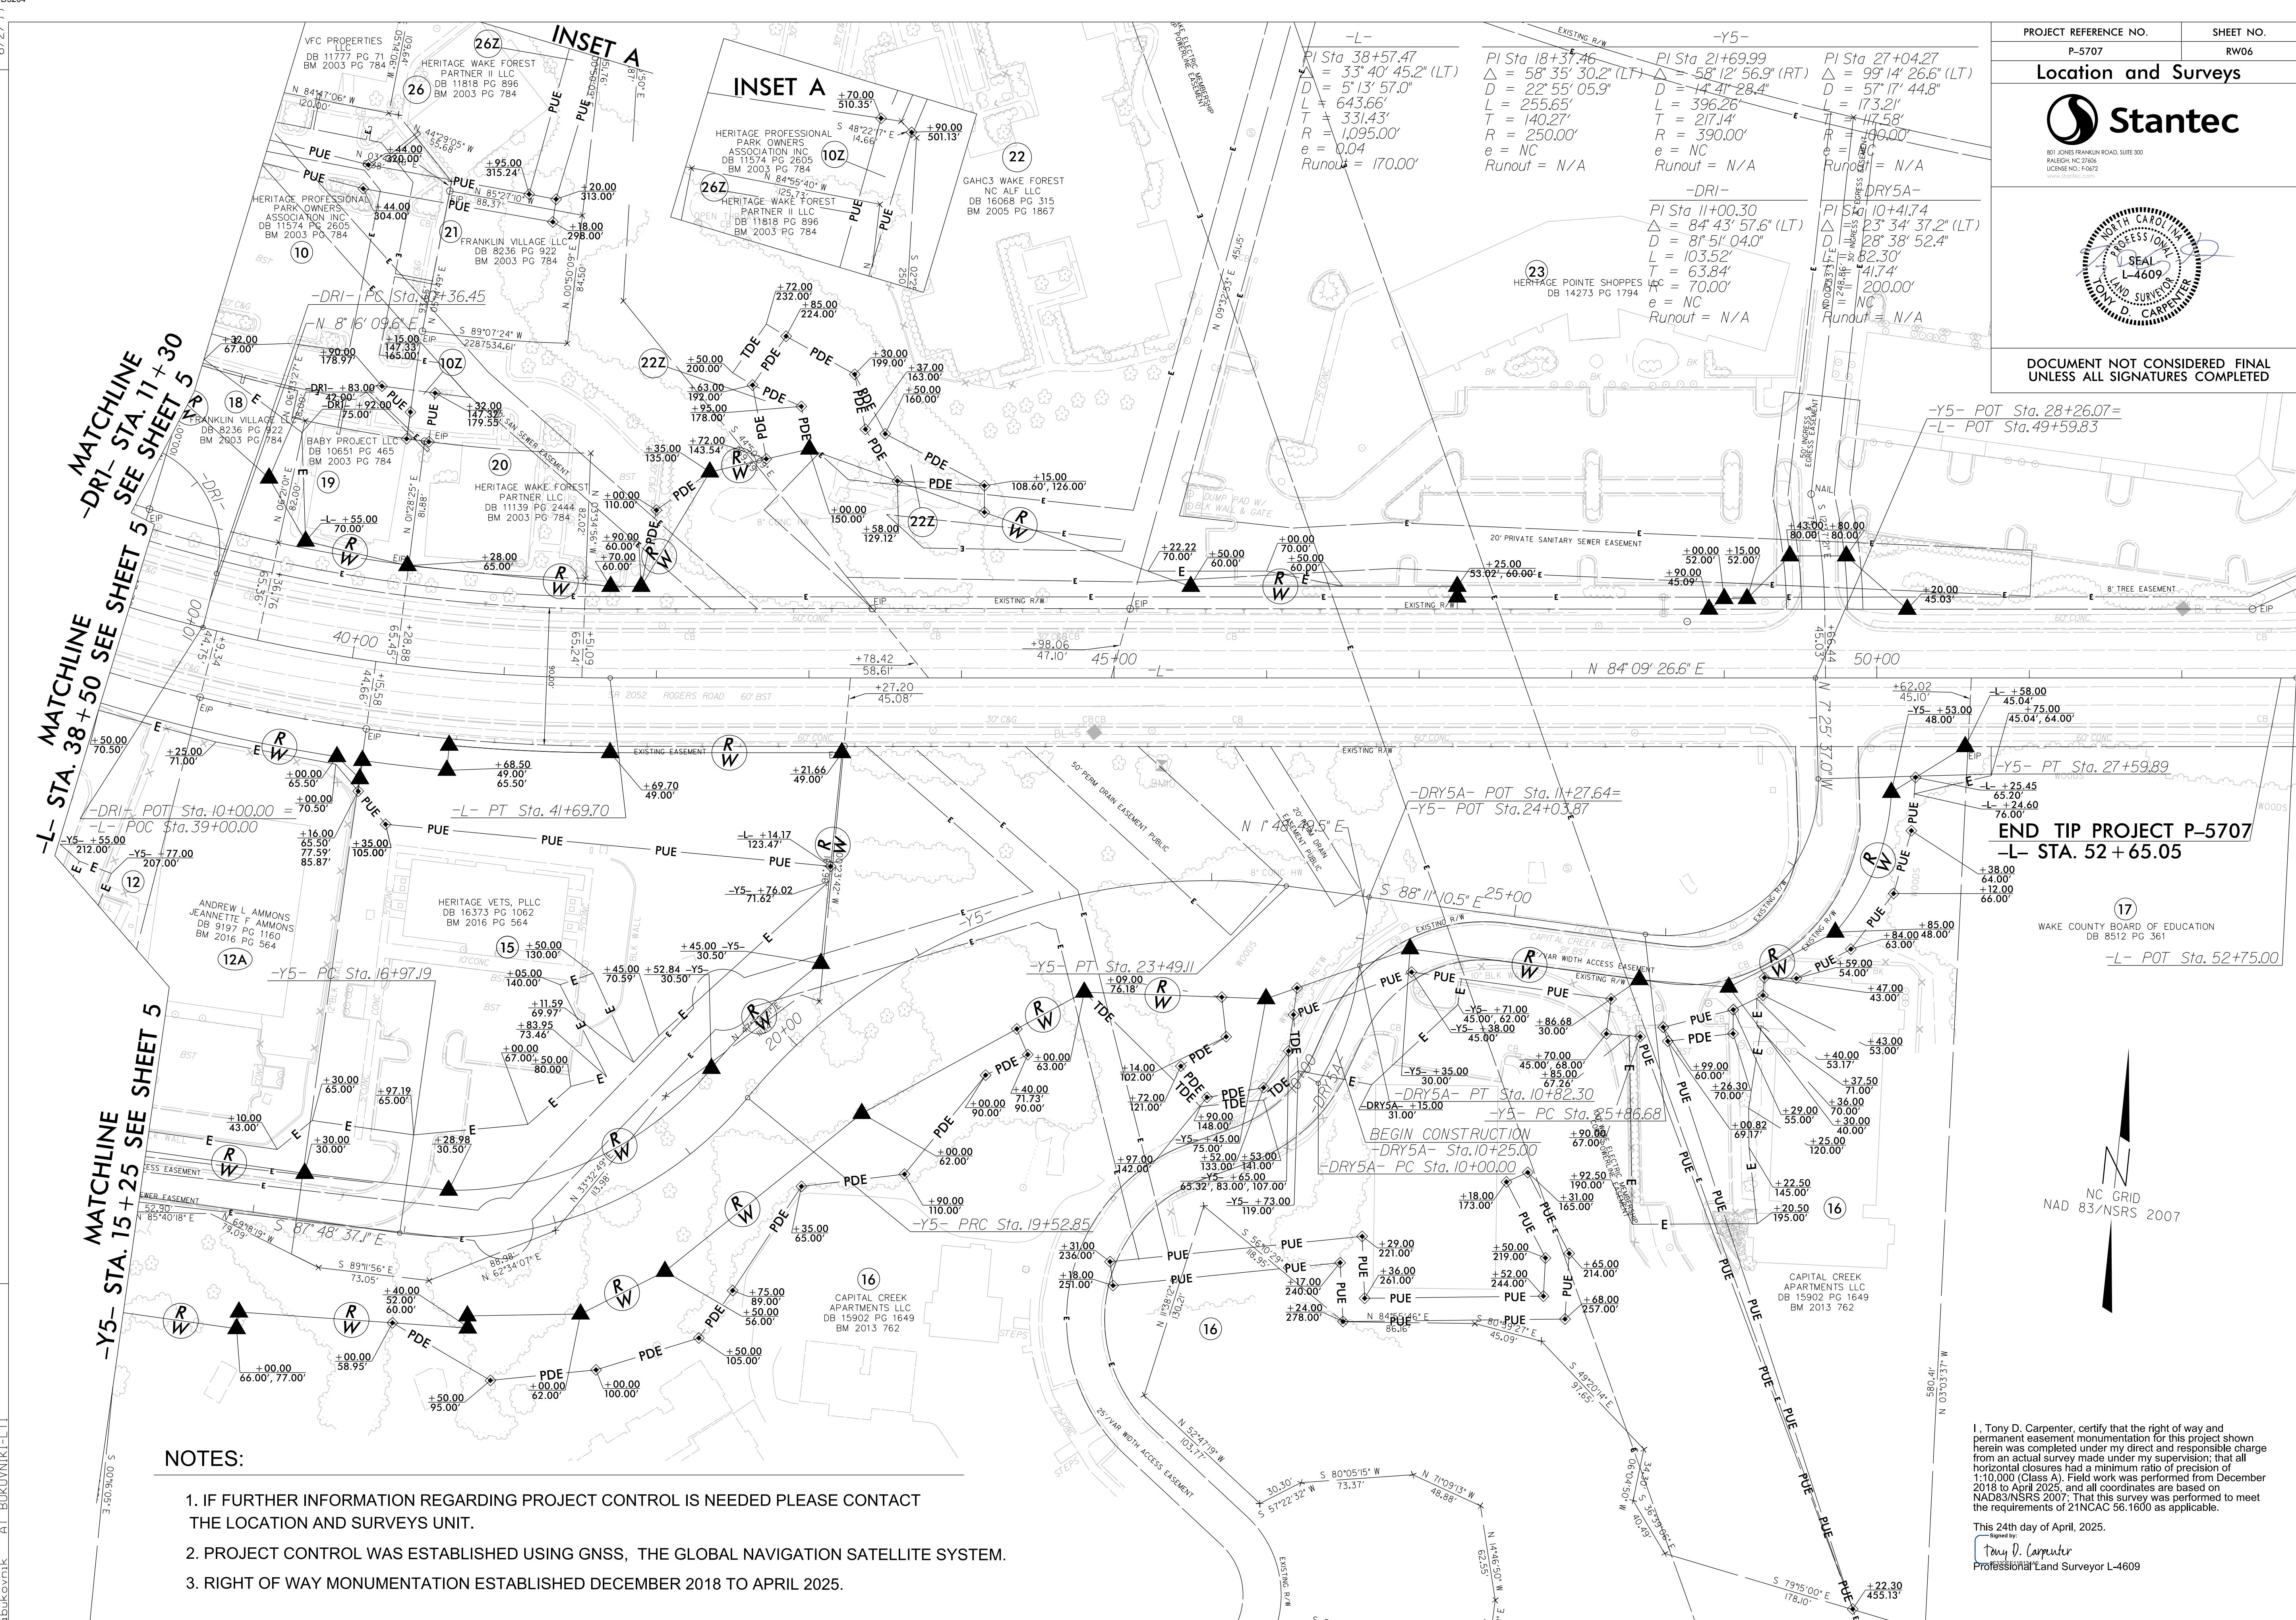

I, Tony D. Carpenter, certify that the right of way and permanent easement monumentation for this project shown herein was completed under my direct and responsible charge from an actual survey made under my supervision; that all horizontal closures had a minimum ratio of precision of 1:10,000 (Class A). Field work was performed from December 2018 to April 2025, and all coordinates are based on NAD83/NSRS 2007; that this survey was performed to meet the requirements of 21NCAC 56.1600 as applicable.

This 24th day of April, 2025.

Tony D. Carpenter
Professional Land Surveyor L-4609