


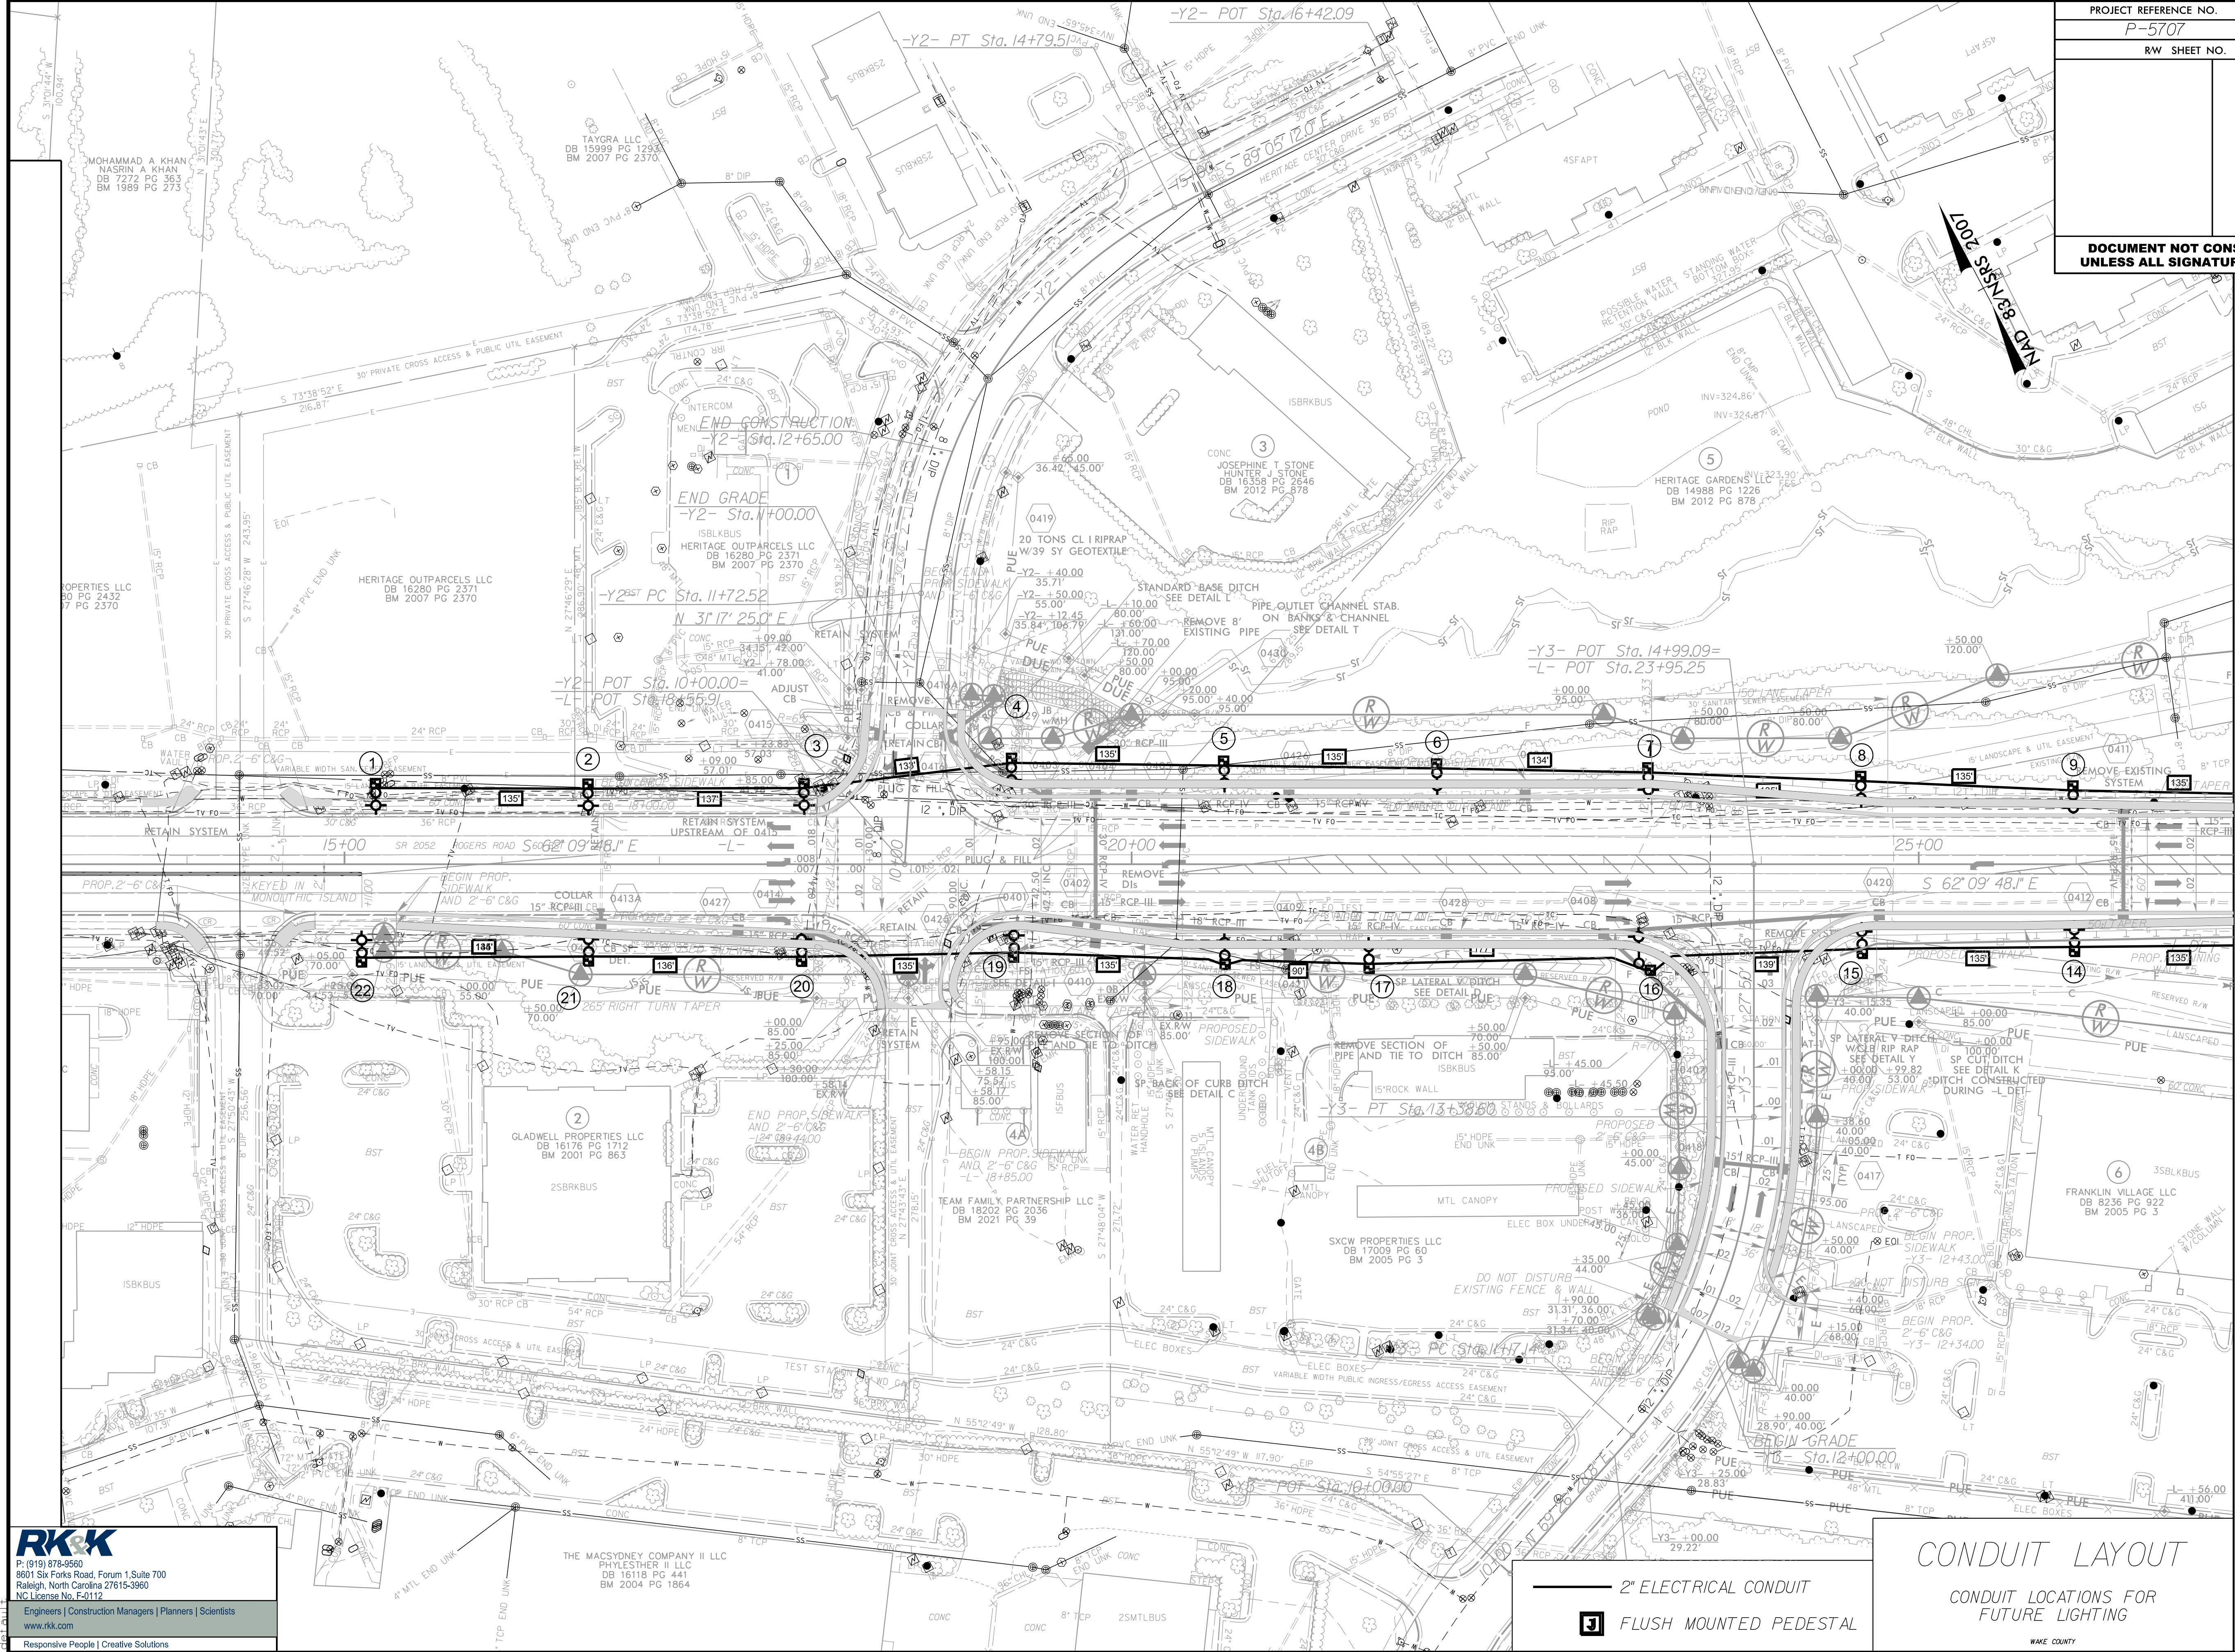

MATCHLINE -L- STA. 27+00 SEE SHEET 5

RK&K
P: (919) 878-9560
8601 Six Forks Road, Forum 1, Suite 700
Raleigh, North Carolina 27615-3960
NC License No. F-0112
Engineers | Construction Managers | Planners | Scientists
www.rk&k.com
Responsive People | Creative Solutions

CONDUIT LAYOUT
CONDUIT LOCATIONS FOR
FUTURE LIGHTING

2" ELECTRICAL CONDUIT
FLUSH MOUNTED PEDESTAL

WAKE COUNTY