


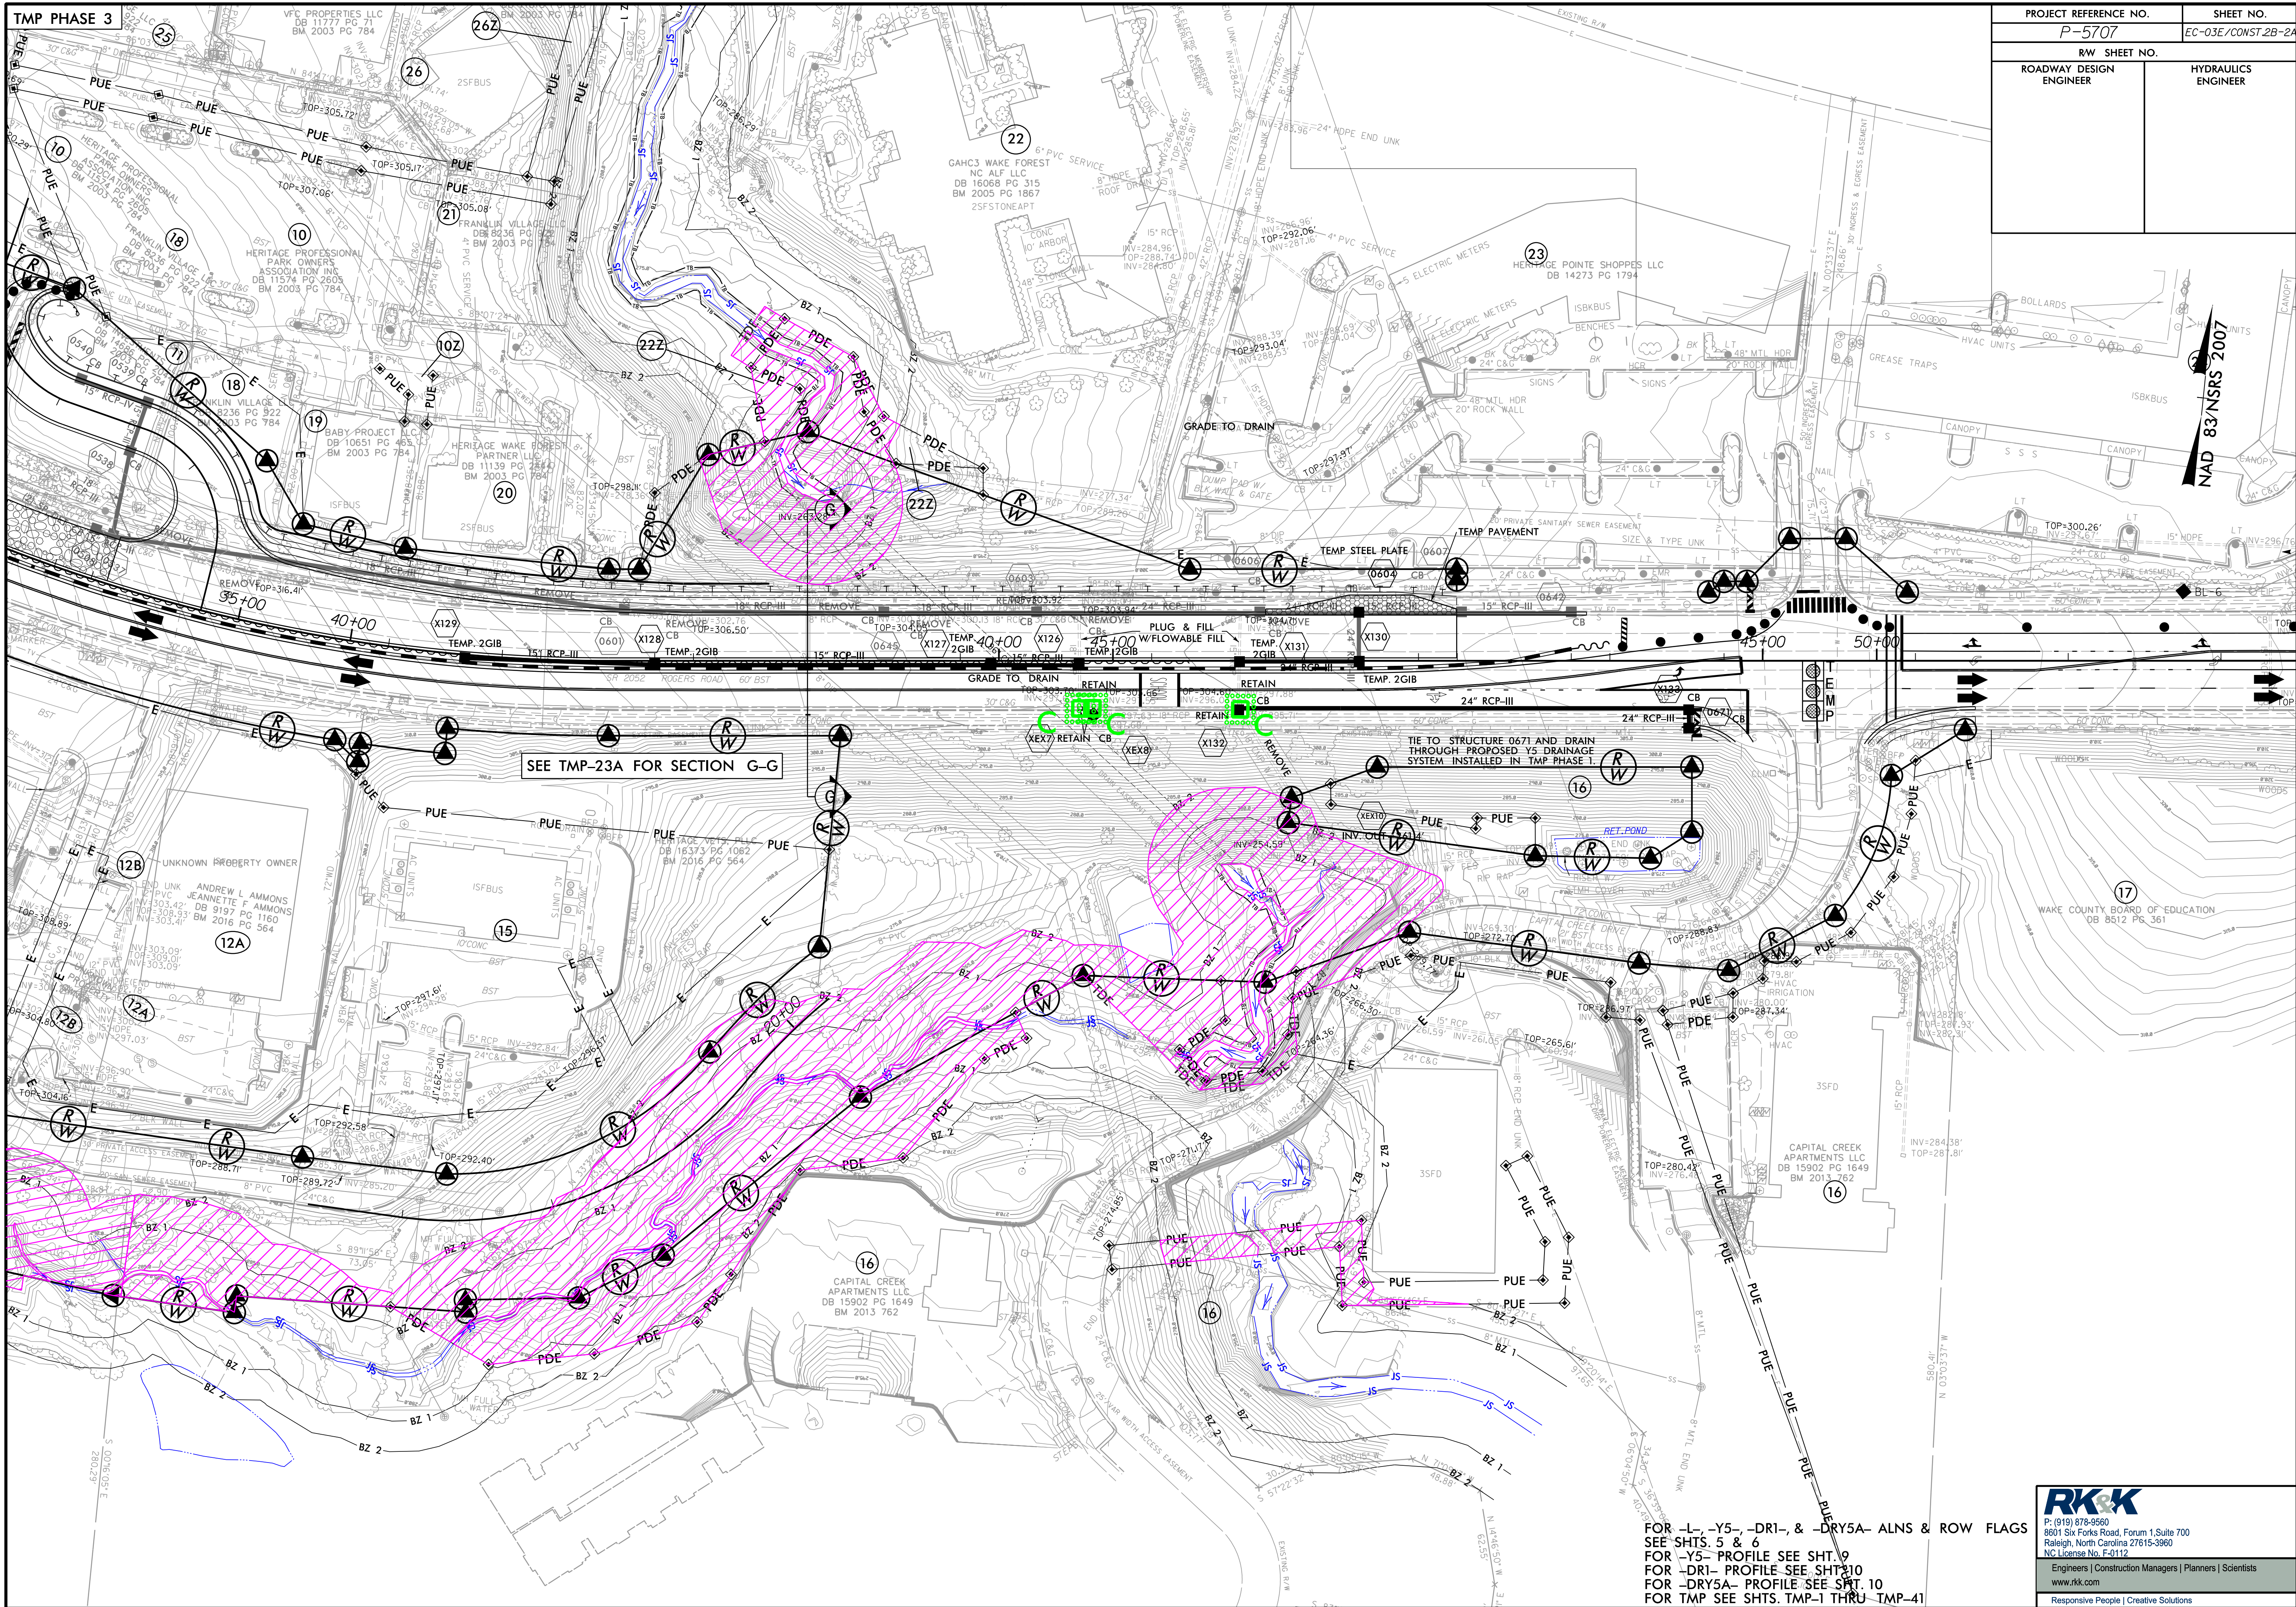

PROJECT REFERENCE NO.		SHEET NO.
P-5707		EC-03E/CONST-2B-2A
RW SHEET NO.		
ROADWAY DESIGN ENGINEER	HYDRAULICS ENGINEER	

NAD 83 NRS 2007

SEE TMP-23A FOR SECTION G-G

FOR -L-, -Y5-, -DR1-, & -DRY5A- ALNS & ROW FLAGS
SEE SHTS. 5 & 6
FOR -Y5- PROFILE SEE SHT. 9
FOR -DR1- PROFILE SEE SHT. 10
FOR -DRY5A- PROFILE SEE SHT. 10
FOR TMP SEE SHTS. TMP-1 THRU TMP-41

RK&K
P: (919) 878-8560
8601 Six Forks Road, Suite 100
Raleigh, North Carolina 27615-3960
NC License No. F-0112
Engineers | Construction Managers | Planners | Scientists
www.rkk.com
Responsive People | Creative Solutions