


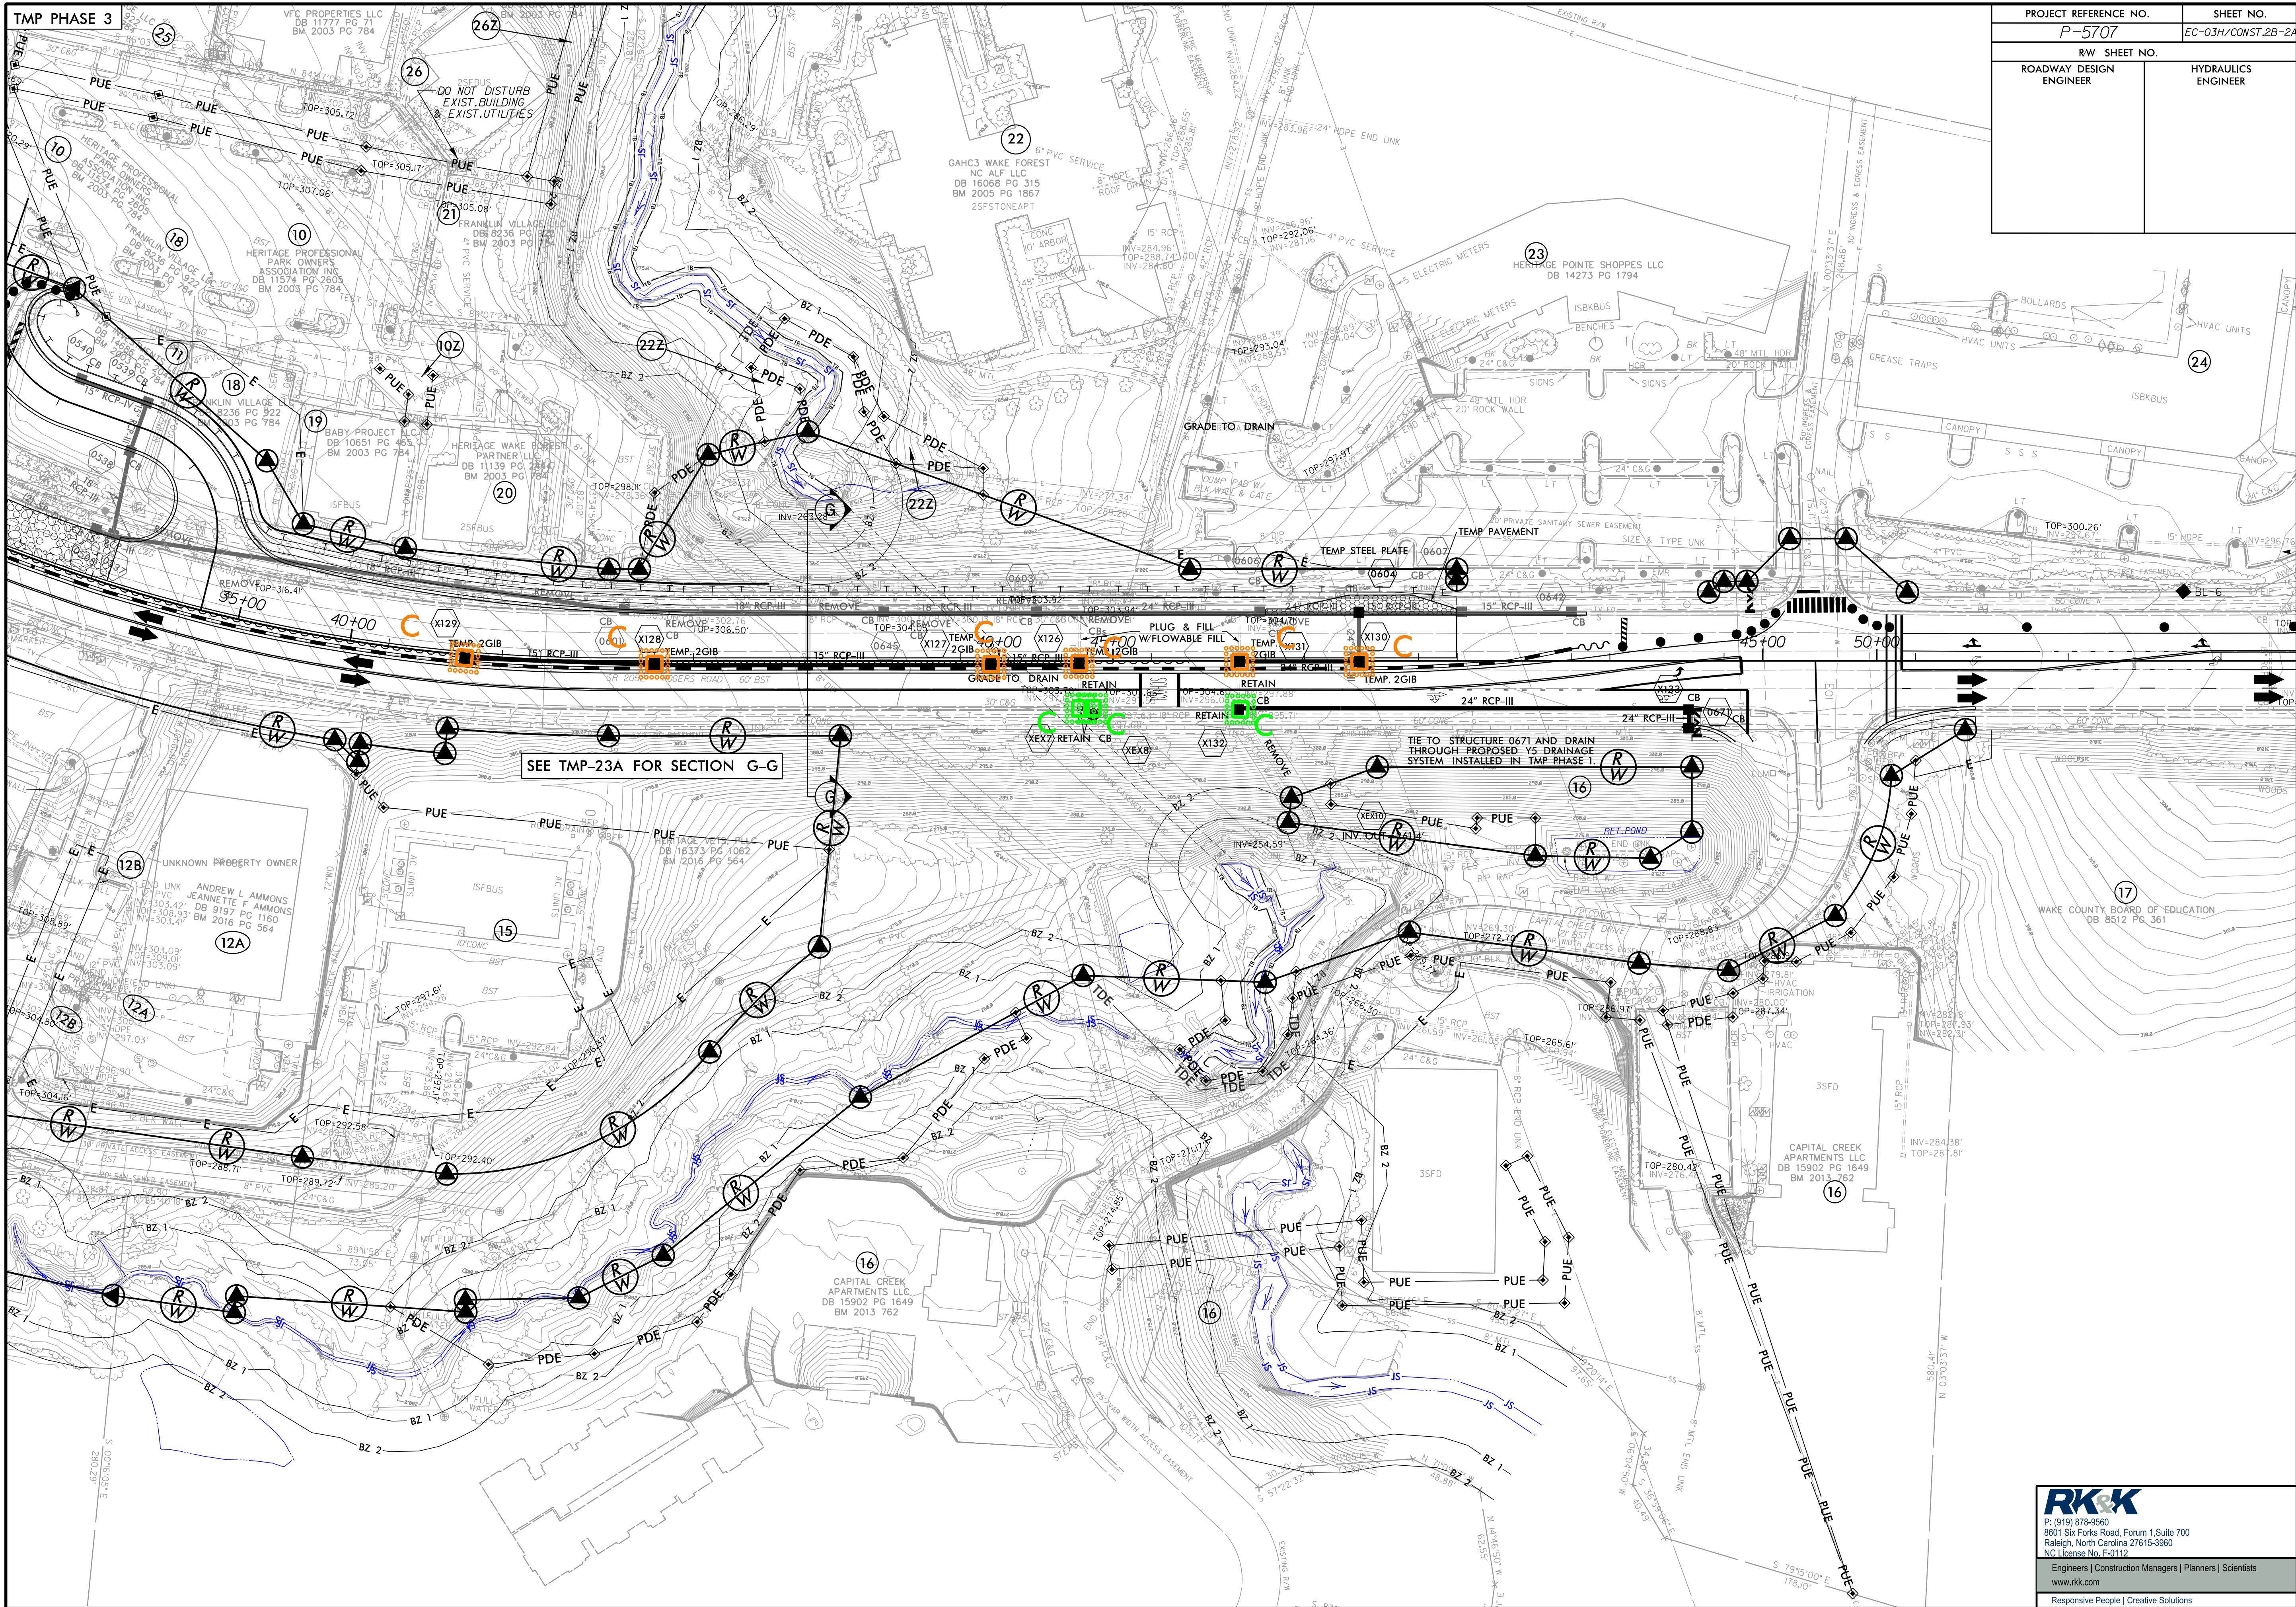

PROJECT REFERENCE NO.		SHEET NO.
P-5707		EC-03H/CONST.2B-2A
RW SHEET NO.		HYDRAULICS ENGINEER
ROADWAY DESIGN ENGINEER		