



CULVERT CONSTRUCTION SEQUENCE STA. 44+63.5 –L–

PROJECT REFERENCE NO.	SHEET NO.
P-5707	EC-06C/CONST.6
RW SHEET NO.	
ROADWAY DESIGN ENGINEER	HYDRAULICS ENGINEER

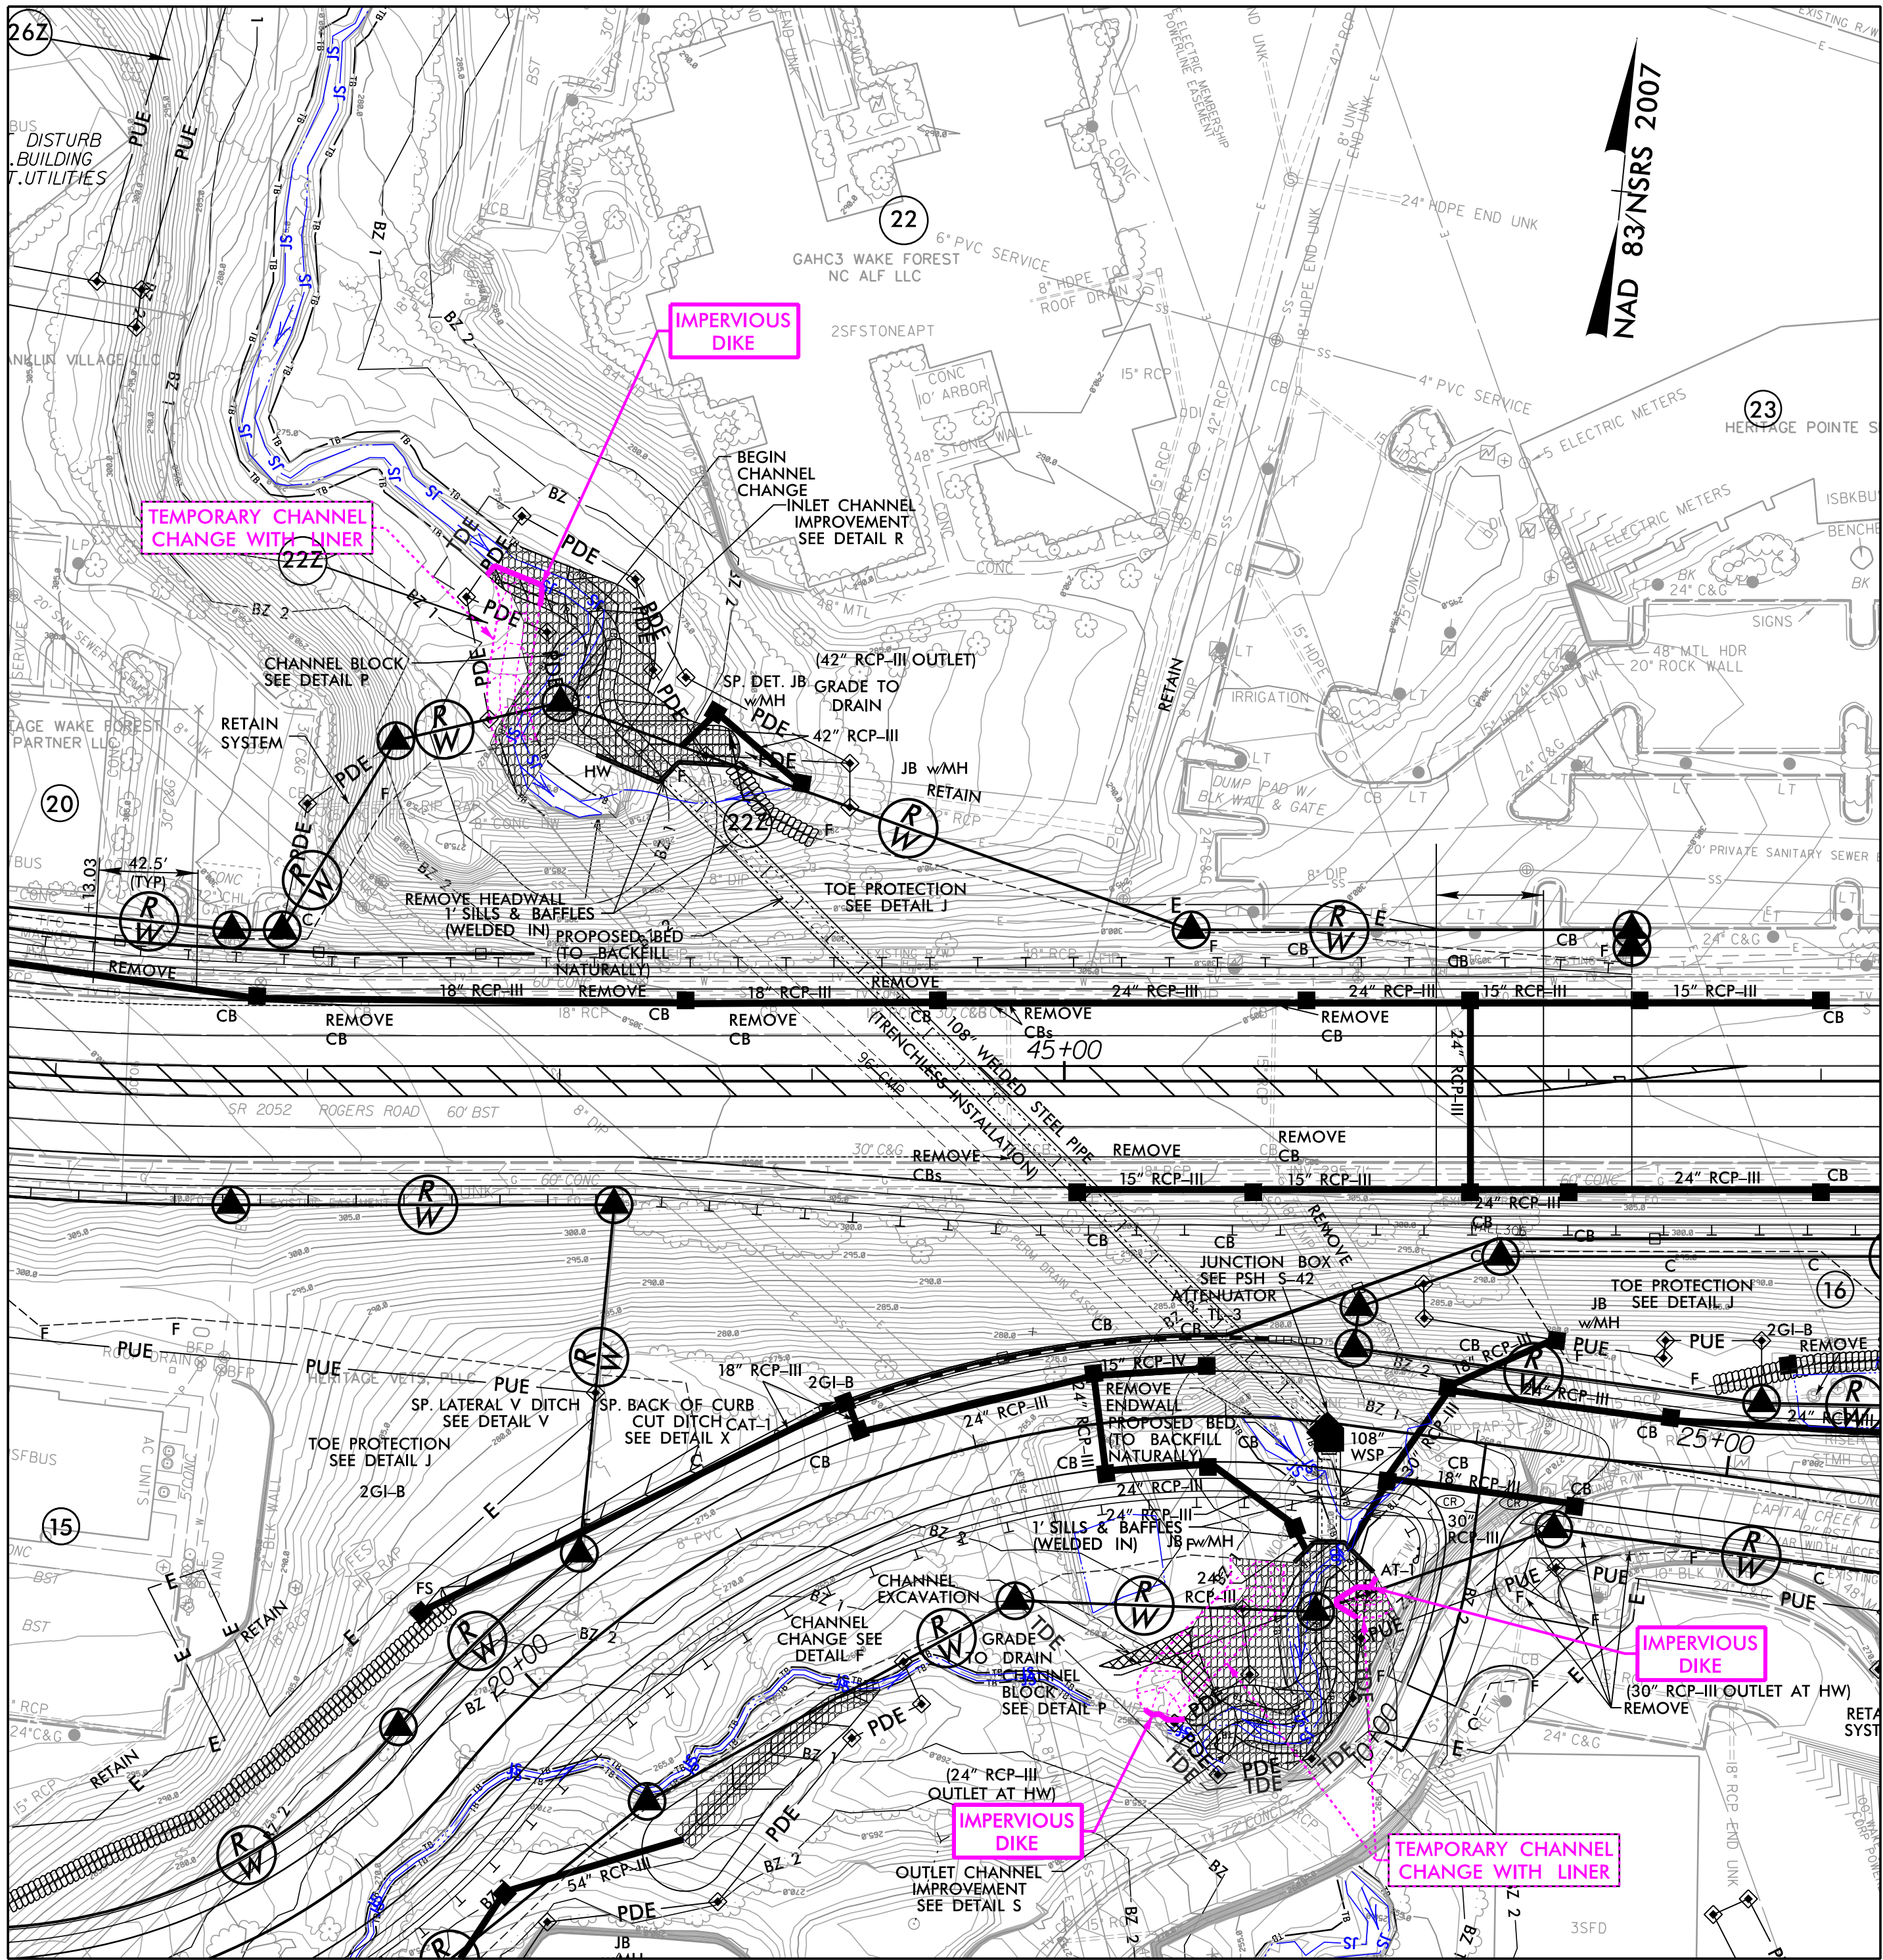

PHASE III

1. REMOVE/ADJUST IMPERVIOUS DIKES AS SHOWN TO ALLOW FLOW THROUGH 108" WELDED STEEL PIPE CULVERT AND ISOLATE REMAINING SECTIONS OF TEMPORARY CHANNEL CHANGE W/LINER.
2. REMOVE/FILL REMAINING SECTIONS OF EACH TEMPORARY CHANNEL CHANGE.
3. REMOVE IMPERVIOUS DIKES AND FINISH ANY REMAINING RIP RAP INSTALLATION TO COMPLETE CULVERT CONSTRUCTION SEQUENCE.

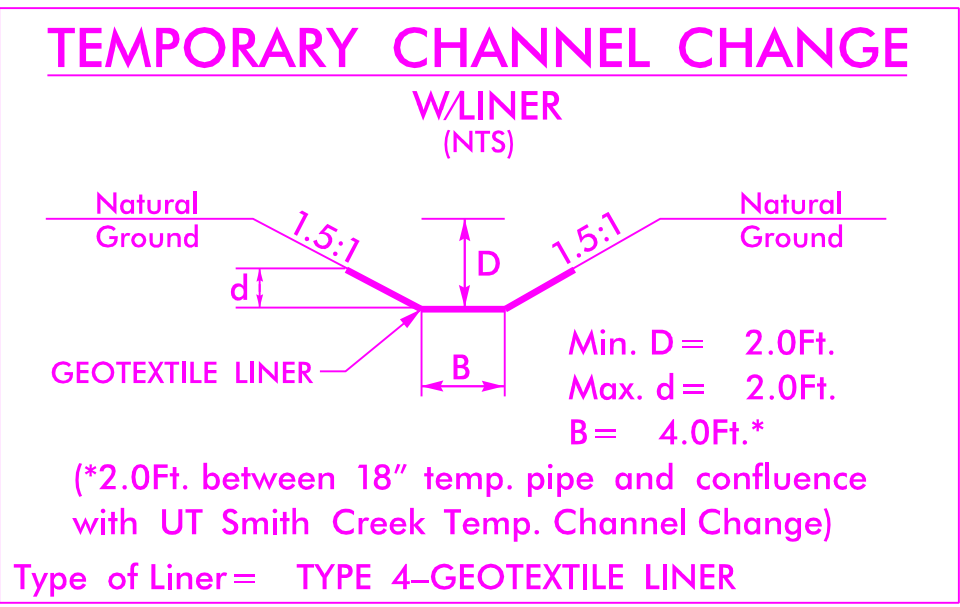

RK&K
P: (919) 878-9560
8601 Six Forks Road, Forum 1, Suite 700
Raleigh, North Carolina 27615-3960
NC License No. F-0112
Engineers | Construction Managers | Planners | Scientists
www.rkk.com
Responsive People | Creative Solutions

HORIZ. SCALE: 1"=50'