


09.08/99

5/15/2025
R:\Traffic\Signals\Design\Signals\P5707_sig_tsh.dgn
jruskey

TIP PROJECT: P-5707

CONTRACT: C204338

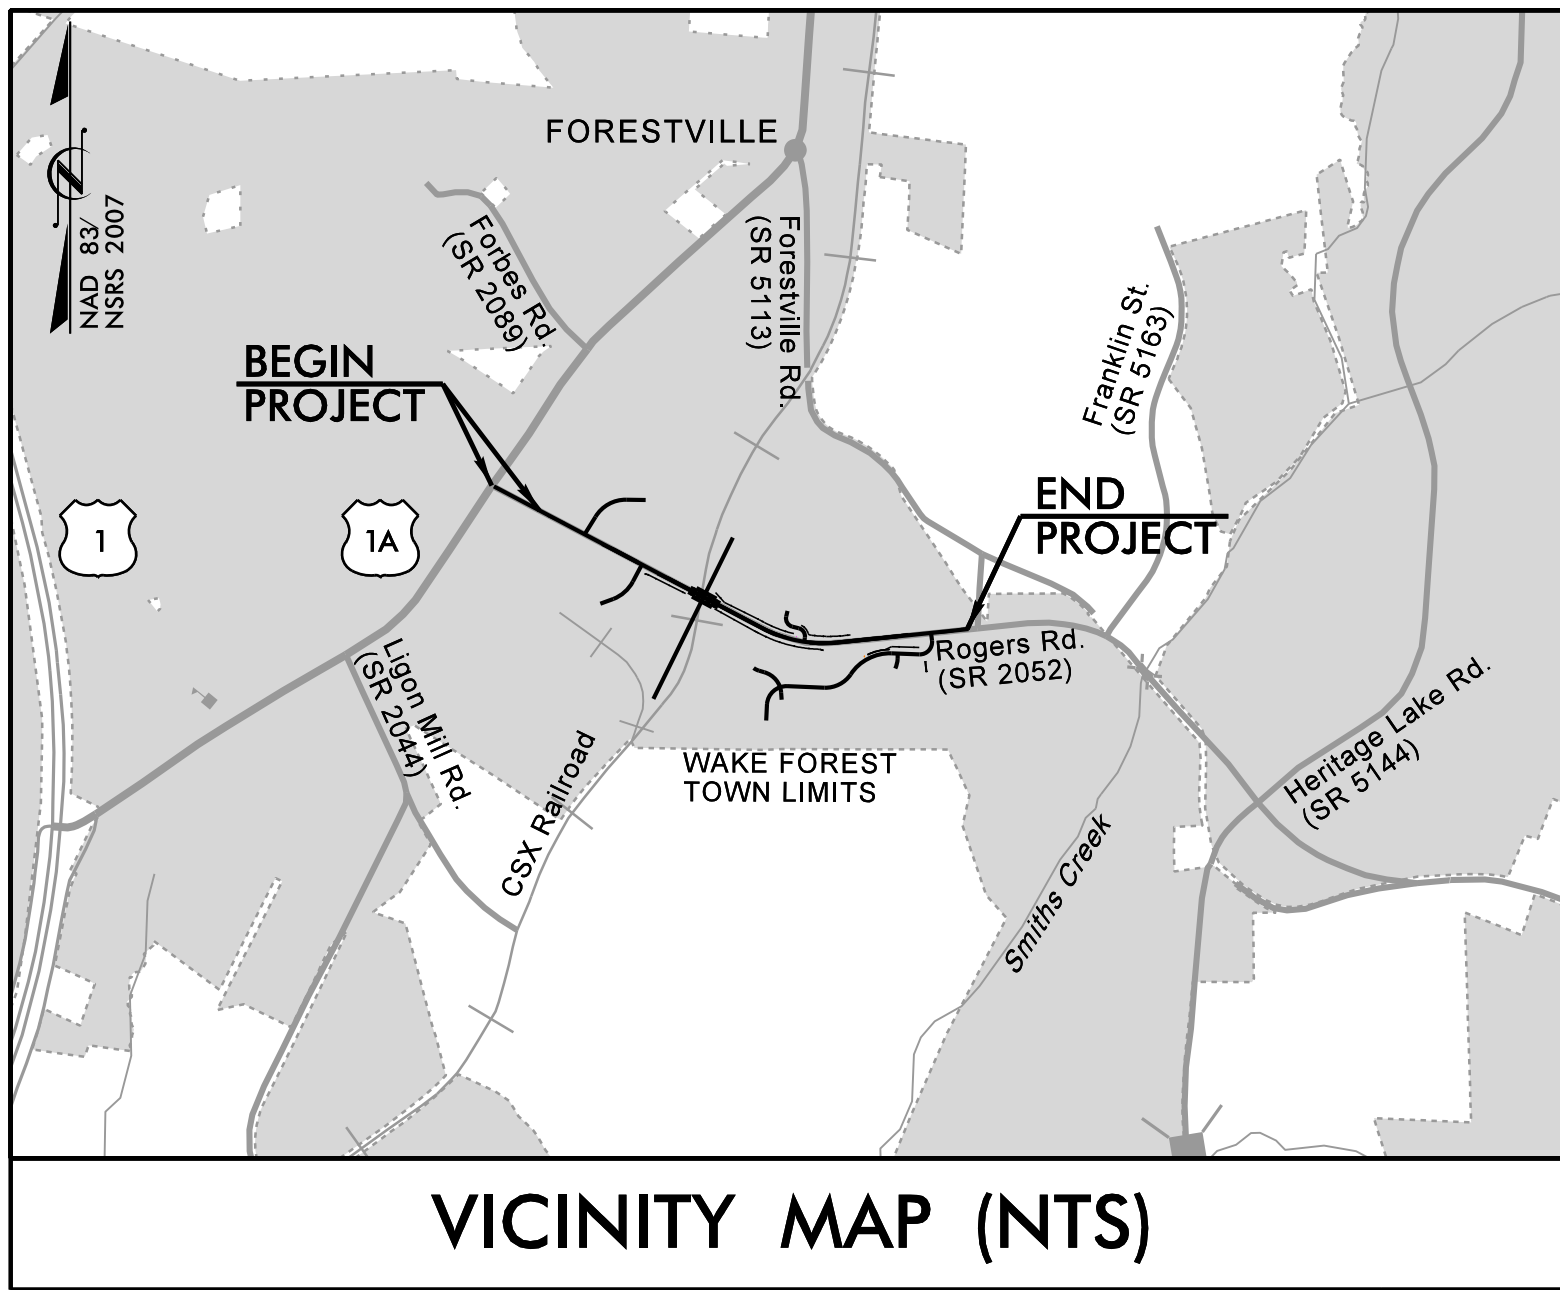



VICINITY MAP (NTS)

STATE OF NORTH CAROLINA
NCDOT RAIL DIVISION

WAKE COUNTY

LOCATION: SR 2052 (ROGERS ROAD) GRADE SEPARATION
OVER CSX RAILROAD (CROSSING NO. 633 905 Y)
AT MILE POST S 142.53

TYPE OF WORK: SIGNALS AND SIGNAL COMMUNICATIONS

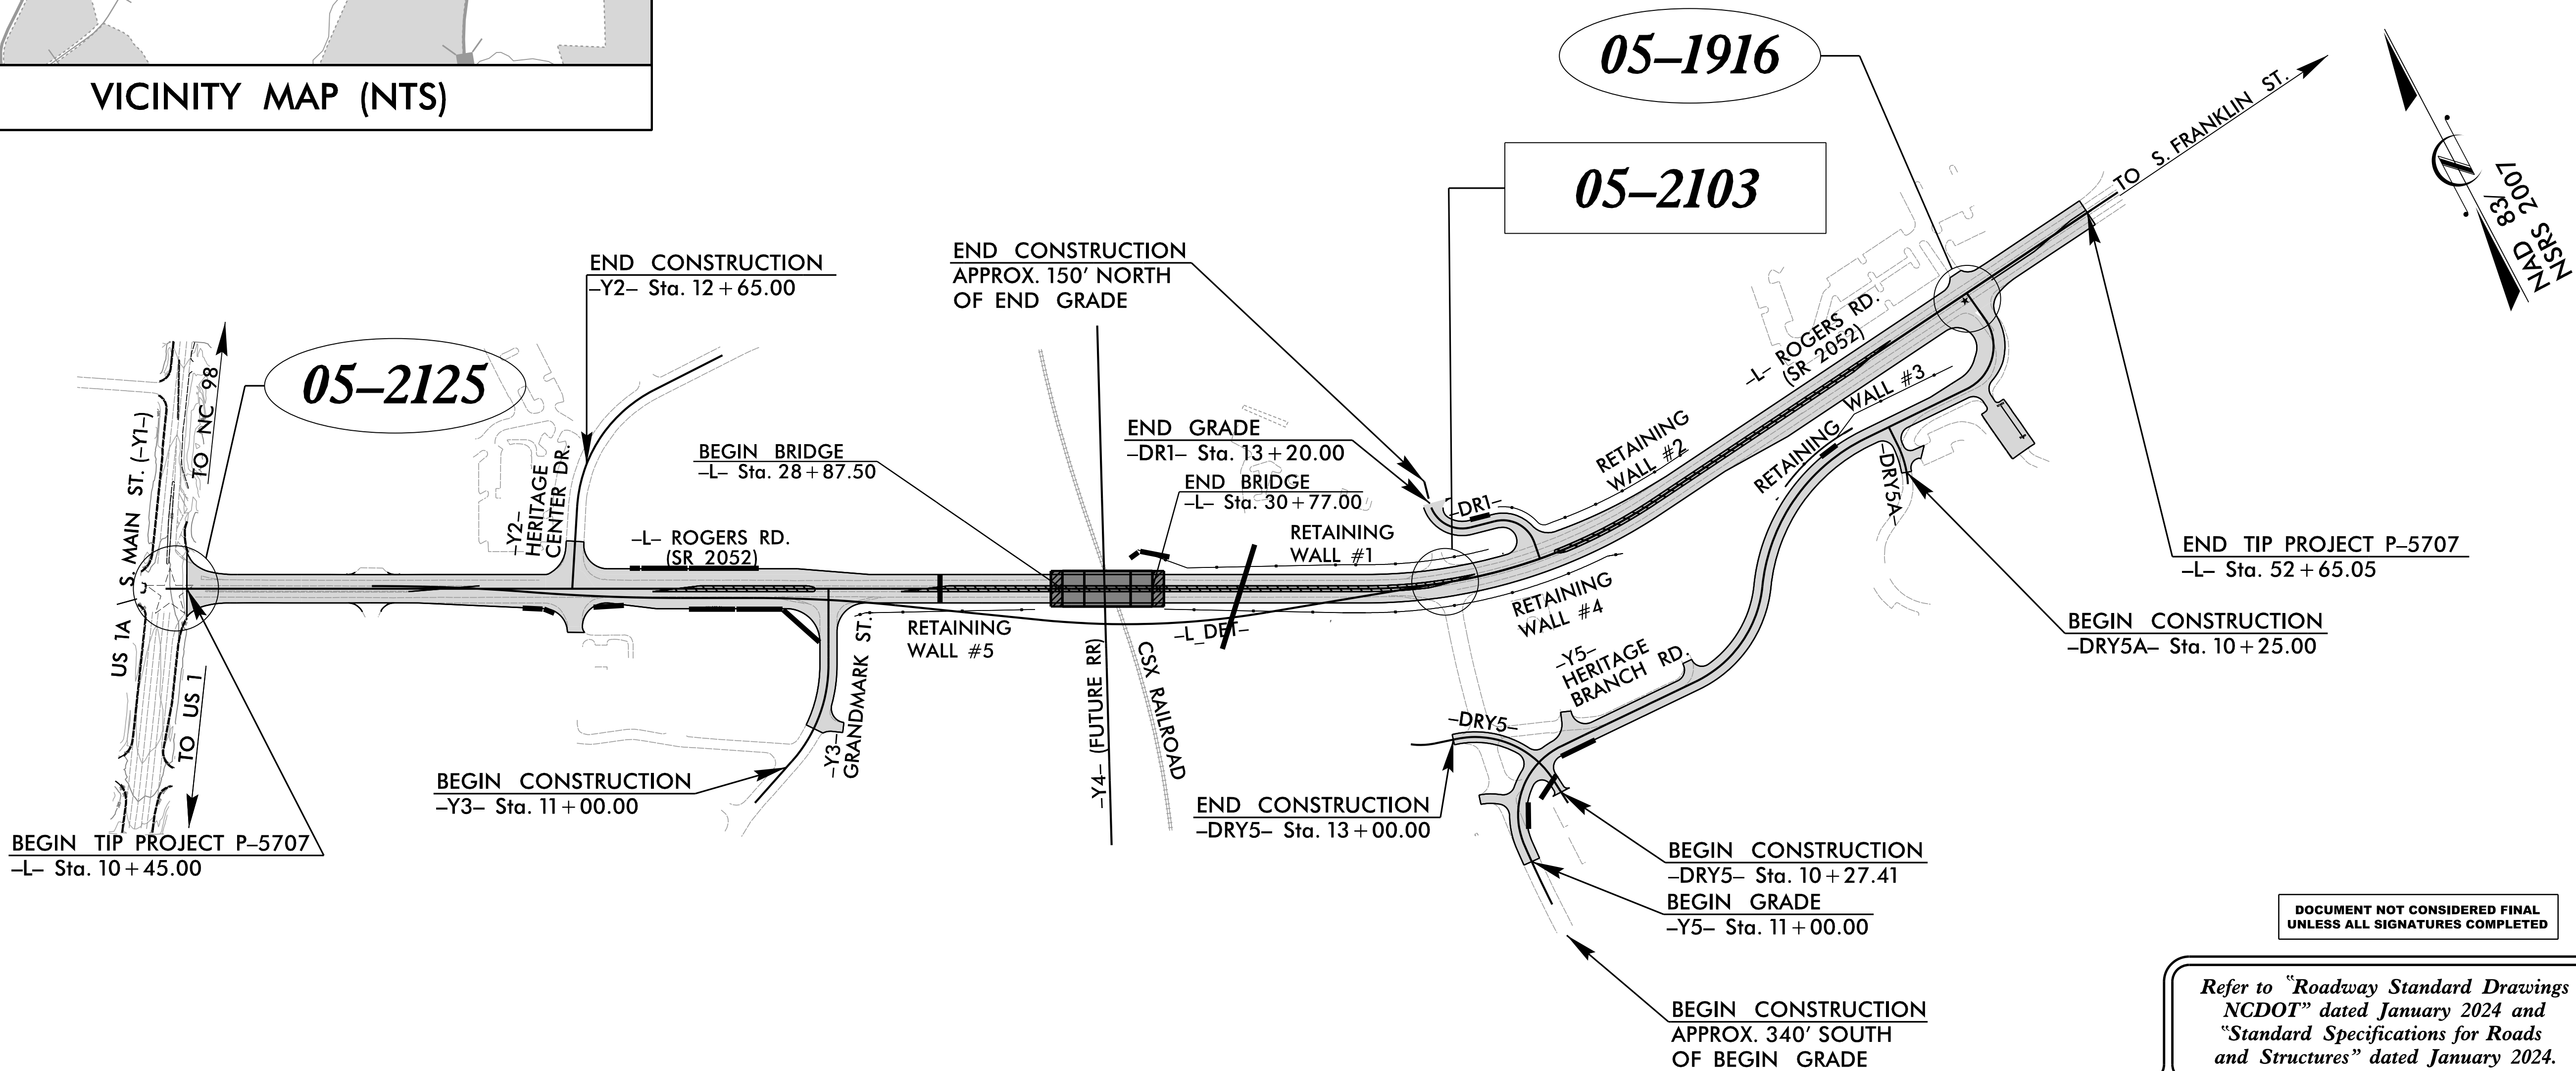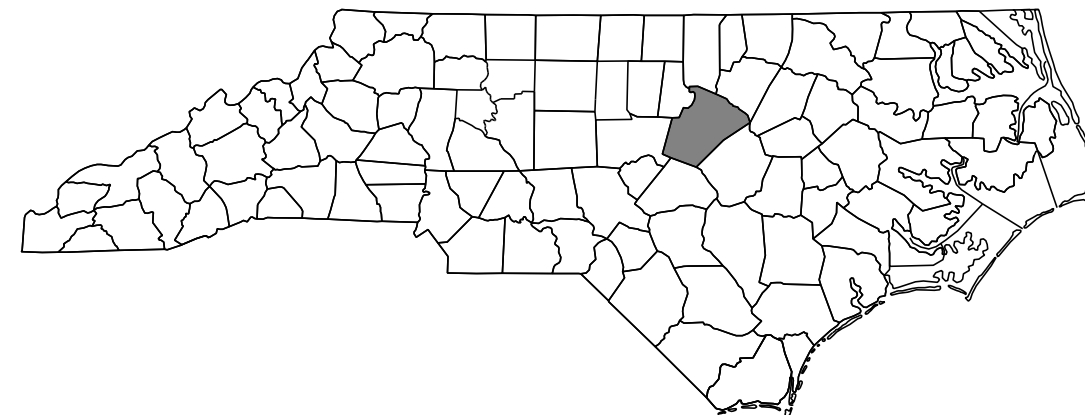

DOCUMENT NOT CONSIDERED FINAL
UNLESS ALL SIGNATURES COMPLETED

Refer to "Roadway Standard Drawings
NCDOT" dated January 2024 and
"Standard Specifications for Roads
and Structures" dated January 2024.

Index of Plans		
Sheet #	Reference #	Location/Description
SIG. 1		TITLE SHEET
SIG. 2.0 - SIG. 5.2	05-2103	SR 2052 (ROGERS RD.) AT HERITAGE BRANCH RD.
SIG. 6.0 - SIG. 9.2	05-1916	SR 2052 (ROGERS RD.) AT HERITAGE BRANCH RD. AND HERITAGE POINTE SHOPPES
SIG. 10.0 - SIG. 10.3	05-2125	US 1A (S. MAIN ST.) AT SR 2052 (ROGERS RD.)/ WAKE FOREST MIDDLE SCHOOL
SIG. M1A - SIG. M9	N/A	STANDARD DRAWINGS FOR METAL POLES
SCP 1-9	N/A	SIGNAL COMMUNICATION PLANS

PLANS PREPARED BY:

RK&K

FOR NORTH CAROLINA DEPARTMENT OF TRANSPORTATION

2024 STANDARD SPECIFICATIONS

LETTING DATE:
August 19, 2025

D.T. Sears, P.E., P.T.O.E.
PROJECT ENGINEER

W.P. Jones, P.E.
PROJECT DESIGN ENGINEER

Prepared for the Office of:

DIVISION OF HIGHWAYS

TRANSPORTATION MOBILITY AND SAFETY
DIVISION

750 N. Greenfield Parkway, Garner, NC 27529

LEGEND

XX-XXX SIGNAL INVENTORY NUMBER

XX-XXXX SIGNAL TO BE REMOVED

TRANSPORTATION SYSTEMS MANAGEMENT & OPERATIONS UNIT

Contacts:

Robert J. Ziemba, PE - Central Region Signals Engineer

D. Todd Joyce, PE - Signal Equipment Design Engineer

Gregory A. Green - Signal Communications Project Engineer