


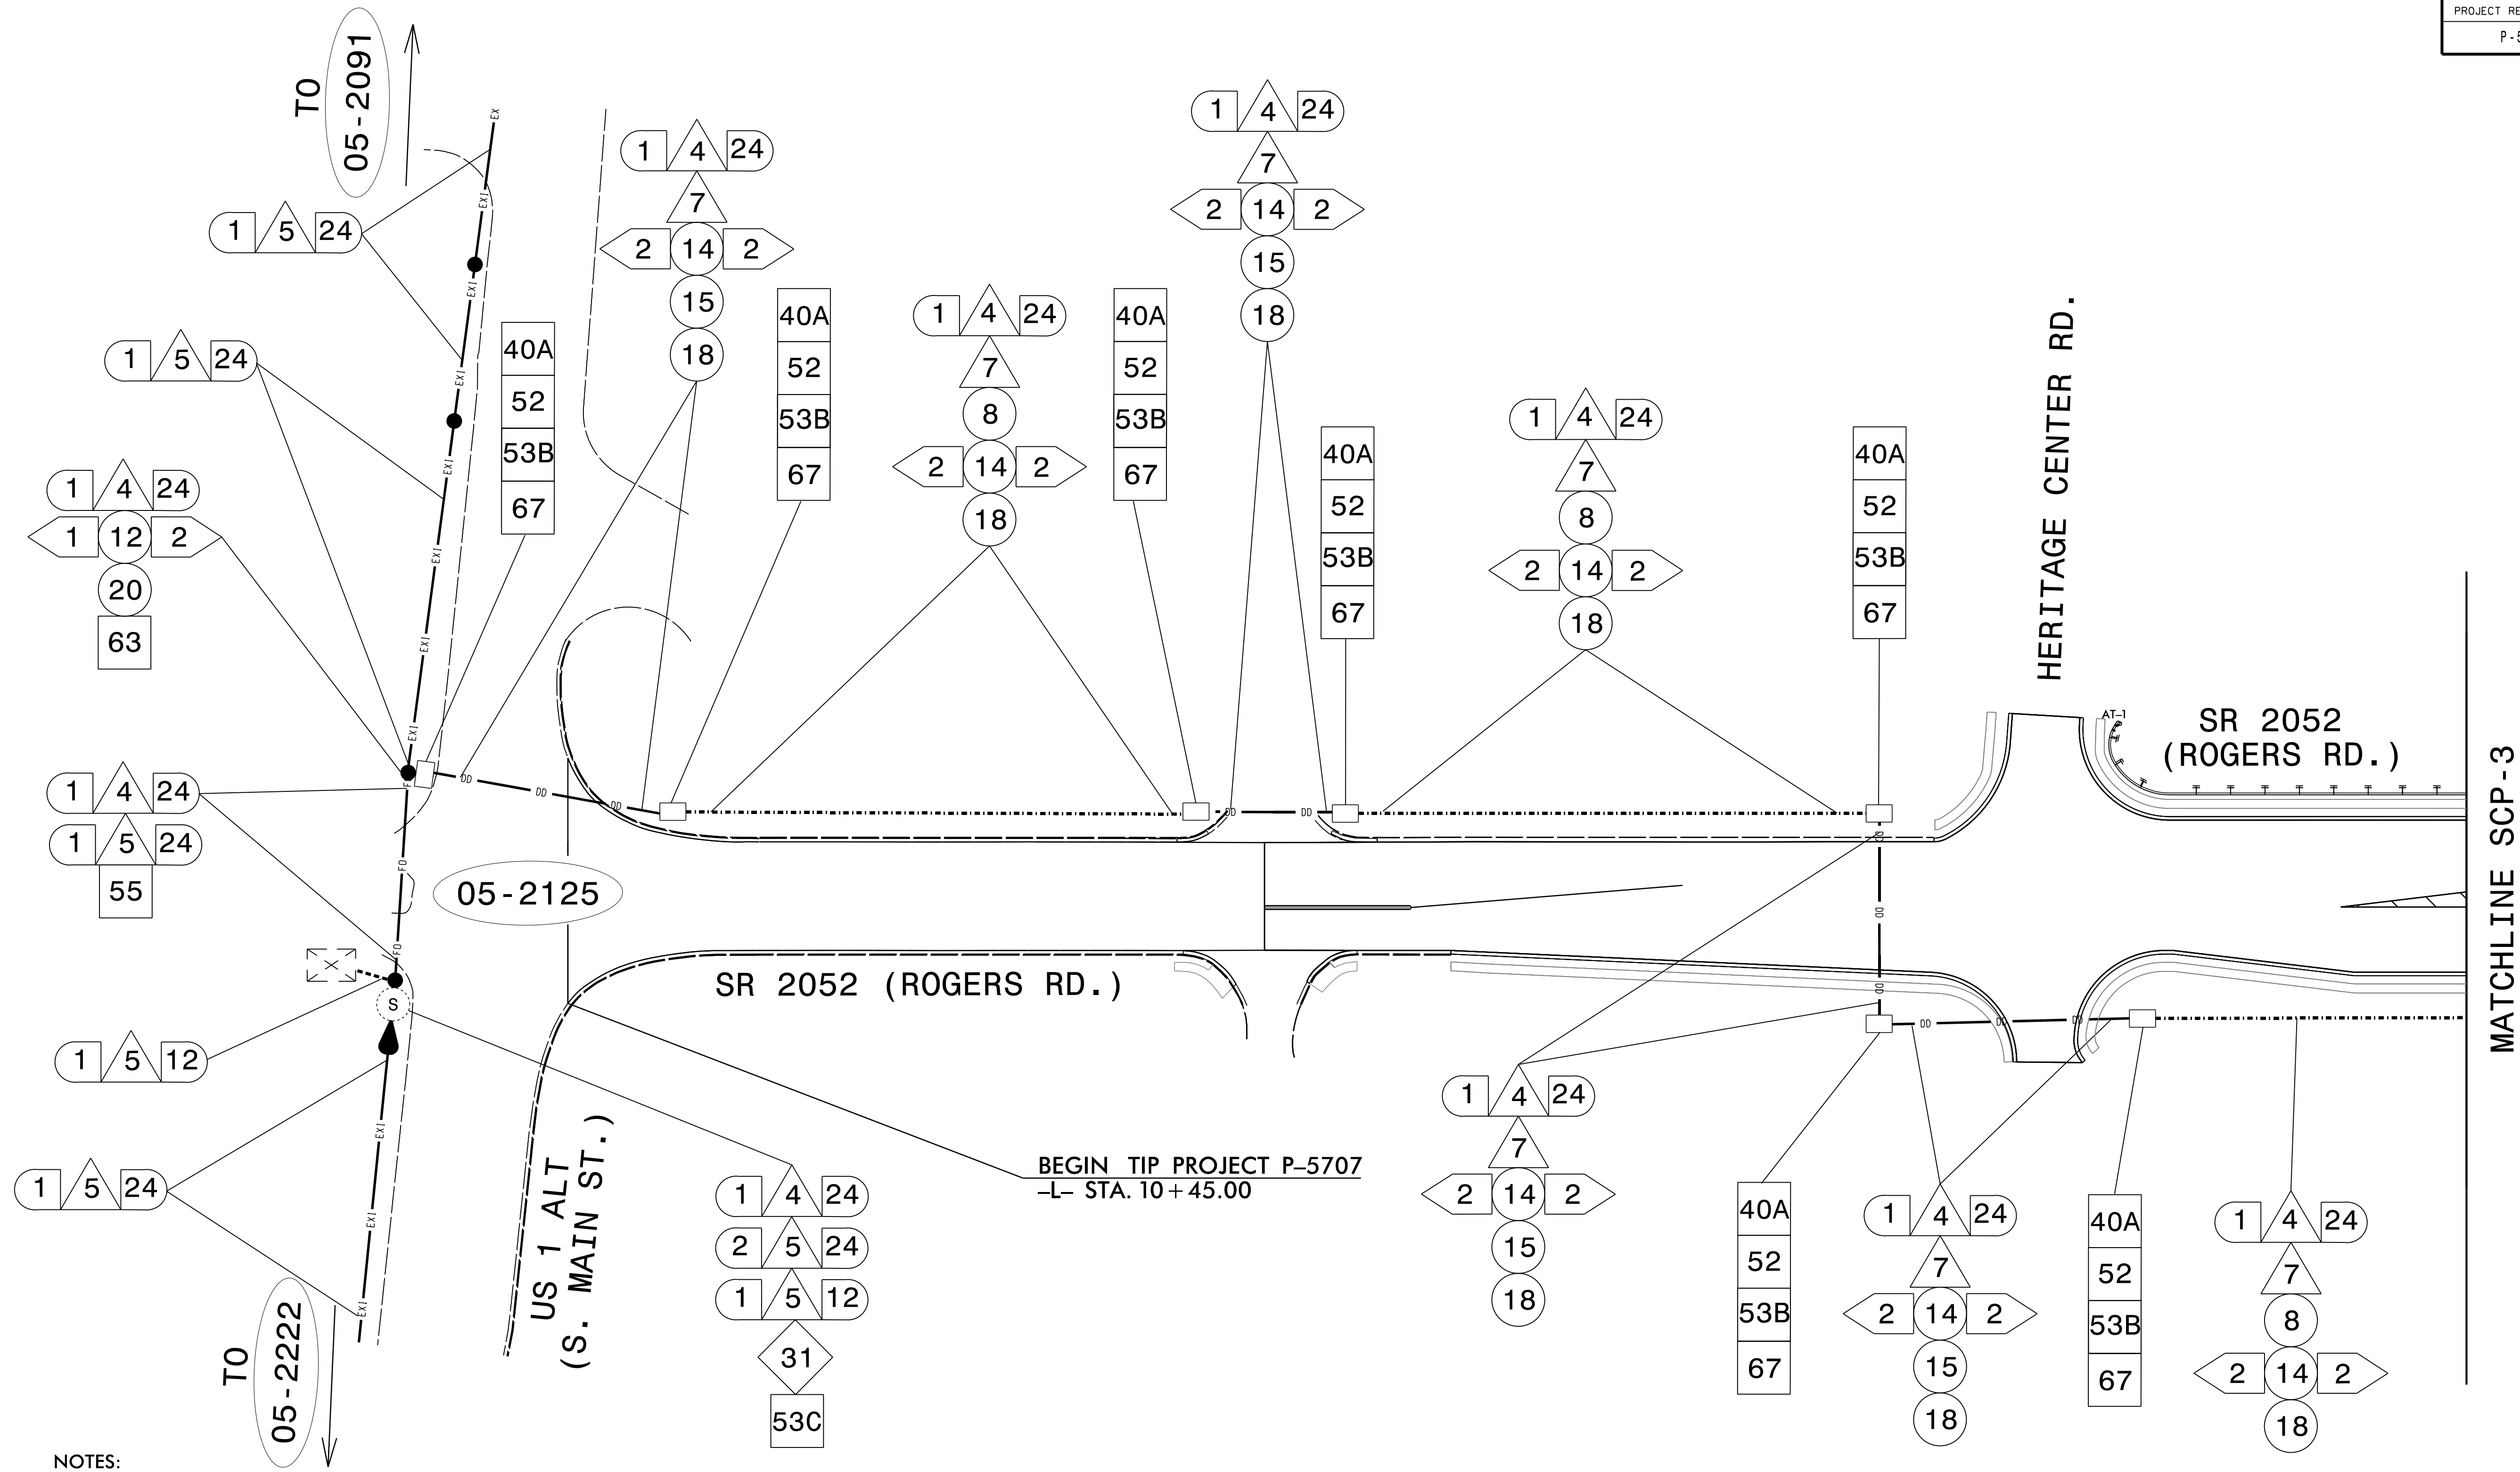

NOTES:

- FIVE (5) DAYS PRIOR TO BEGINNING WORK ON THE SIGNAL SYSTEM INSTALLATION, CONTACT THE DIVISION 5 TRAFFIC ENGINEER AT (919)536-4000 TO ARRANGE FOR THE DOT TO PROGRAM THE NEW FIELD ETHERNET SWITCHES WITH THE NECESSARY NETWORK CONFIGURATION DATA, INCLUDING BUT NOT LIMITED TO: THE PROJECT IP ADDRESS, DEFAULT GATEWAY, SUBNET MASK AND VLAN ID INFORMATION. NOTIFY THE DIVISION TRAFFIC ENGINEER AFTER ALL WORK IS PERFORMED TO ENSURE THAT ALL FIBER CIRCUITS ARE FUNCTIONING PROPERLY. WORK IS NOT COMPLETE UNTIL THE SIGNAL SYSTEM IS BACK UP AND OPERATIONAL.

RK&K
P: (919) 878-9560
8601 Six Forks Road, Forum 1, Suite 700
Raleigh, North Carolina 27615-3960
NC License No. F-0112
www.rkk.com
Responsive People | Creative Solutions

Prepared for the Offices of:

750 N. Greenfield Pkwy., Garner, NC 27529

Wake Forest Signal System
P-5707
Signal Communication Plans

DIVISION 05

WAKE COUNTY

WAKE FOREST

PLAN DATE: MARCH 2025

REVIEWED BY: DSEARS

PREPARED BY: WPJONES

REVIEWED BY:

REVISIONS	INIT.	DATE

DOCUMENT NOT CONSIDERED
FINAL UNLESS ALL
SIGNATURES COMPLETED

SEAL
NORTH CAROLINA
PROFESSIONAL
ENGINEER
DAVID T. SEARS
044558

DocuSigned by

069183F28E5741E
3/3/2025
CADD Filename: