


- NOTES:
1.

FIVE (5) DAYS PRIOR TO BEGINNING WORK ON THE SIGNAL SYSTEM INSTALLATION, CONTACT THE DIVISION 5 TRAFFIC ENGINEER AT (919)536-4000 TO ARRANGE FOR THE RETURN OF THE EXISTING ETHERNET EDGE SWITCH. NOTIFY THE DIVISION TRAFFIC ENGINEER AFTER ALL WORK IS PERFORMED TO ENSURE THAT ALL FIBER CIRCUITS ARE FUNCTIONING PROPERLY. WORK IS NOT COMPLETE UNTIL THE SIGNAL SYSTEM IS BACK UP AND OPERATIONAL.

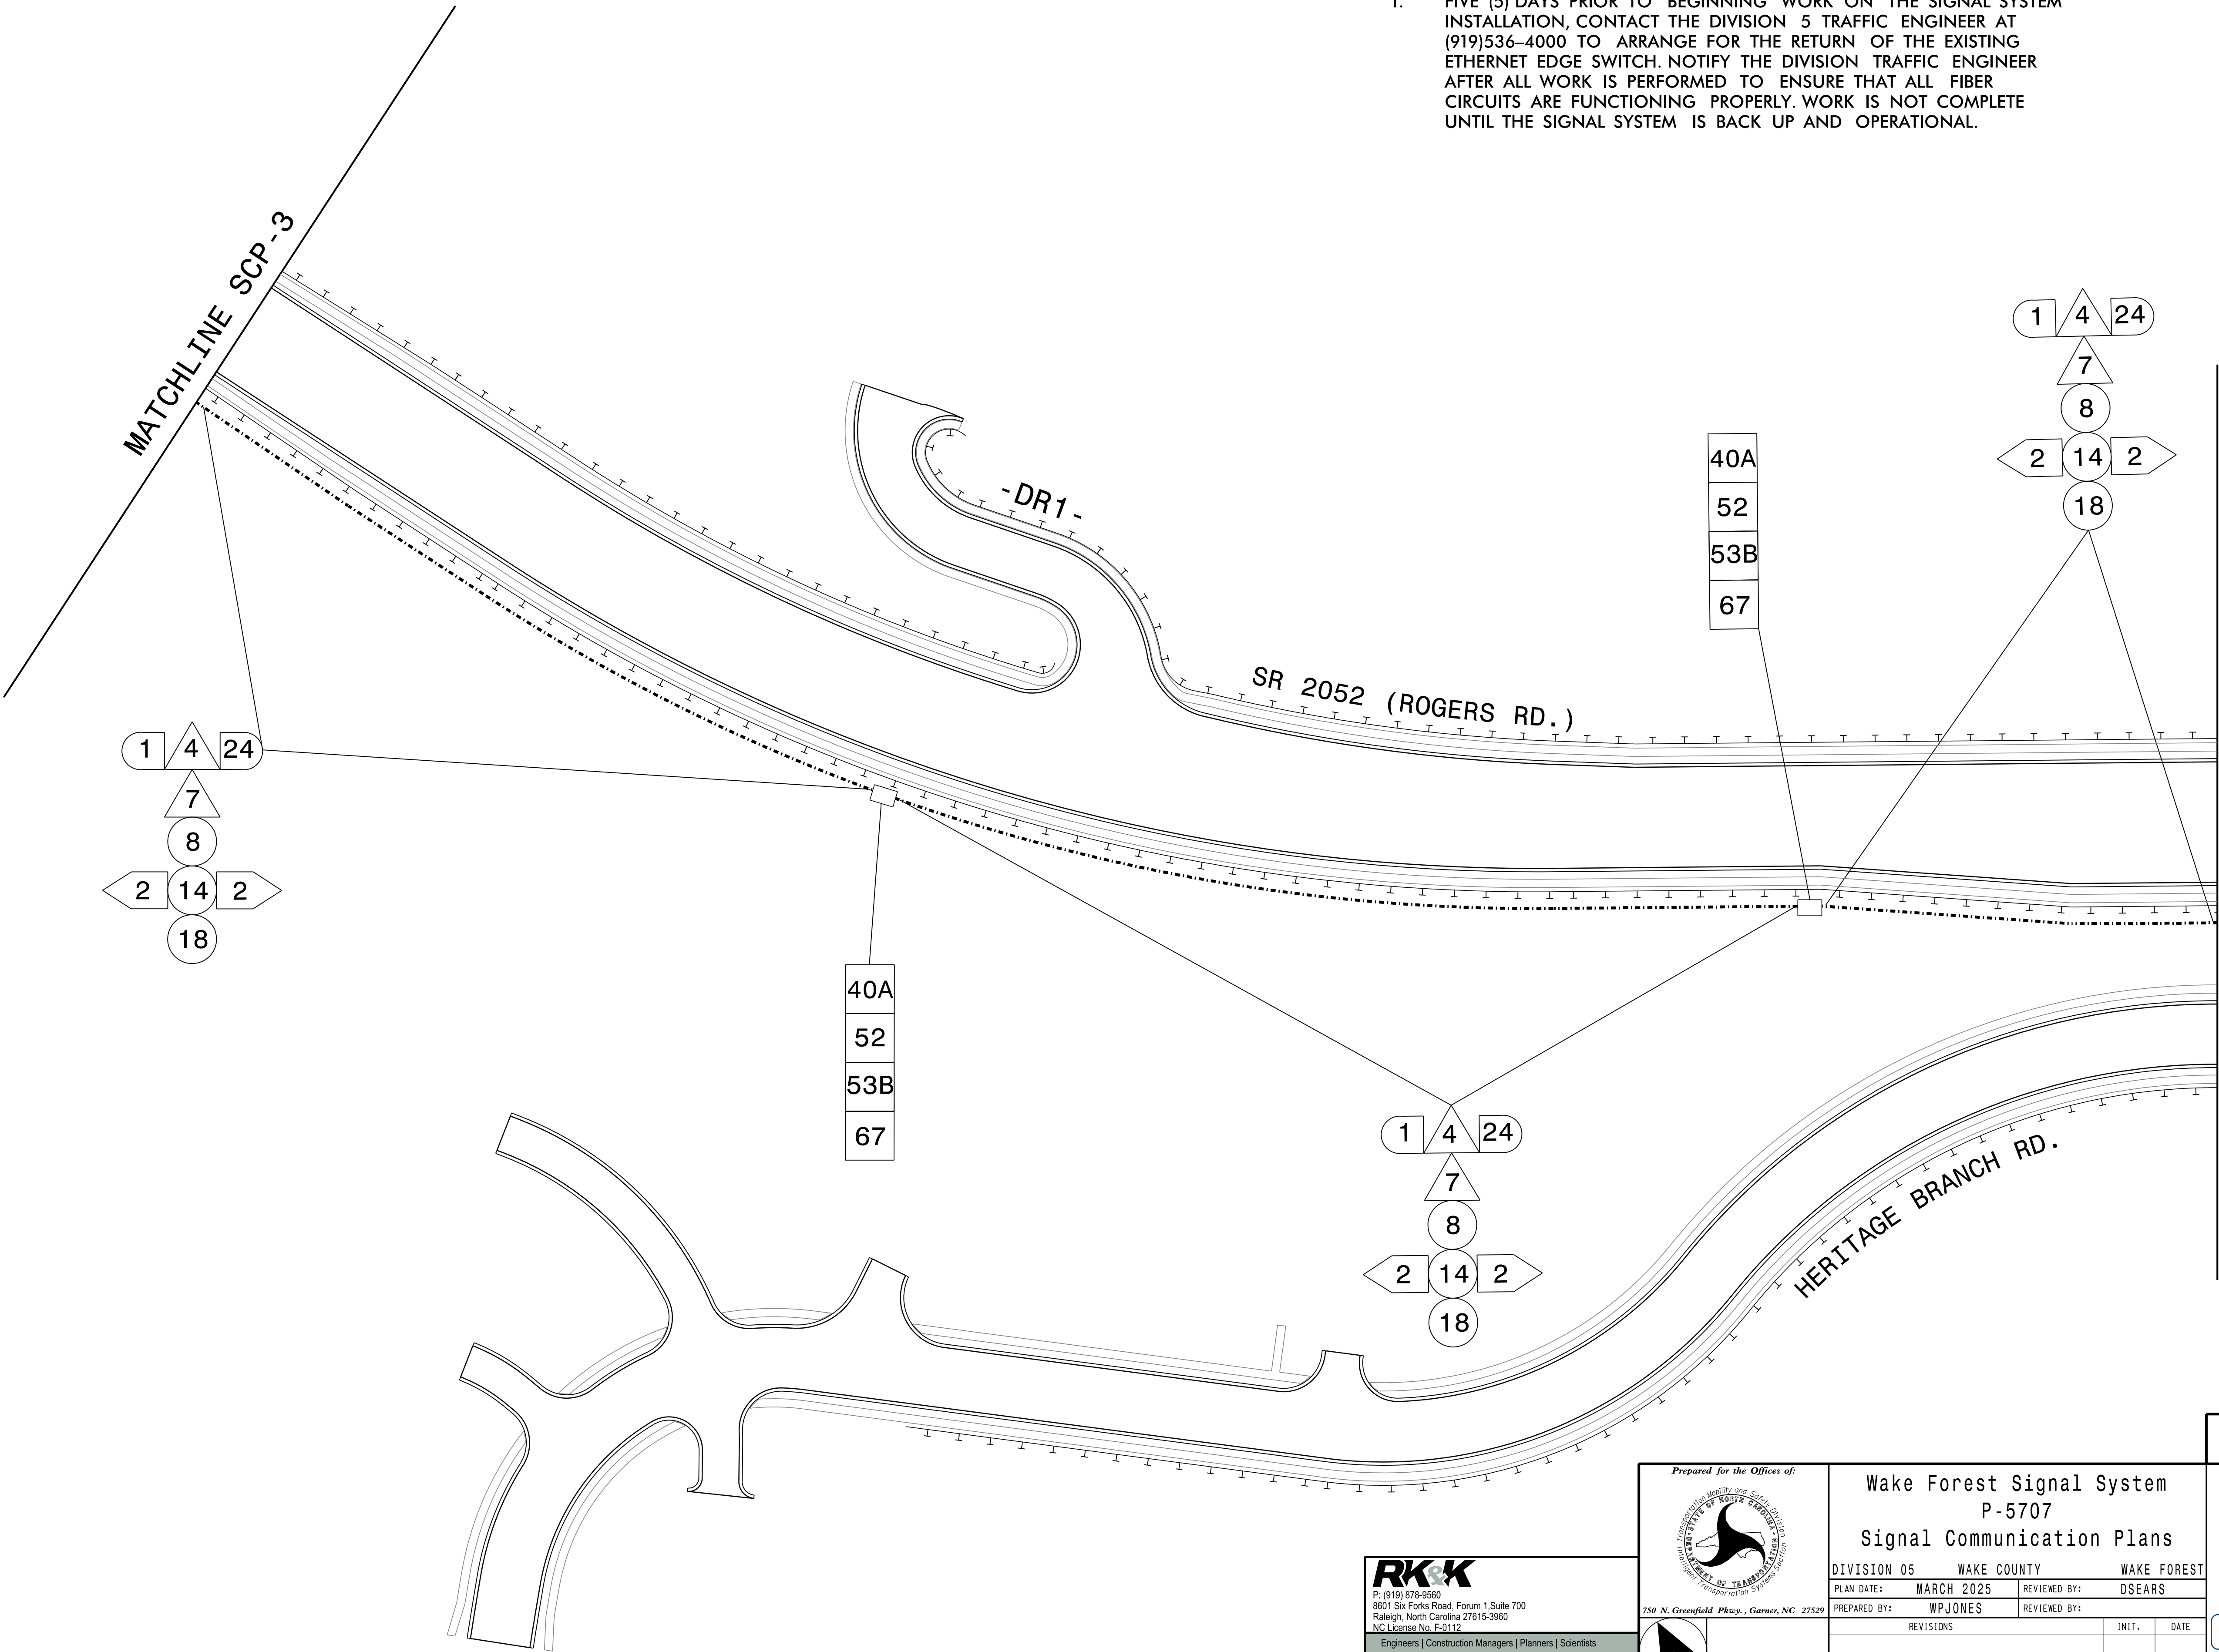

RK&K

P: (919) 879-9560

8601 Six Forks Road, Forum 1, Suite 700

Raleigh, North Carolina 27615-3960


NC License No. F-0112

Engineers | Construction Managers | Planners | Scientists

www.rkk.com

Responsive People | Creative Solutions

Prepared for the Offices of:

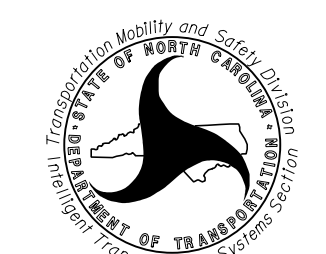

750 N. Greenfield Pkwy., Garner, NC 27529

Wake Forest Signal System

P-5707

Signal Communication Plans

DIVISION 05

WAKE COUNTY

WAKE FOREST

PLAN DATE: MARCH 2025

REVIEWED BY: DSEARS

PREPARED BY: WPJONES

REVIEWED BY:

REVISIONS

INIT.

DATE


DOCUMENT NOT CONSIDERED FINAL UNLESS ALL SIGNATURES COMPLETED

SEAL



DAVID T. SEARS

DocuSigned by

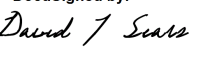

069183F2B5741E

SIGNATURE

DATE

3/3/2025

CADD Filename: