


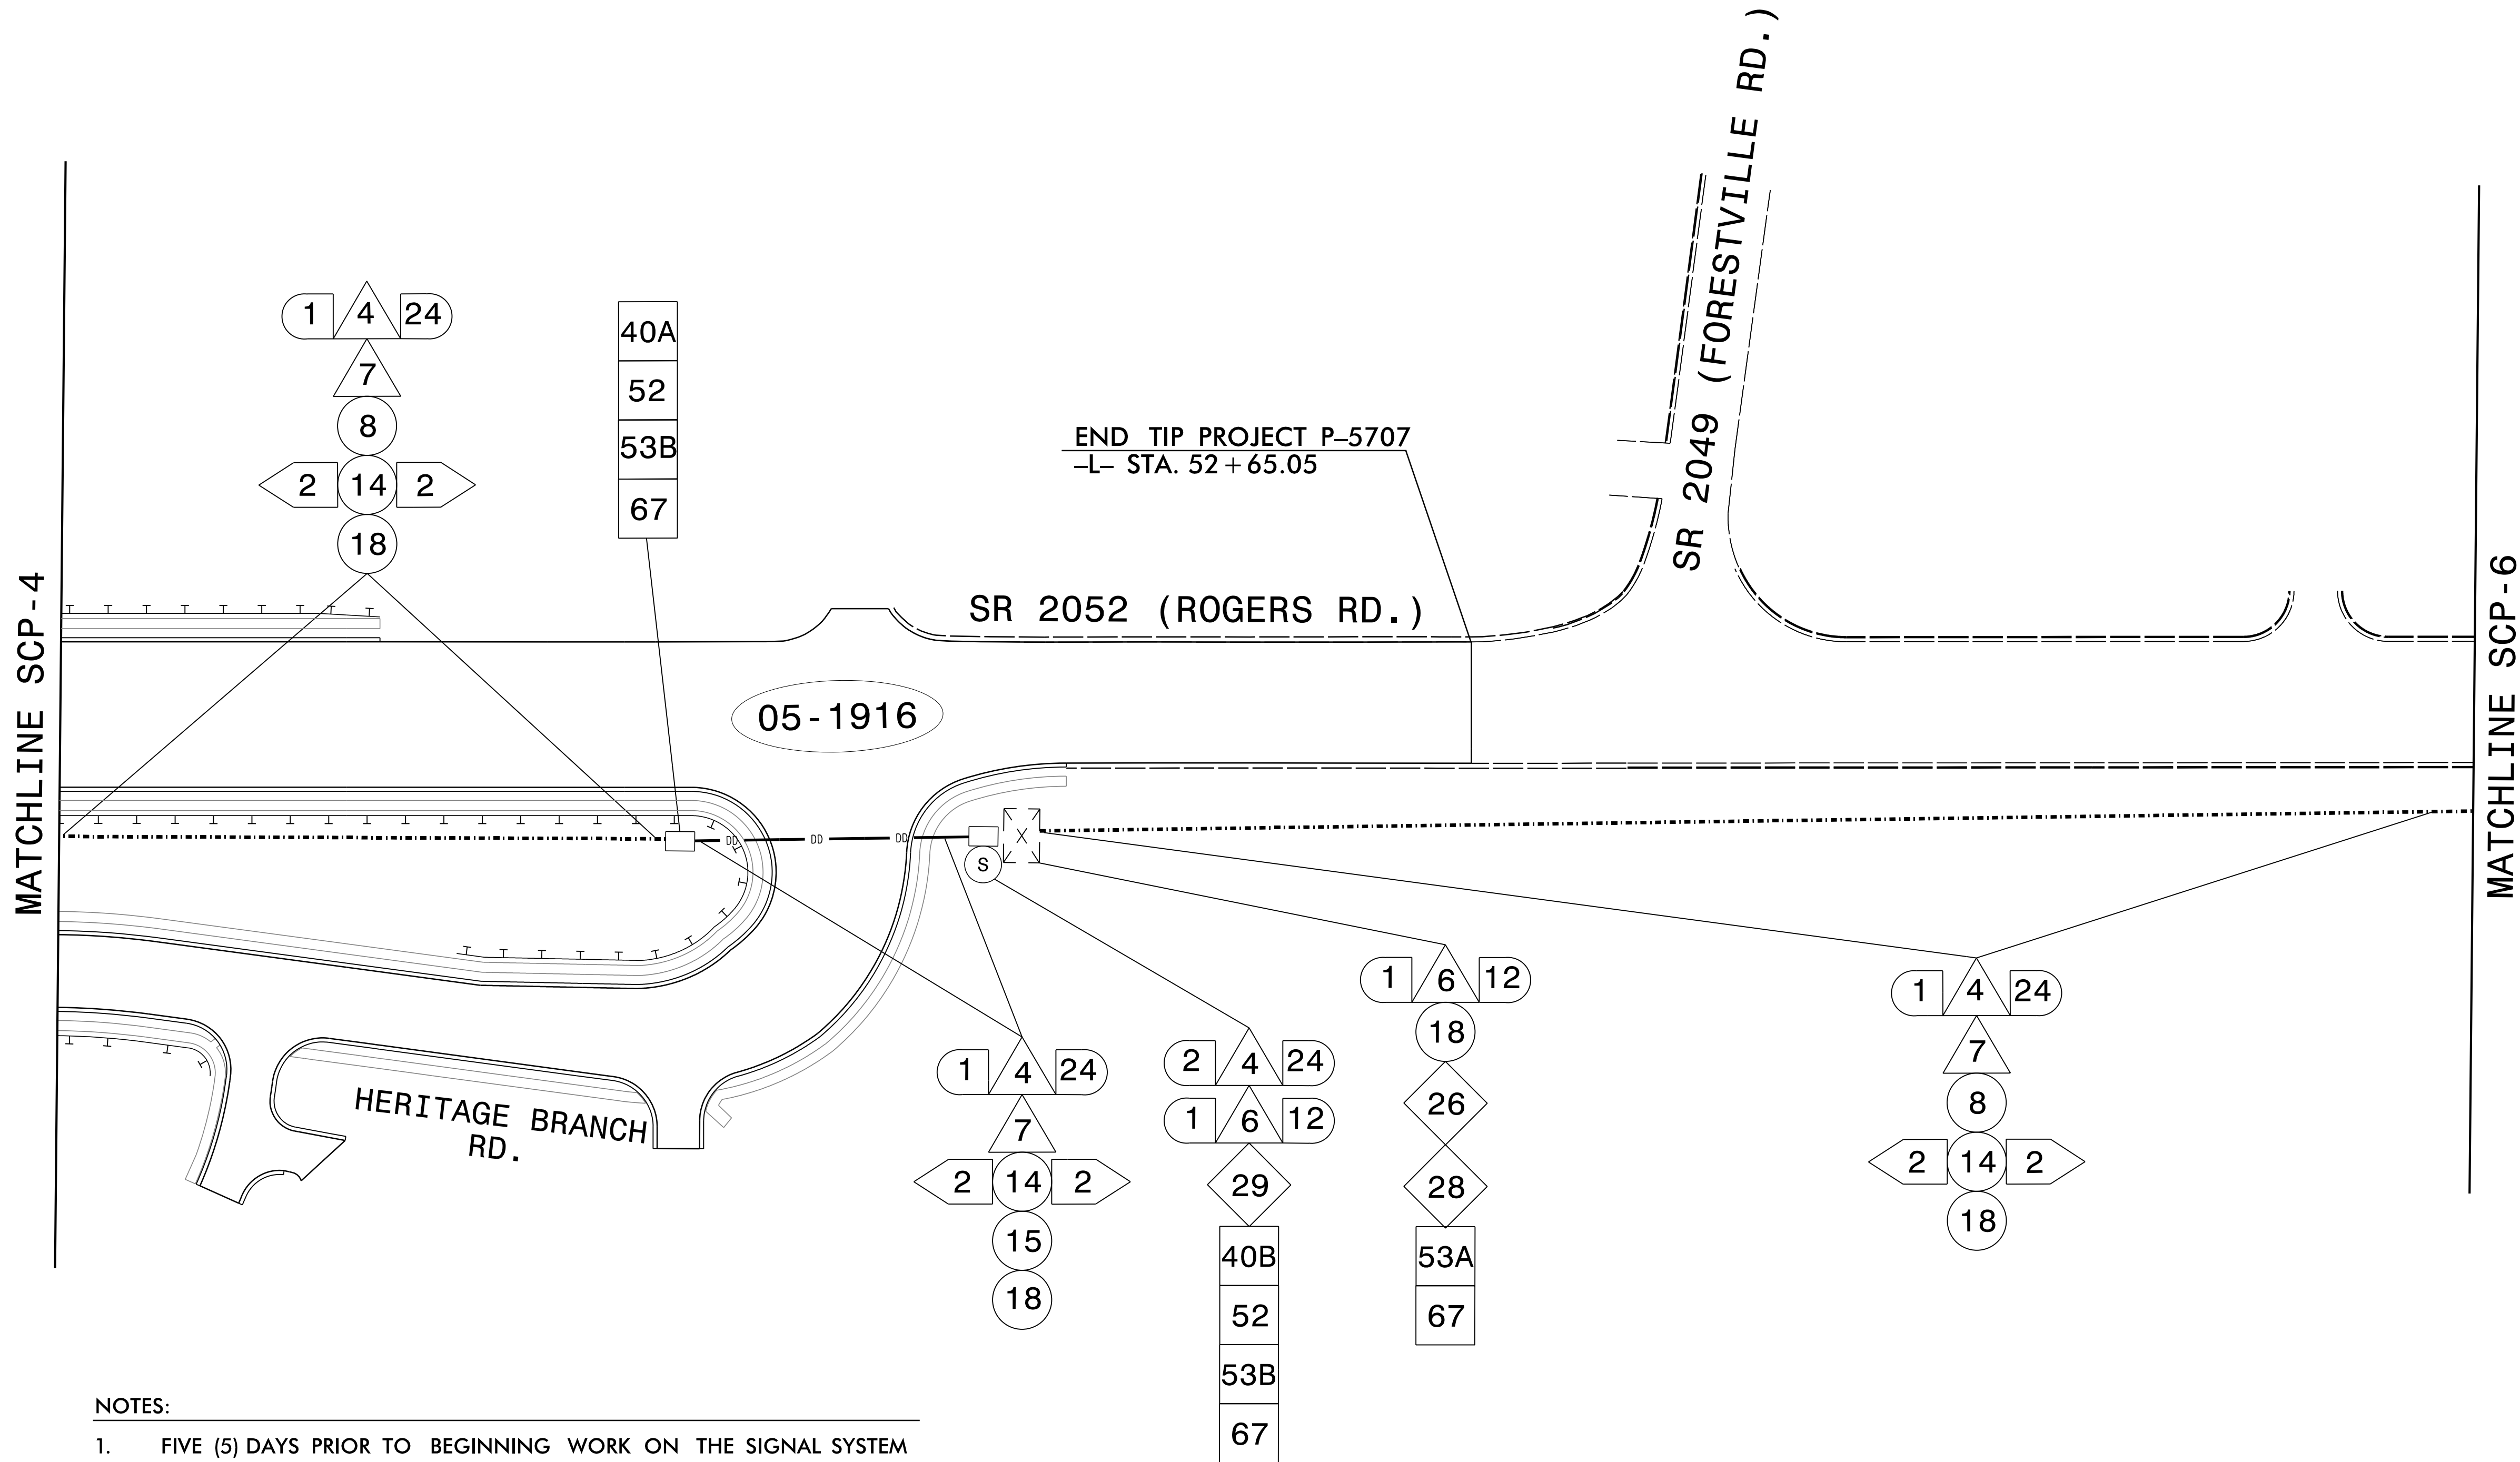

- NOTES:
- FIVE (5) DAYS PRIOR TO BEGINNING WORK ON THE SIGNAL SYSTEM INSTALLATION, CONTACT THE DIVISION 5 TRAFFIC ENGINEER AT (919)536-4000 TO ARRANGE FOR THE RETURN OF THE EXISTING ETHERNET EDGE SWITCH. NOTIFY THE DIVISION TRAFFIC ENGINEER AFTER ALL WORK IS PERFORMED TO ENSURE THAT ALL FIBER CIRCUITS ARE FUNCTIONING PROPERLY. WORK IS NOT COMPLETE UNTIL THE SIGNAL SYSTEM IS BACK UP AND OPERATIONAL.
 - REMOVE RADIO, ANTENNA, AND RELATED EQUIPMENT AFTER THE FIBER OPTIC CABLE IS INSTALLED AND OPERATIONAL. RETURN THE EQUIPMENT TO THE DIVISION 5 SIGNAL SHOP AT 1041 PRISON CAMP ROAD, DURHAM, NC.

RK&K
P: (919) 879-9560
8601 Six Forks Road, Forum 1, Suite 700
Raleigh, North Carolina 27615-3960
NC License No. F-0112
Engineers | Construction Managers | Planners | Scientists
www.rkk.com
Responsive People | Creative Solutions

Prepared for the Offices of:
Wake County Department of Transportation
750 N. Greenfield Place, Garner, NC 27529

Wake Forest Signal System P-5707 Signal Communication Plans			
DIVISION 05	WAKE COUNTY	WAKE FOREST	
PLAN DATE:	MARCH 2025	REVIEWED BY:	DSEARS
PREPARED BY:	WPJONES	REVIEWED BY:	
REVISIONS	INIT.	DATE	

DOCUMENT NOT CONSIDERED FINAL UNLESS ALL SIGNATURES COMPLETED

SEAL
NORTH CAROLINA
PROFESSIONAL
SEAL
044558
ENGINEER
DAVID T. SEARS

DocuSigned by
David T. Sears
060193F2B25741E
SIGNATURE
DATE
3/3/2025
CADD Filename: